


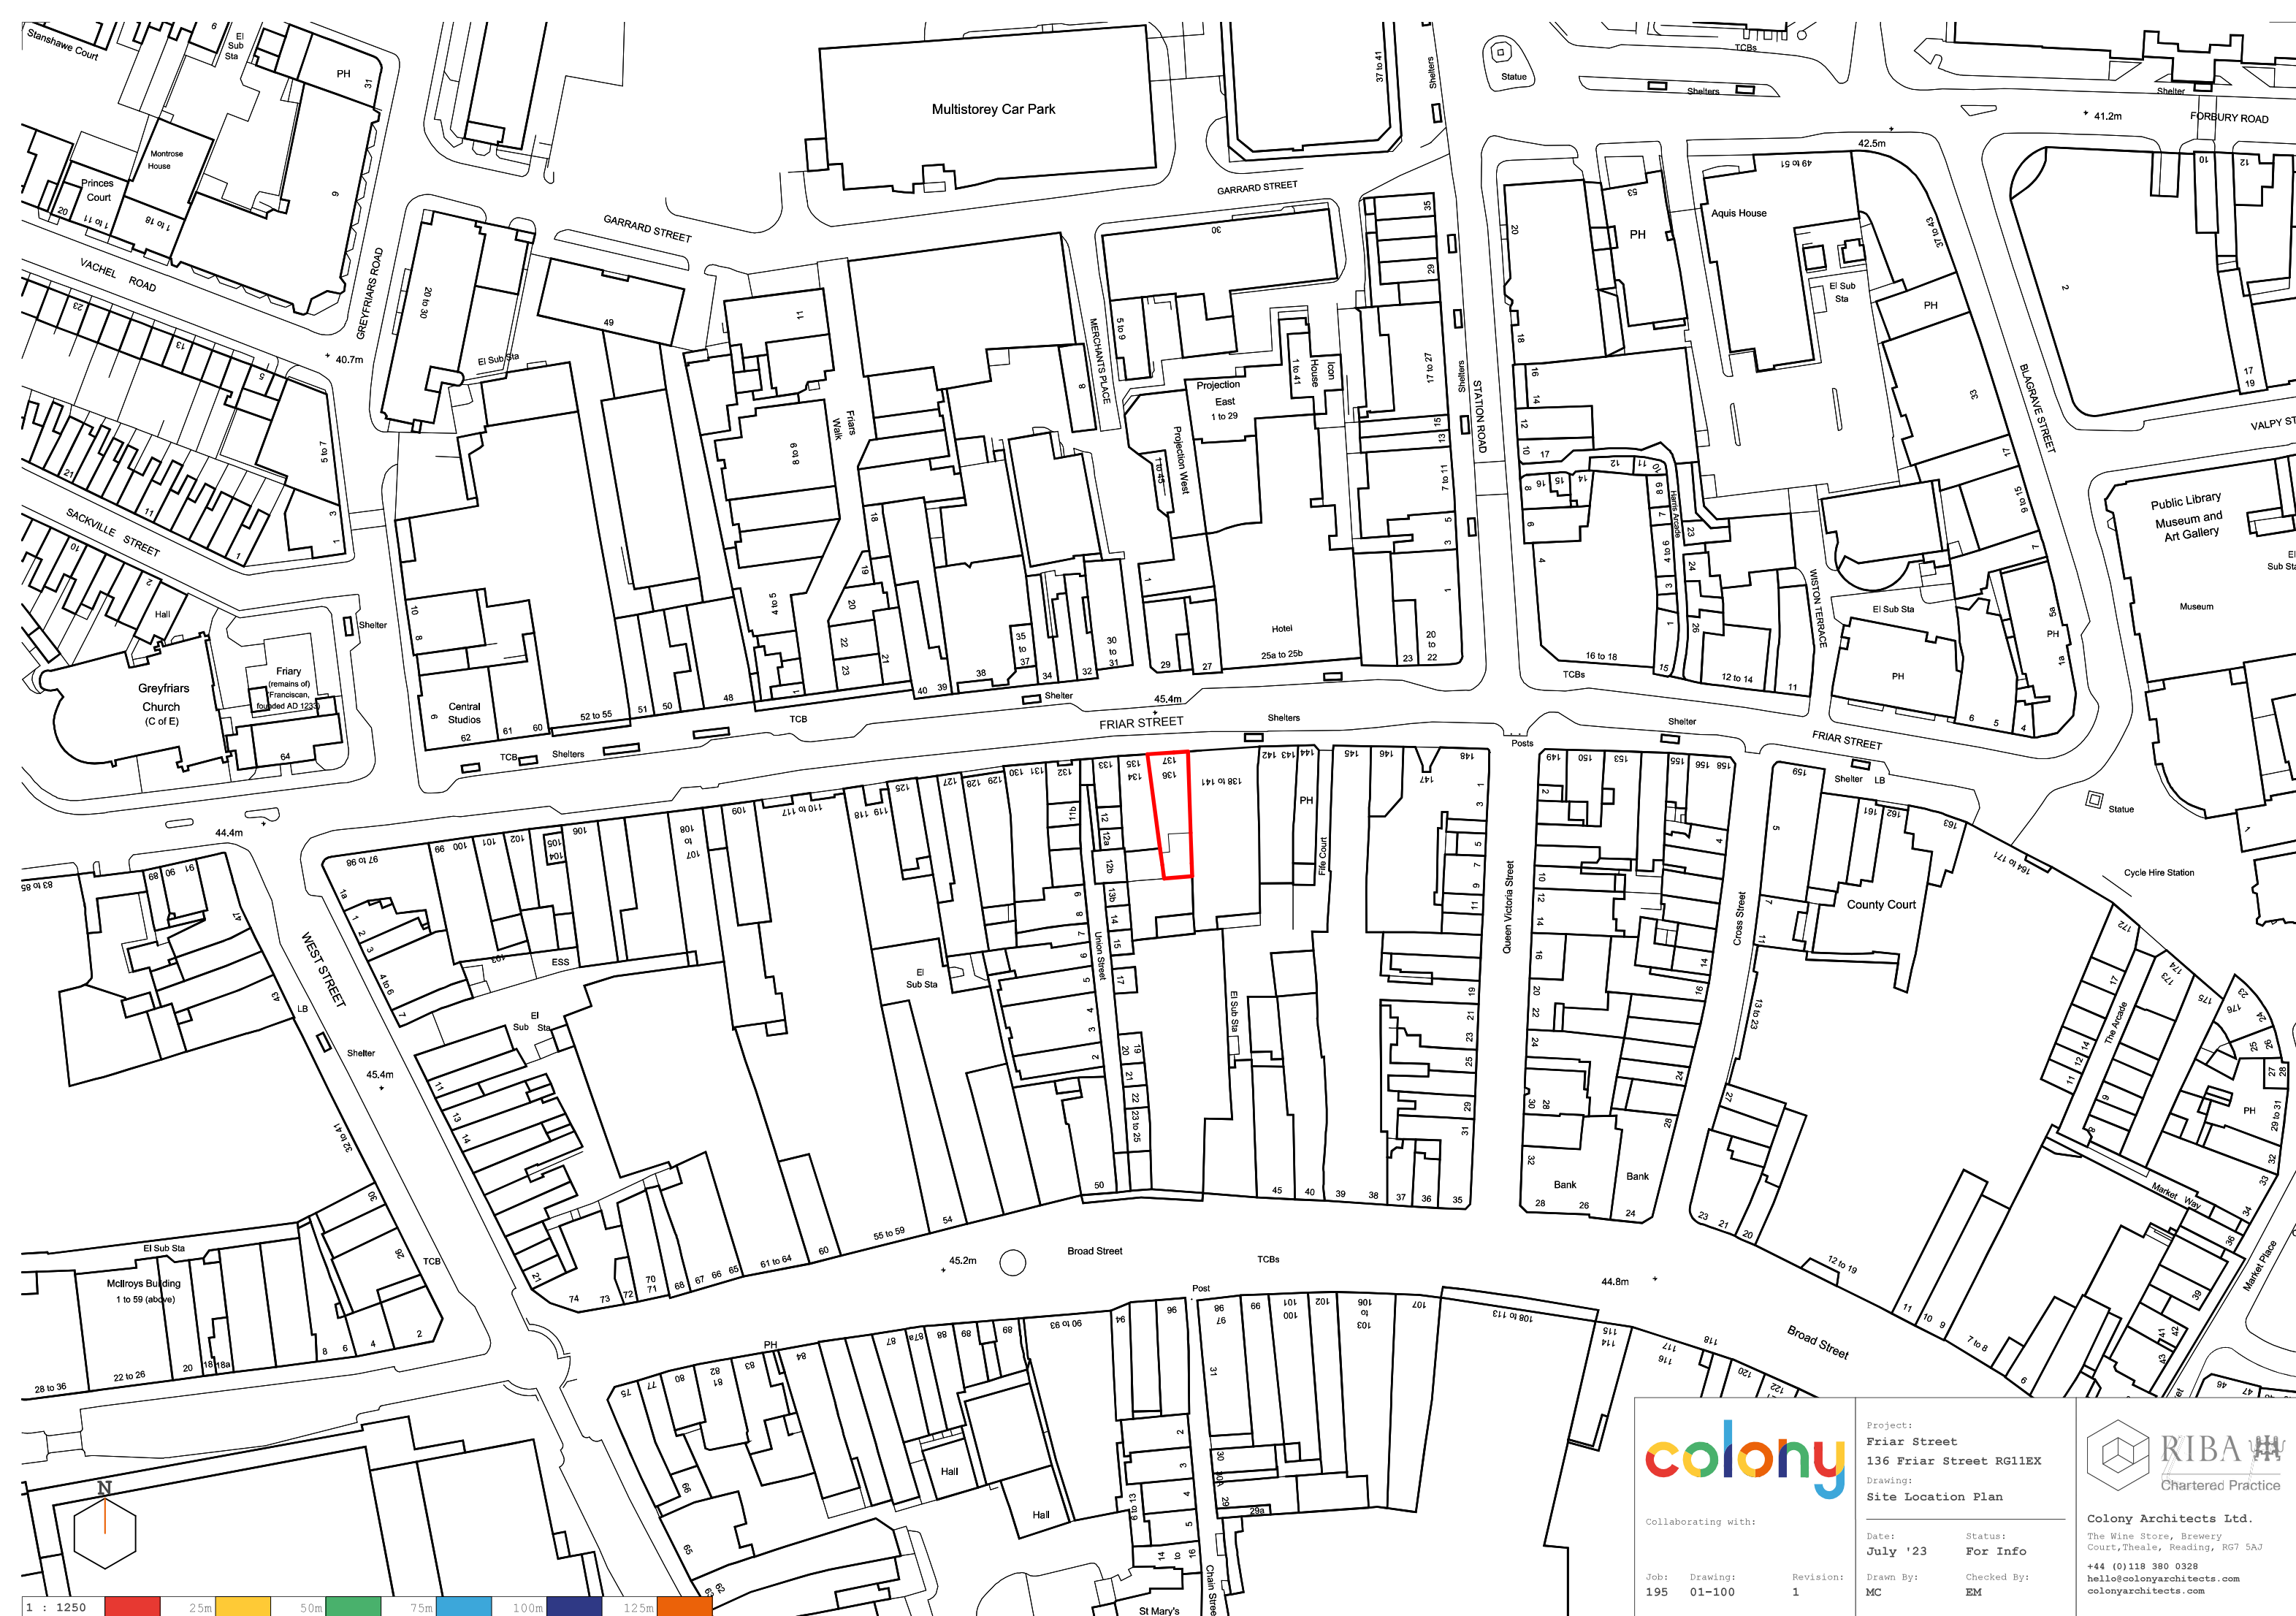



Collaborating with:

Job:	Drawing:	Revision:
195	01-100	1



Project:
Friar Street
136 Friar Street RG11EX

Drawing:
Site Location Plan


Date:	Status:
July '23	For Info
Drawn By:	Checked By:
MC	EM



Colony Architects Ltd.
The Wine Store, Brewery
Court, Theale, Reading, RG7 5AJ
+44 (0)118 380 0328
hello@colonyarchitects.com
colonyarchitects.com

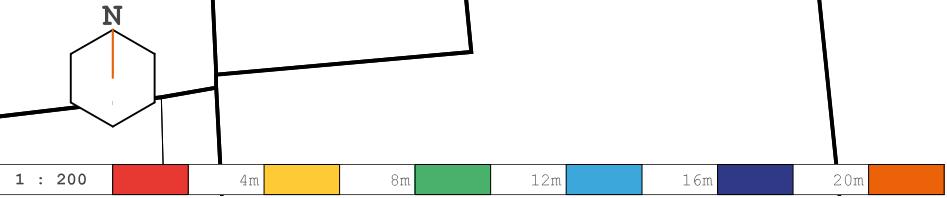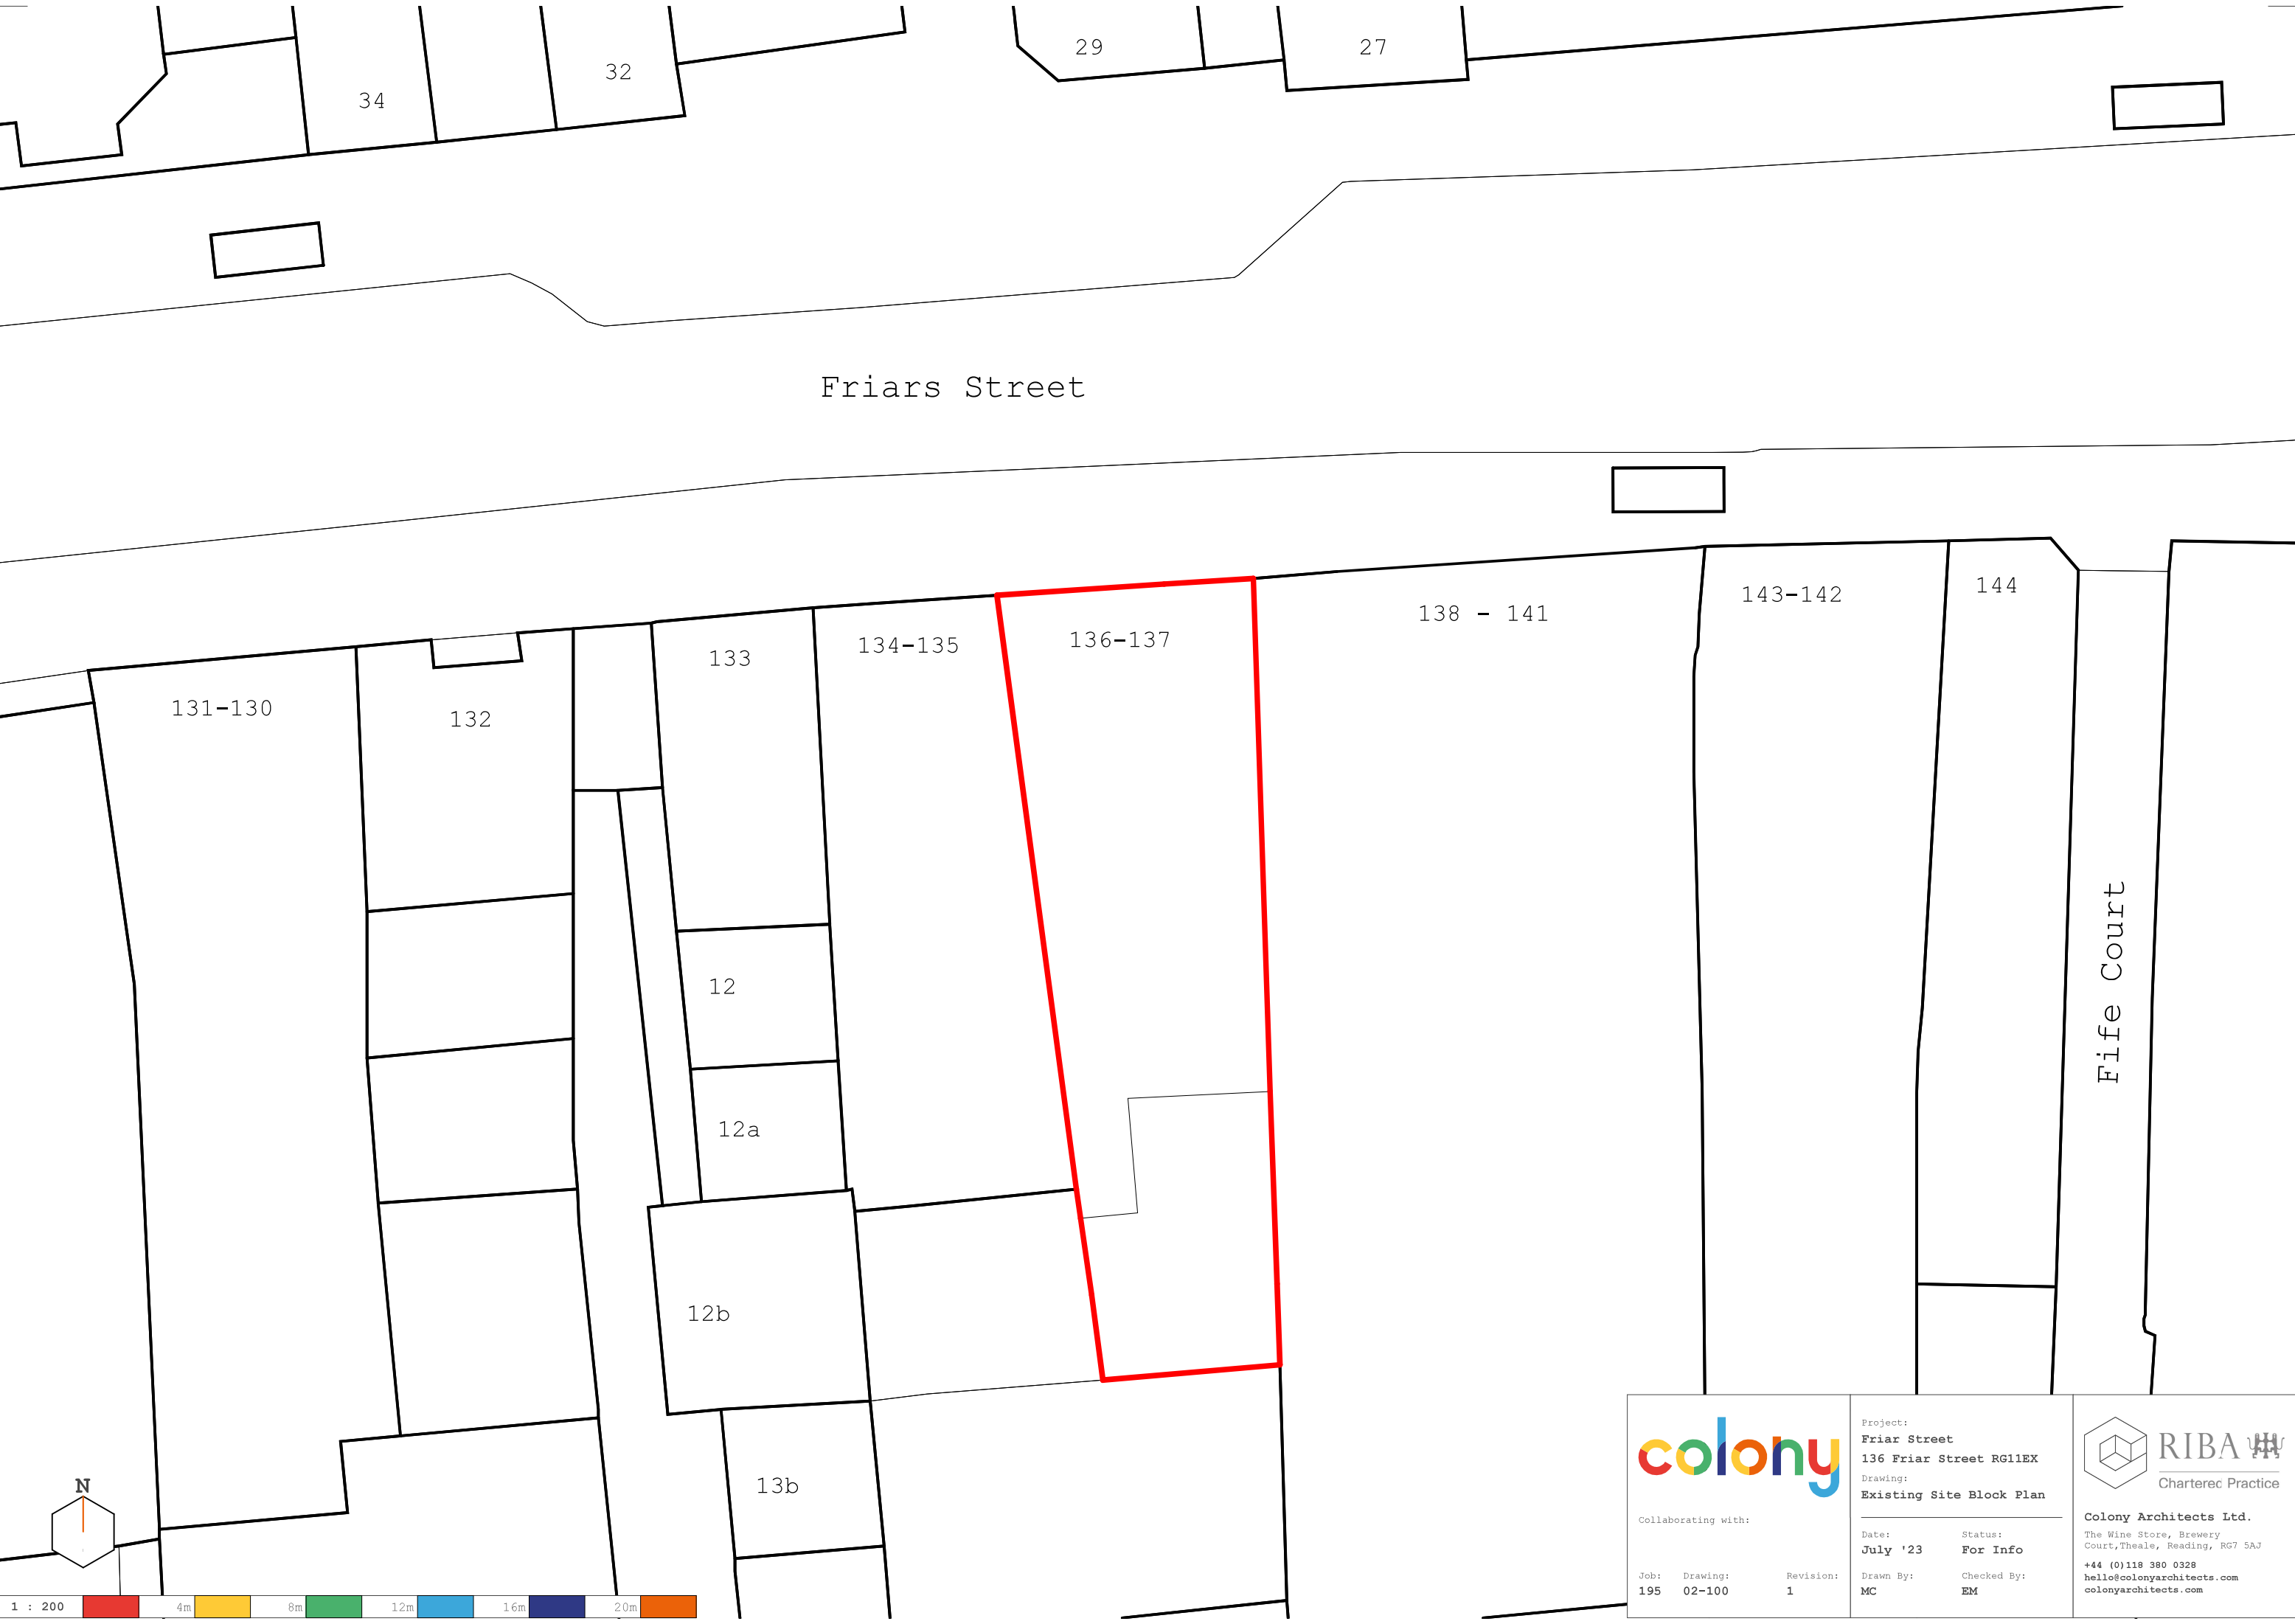

			Project: Friar Street 136 Friar Street RG11EX	
Collaborating with:			Drawing: Existing Site Block Plan	
Date: July '23			Status: For Info	
Job: 195			Drawn By: MC	
Drawing: 02-100			Checked By: EM	
Revision: 1			Colony Architects Ltd. The Wine Store, Brewery Court, Theale, Reading, RG7 5AJ +44 (0)118 380 0328 hello@colonyarchitects.com colonyarchitects.com	

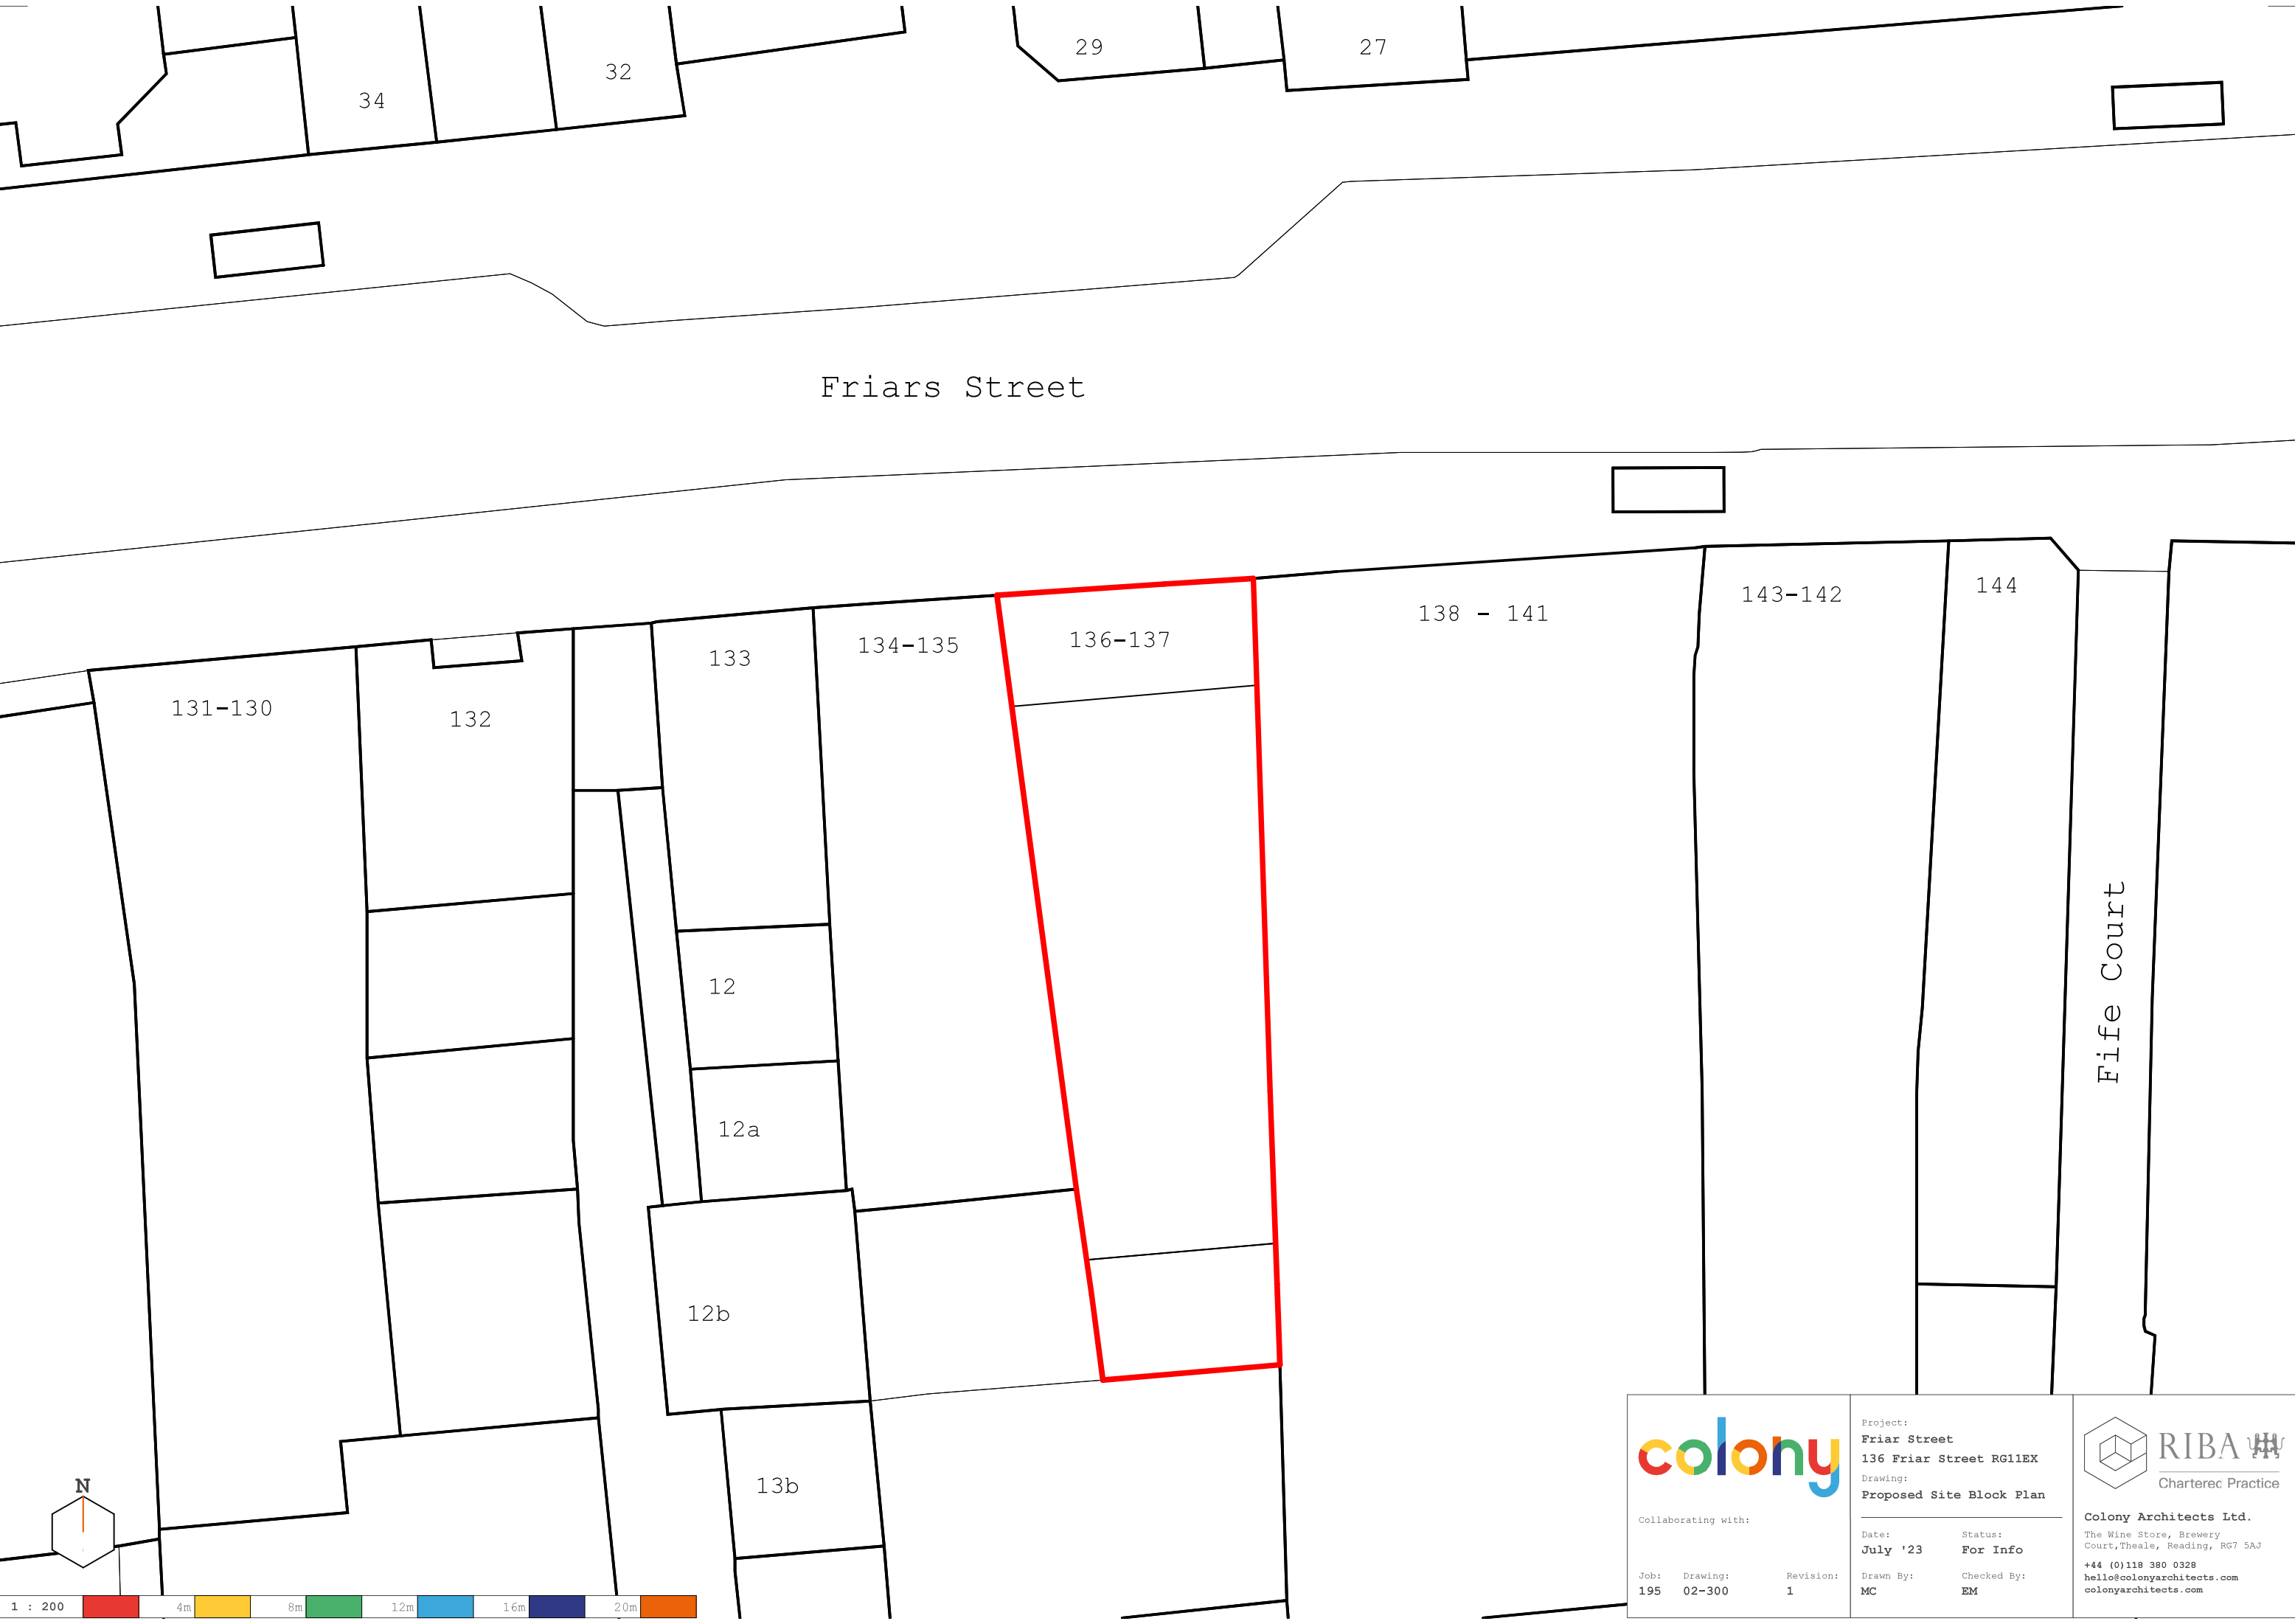

Friars Street

131-130

132

133

134-135

136-137

138 - 141

143-142

144


12

12a

12b

13b

Fife Court

 

Collaborating with:


Job: 195
Drawing: 02-300
Revision: 1

Project:
Friar Street
136 Friar Street RG11EX
Drawing:
Proposed Site Block Plan


Date:
July '23
Status:
For Info
Drawn By:
MC
Checked By:
EM




Colony Architects Ltd.
The Wine Store, Brewery
Court, Theale, Reading, RG7 5AJ
+44 (0)118 380 0328
hello@colonyarchitects.com
colonyarchitects.com

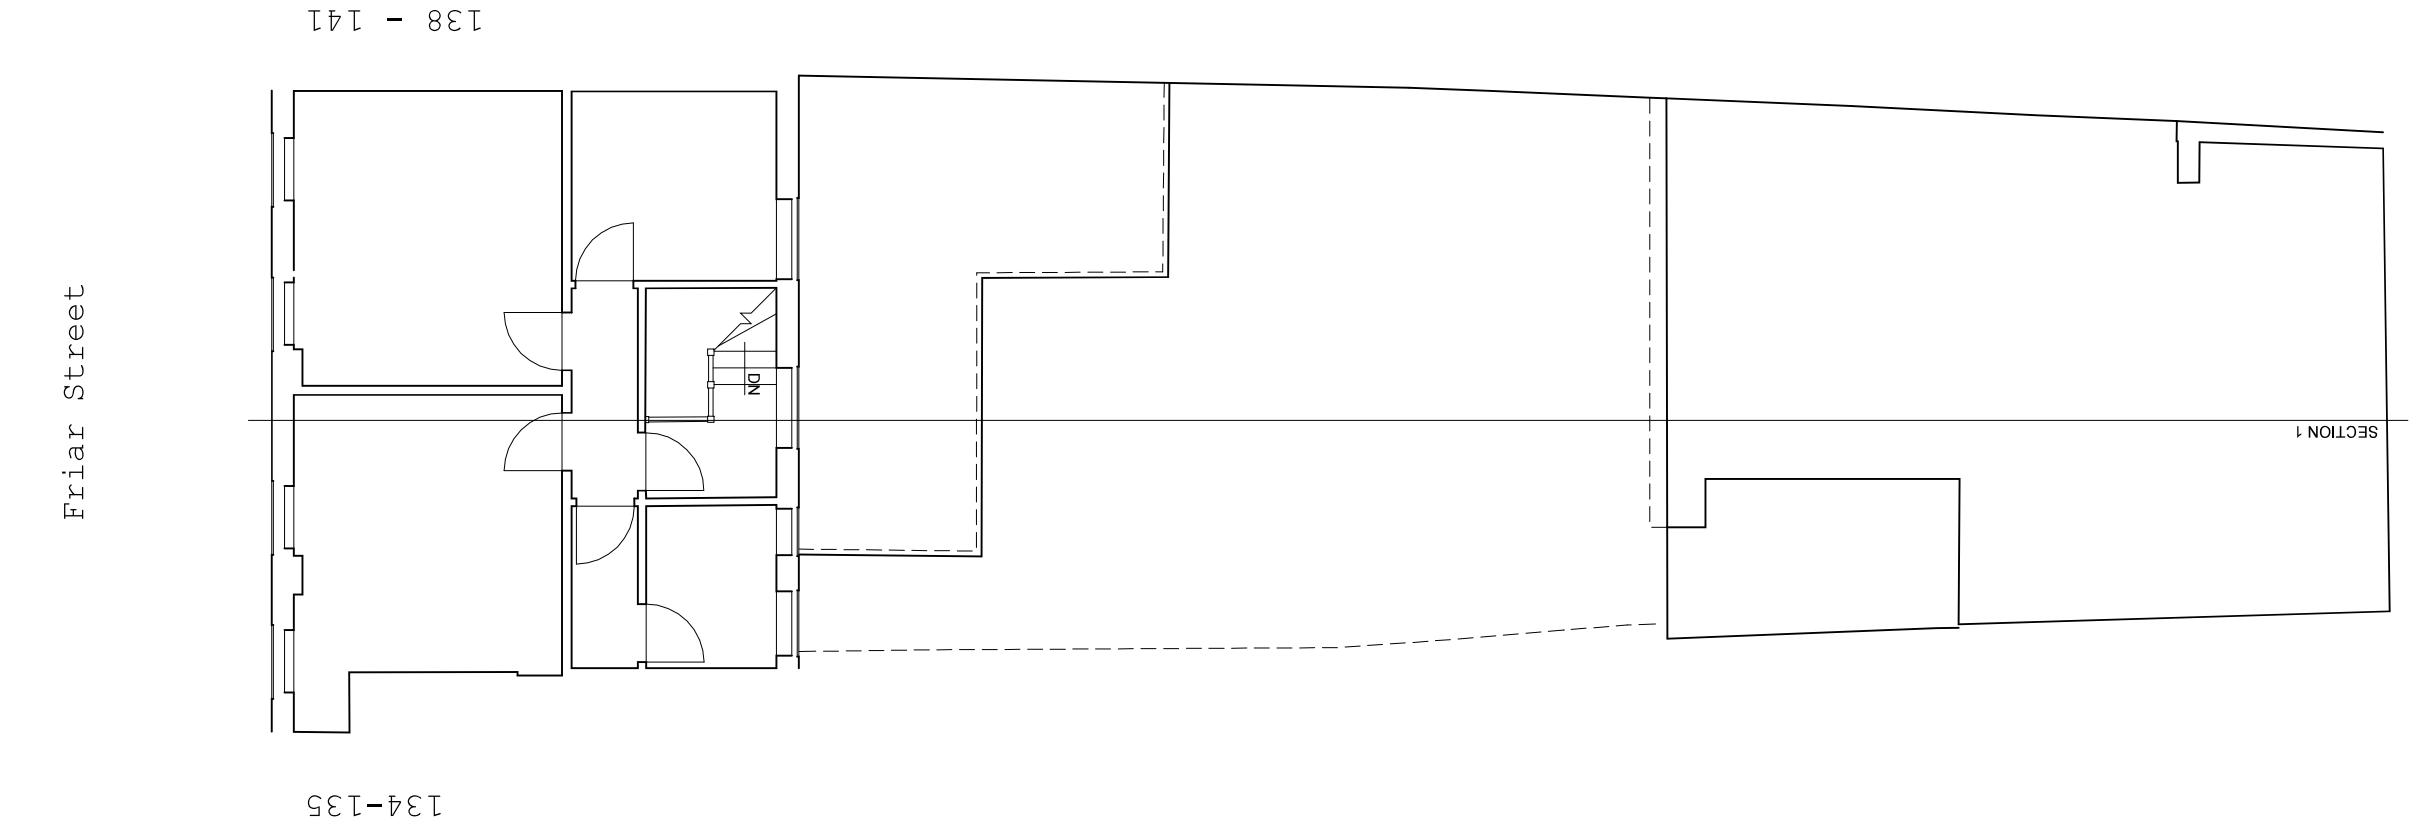

01 Second Floor Plan

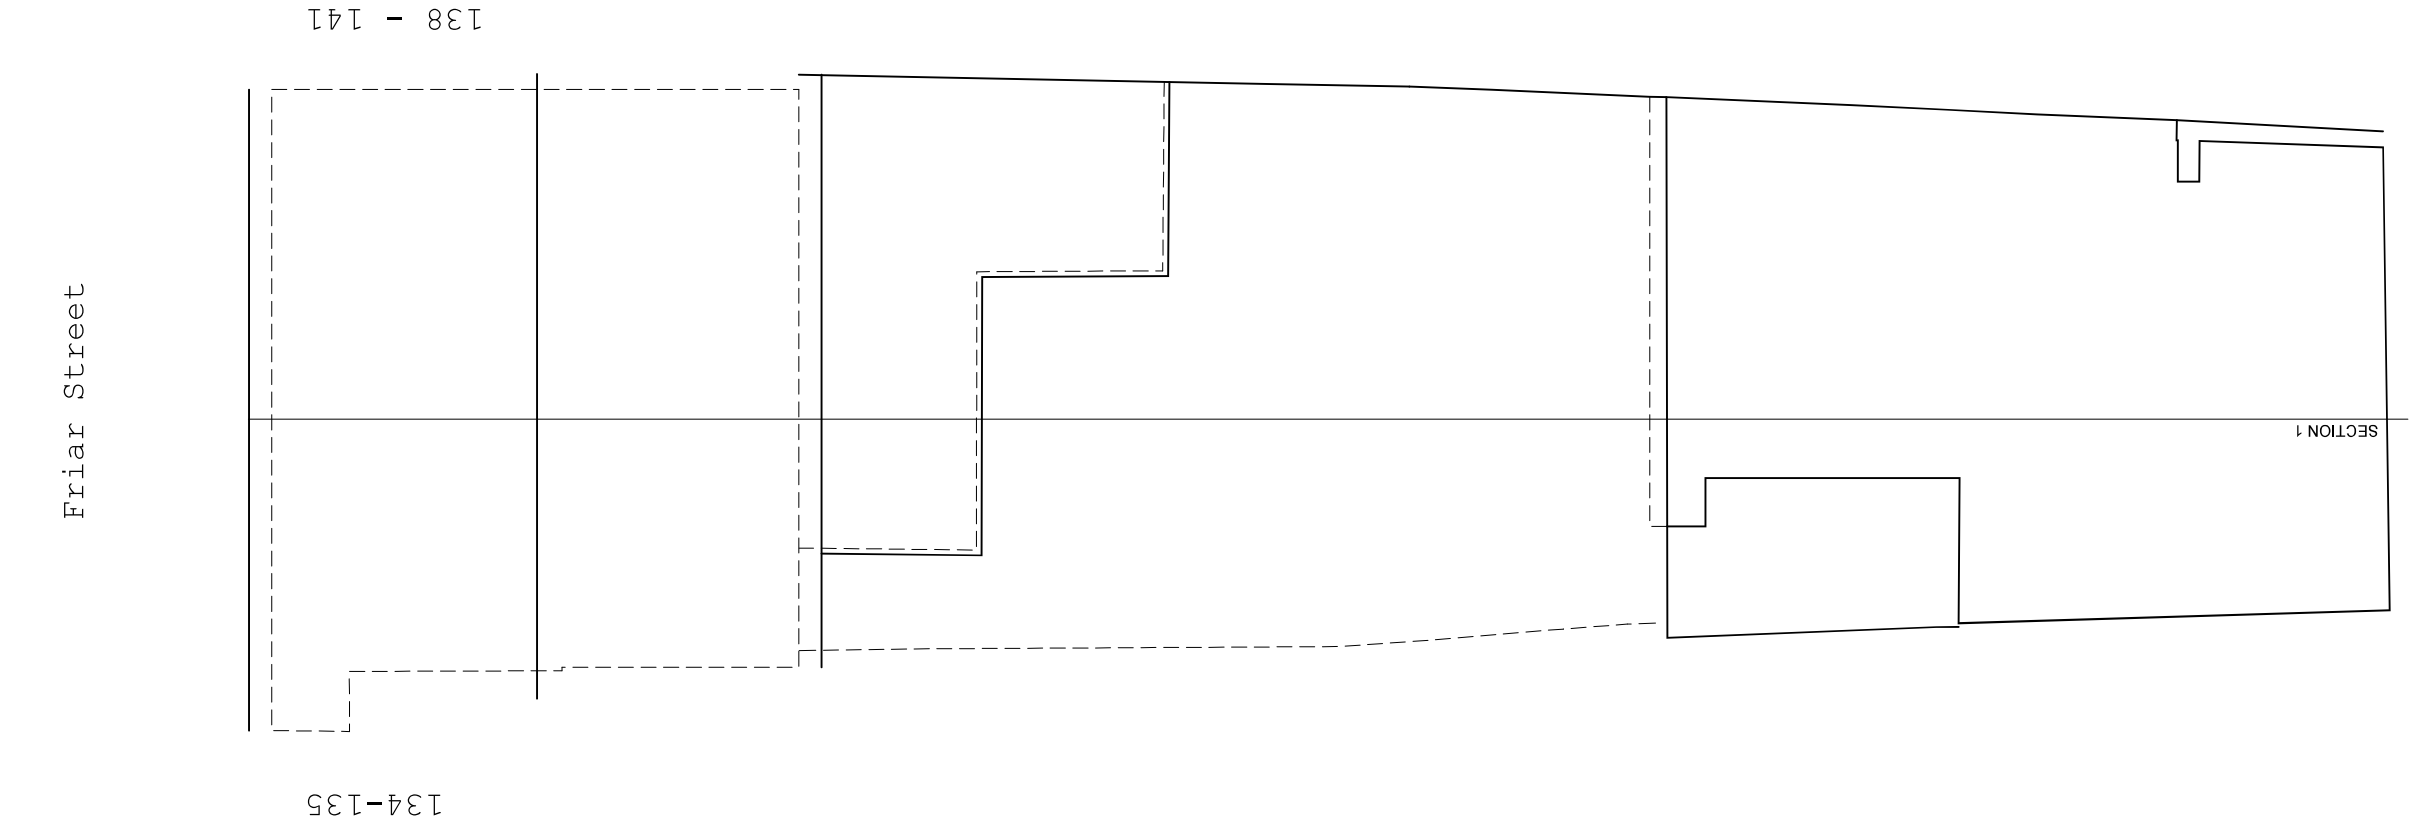

02 Roof Floor Plan

 

Collaborating with:

Job: 195
Drawing: 03-101
Revision: 2

Project:
Friar Street
136 Friar Street RG11EX

Drawing:
Existing Floor Plans Sheet 2


Date: **July '23**
Status: **For Info**
Drawn By: **MC**
Checked By: **EM**



Colony Architects Ltd.
The Wine Store, Brewery
Court, Theale, Reading, RG7 5AJ
+44 (0)118 380 0328
hello@colonyarchitects.com
colonyarchitects.com

138 - 141

Friar Street

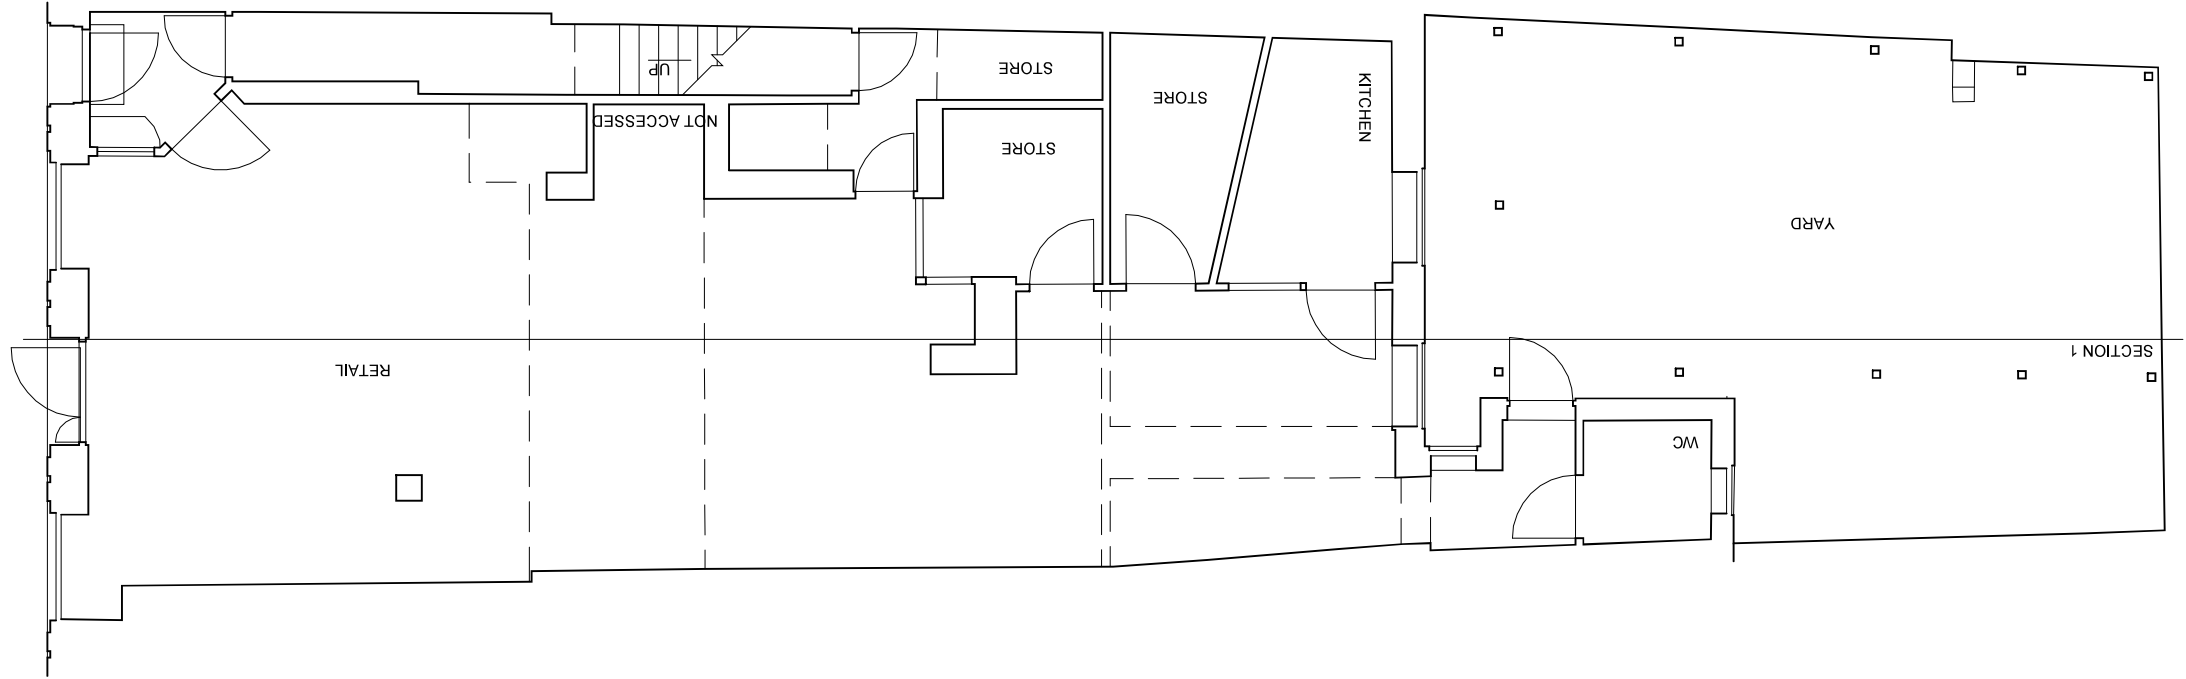


134-135

01 Ground Floor Plan


138 - 141

Friar Street

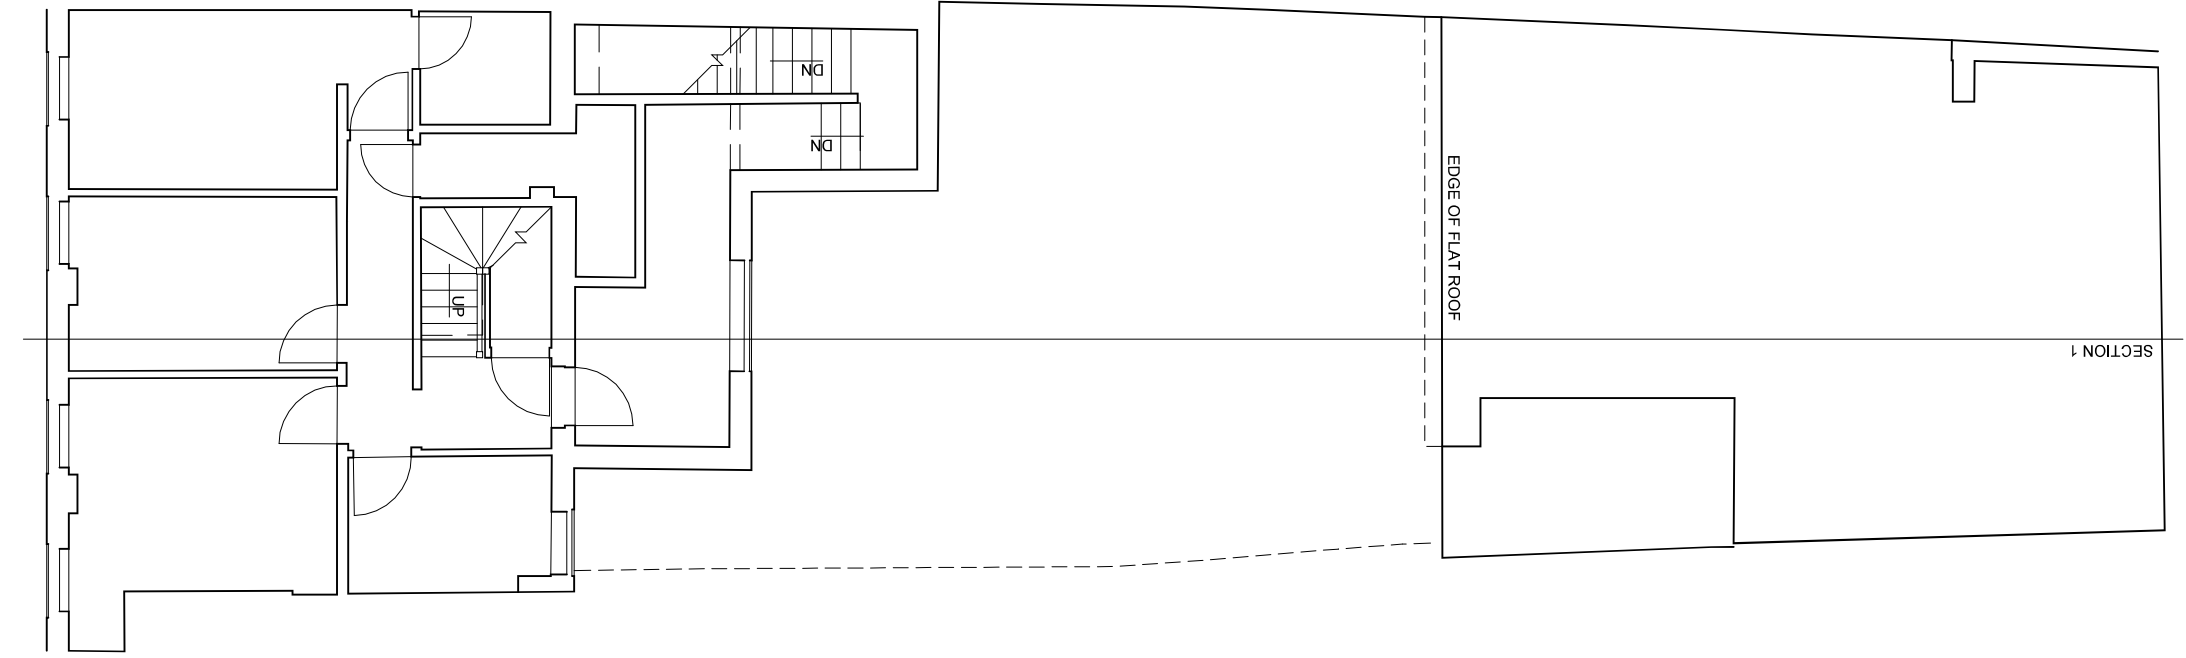

134-135

02 First Floor Plan

 

Collaborating with:

Job: 195
Drawing: 03-100
Revision: 2

Project:
Friar Street
136 Friar Street RG11EX

Drawing:
Existing Floor Plans Sheet 1

Date: **July '23**
Status: **For Info**
Drawn By: **MC**
Checked By: **EM**



Colony Architects Ltd.
The Wine Store, Brewery
Court, Theale, Reading, RG7 5AJ
+44 (0)118 380 0328
hello@colonyarchitects.com
colonyarchitects.com