


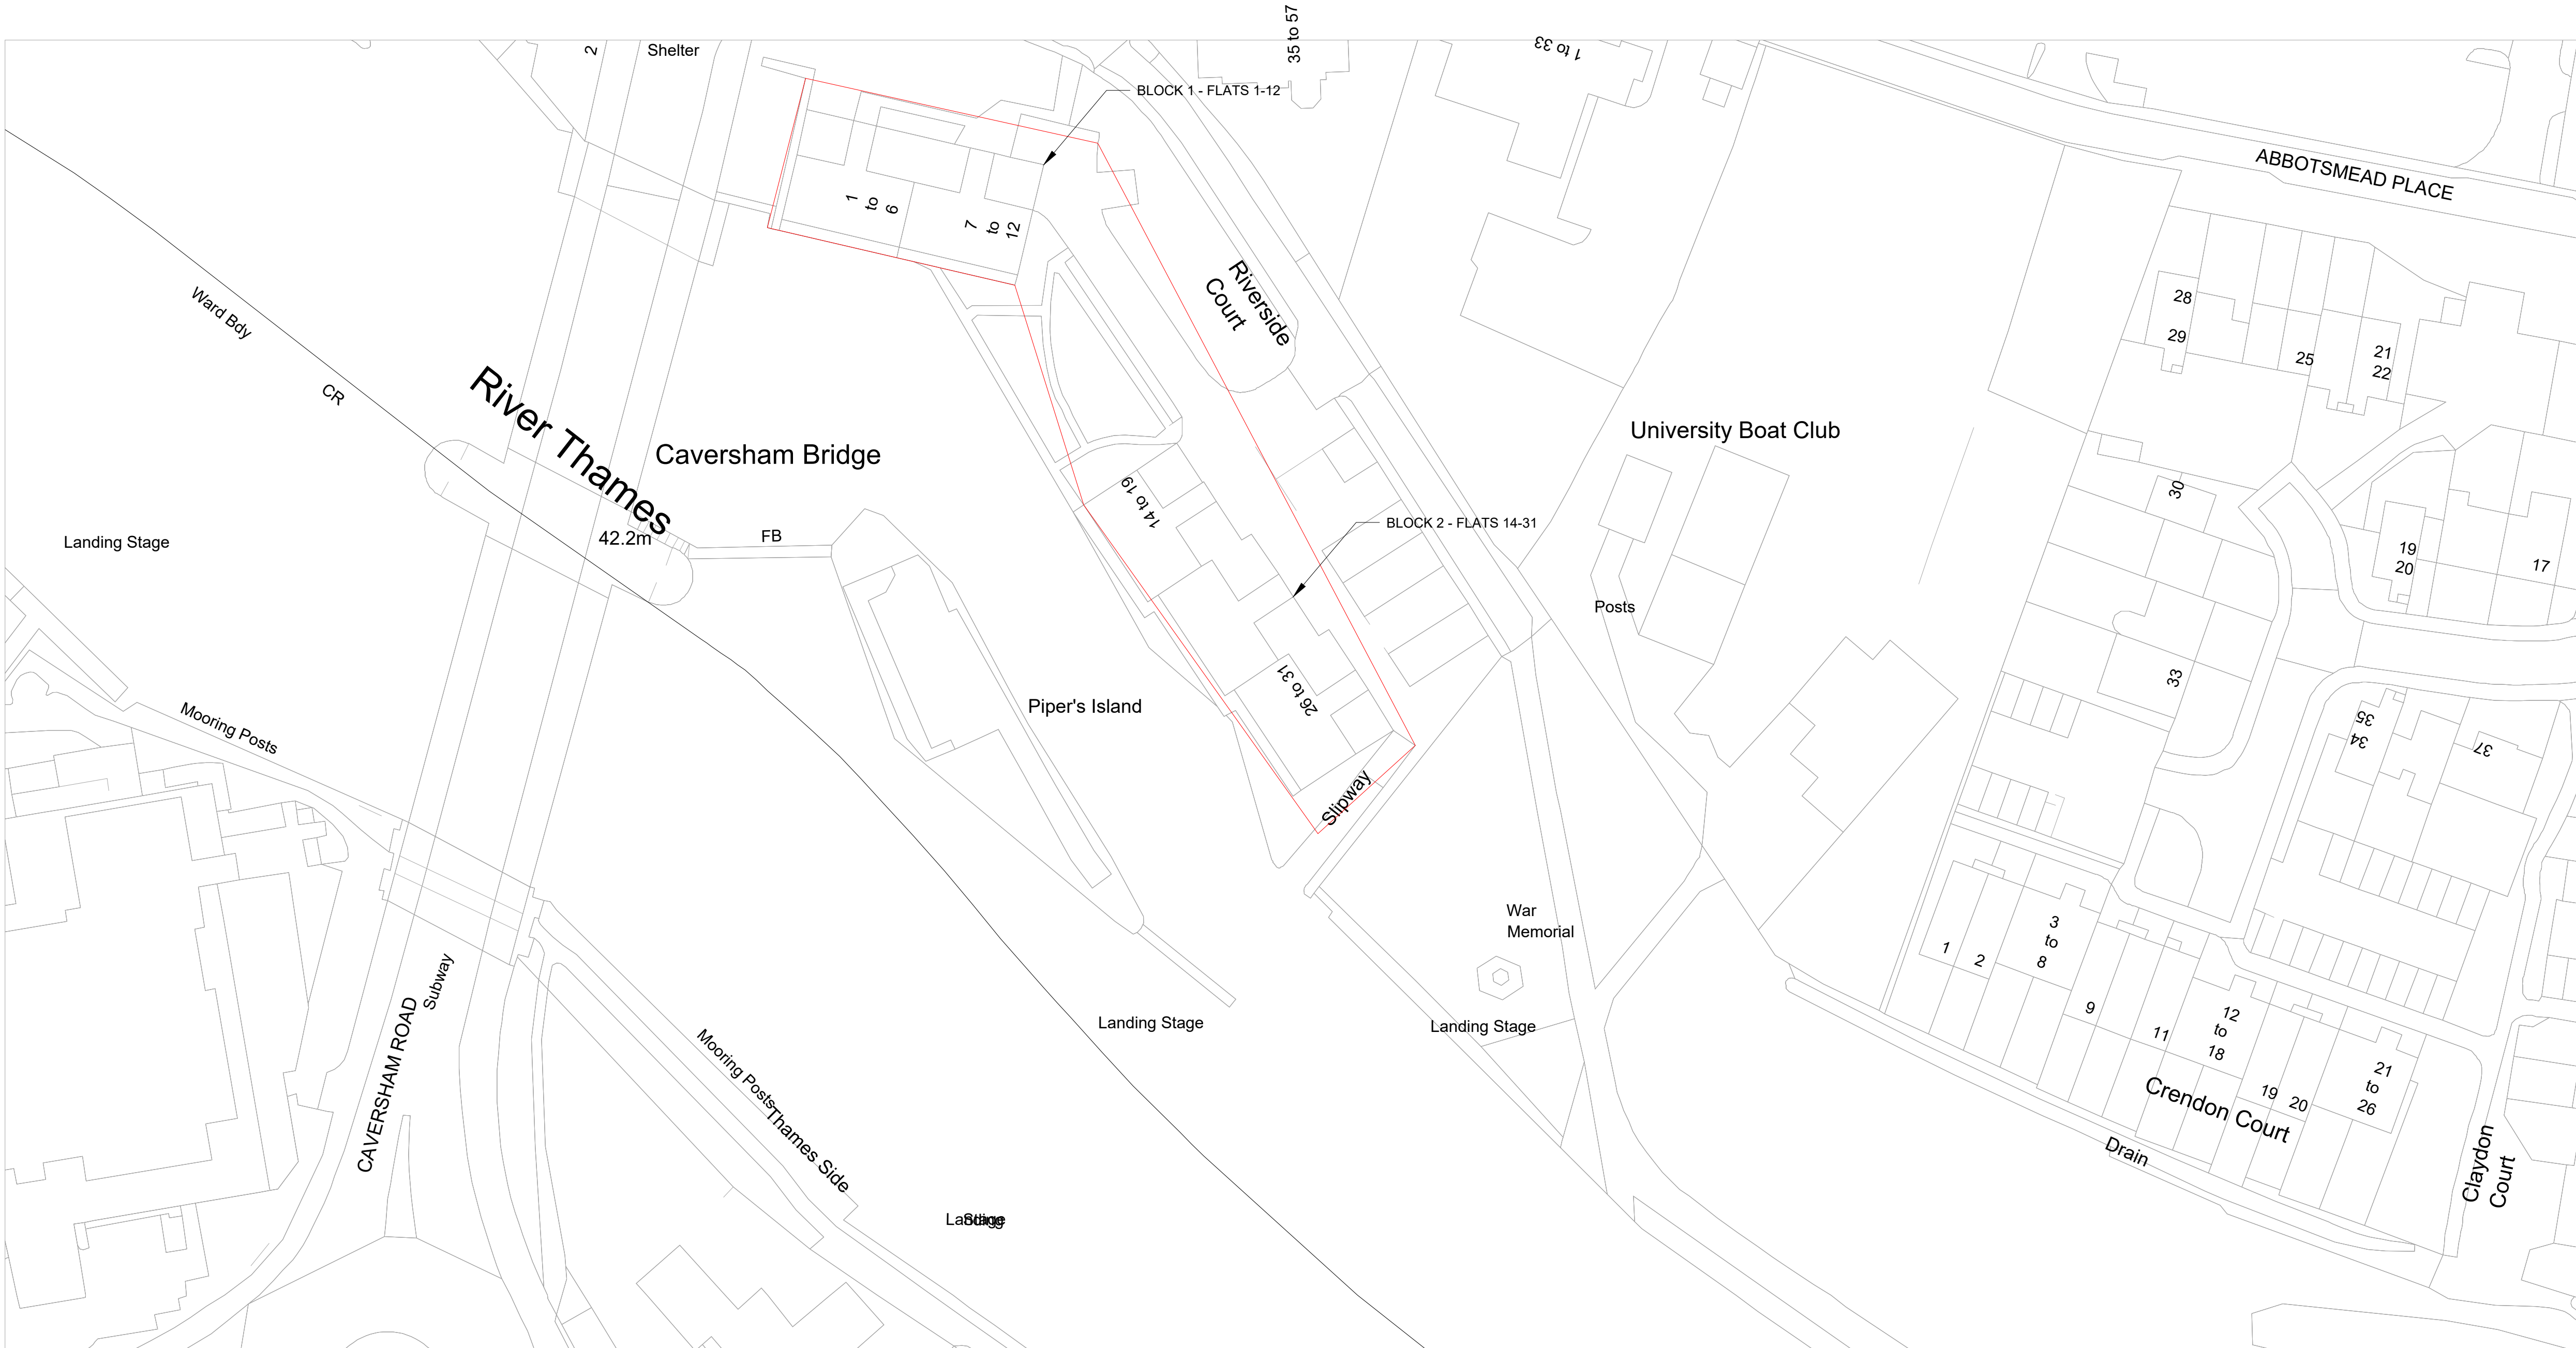

- NOTES:
1. Do not scale from this drawing, except for Planning.
 2. All dimensions are in millimetres / metres unless stated otherwise.

Rev	Description	By	Date
C	ISSUED FOR PLANNING	WD	30.10.25
B	PROPERTY MANAGER FEEDBACK	WD	30.10.25
A	ISSUED TO PROPERTY MANAGER FOR COMMENT	WD	24.10.25

AMENDMENTS

Drawing Status:
FOR PLANNING

EK Earl Kendrick
Project & Building Consultancy

Earl Kendrick
Ex South
Maritime House, Basin Road North
Portslade
Brighton
BN41 1WR

Property Title:
RIVERSIDE COURT, READING, RG4 8AL

Drawing Title:
SITE PLAN

Scale @ A1:	1:500	Date:	OCTOBER 2025
UPRN:	XXXX	Drawn By:	WD
Drawing No:	EKA251483/WD/000	Checked By:	BP
		Rev:	-