

BLOCK 1 - NORTH ELEVATION



BLOCK 1 - EAST ELEVATION




BLOCK 1 - SOUTH ELEVATION



BLOCK 1 - WEST ELEVATION



INDICATIVE IMAGE OF PROPOSED NEW BALUSTRADES

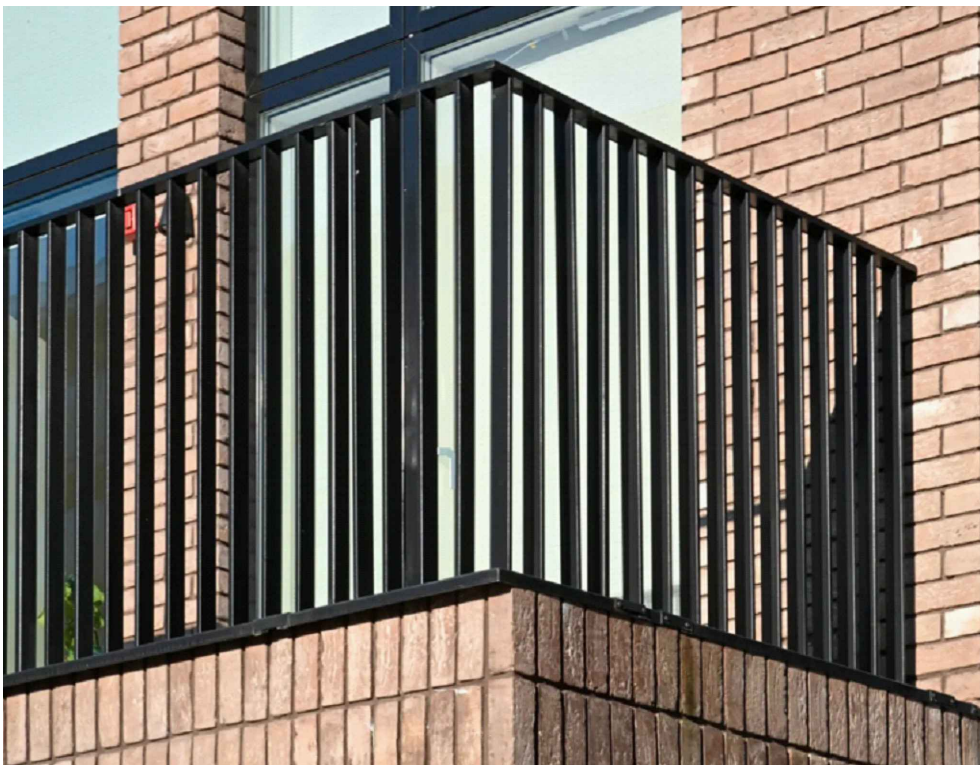

Scale 1:100
Scale in Metres
0 1 2 3 4 5 10

- NOTES:
- Do not scale from this drawing, except for Planning.
 - All dimensions are in millimetres / metres unless stated otherwise.

Rev	Description	By	Date
C	ISSUED FOR PLANNING	WD	30.10.25
B	PROPERTY MANAGER FEEDBACK LOCKED	WD	30.10.25
A	ISSUED TO PROPERTY MANAGER FOR COMBARK	WD	24.10.25

AMENDMENTS

Drawing Status:

FOR PLANNING

EK EarlKendrick
Project & Building Consultancy

Earl Kendrick
EK South
Maritime House, Basin Road North
Portslade
Brighton
BN41 1WR

Property Title:
**RIVERSIDE COURT, READING, RG4
8AL**

Drawing Title:
**ELEVATIONS AS PROPOSED - BLOCK
1**

Scale @ A1:	Date:	
1:100	OCTOBER 2025	
UPRN:	Drawn By:	Checked By:
XXXX	WD	BP
Drawing No:	Rev:	
EKA251483/WD/003	-	