





Proposed Front Elevation - 1:100

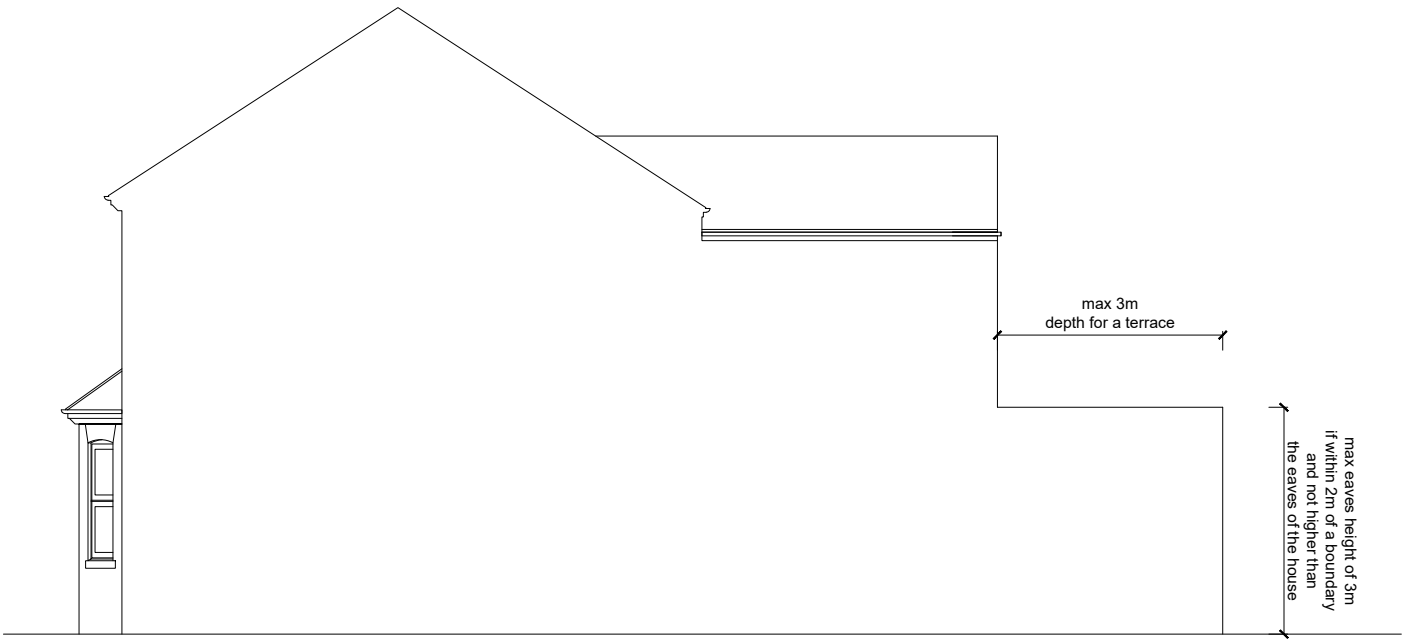


Proposed Side Elevation - 1:100



Proposed Rear Elevation - 1:100

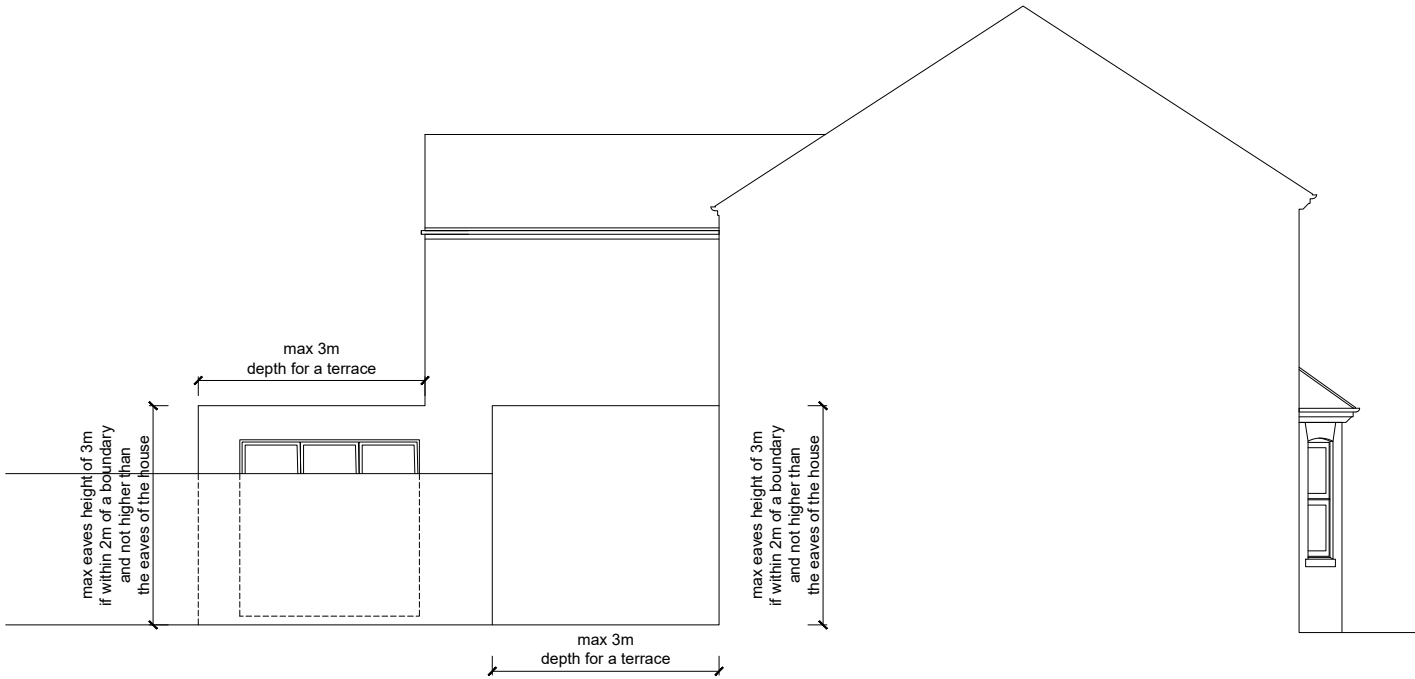

Proposed Side Elevation - 1:100

 

Rev	Date	By	Note
-----	------	----	------

PLANNING APP

NOTE
This drawing is the property and copyright of artichoke: architectural consultancy and written consent must be obtained before divulging to a third party or copying whole or part of the drawing by any method whatsoever. All dimensions are in millimeters. Do not scale dimensions.

Drawing Number	Revision	Project	Date	Drawn	Scale	Paper
REC25/PL12		- 20 RECTORY ROAD (25) CAVERSHAM RG4 7SH	Sept25	-	STATED	A3
Title						
PROPOSED ELEVATIONS						