


BLOCK 2 - NORTHEAST ELEVATION




BLOCK 2 - NORTHWEST ELEVATION





BLOCK 2 - SOUTHWEST ELEVATION

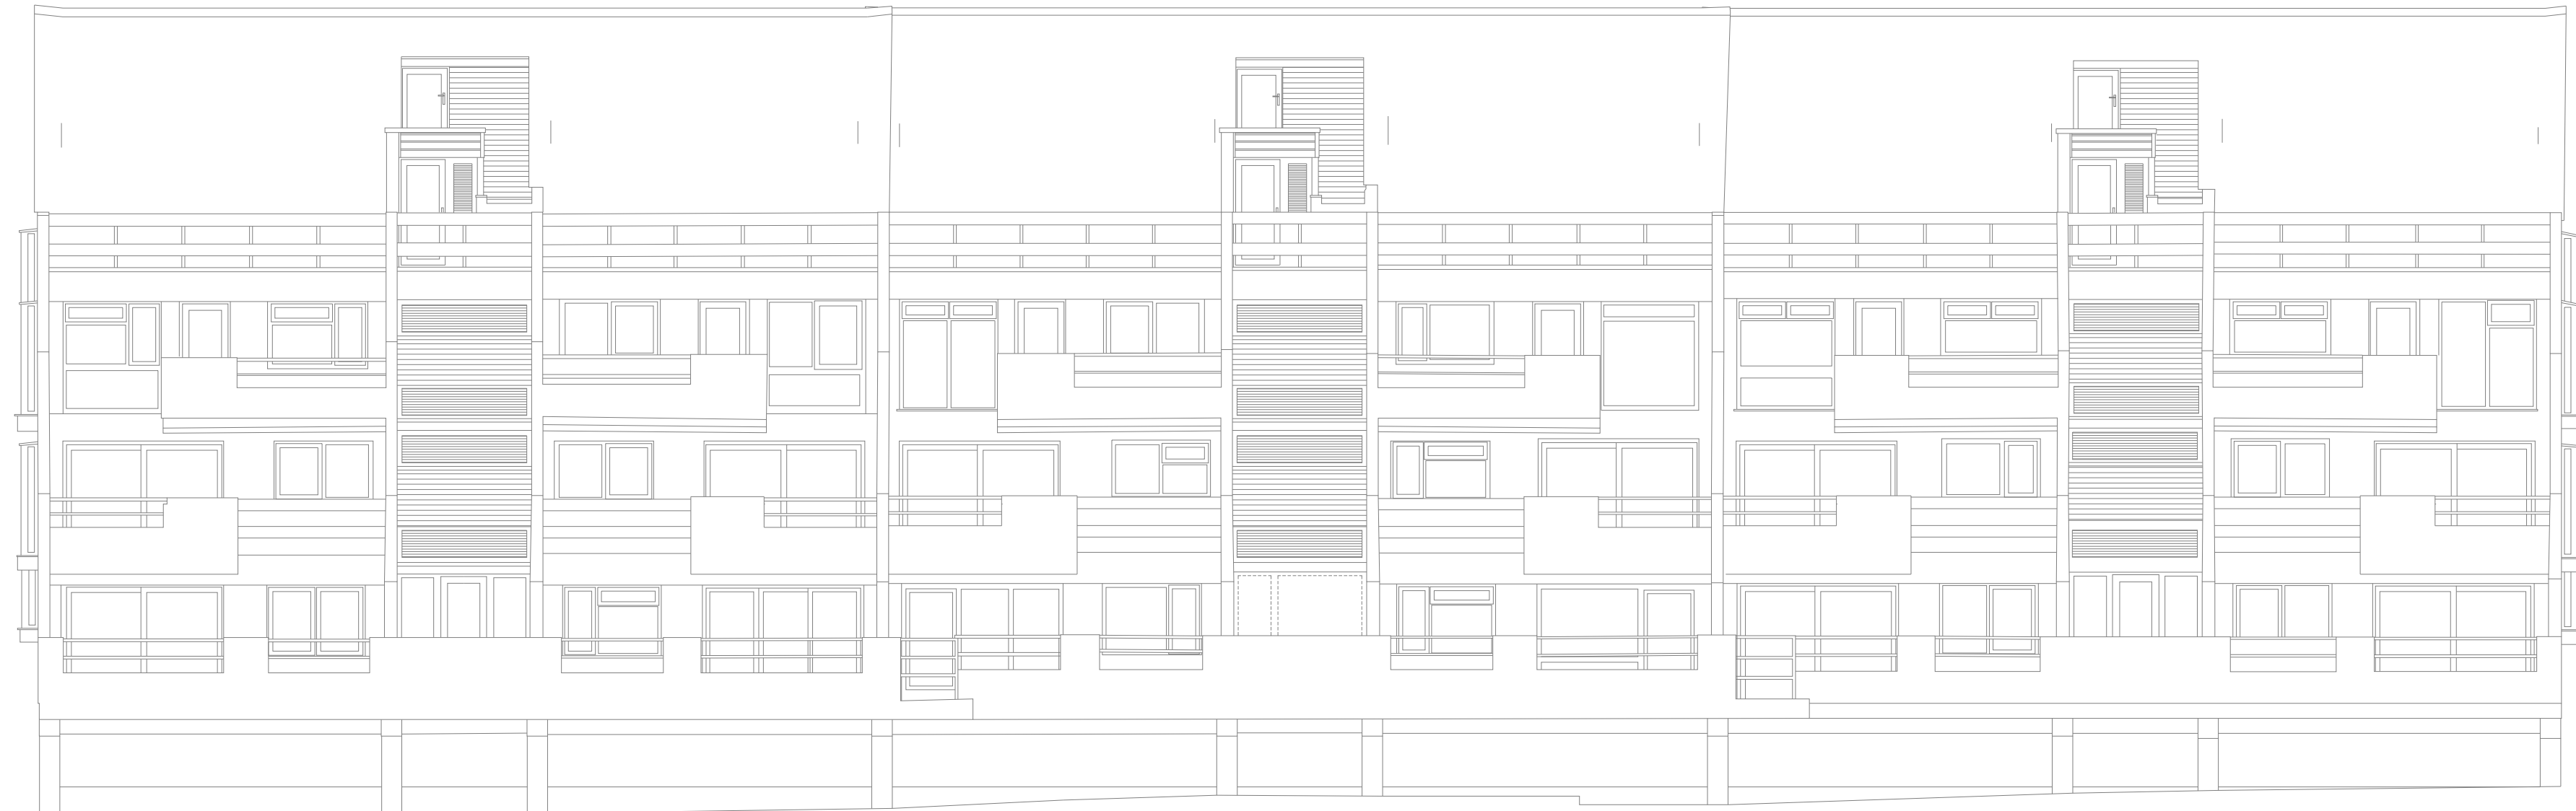

BLOCK 2 - SOUTHEAST ELEVATION

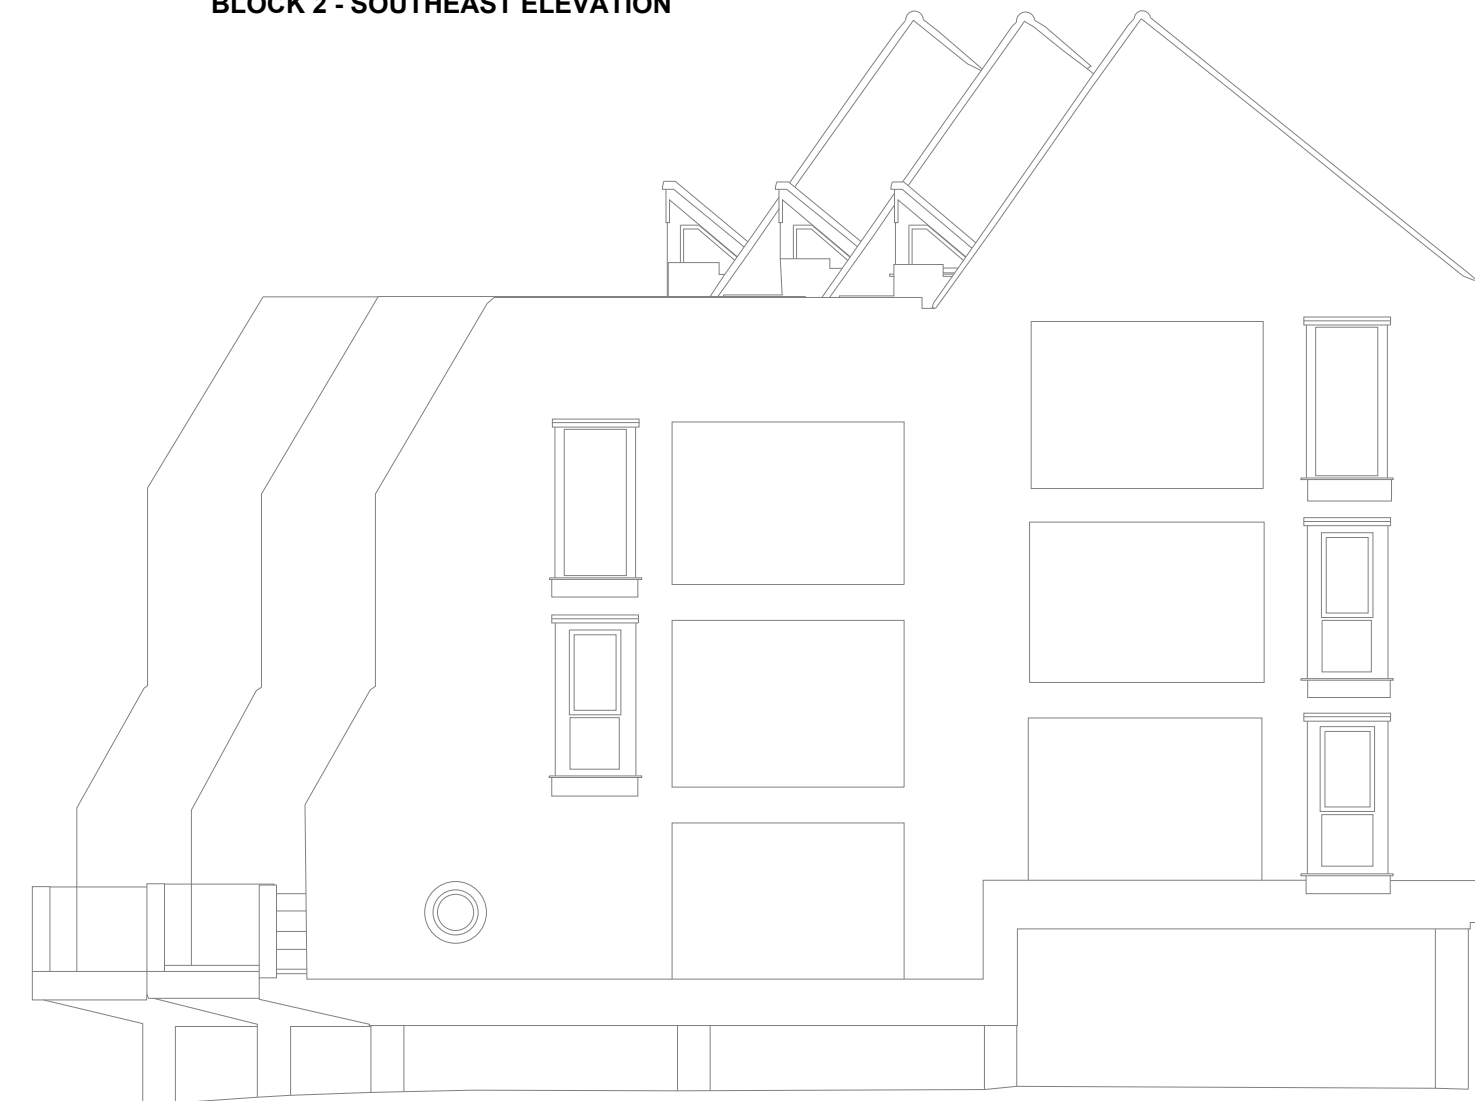

TYPICAL IMAGE OF EXISTING BALUSTRADES

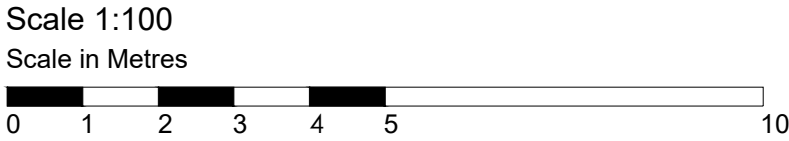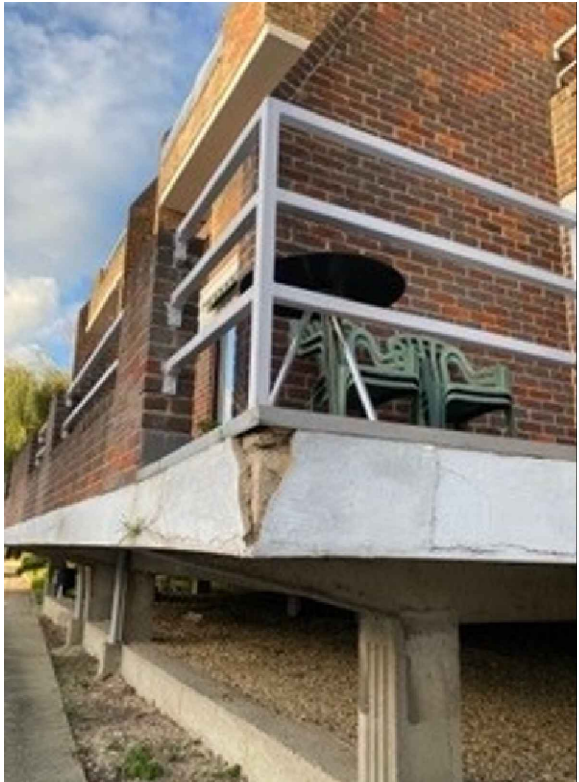

- NOTES:
1. Do not scale from this drawing, except for Planning.
 2. All dimensions are in millimetres / metres unless stated otherwise.

Rev	Description	By	Date
C	ISSUED FOR PLANNING	WD	30.10.25
B	PROPERTY MANAGER FEEDBACK	WD	30.10.25
A	ISSUED TO PROPERTY MANAGER FOR COMMENT	WD	24.10.25

AMENDMENTS

Drawing Status:

FOR PLANNING

EK EarlKendrick
Project & Building Consultancy

Earl Kendrick
EK South
Maritime House, Basin Road North
Portslade
Brighton
BN41 1WR

Property Title:
RIVERSIDE COURT, READING, RG4 8AL

Drawing Title:
ELEVATIONS AS EXISTING - BLOCK 2 - FLATS 14-13

Scale @ A1:	Date:	
1:100	OCTOBER 2025	
UPRN:	Drawn By:	Checked By:
XXXX	WD	BP
Drawing No:		Rev:
EKA251483/WD/002		-