

BLOCK 2 - NORTHEAST ELEVATION




BLOCK 2 - NORTHWEST ELEVATION





BLOCK 2 - SOUTHWEST ELEVATION



BLOCK 2 - SOUTHEAST ELEVATION

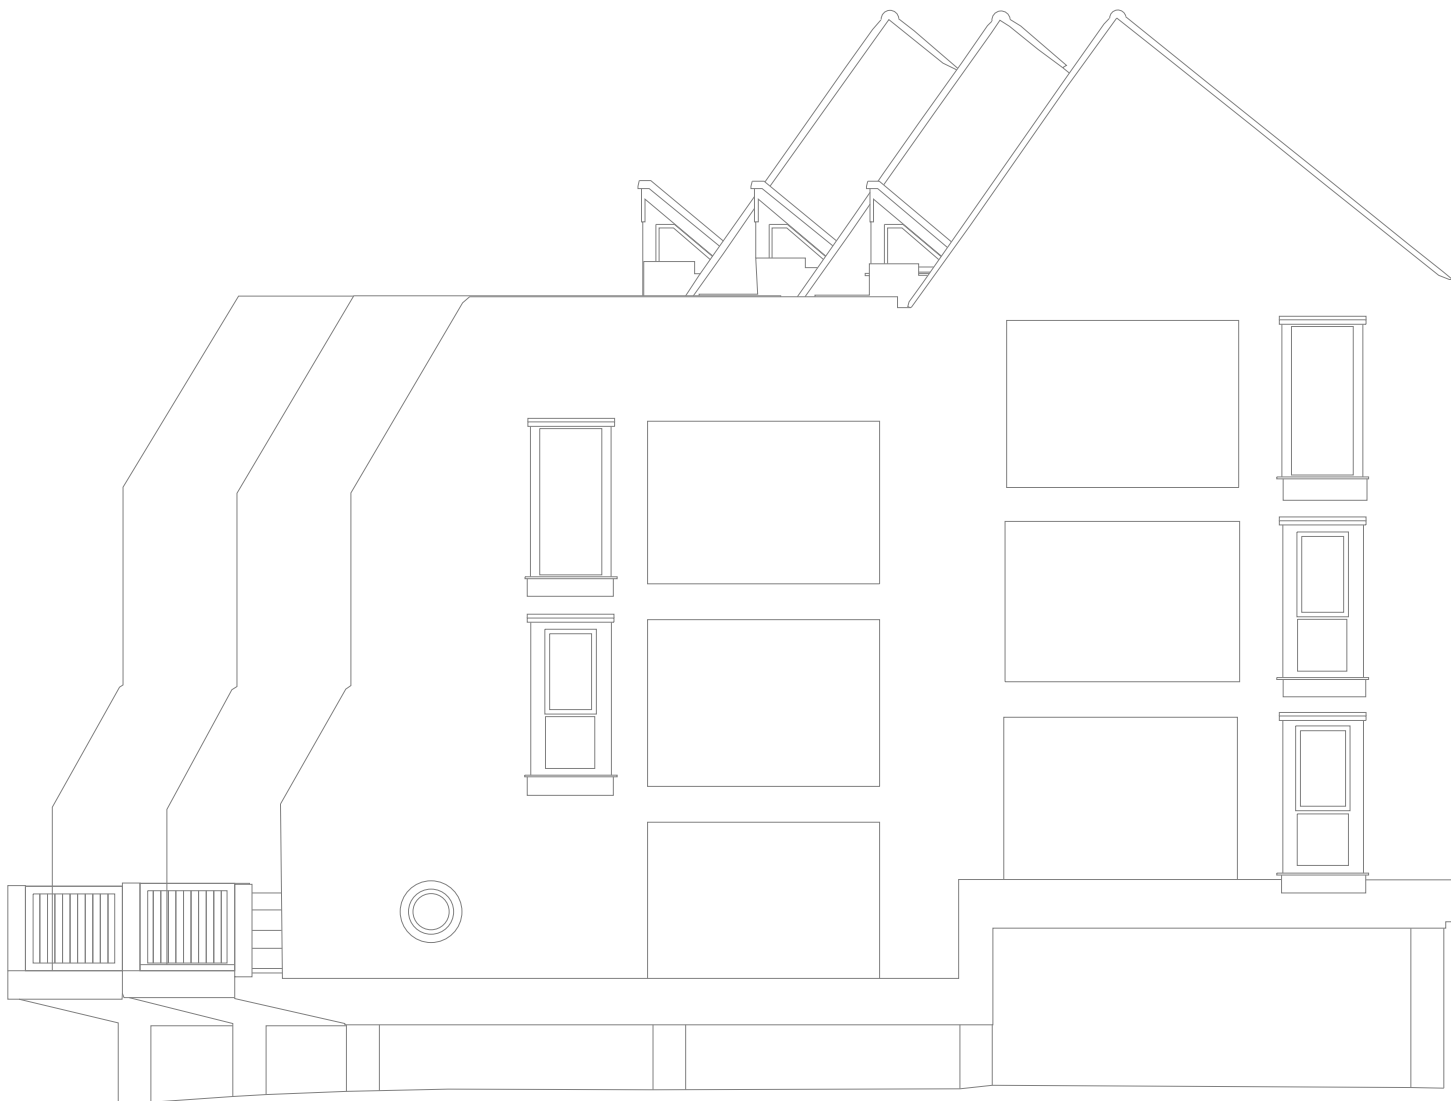

INDICATIVE IMAGE OF PROPOSED NEW BALUSTRADES

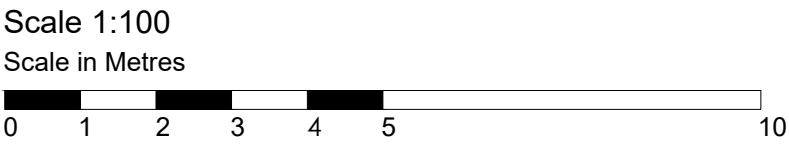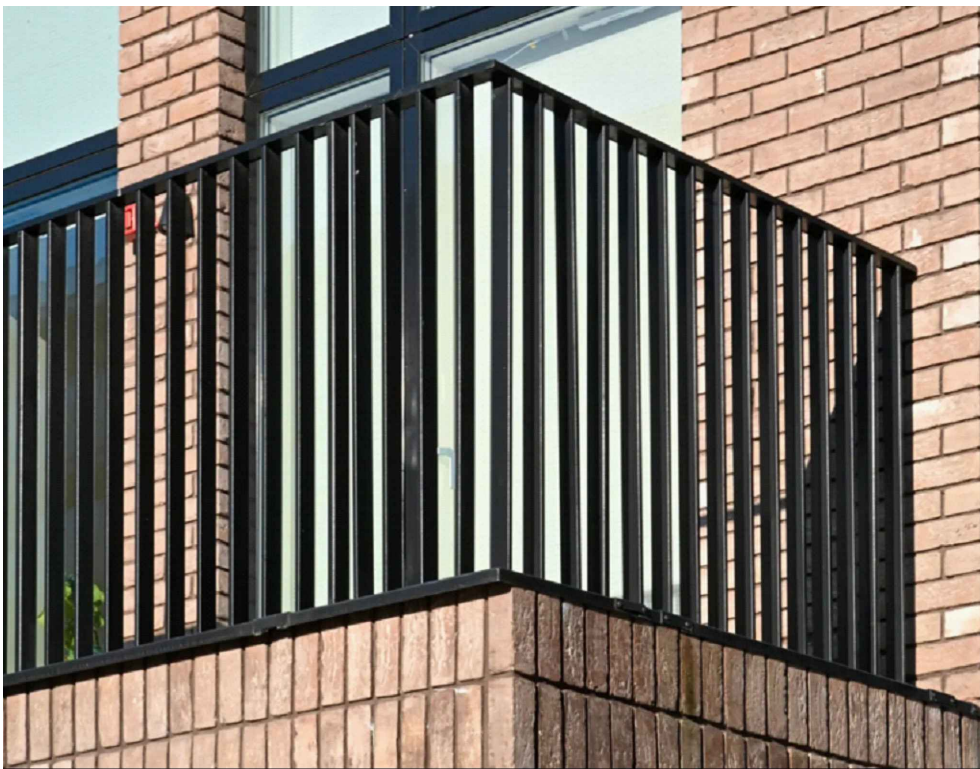

- NOTES:
1. Do not scale from this drawing, except for Planning.
 2. All dimensions are in millimetres / metres unless stated otherwise.

Rev	Description	By	Date
C	ISSUED FOR PLANNING	WD	30.10.25
B	PROPERTY MANAGER FEEDBACK ADDED	WD	30.10.25
A	ISSUED TO PROPERTY MANAGER FOR COMMENT	WD	24.10.25

AMENDMENTS

Drawing Status:

FOR PLANNING



Earl Kendrick
EK South
Maritime House, Basin Road North
Portslade
Brighton
BN41 1WR

Property Title:
RIVERSIDE COURT, READING, RG4 8AL

Drawing Title:
ELEVATIONS AS PROPOSED - BLOCK 2

Scale @ A1:	1:100	Date:	OCTOBER 2025
UPRN:	XXXX	Drawn By:	WD
Drawing No:	EKA251483/WD/004	Checked By:	BP
		Rev:	-