



BLOCK 1 - NORTH ELEVATION

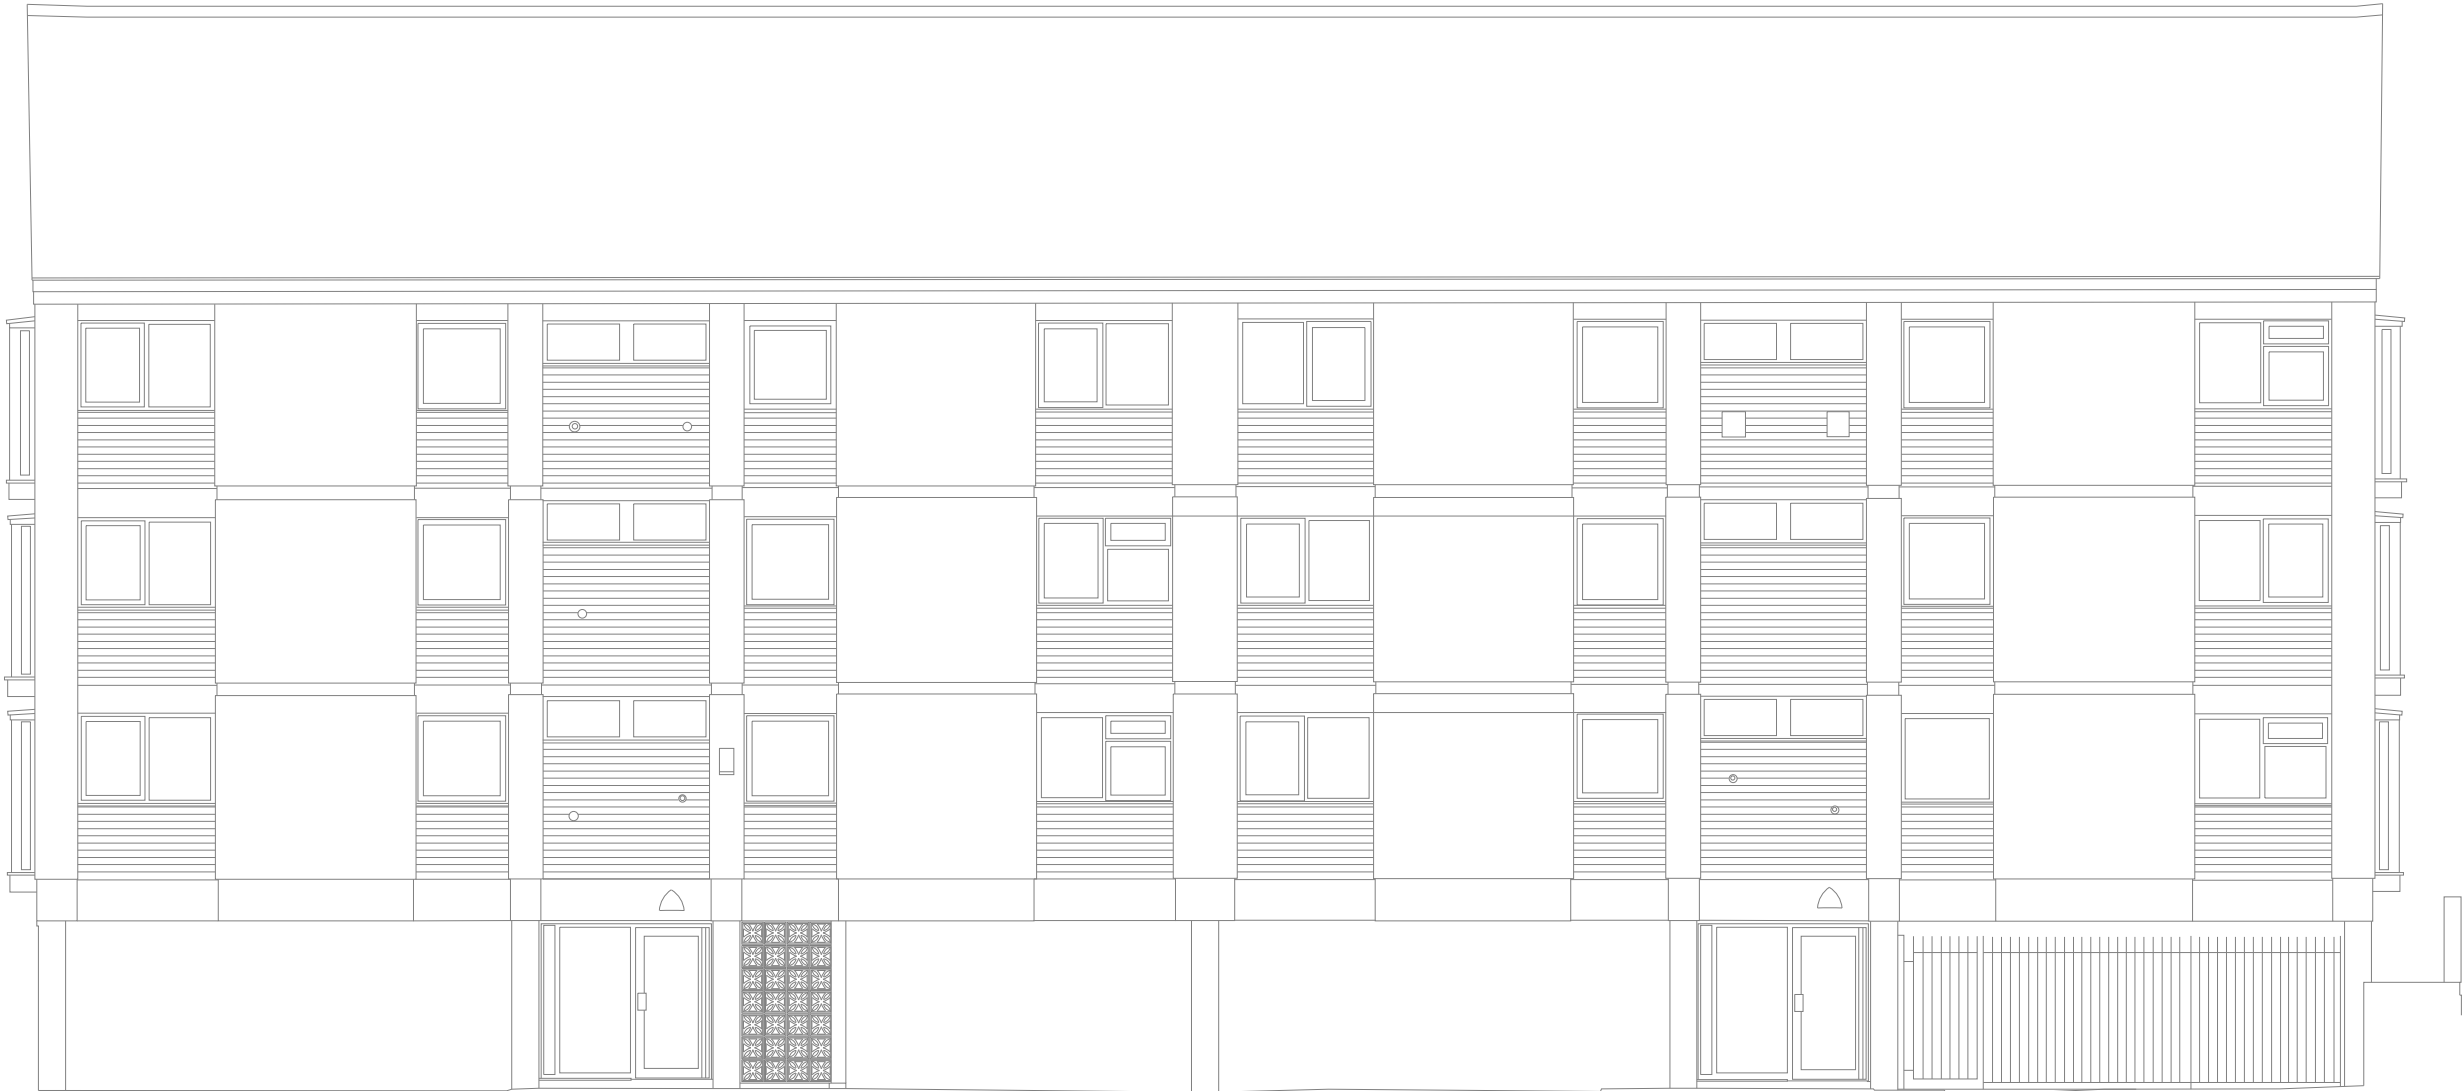

BLOCK 1 - EAST ELEVATION




BLOCK 1 - SOUTH ELEVATION

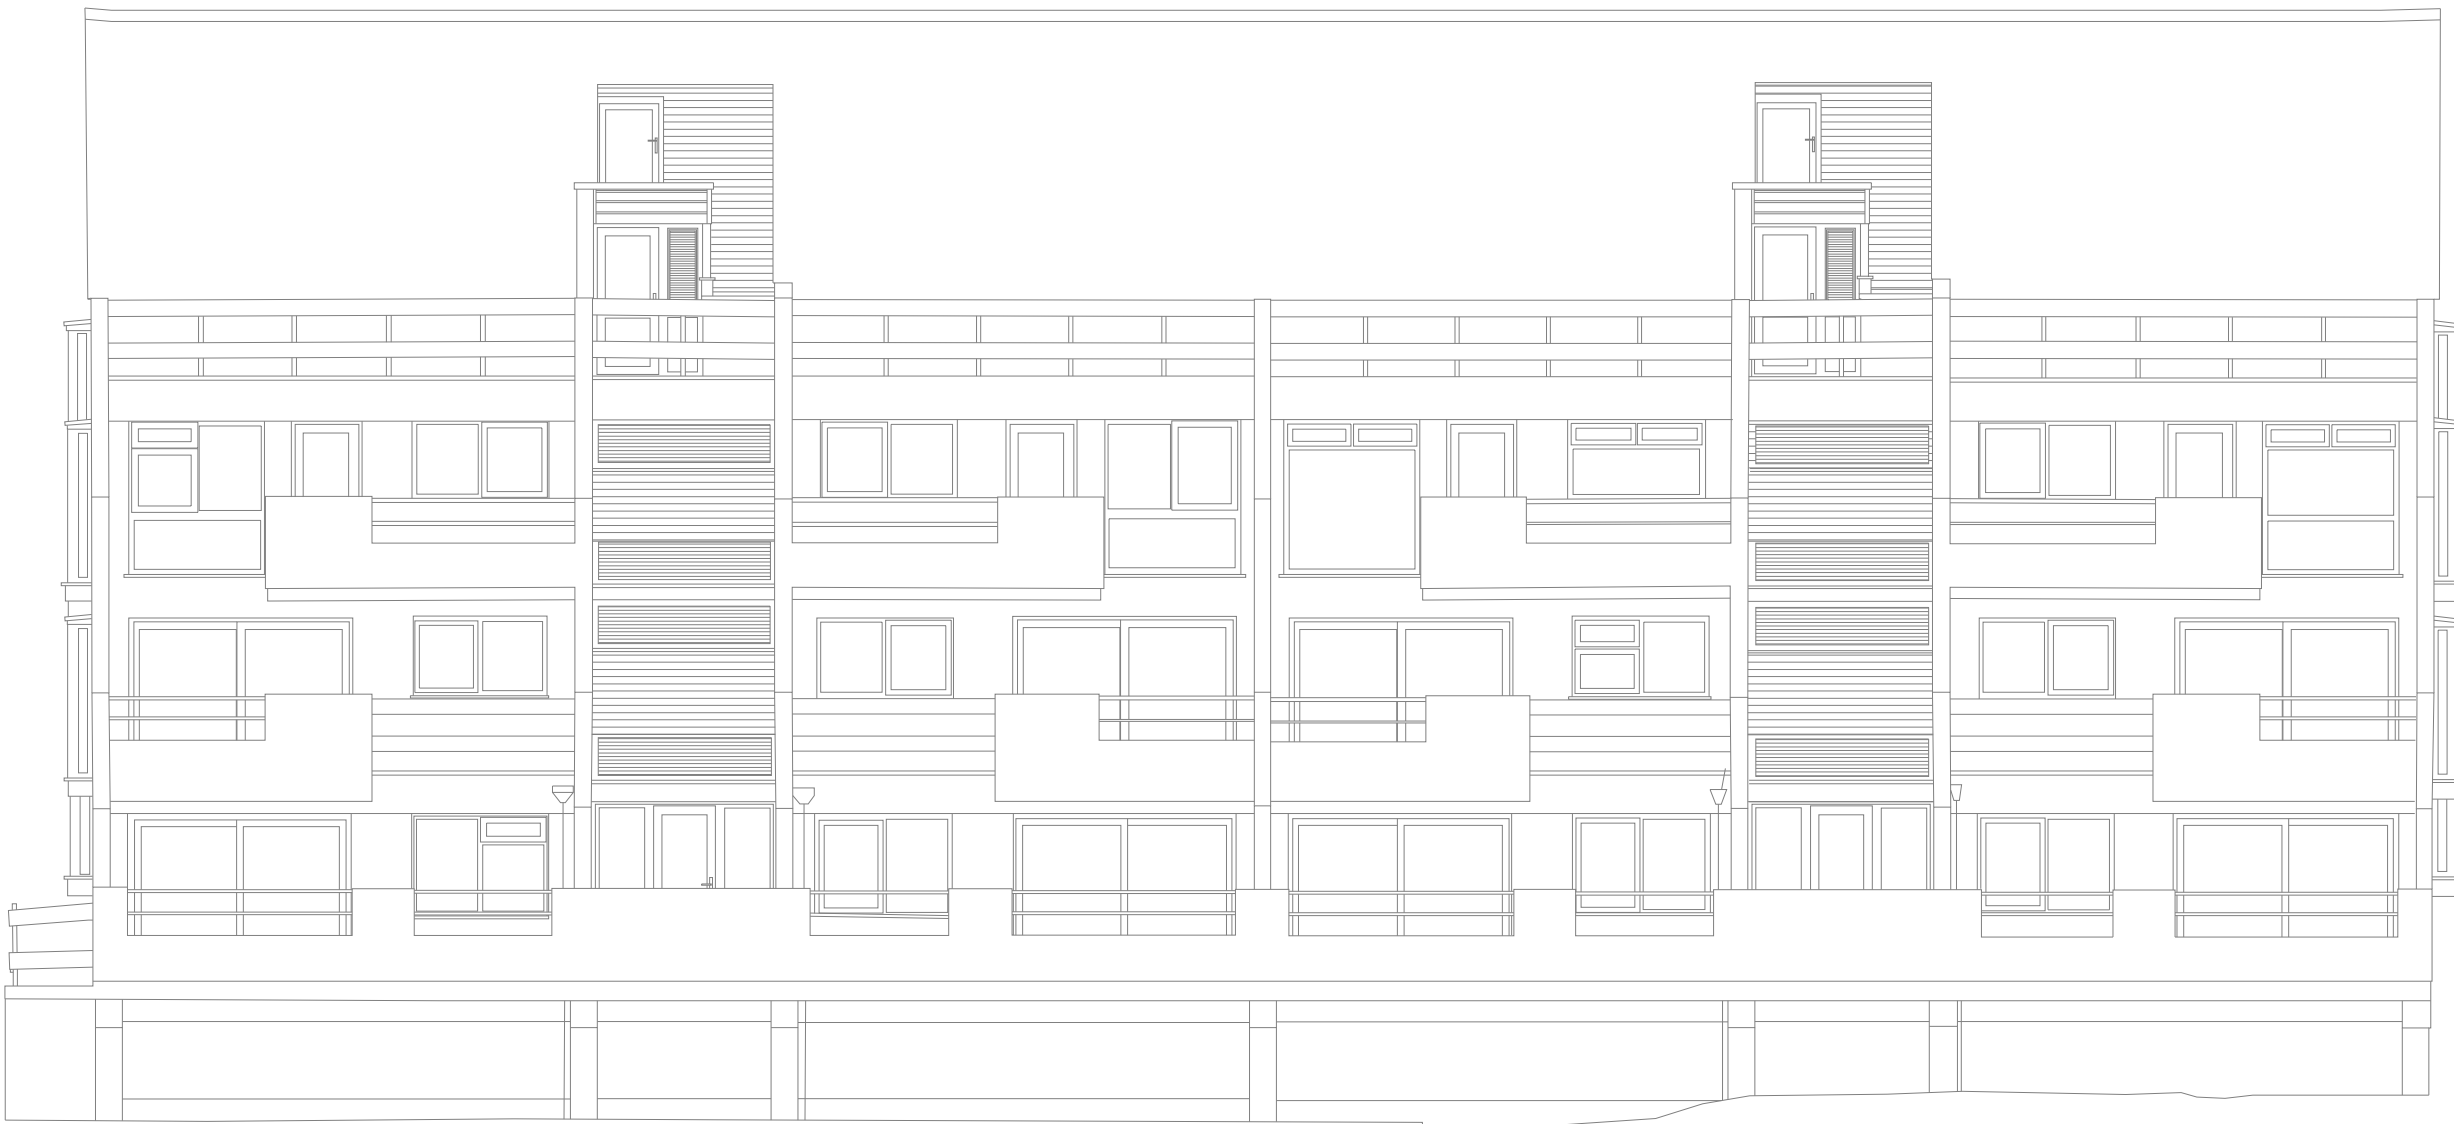

BLOCK 1 - WEST ELEVATION



TYPICAL IMAGES OF EXISTING BALUSTRADES

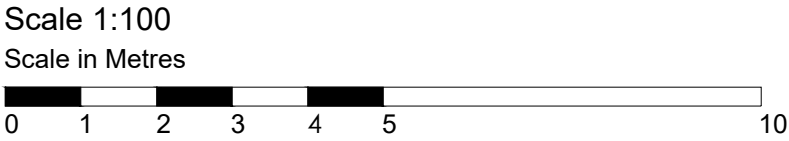

- NOTES:
- Do not scale from this drawing, except for Planning.
 - All dimensions are in millimetres / metres unless stated otherwise.

Rev	Description	By	Date
C	ISSUED FOR PLANNING	WD	30.10.20
B	PROPERTY MANAGER FEEDBACK ADDED	WD	30.10.20
A	ISSUED TO PROPERTY MANAGER FOR COMMENT	WD	24.10.20

AMENDMENTS

Drawing Status:

FOR PLANNING



Earl Kendrick
EK South
Maritime House, Basin Road North
Portslade
Brighton
BN41 1WR

Property Title:
RIVERSIDE COURT, READING, RG4 8AL

Drawing Title:
ELEVATIONS AS EXISTING - BLOCK 1 - FLATS 1-12

Scale @ A1: 1:100	Date: OCTOBER 2025		
UPRN: XXXX	Drawn By: WD	Checked By: BP	
Drawing No: EKA251483/WD/001			Rev: -