




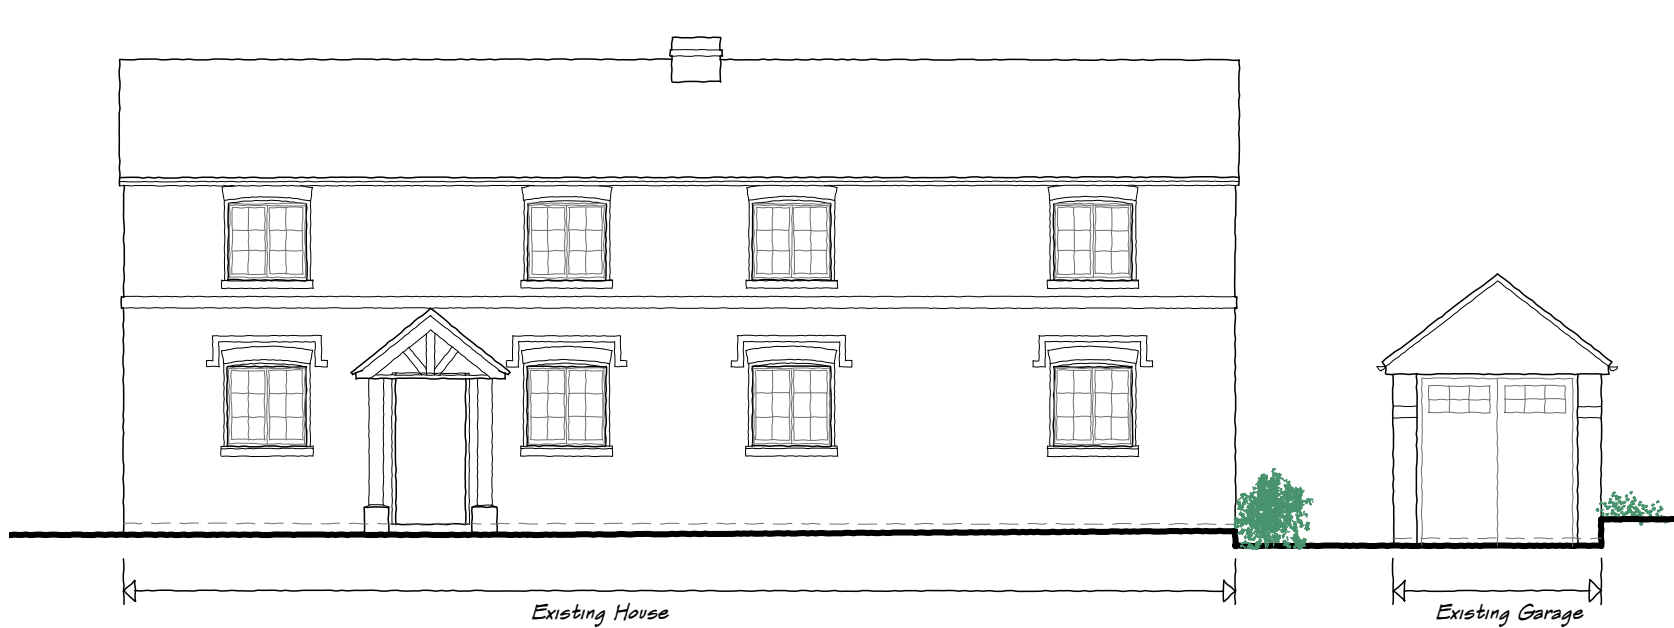


EAST ELEVATION

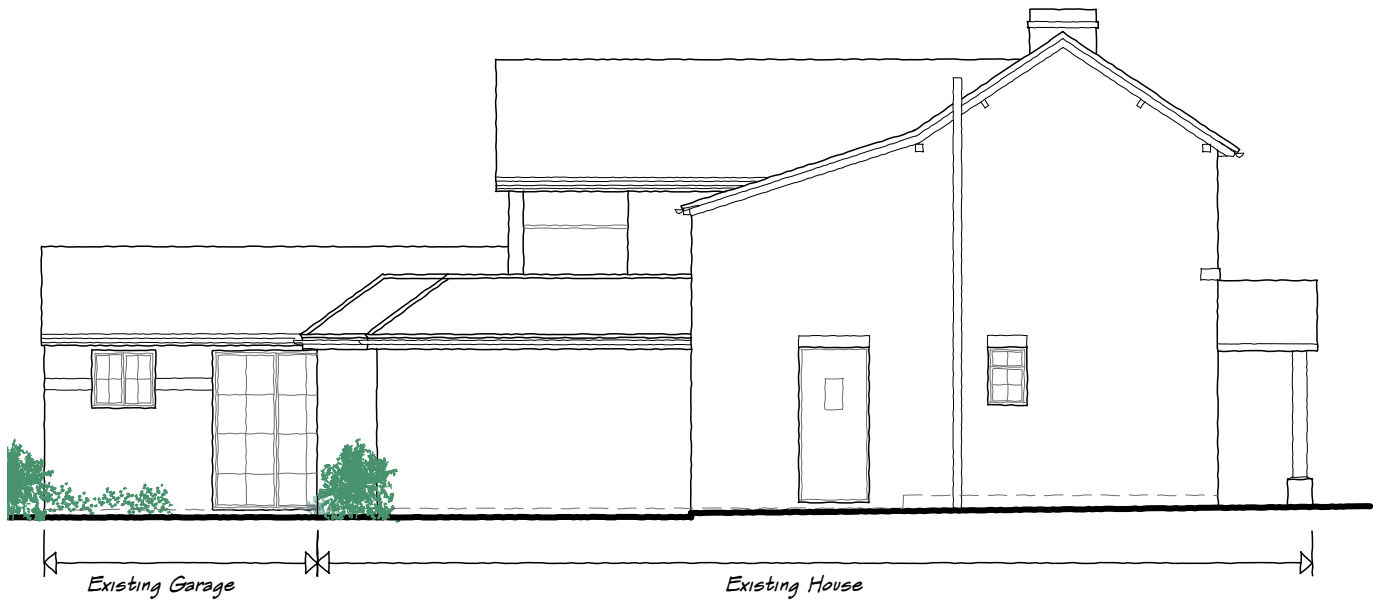

SOUTH ELEVATION

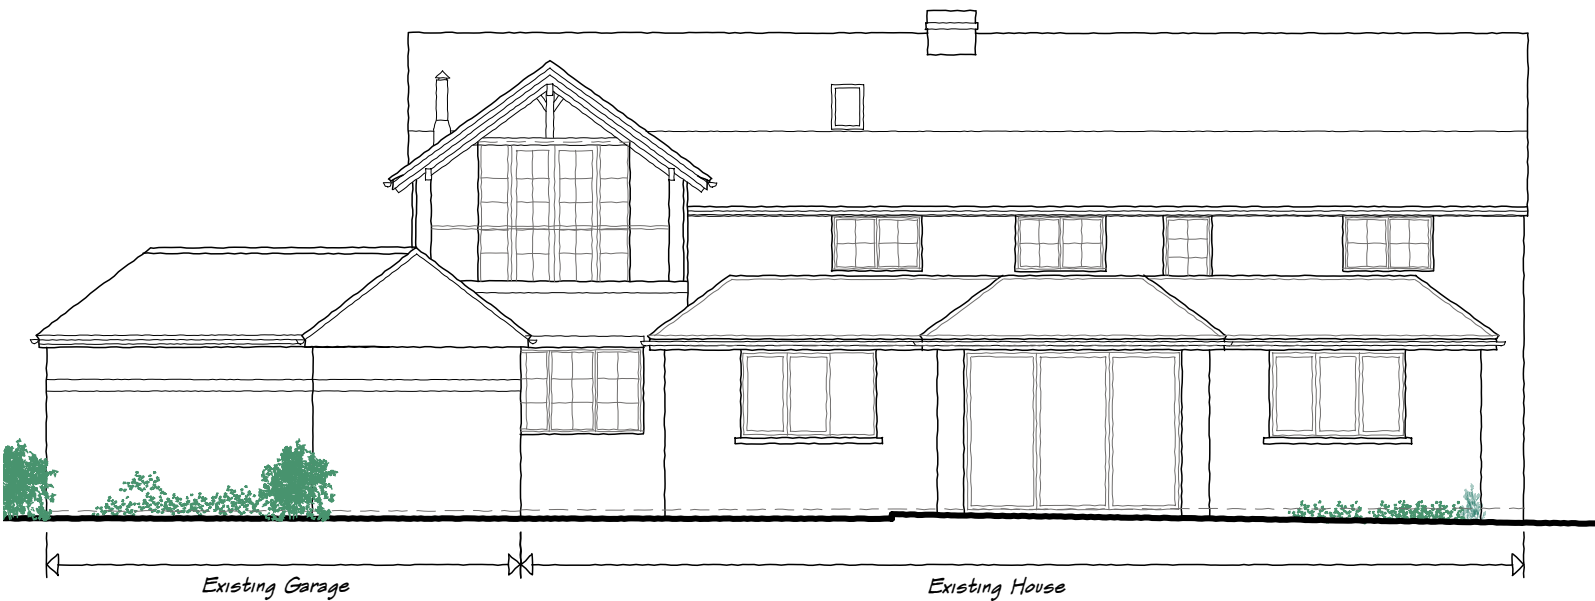


WEST ELEVATION

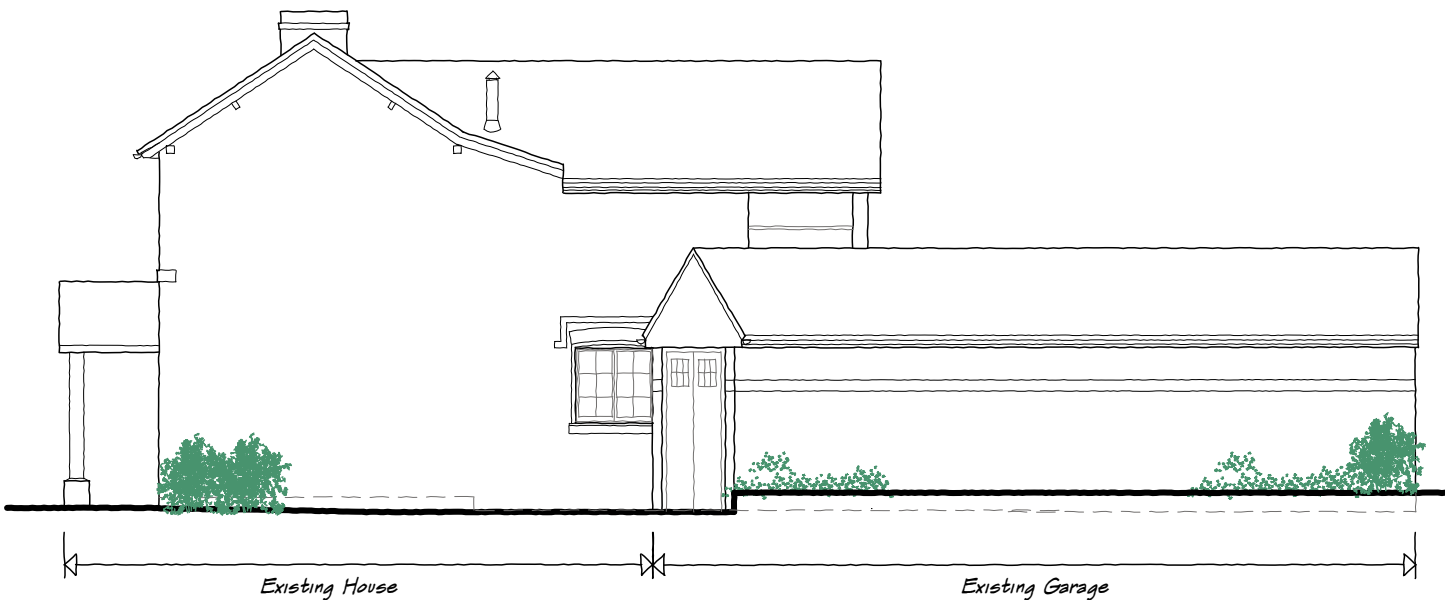

NORTH ELEVATION

1:100 scale Bar
This Drawing has been produced for printing onto A3 size paper,

 

C	Planning Submission	13/10/25
B	Revisions following site meeting 23.09.24	01/10/24
REV	COMMENTS	DATE



SHAUN•TANNER

ARCHITECTURE & PLANNING

www.stlarchitecture.co.uk studio@stlarchitecture.co.uk 0118 989 0808

CLIENT Mr R. Peacock
PROJECT Shipnells Farm, Gravel Hill
Caversham, Reading, RG4 8QL
DRAWING Existing Elevations

STATUS Planning
SCALE 1:100
DRAWN CD
CHECKED
NO 3955/102
REV D
DATE Sept 2024

THIS DRAWING MUST NOT BE SCALED UNLESS ISSUED FOR PLANNING PURPOSES. ALL DIMENSIONS ARE TO BE VERIFIED PRIOR TO SETTING OUT, COMMENCING WORK, OR PRODUCTION OF FABRICATION DRAWINGS. REPORT ANY DISCREPANCIES TO THE SUPERVISING OFFICER IMMEDIATELY. ©