


270, Tilehurst Road, Reading, RG30 2NE

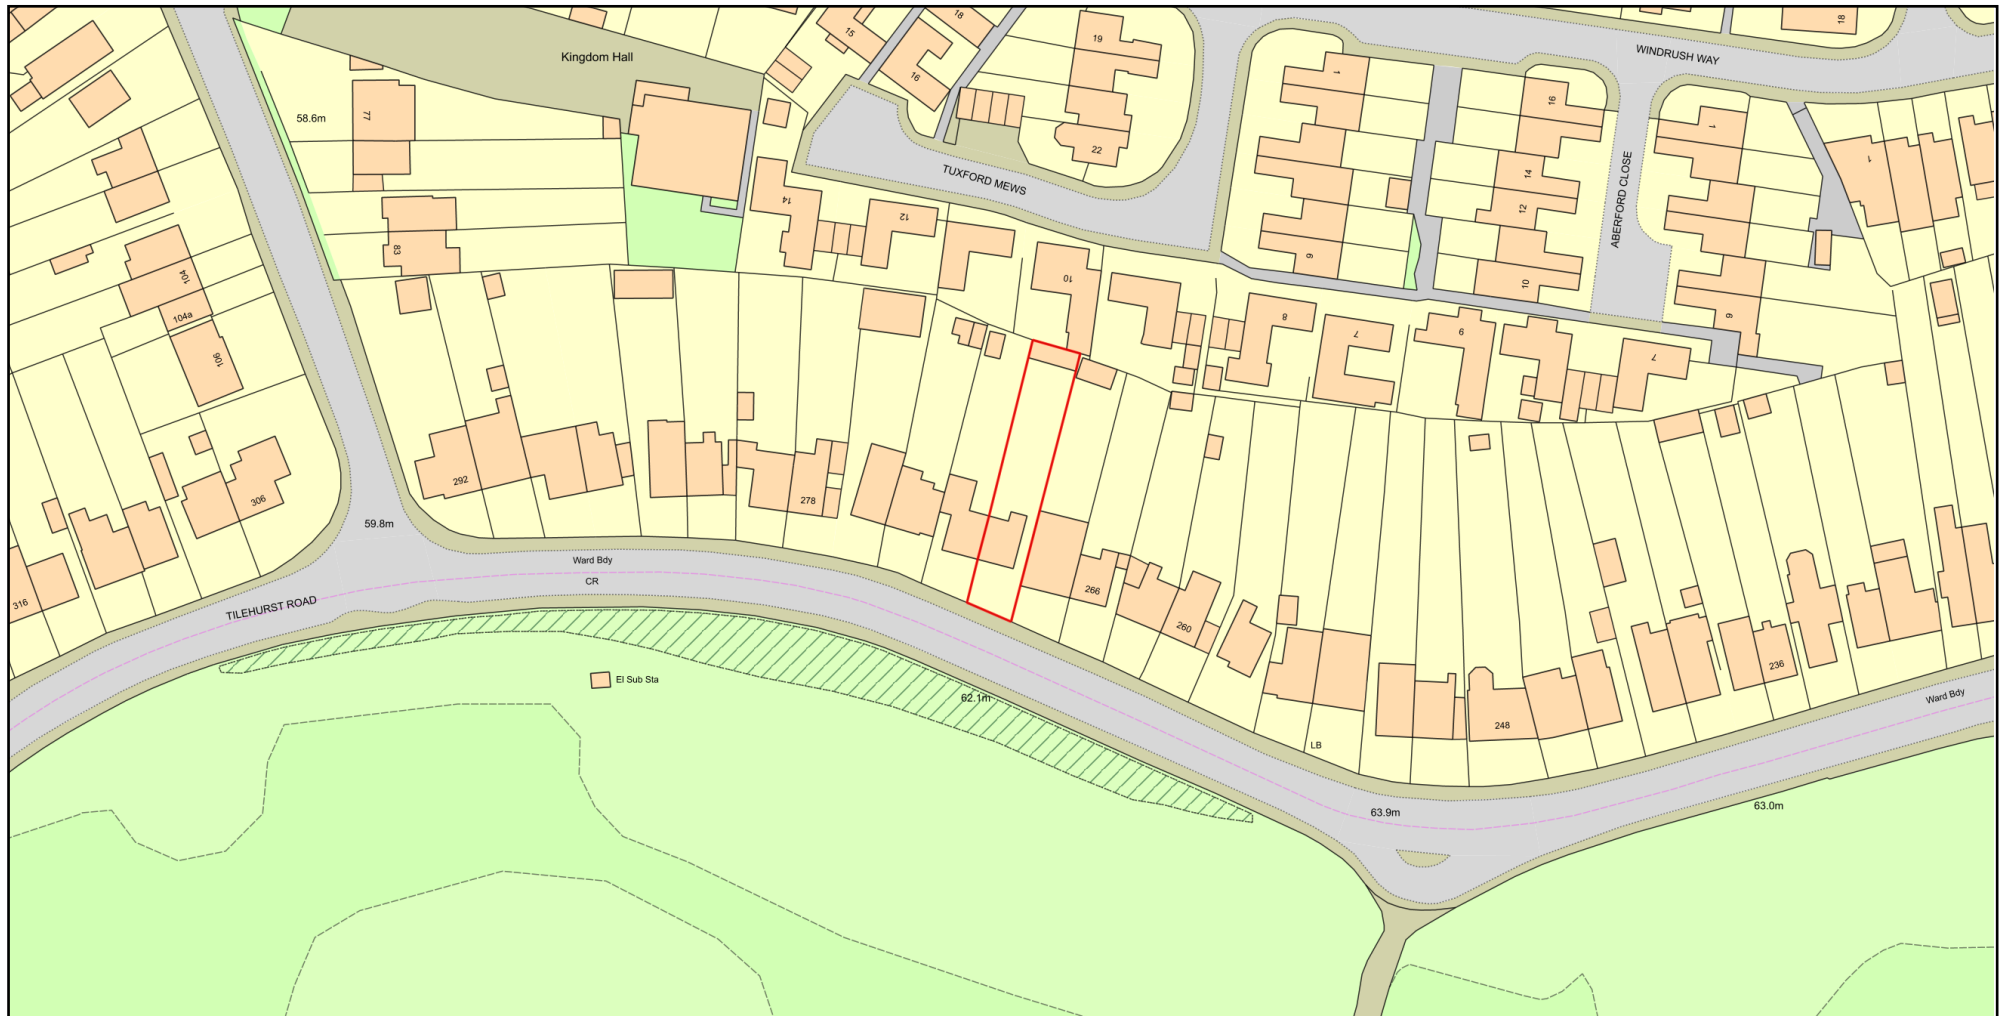

Plan Produced for: Floor Plans Express

Date Produced: 05 Nov 2025

Plan Reference Number:TQRQM25309093212988

Scale: 1:1250 @ A4

© Crown copyright and database rights 2025 OS 100042766

