



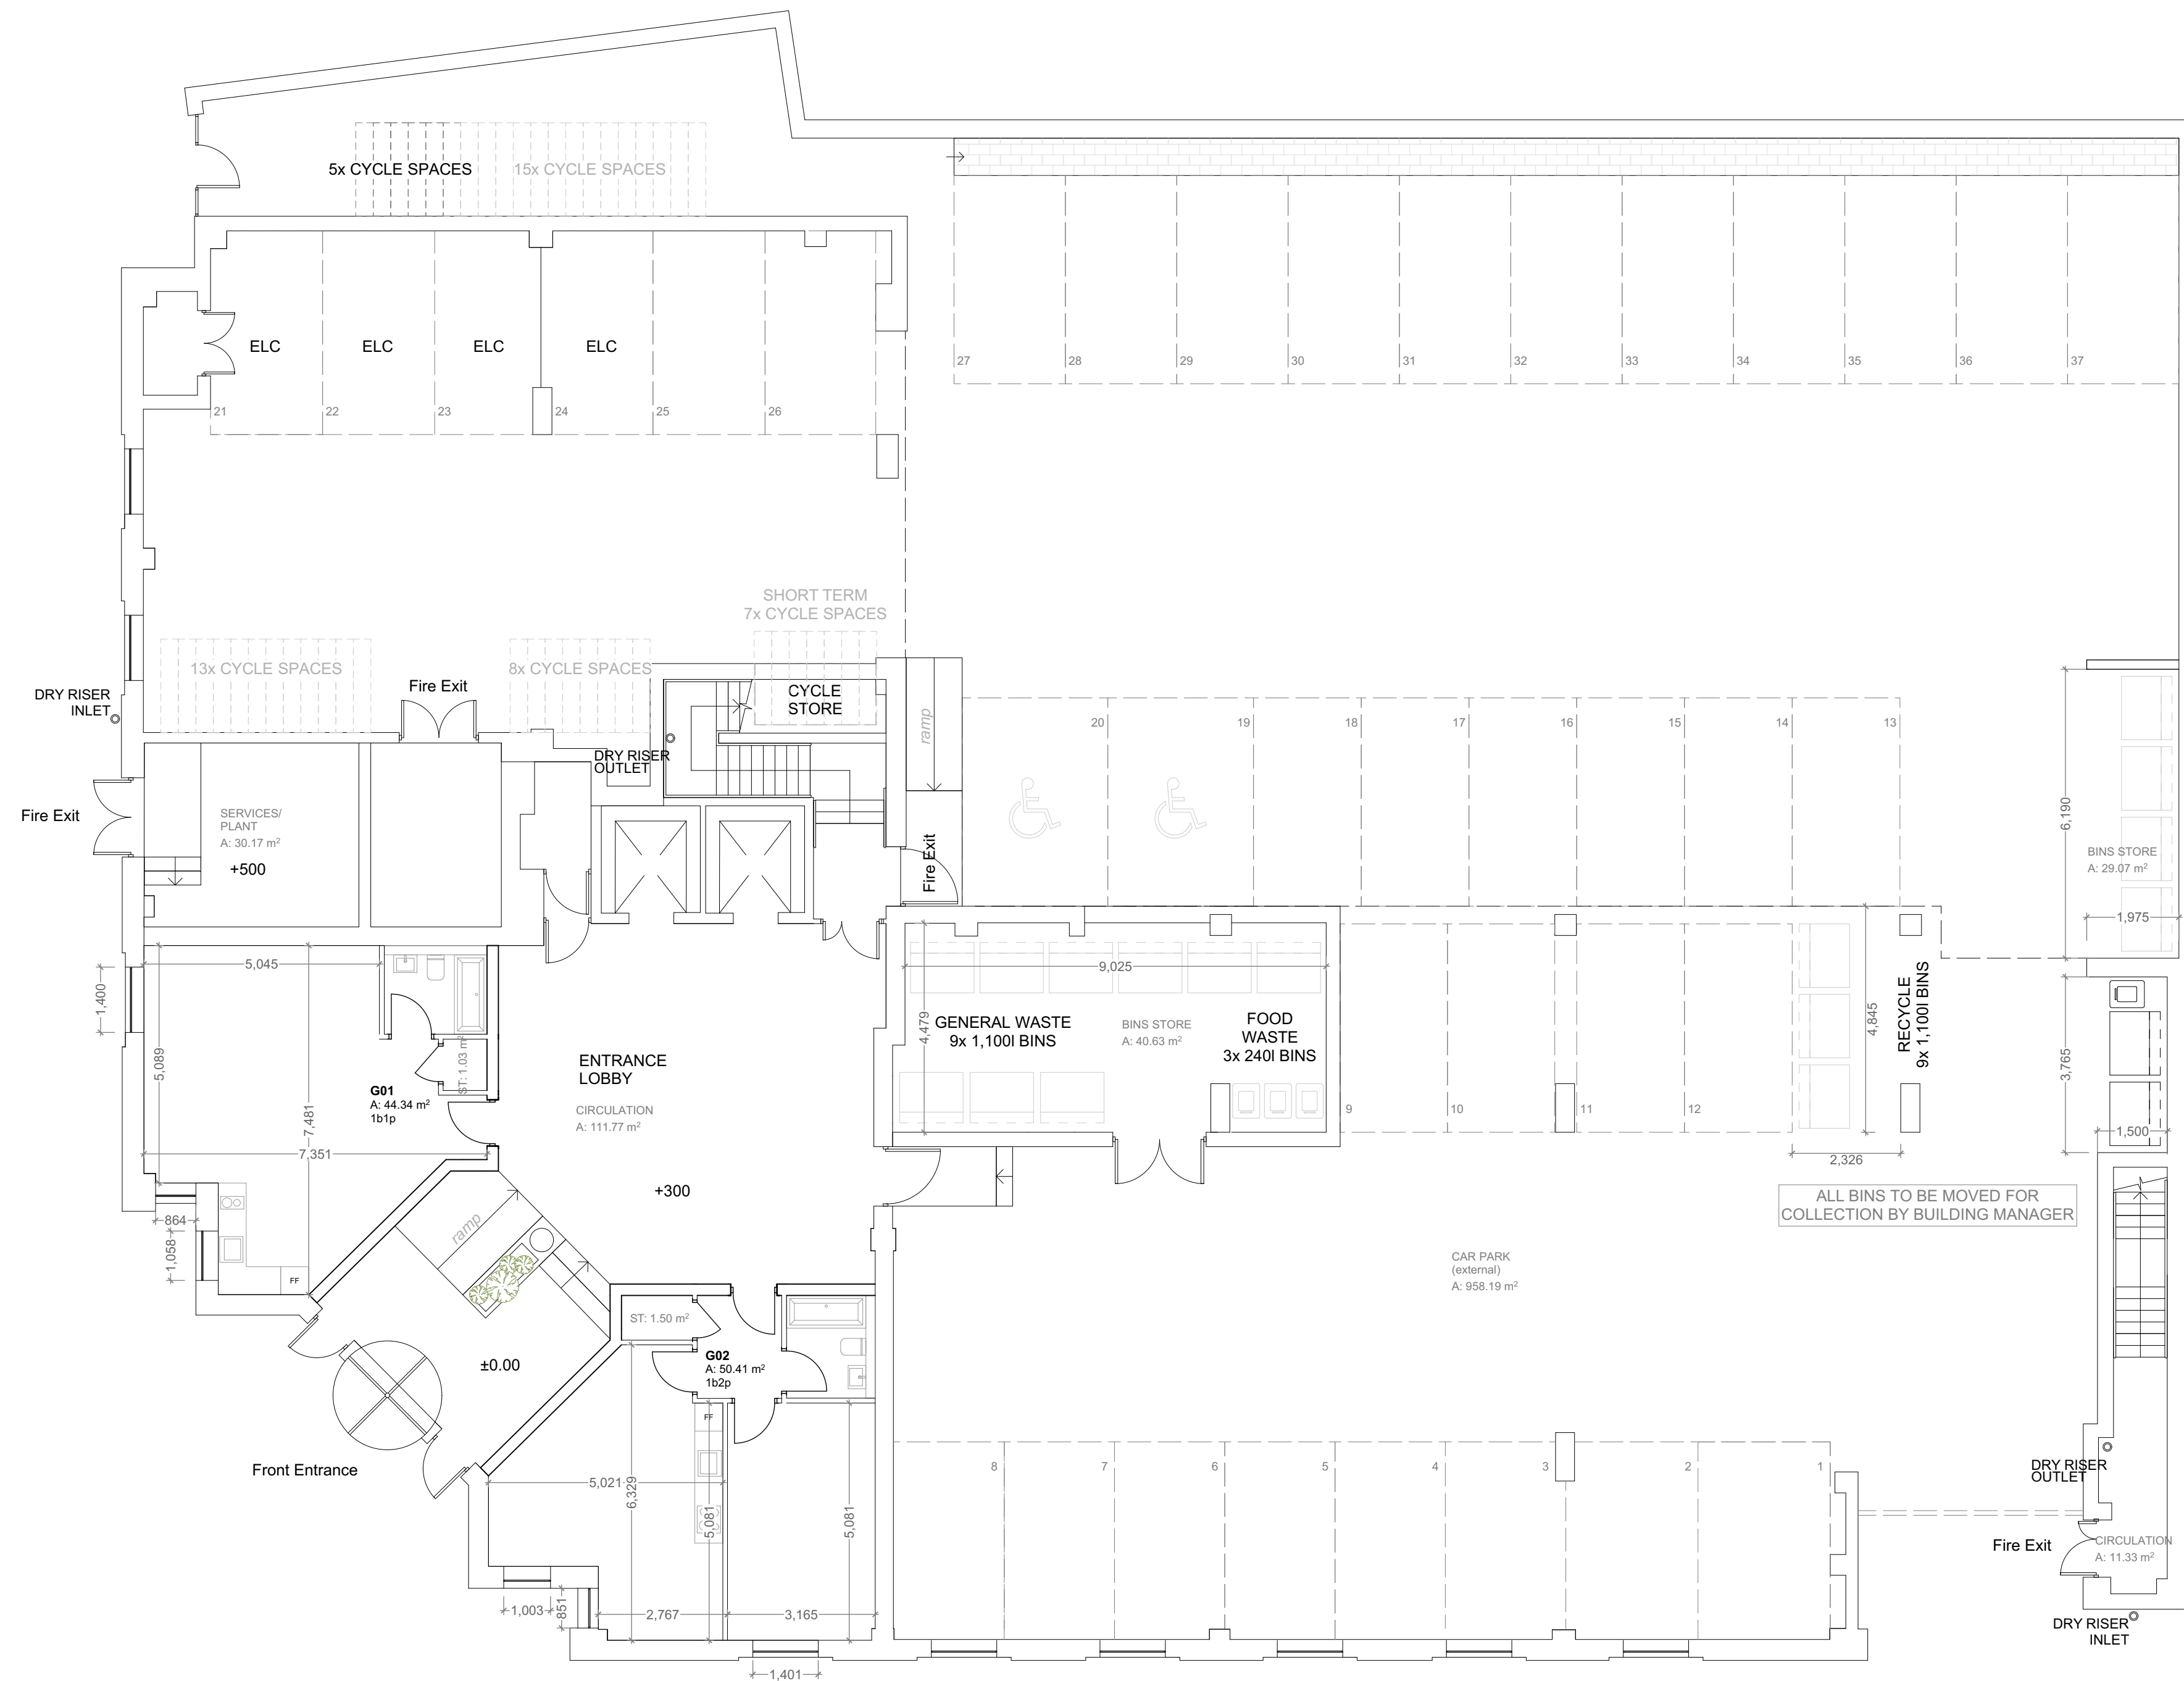

PROJECT NORTH

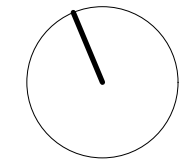

© Architects at Studio LTD. Do not reproduce the drawing without written permission.

NOTES

SCALE 1:100

0 2 4 6 8 10m

P2	04/11/25	Issued for Planning revised floor levels.	OO
P1	24/10/25	Issued for Planning	OO
REV	DATE	DESCRIPTION	BY

PLANNING

ARCHITECTS AT STUDIO

Concorde House
Grenville Place
London NW7 3SA

+44 (0)20 3062 9409
admin@aatstudio.co.uk
www.aatstudio.co.uk

PROJECT
The Pinnacle, 20 Tudor Road
Reading RG1 1NH
CLIENT

SCALE	DATE	DRAWN BY	APPROVED BY
1:100 @ A1	24/10/25	OF	EM
1:200 @ A3			

DRAWING
Proposed Ground Floor Plan

Purpose:
PROJECT NO / DRAWING NO
32508 / P012

REVISION
P2