



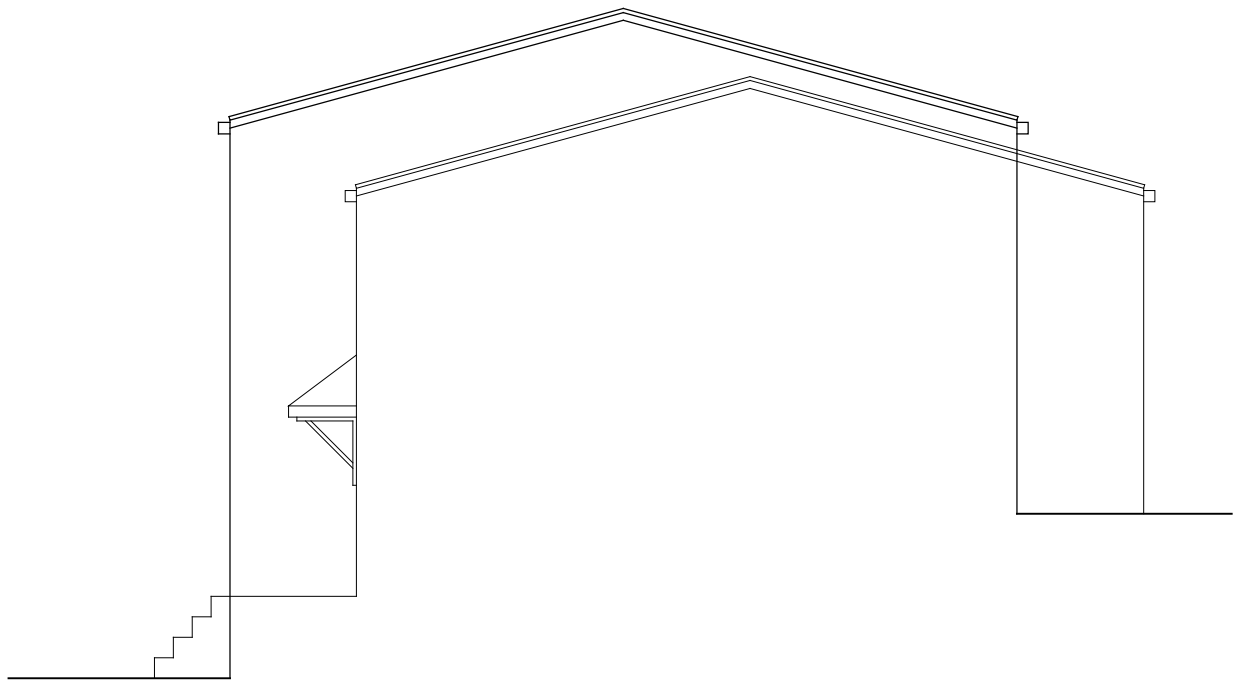

Existing Front Elevation

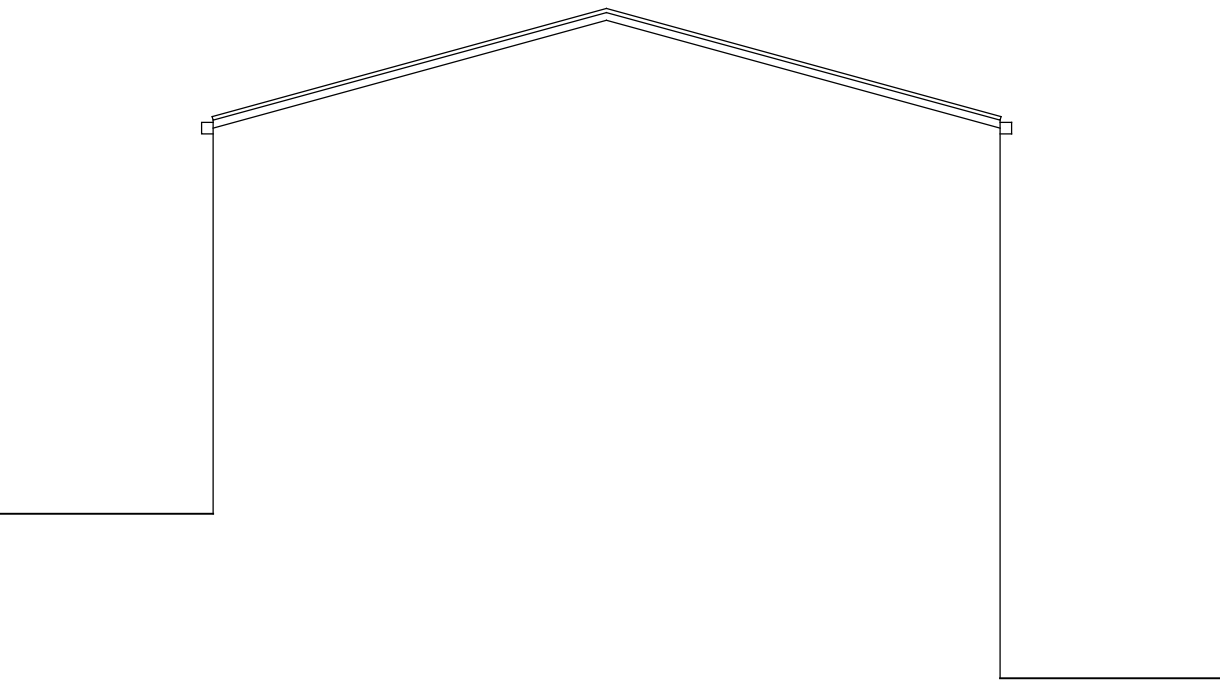


Existing RH Side Elevation




Existing LH Side Elevation



Proposed Front Elevation

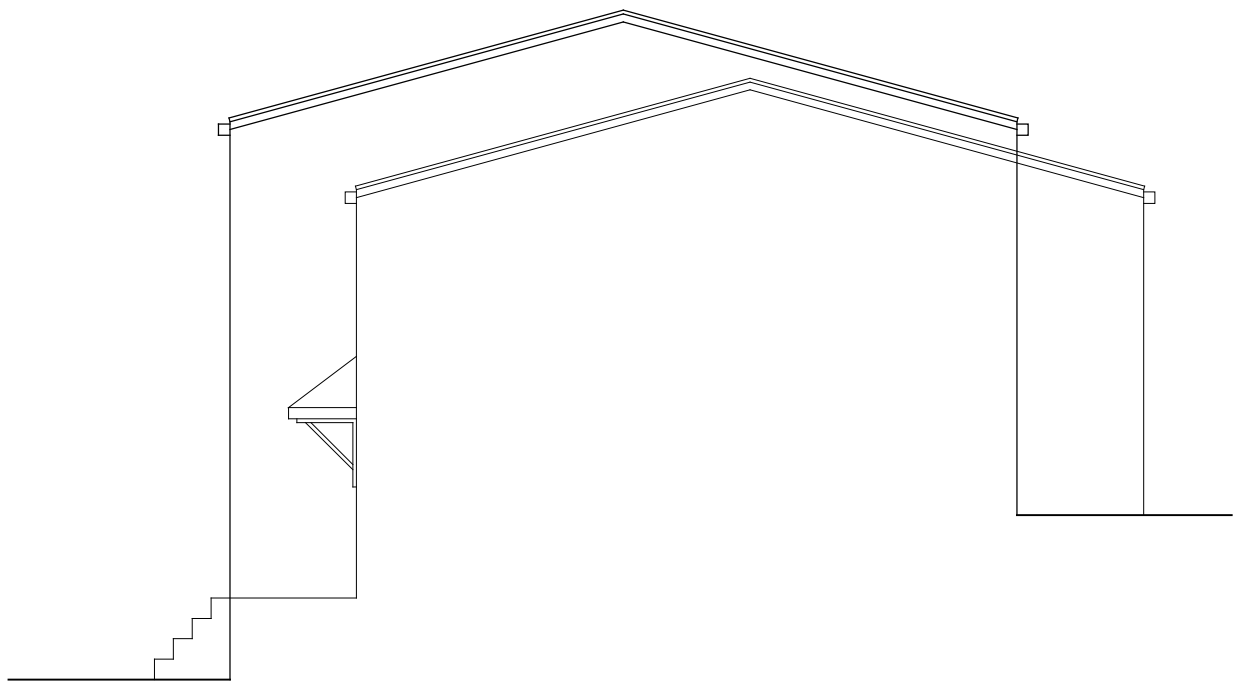

Proposed RH Side Elevation


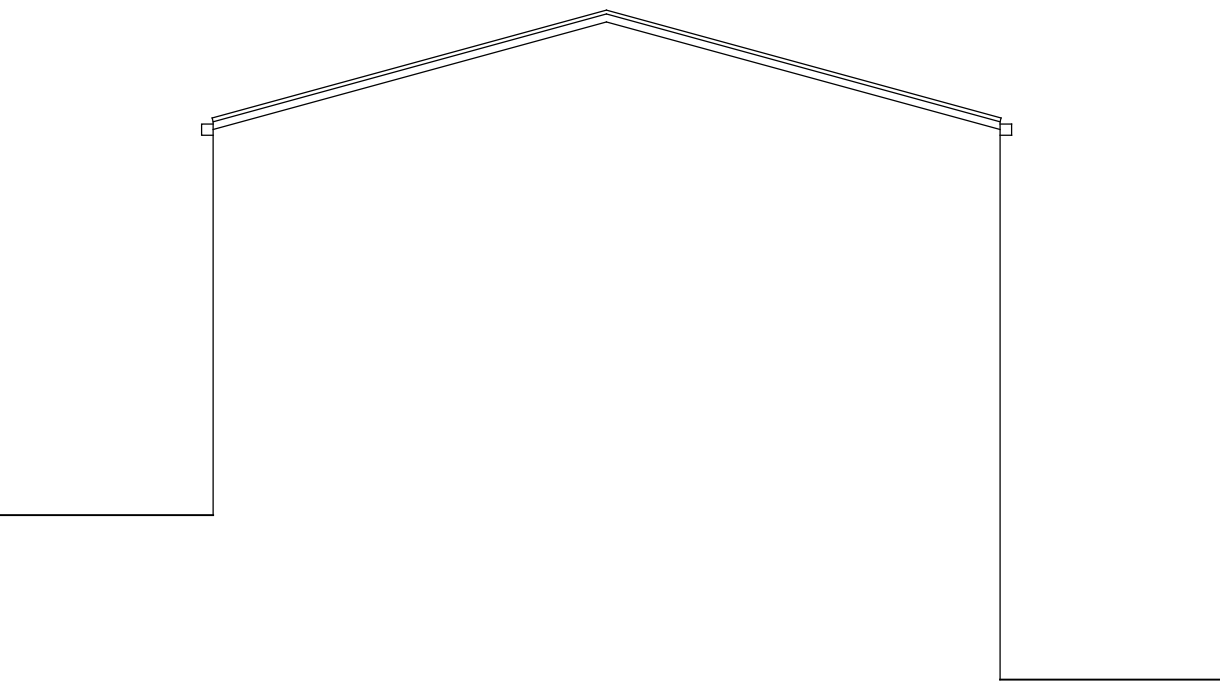


Proposed LH Side Elevation


MATERIALS
Walls: Red/Brown facing brickwork to match existing
Doors : White to match existing
Window: White to match existing





Block Plan
scale 1:500

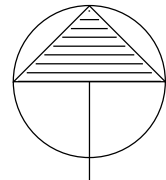 


NORTH

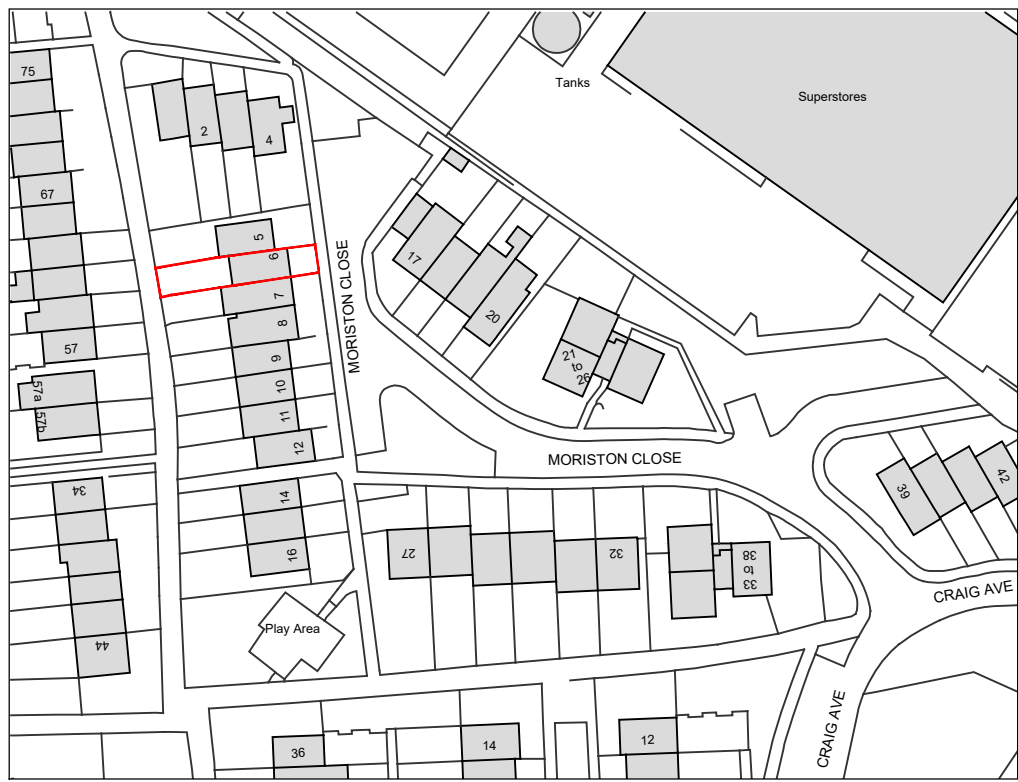

Location Plan
scale 1:1250

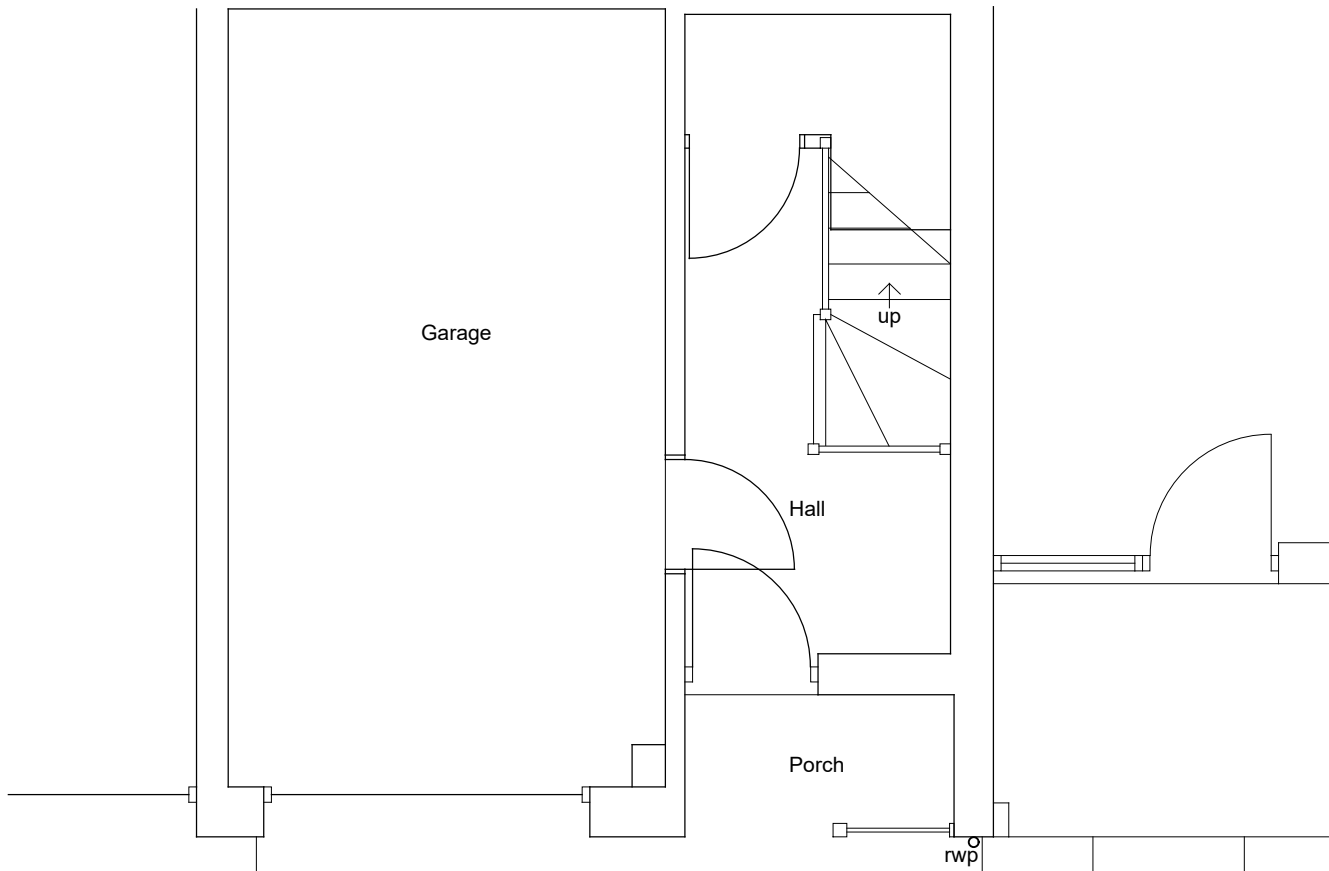 

Existing Ground Floor Plan
Scale 1:50

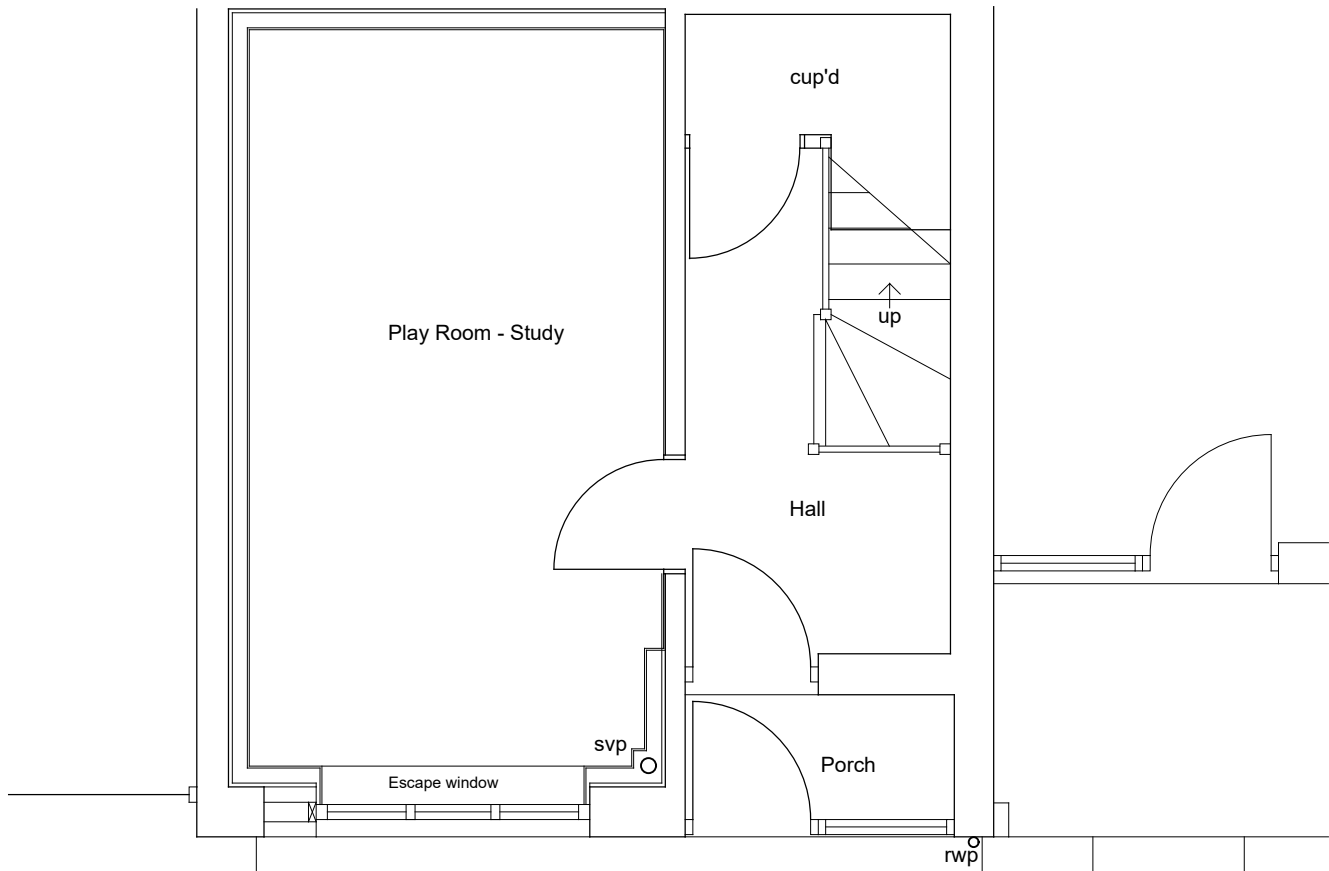

Proposed Ground Floor Plan
Scale 1:50

REV	DATE	NOTES	BY
LAWFUL DEVELOPMENT APPLICATION			

David Tingle
Building Design & Surveying Services

17 Woodland Drive, Tilehurst, Reading
Berkshire, RG30 4RT.
T: 0118.9419311 M: 07711902344

Copyright © David Tingle Building Design (2003)

MR N. HARLEY
6 MORISTON AVENUE, TILEHURST
READING RG30 2PW

PROPOSED
GARAGE CONVERSION
EXISTING AND PROPOSED
PLAN & ELEVATIONS

Scale: 1:100 & 1:50 A1 Date: Nov 2025

Dwg No: 6MC.MP01 Rev: