



S/W Joisted pergola supported off s/w eaves beams and s/w posts with powder coated sheet metal roof.

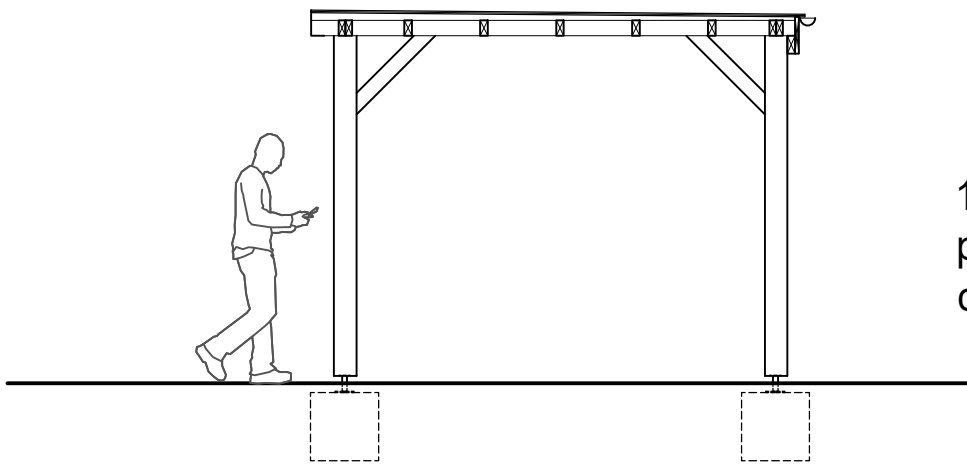


PERGOLA NORTH-EAST ELEVATION
SCALE 1:50

150x150mm C25 Timber posts in metal shoes - to concrete foundations.

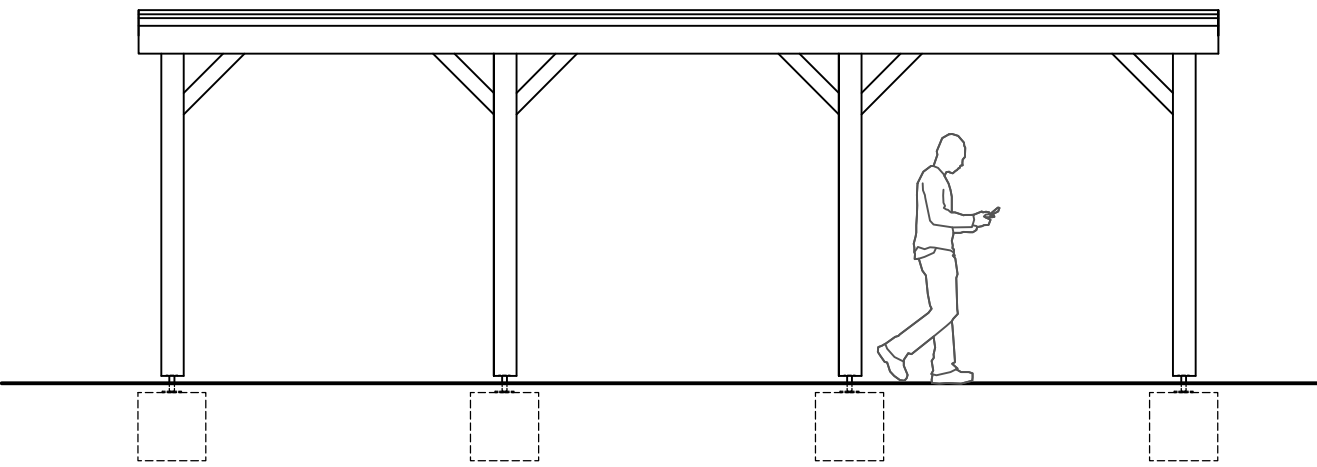


PERGOLA SOUTH-EAST ELEVATION
SCALE 1:50

S/W Joisted pergola supported off s/w eaves beams and s/w posts with powder coated sheet metal roof.

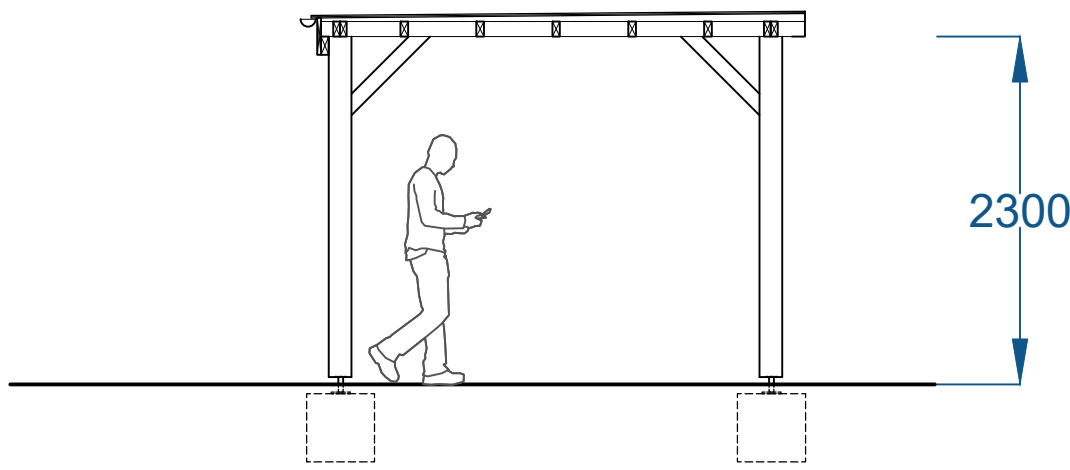

PERGOLA SOUTH-WEST ELEVATION
SCALE 1:50

150x150mm C25 Timber posts in metal shoes - to concrete foundations.

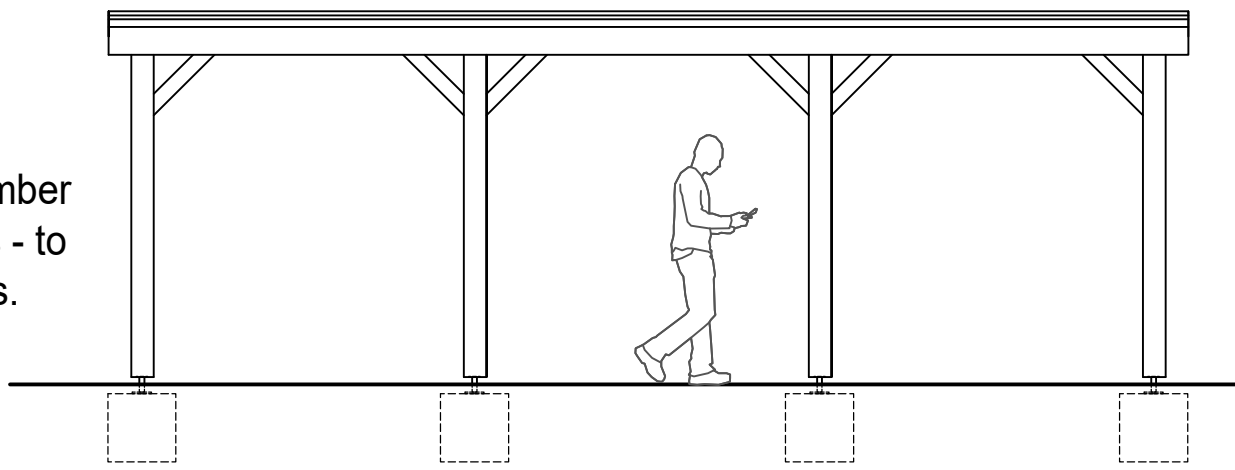


PERGOLA NORTH-WEST ELEVATION
SCALE 1:50




PROPOSED DESIGN INTENT

PROPOSED PERGOLA
EXISTING JUMBRELLA REMOVED SHOWN DOTTED


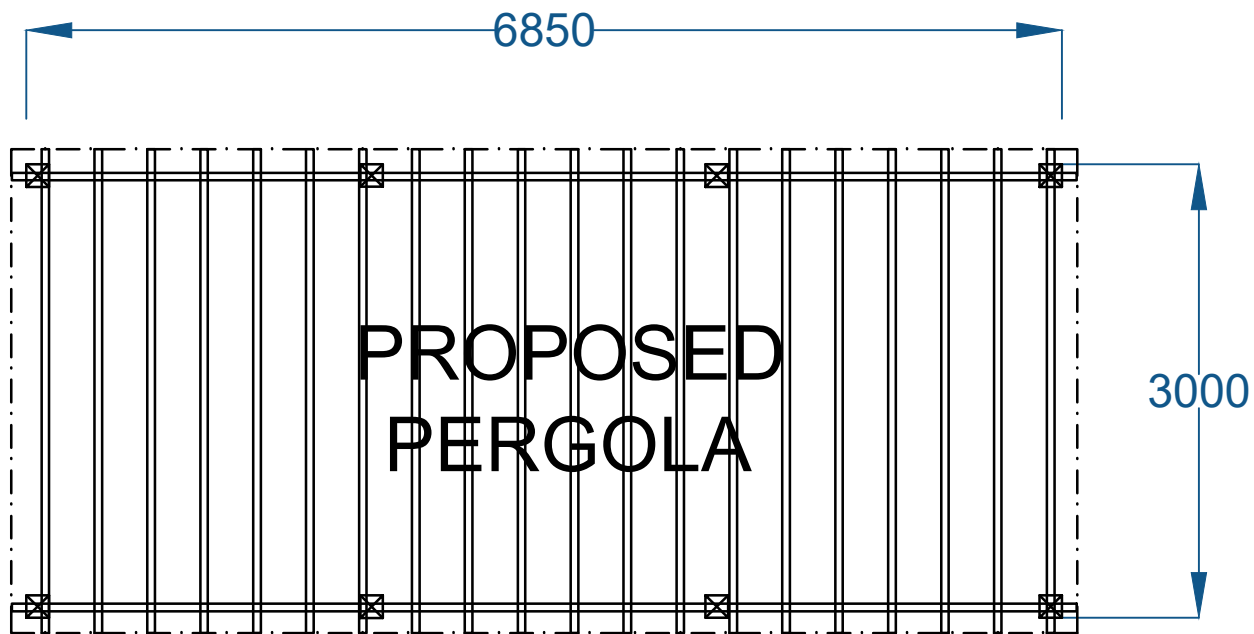


S/W Joisted pergola supported off s/w eaves beams and s/w posts with powder coated sheet metal roof.

PROPOSED PERGOLA PLAN
SCALE 1:50

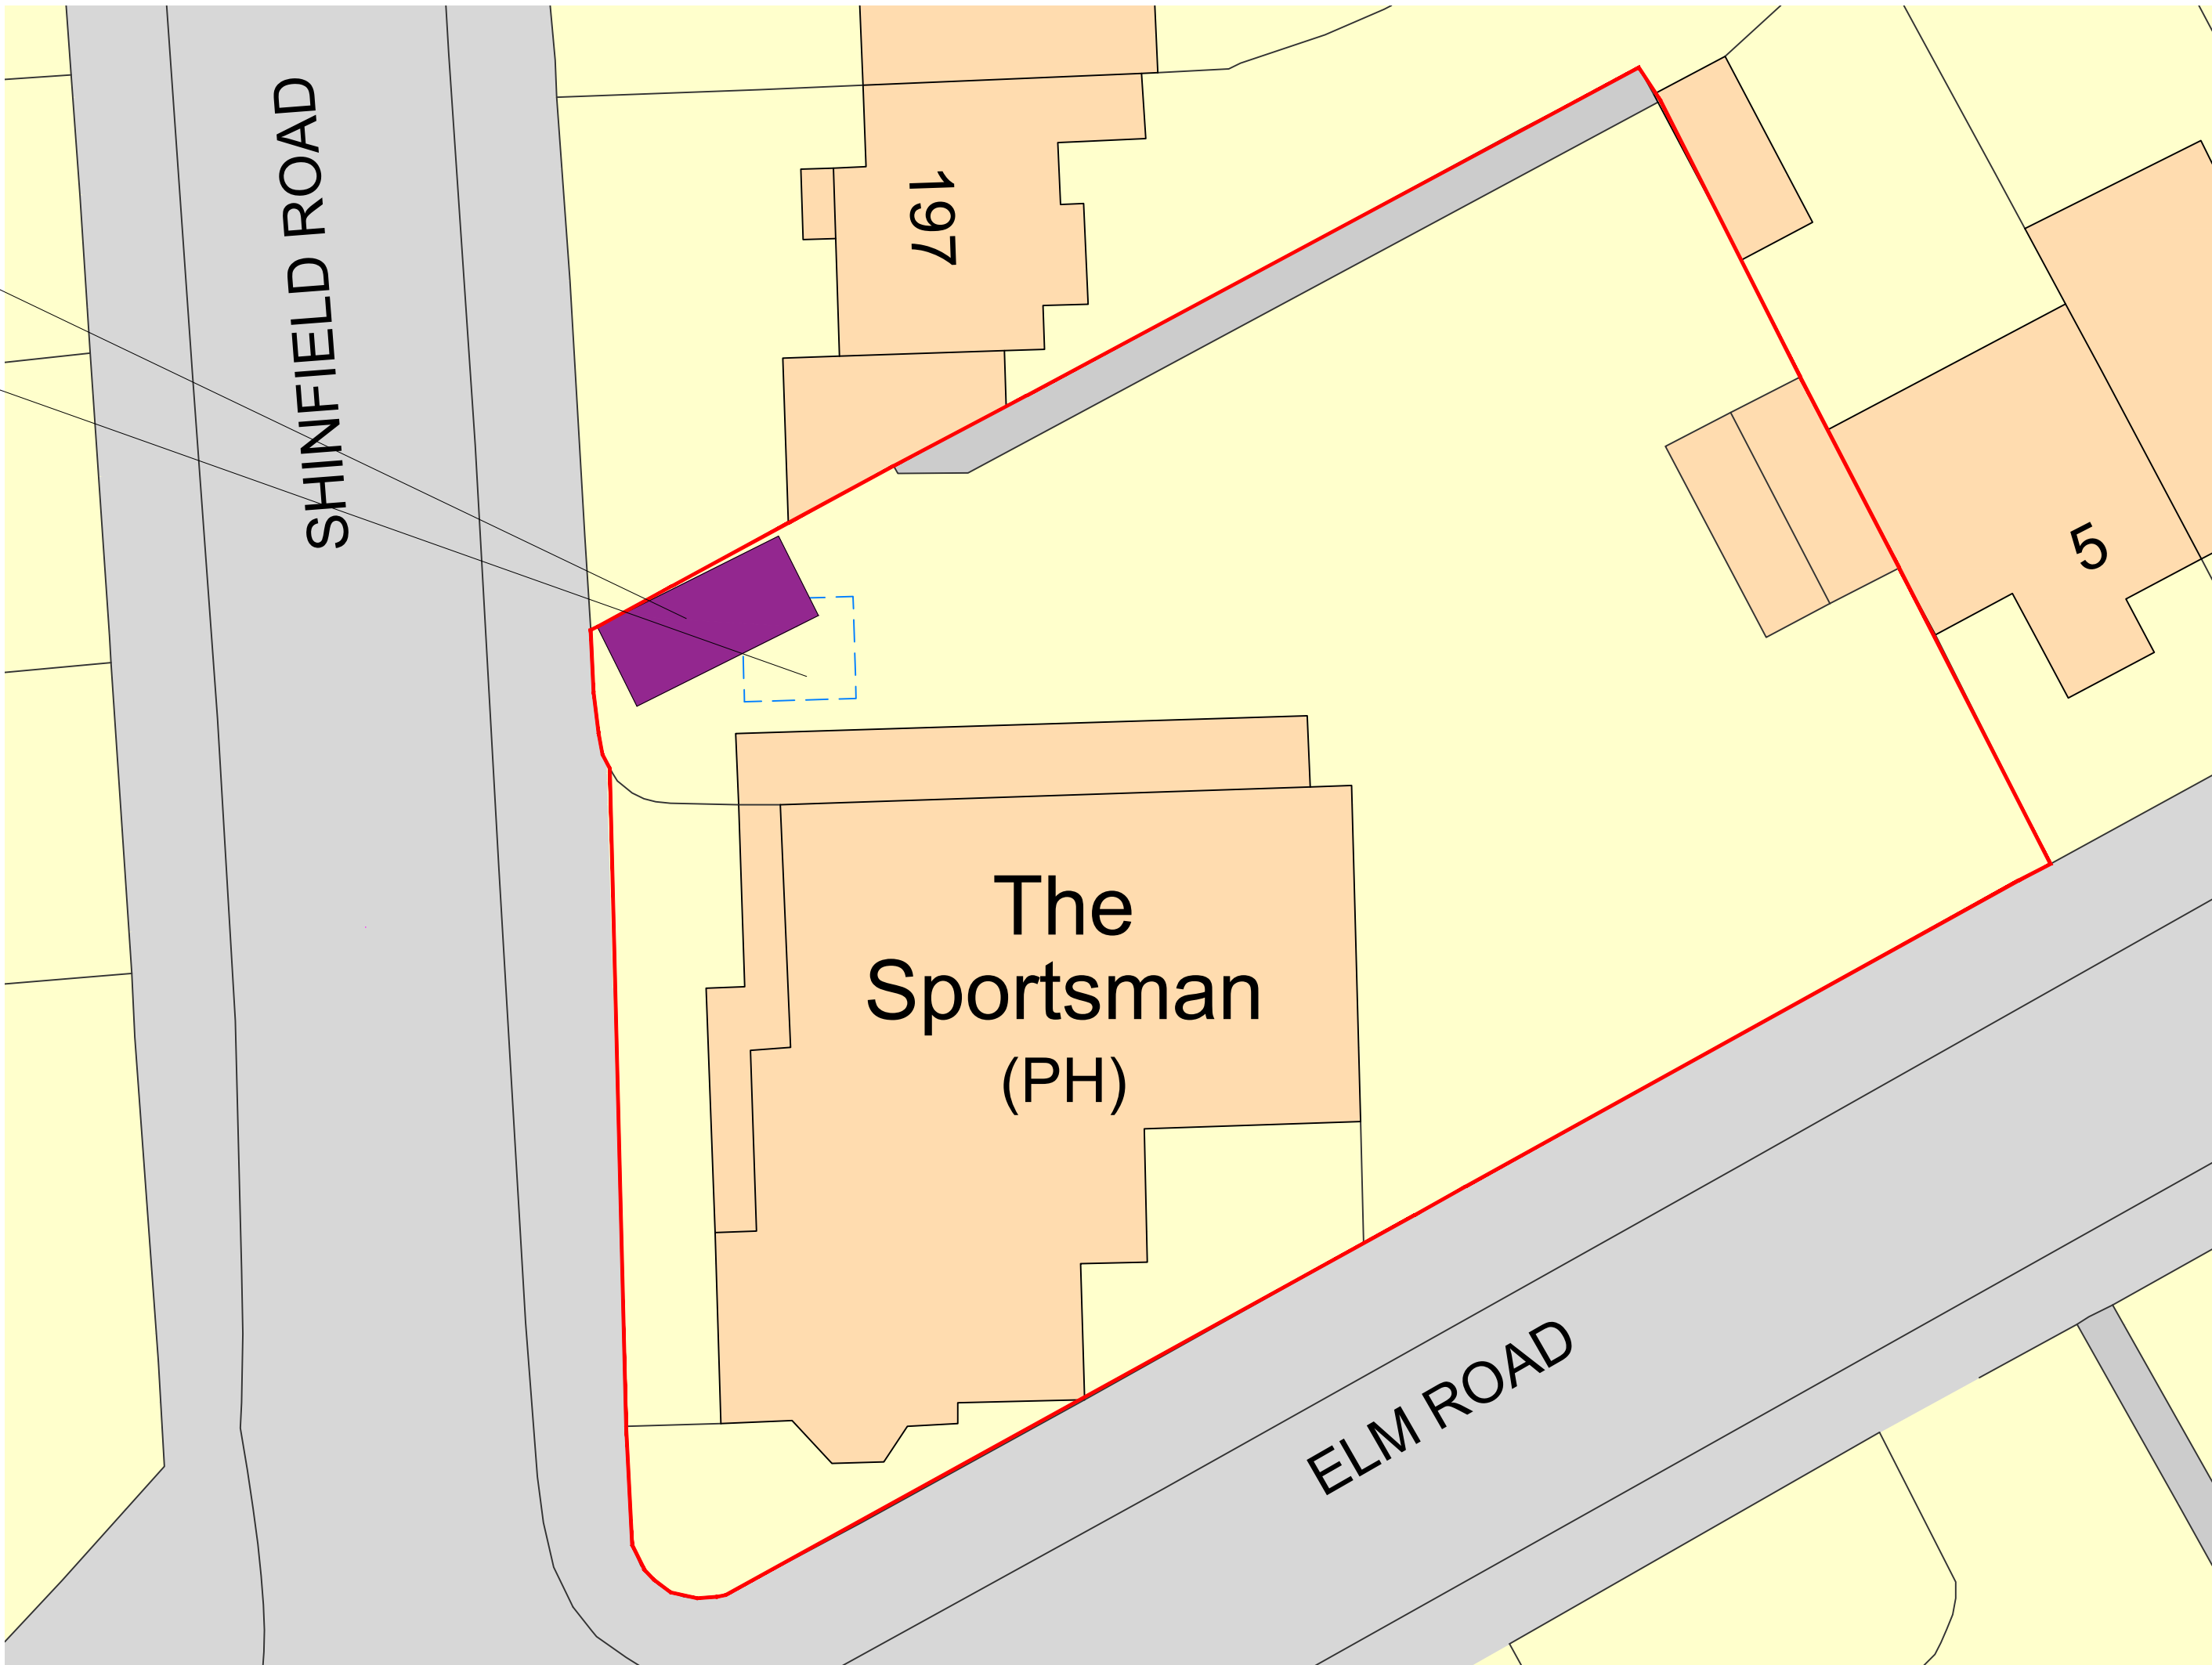

PROPOSED SITE PLAN
SCALE 1:200

  

NOTE:

The Contractor is to check and verify all building and site dimensions, levels and sewer invert levels at connection points before work starts. This drawing must be read with and checked against any structural or other specialist drawings provided.

The Contractor is to comply in all respects with the current Building Regulations whether or not specifically stated on these drawings. This drawing is not intended to show details of foundation or ground conditions. Each area of ground relied upon to support the structure depicted must be investigated by the Contractor and suitable methods of foundation be provided.

PLANNING

Rev.		By	Date

Hollington
AGENCY LTD
E-mail : ben@hollington-architects.co.uk Tel. 07974 763424

Site
THE SPORTSMAN
201 Shinfield Road, Reading, RG2 7DS

Title
**PROPOSED
COVERED STRUCTURE
PLANS & ELEVATIONS**

Project Manager/ Checked	Drawn By BH	Scale 1:100@A1	Date 04.08.25
Arch./Des. HA	Drawing Number 25:96/103	Rev. .	