


General Notes
This drawing is to be read in conjunction with all relevant design team specifications and drawings. All dimensions are to be checked on site prior to commencement of work any discrepancies reported to the Project Architect. All materials and components are to be handled, stored, protected, installed and finished strictly in accordance with the manufacturer's recommendations.
Copyright Apt Technical Design Limited

Notes

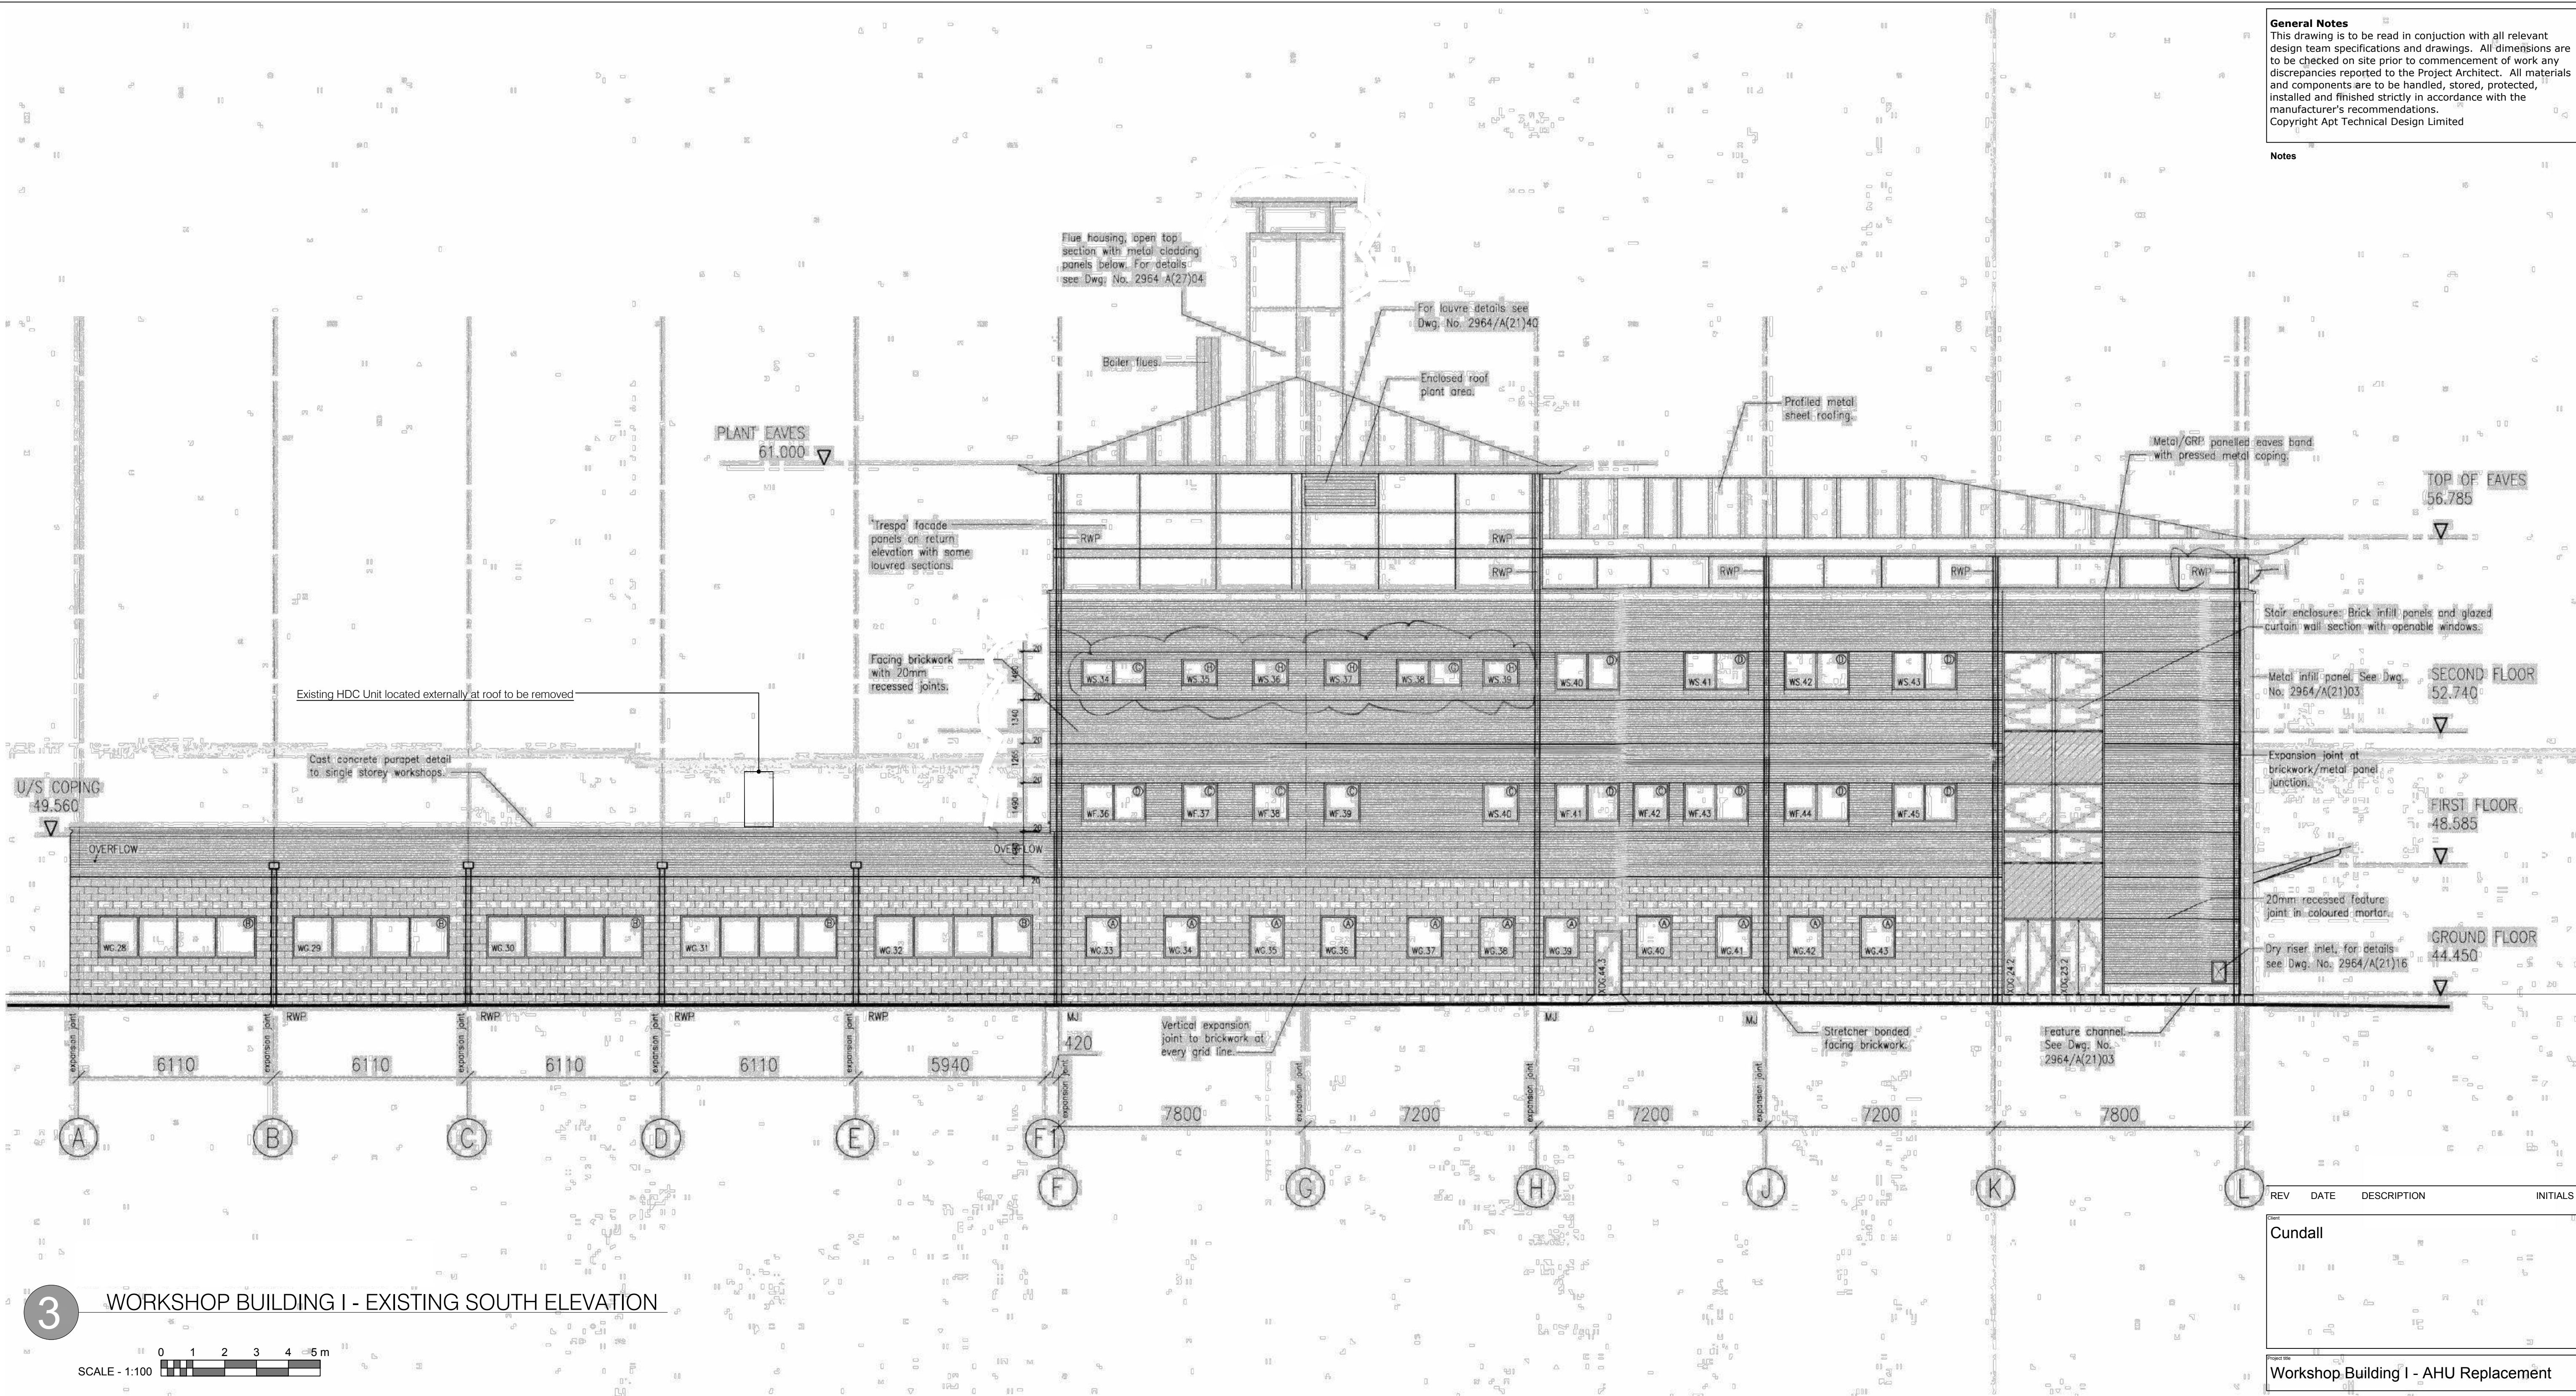

REV	DATE	DESCRIPTION	INITIALS
-----	------	-------------	----------

Rev	Cundall
-----	---------

Project title
Workshop Building I - AHU Replacement

Client
Gillette (UK) Ltd.
452 Basingstoke Road
Reading
RG2 0RX

Drawing title
Workshop Building I

Existing South Elevation

Date	Oct 2025	Drawing scale	1:100 @ A1
------	----------	---------------	------------

Project number	24---	Drawing number	A213	Revision	
----------------	-------	----------------	------	----------	--

Drawn by	pf	Reviewed by		Drawing title	Planning Application
----------	----	-------------	--	---------------	----------------------

Apt Technical Design Limited

A 164 Tonbridge Road Hildenborough Kent TN11 9HP
T +44(0)1732 666010

E enquires@apttechnicaldesign.co.uk

W www.apttechnicaldesign.co.uk