


## Notes

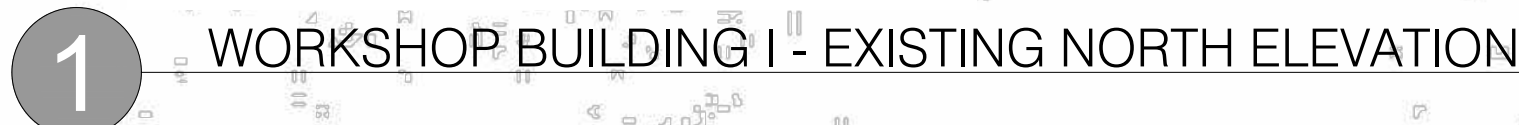

| REV | DATE | DESCRIPTION | INITIALS |
|-----|------|-------------|----------|
|-----|------|-------------|----------|

Client  
Cundall

Project title  
Workshop Building I - AHU Replacement

Project address  
Gillette (UK) Ltd.  
452 Basingstoke Road  
Reading  
RG2 0RX

Drawing title  
**Workshop Building I**

Existing North Elevation

Date  
Oct 2025

Drawing scale  
1:100 @ A1

Project number  
24---

Drawing number  
**A211**

|                       |               |                                               |
|-----------------------|---------------|-----------------------------------------------|
| Drawn by<br><b>pf</b> | Authorised by | Drawing status<br><b>Planning Application</b> |
|-----------------------|---------------|-----------------------------------------------|

A 164 Tonbridge Road Hildenborough Kent TN11 9HP  
T +44(0)1732 666010

E [enquires@apttechnicaldesign.co.uk](mailto:enquires@apttechnicaldesign.co.uk)

W [www.apttechnicaldesign.co.uk](http://www.apttechnicaldesign.co.uk)