



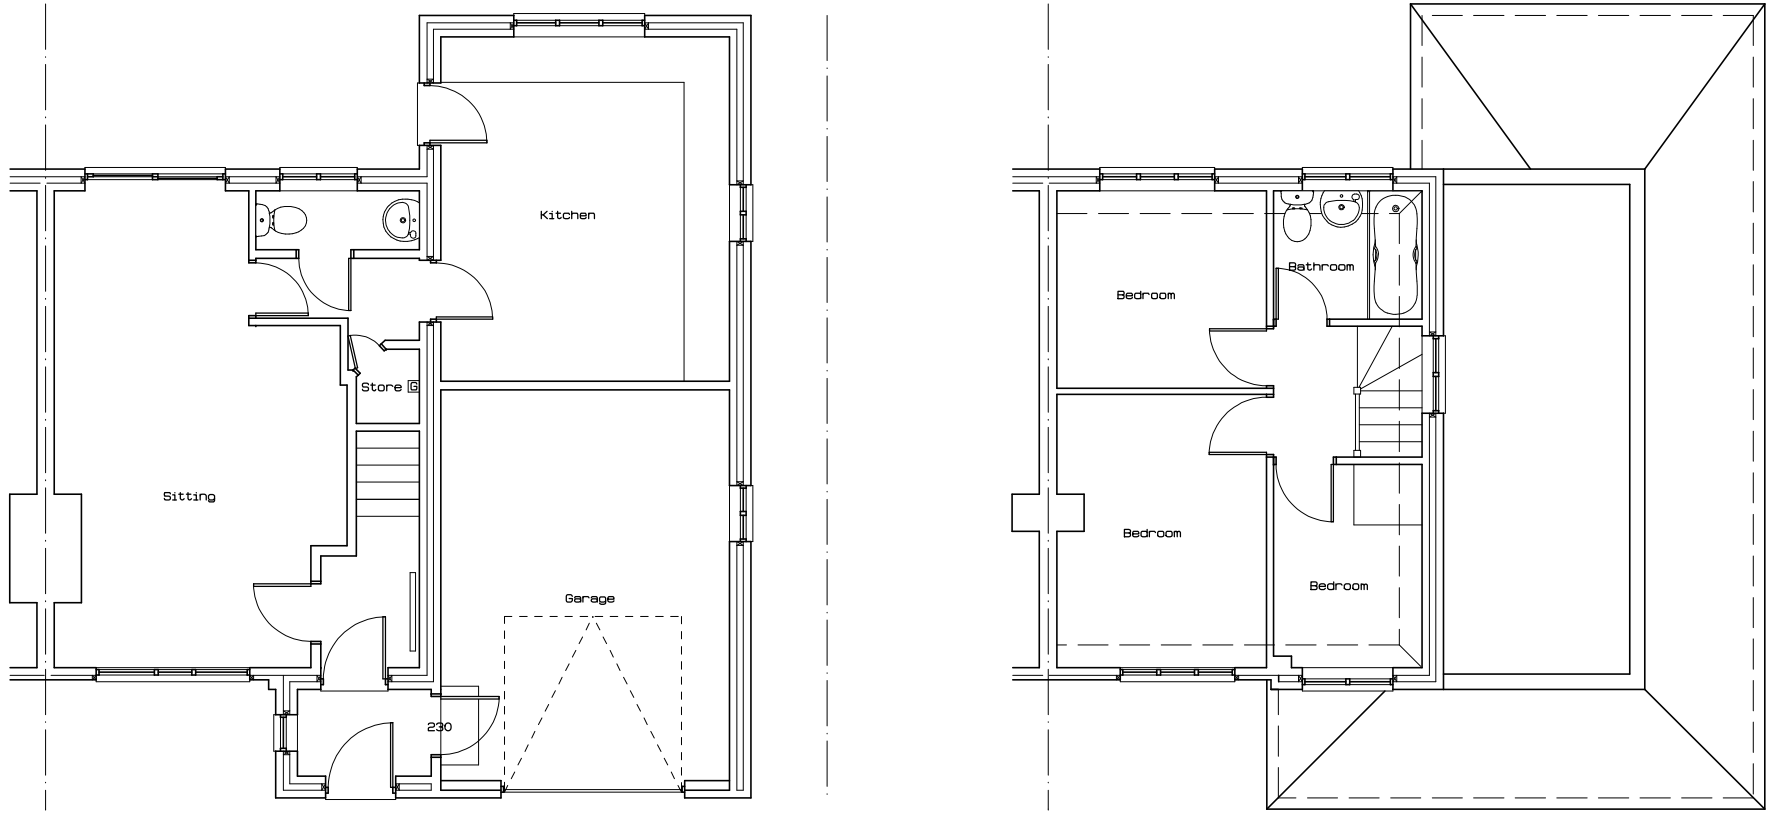

Existing Ground Floor Layout

Existing First Floor Layout

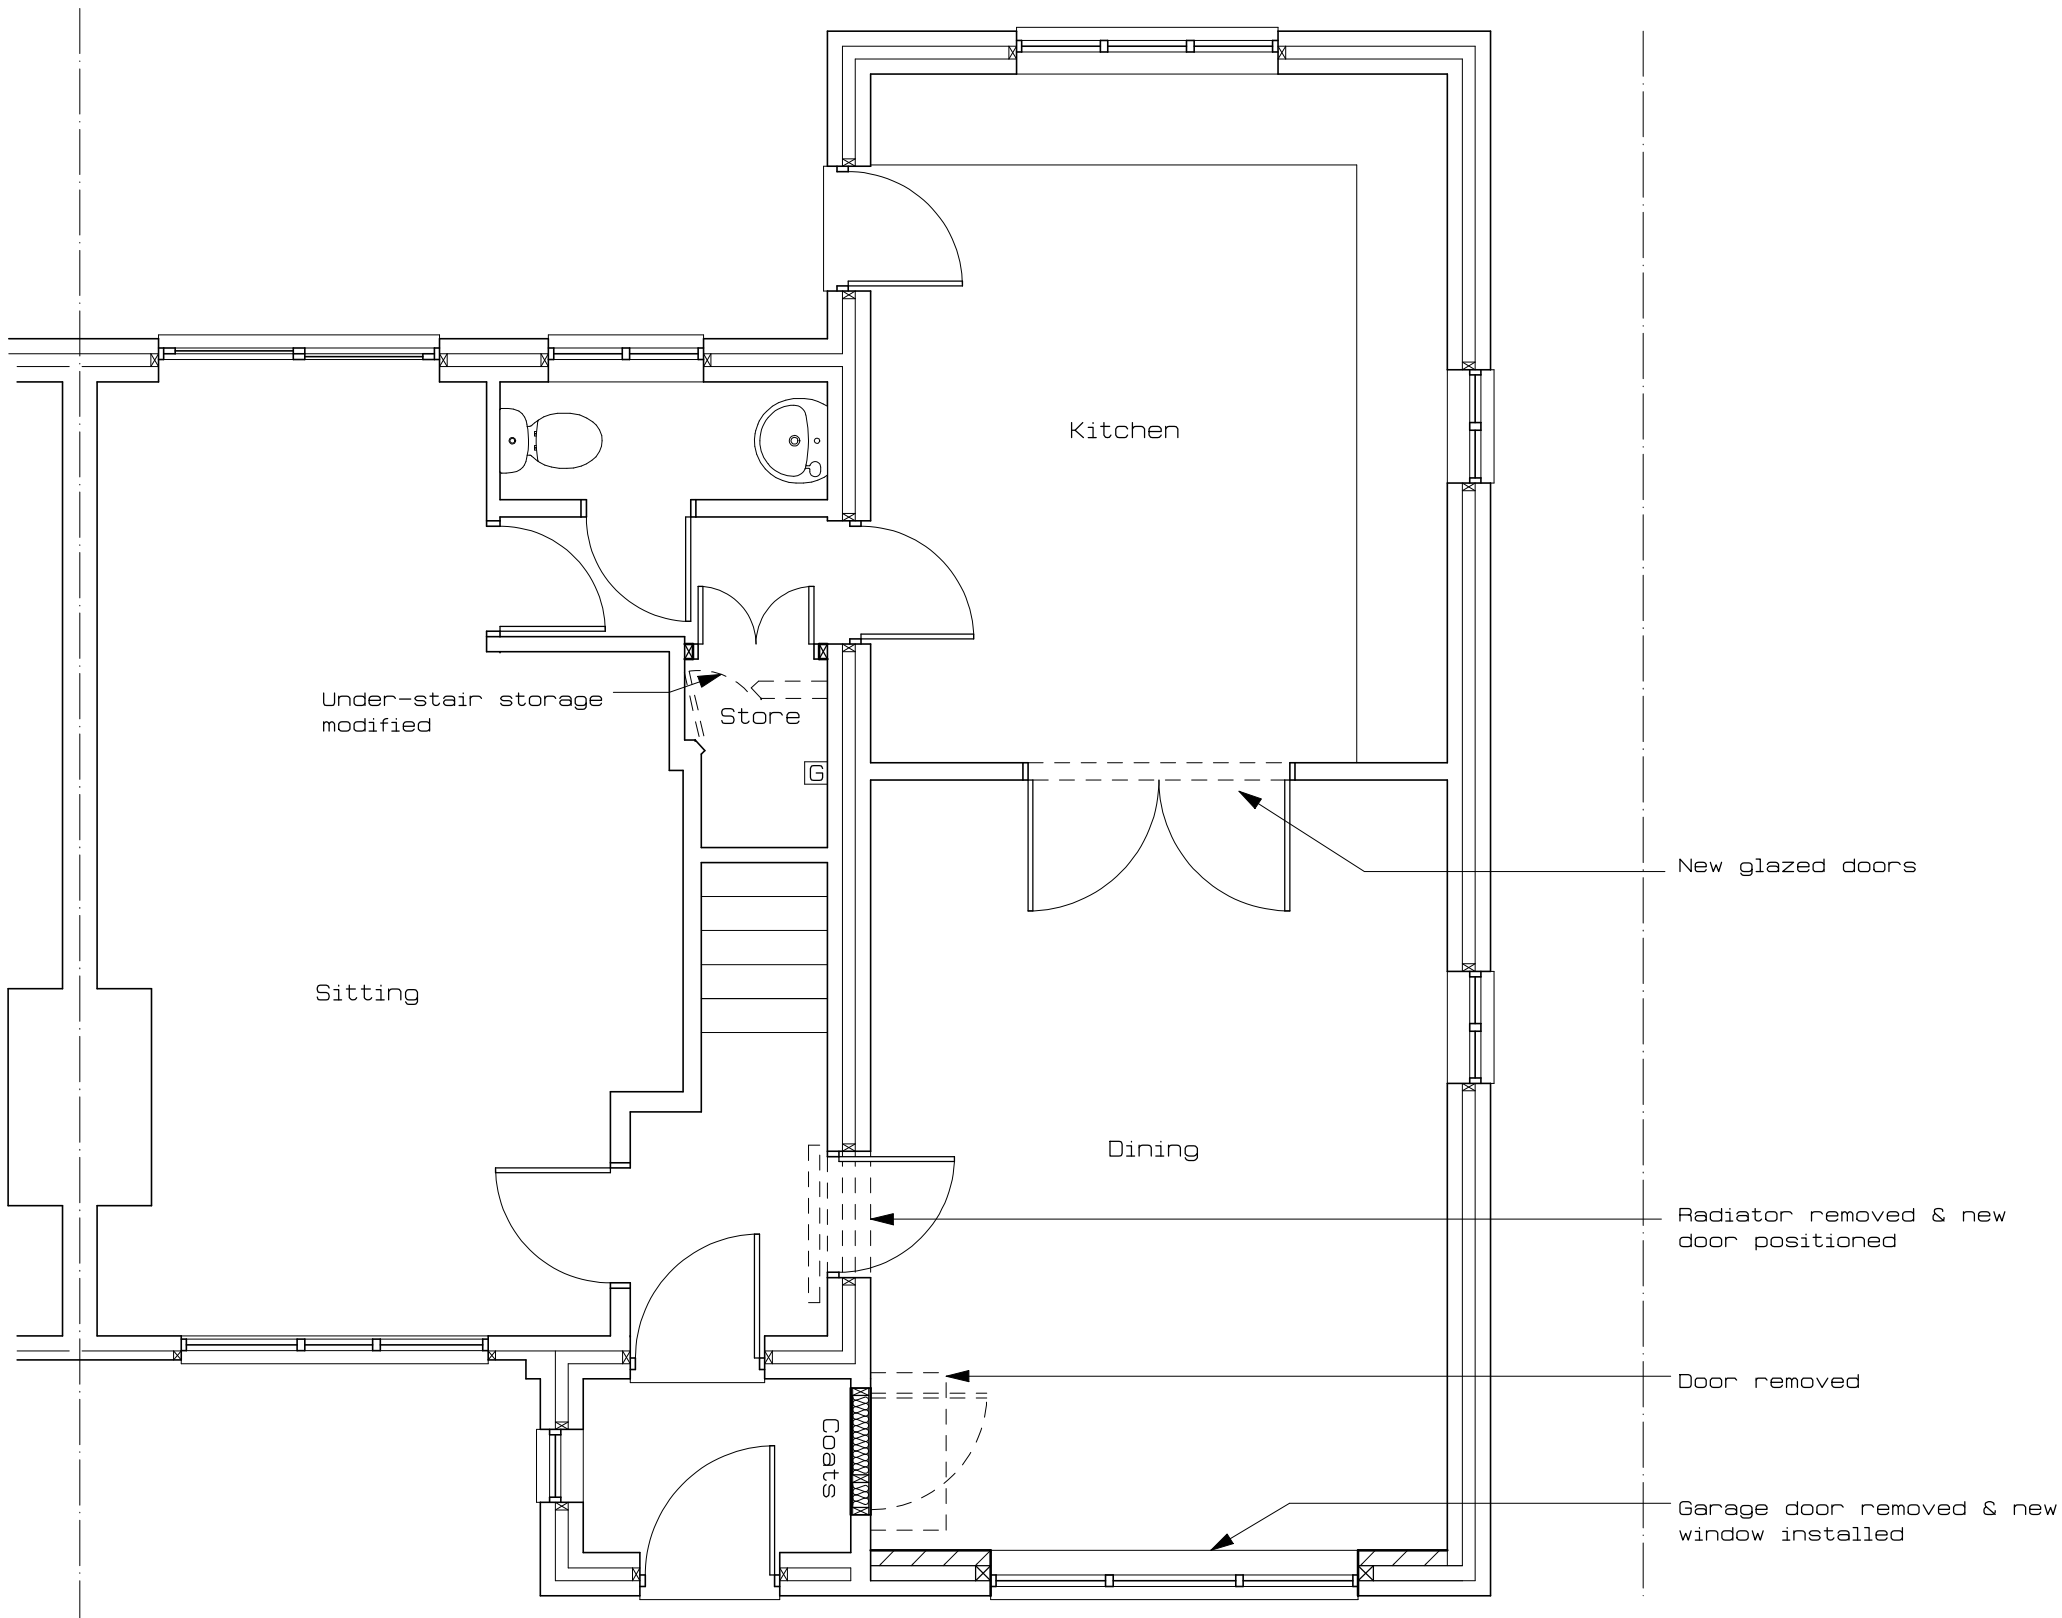


Proposed Ground Floor Layout



Existing Section



Existing Front Elevation

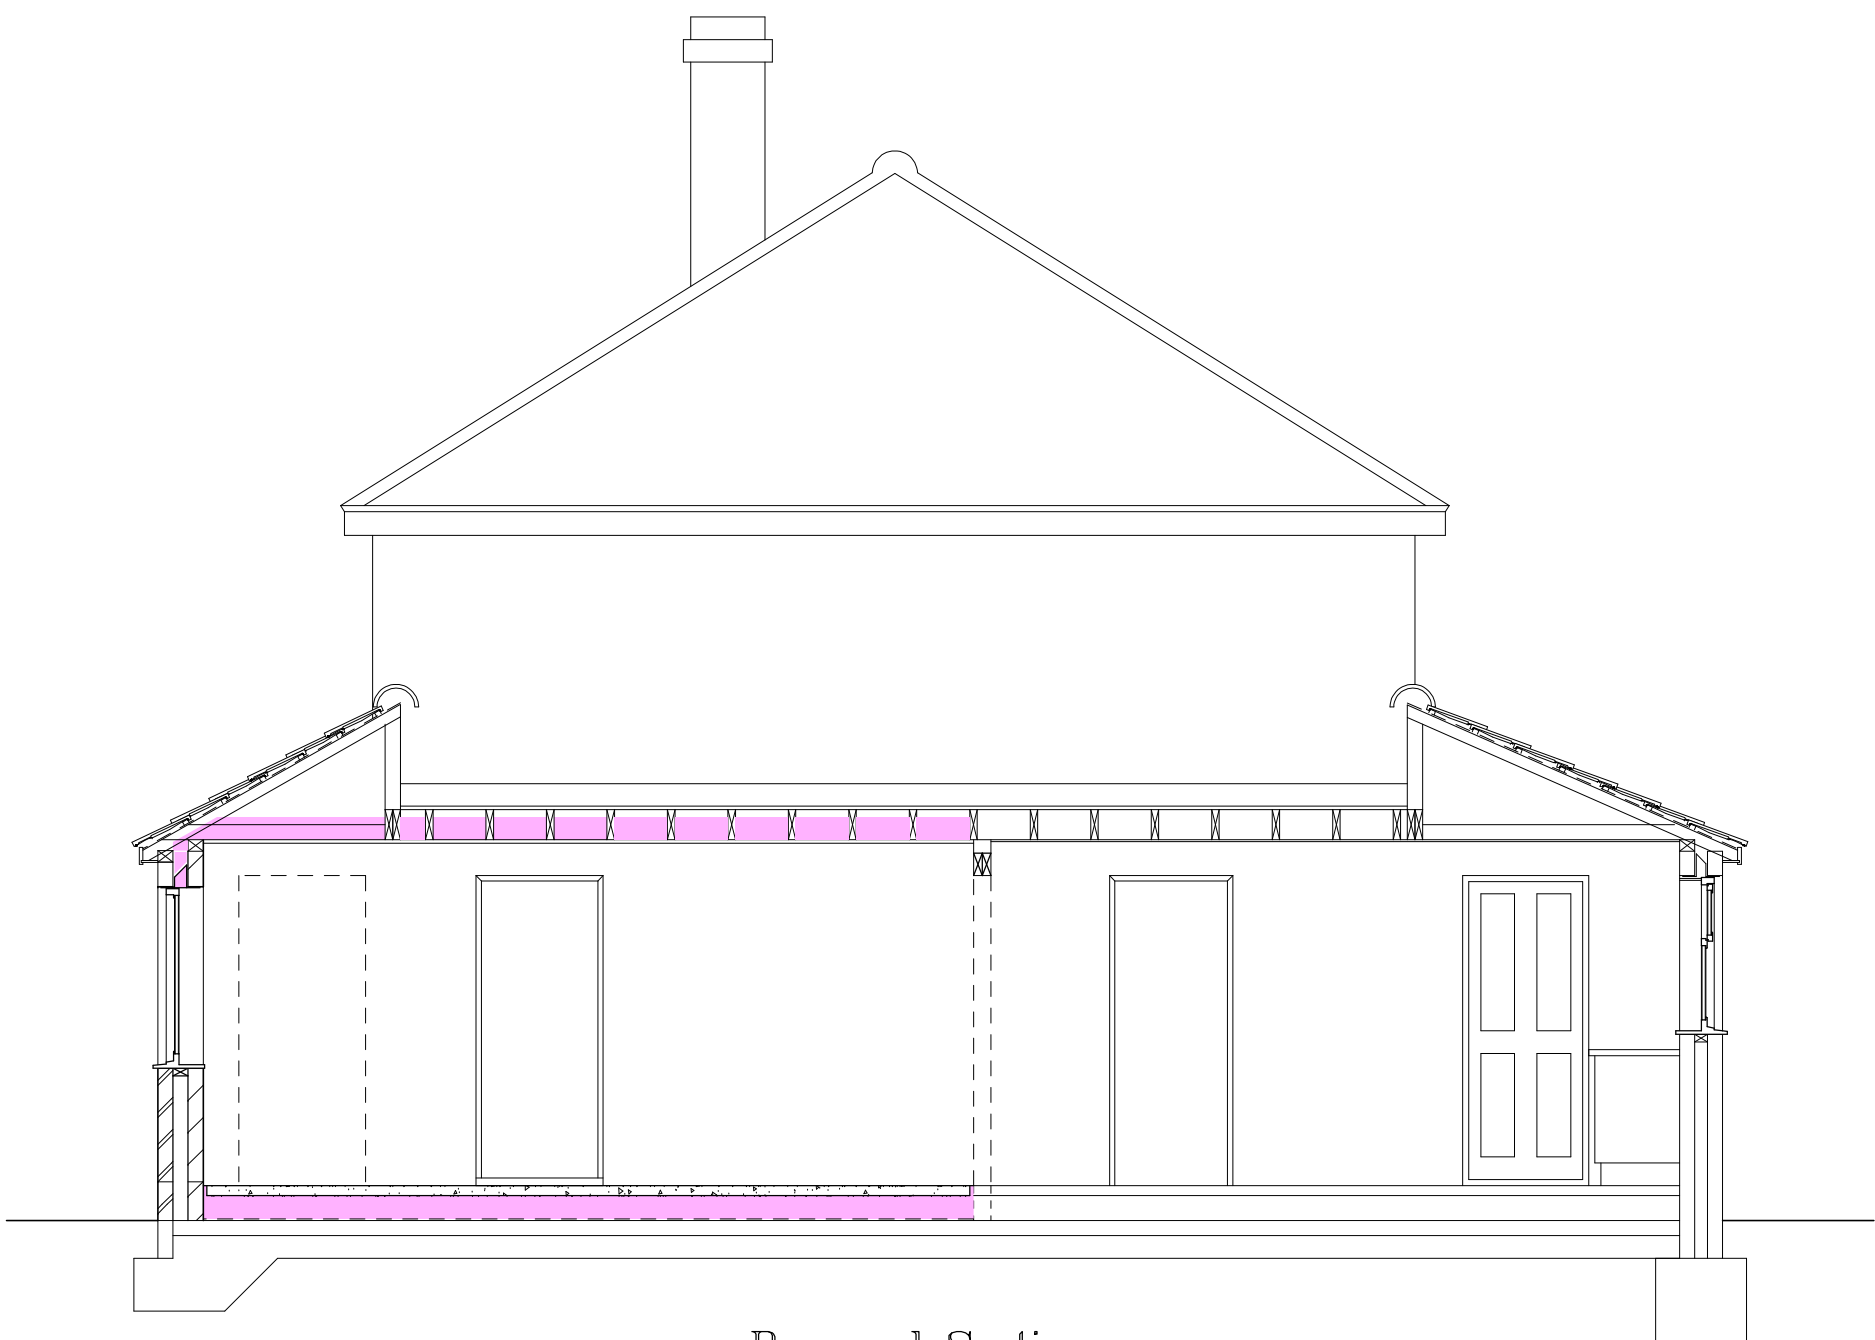


Proposed Section



Proposed Front Elevation

All drawings remain the copyright of Craig Lambert Associates Limited and must only be used by the client unless agreed in writing. Reference should be made to formal approvals as annotated on drawings and any works should be carried out in strict accordance unless otherwise agreed with author or appropriate authorities. All dimensions should be checked and confirmed on site and any discrepancies reported to author.

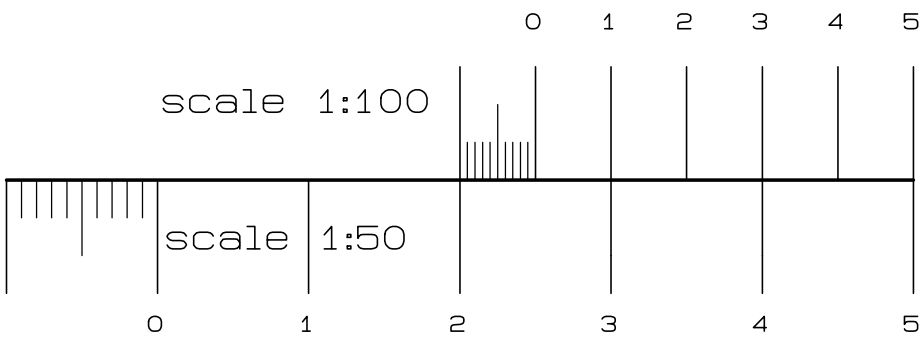

rev	date	amendment

Craig Lambert Associates Ltd
Architectural Designers & Engineers
24 Sweet Briar Drive
Calcot
Reading
RG31 7AD

office telephone 01296 688026
Craig Lambert mob 07944 637802
e-mail craig.plessassociates@gmail.com

CLIENT	C. Taylor
ADDRESS	39 Haywood Way Calcot RG30 4QP
PROJECT	Garage Conversion & Alterations
SCALE	1:50, 1:100 DRG NO 3512-01