



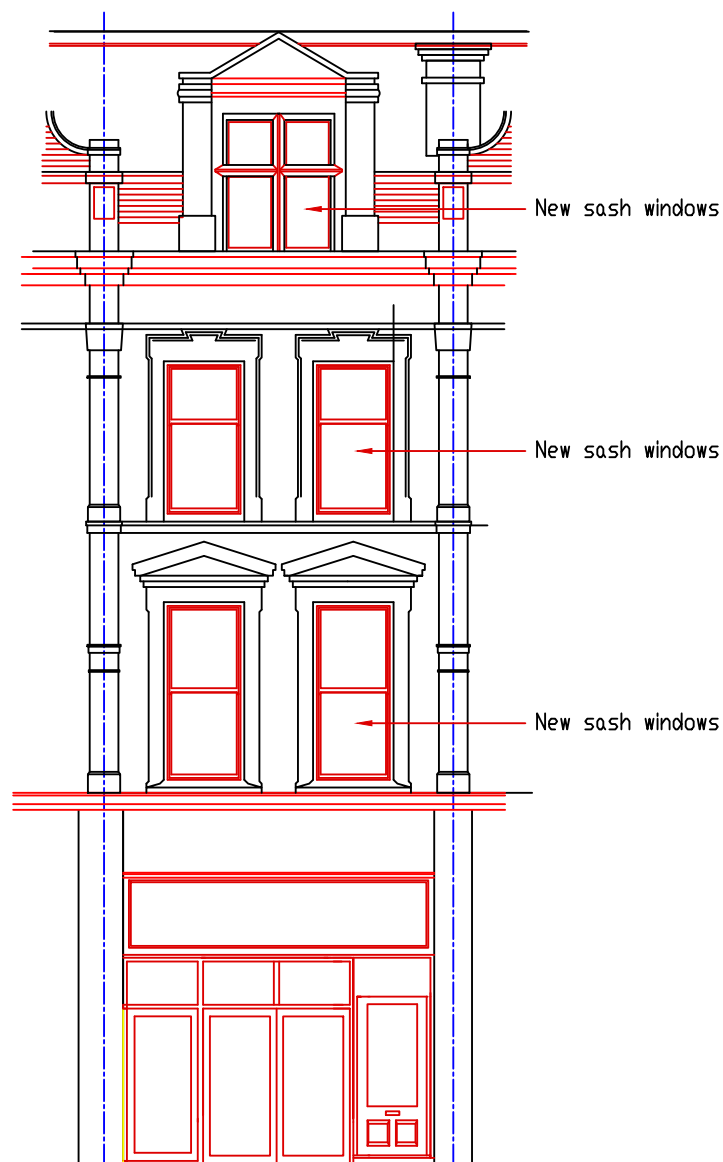


PROPOSED WEST ELEVATION

Scale 1 : 100

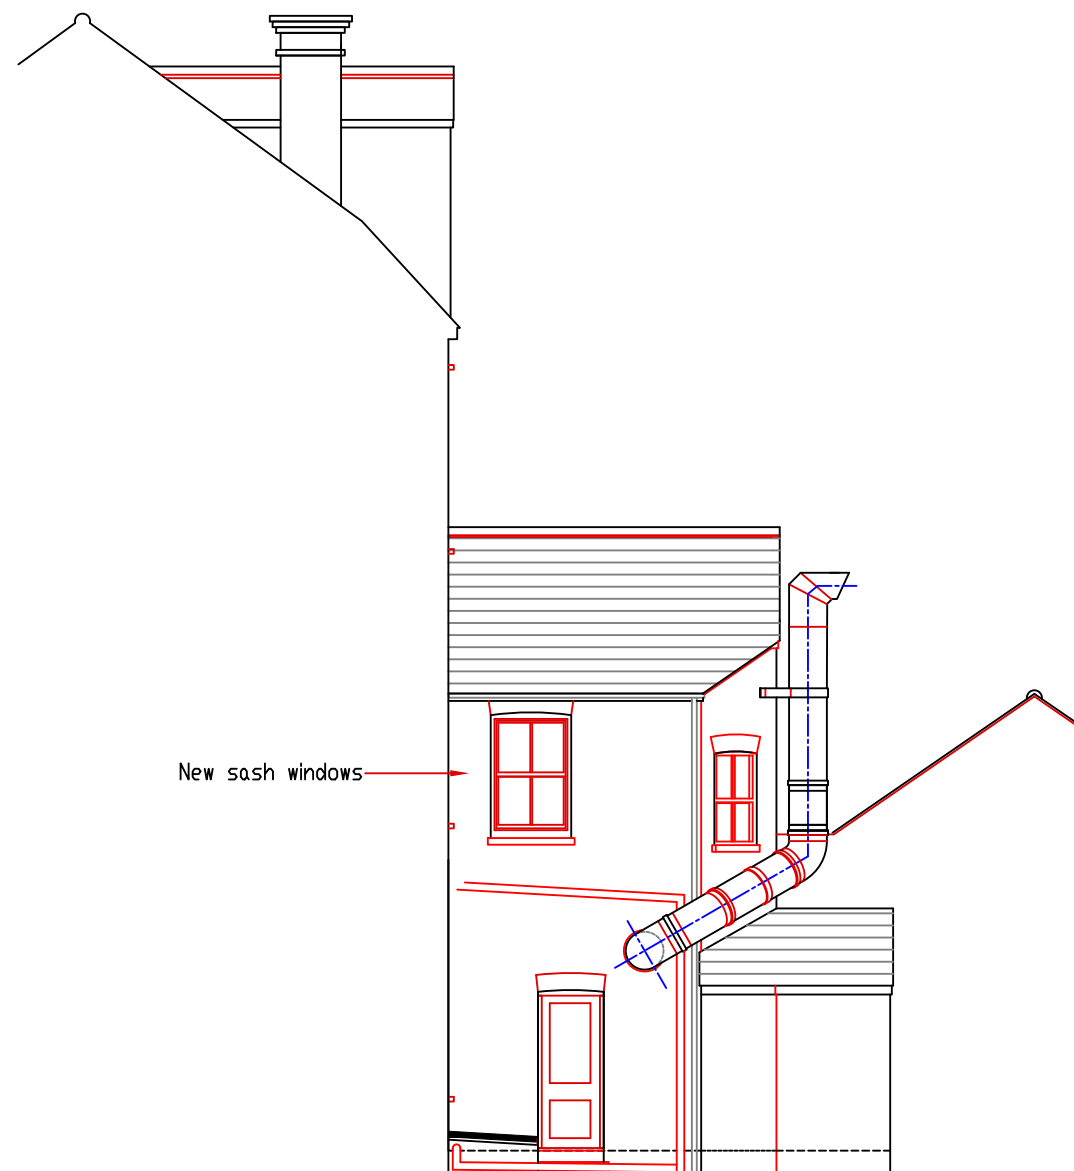

PROPOSED SOUTH ELEVATION

Scale 1 : 100

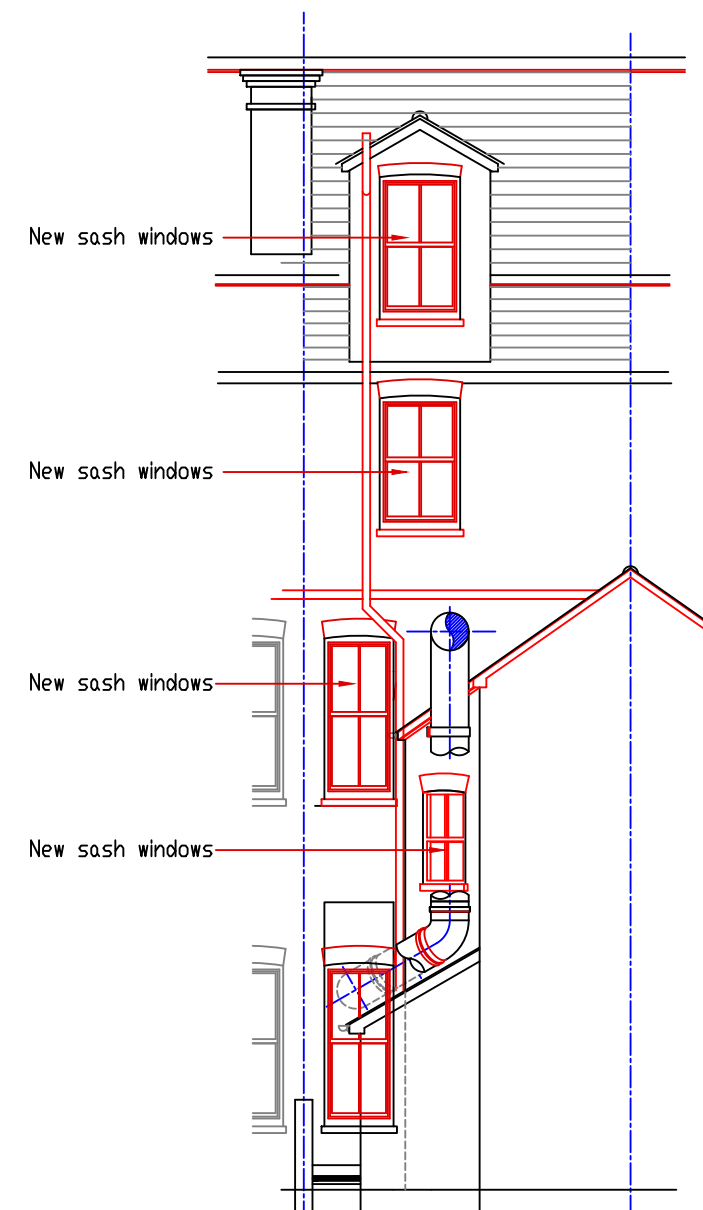

PROPOSED EAST ELEVATION

Scale 1 : 100

General Note:

Any discrepancy found must be reported before proceeding.

All dimensions are to be checked before proceeding with the work.

Drawing to be read in conjunction with Drg No. OAS/25/1885/1-3

OASIS BUILDING & PLANNING APPLICATIONS

20 WANTAGE RD.
READING, BERKSHIRE. RG30 2SE
Tel: 0118 9573554 Mob: 07717 845681
E-mail : oa.springer@btinternet.com

Client
Mr. M Shreshtha
Citi Wealth Investments Ltd
8 Queen Victoria Street,
Reading, Berkshire,
RG1 1TG

PROPOSED REPLACEMENT OF EXISTING
SASH WINDOWS
LISTED BUILDING APPLICATION
8A Queen Victoria Street, Reading, RG1 1TG

Scale 1 : 100	File Name: 8QueenVicStPl25.dwg
Date October 2025	Drawn by O.A.Springer
Drawing No. OAS/25/1885/4	Rev. A