




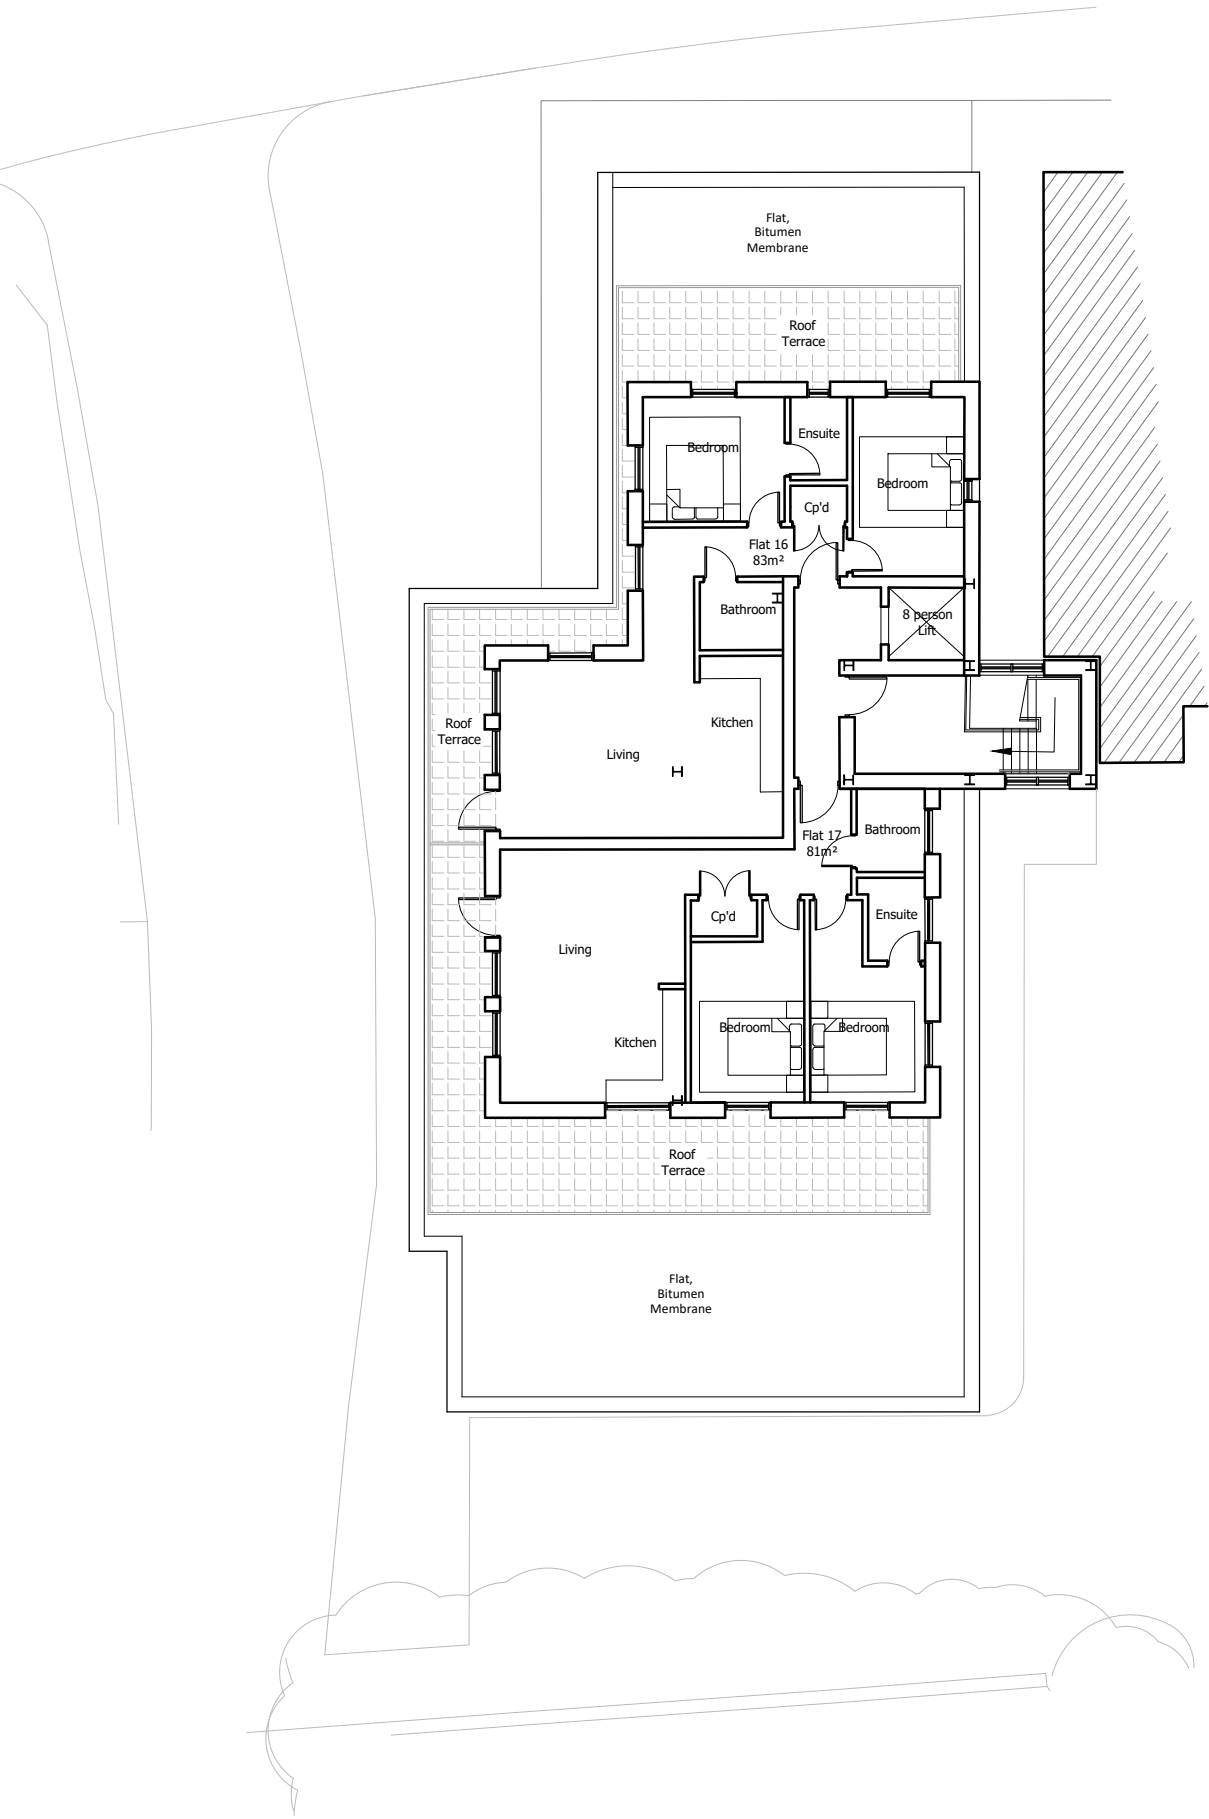

THIRD FLOOR PLAN

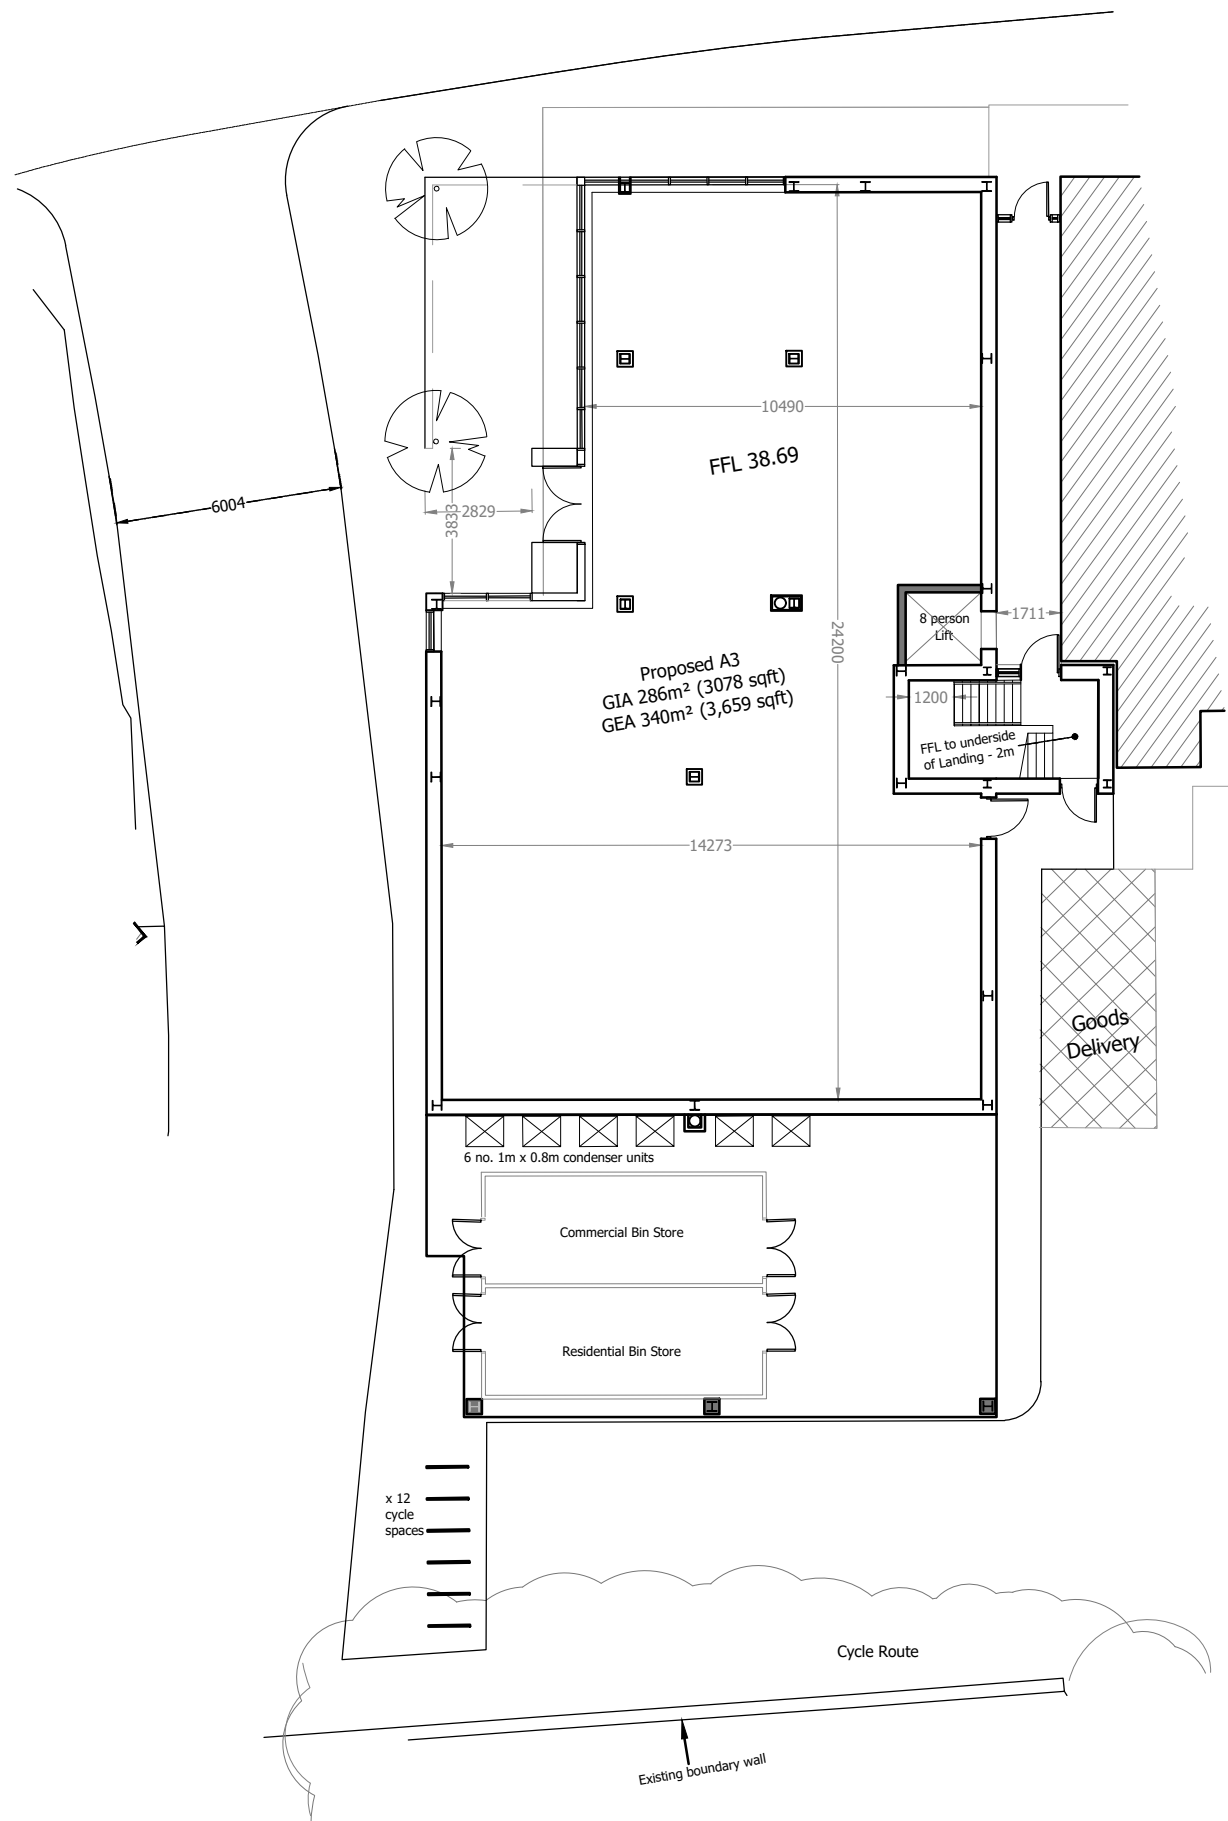

FOURTH FLOOR PLAN

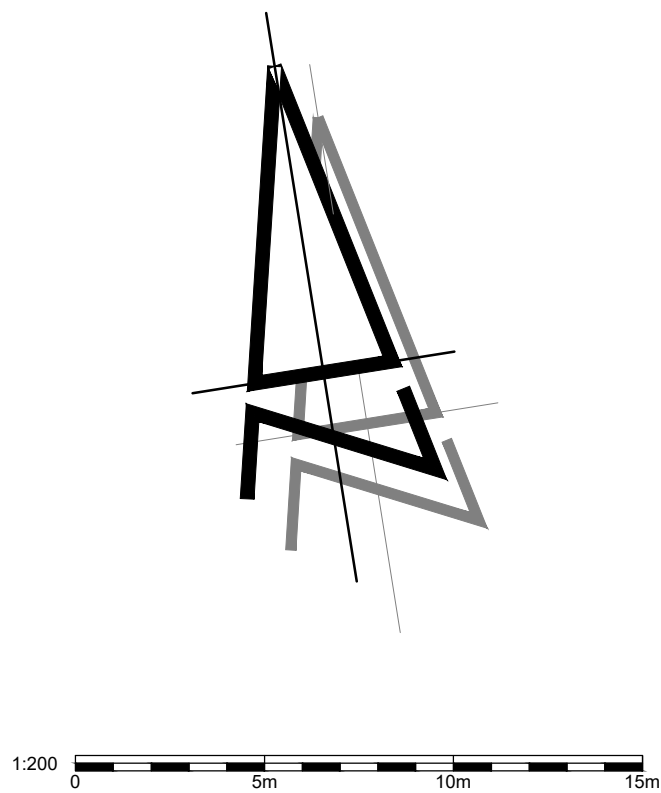

GROUND FLOOR PLAN



FIRST FLOOR PLAN



SECOND FLOOR PLAN

Rev	Date	Description
1	10.09.2025	Initial Design
2	10.09.2025	Revised Design
3	10.09.2025	Final Design

Project
St Martin's Centre, Caversham.

Block A

Drawing
Proposed Floor Plans

Date
10.09.2025

Scale @ A1
1:200

Drawn
jd

Drawing number
SMCC_BLK-A-PLN_101

Revision