




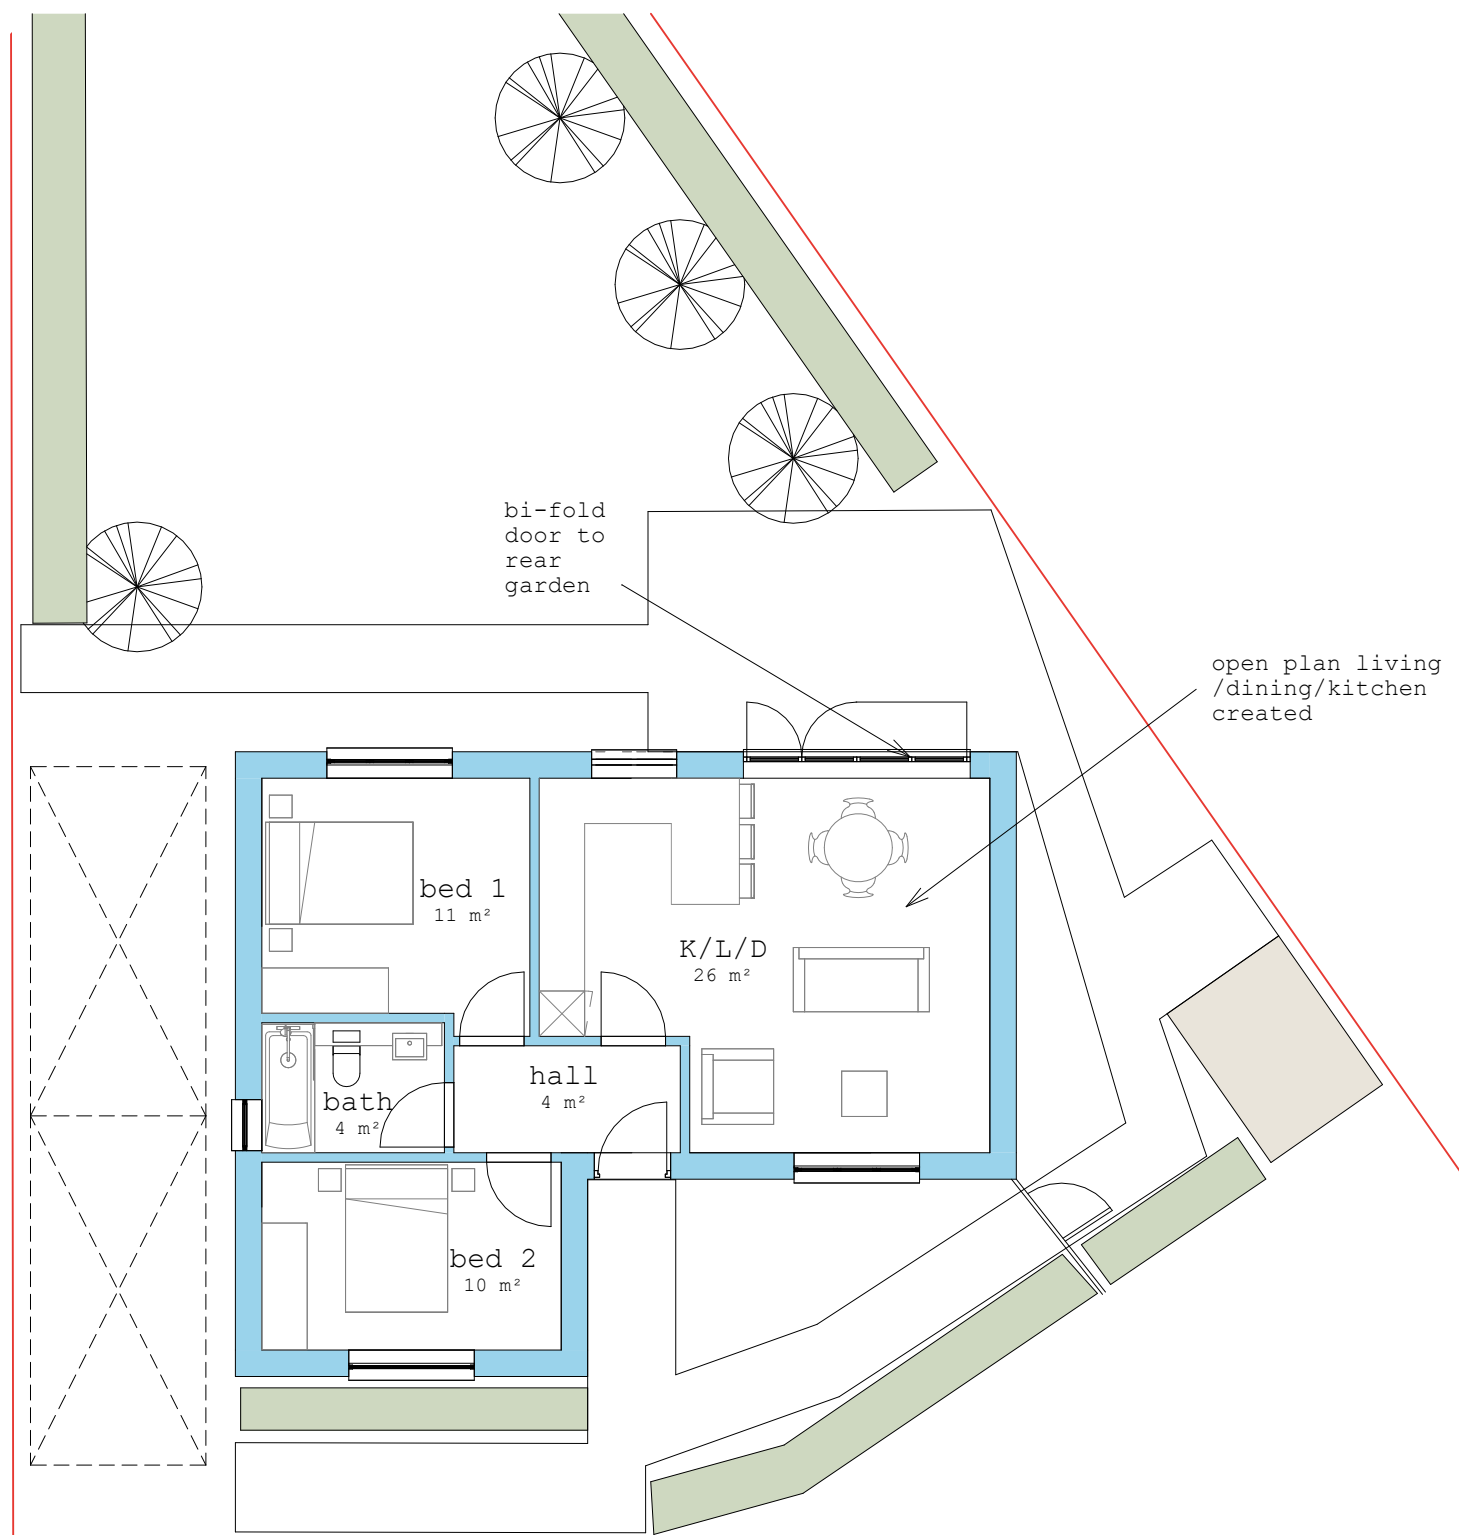


PROPOSED GROUND FLOOR PLAN

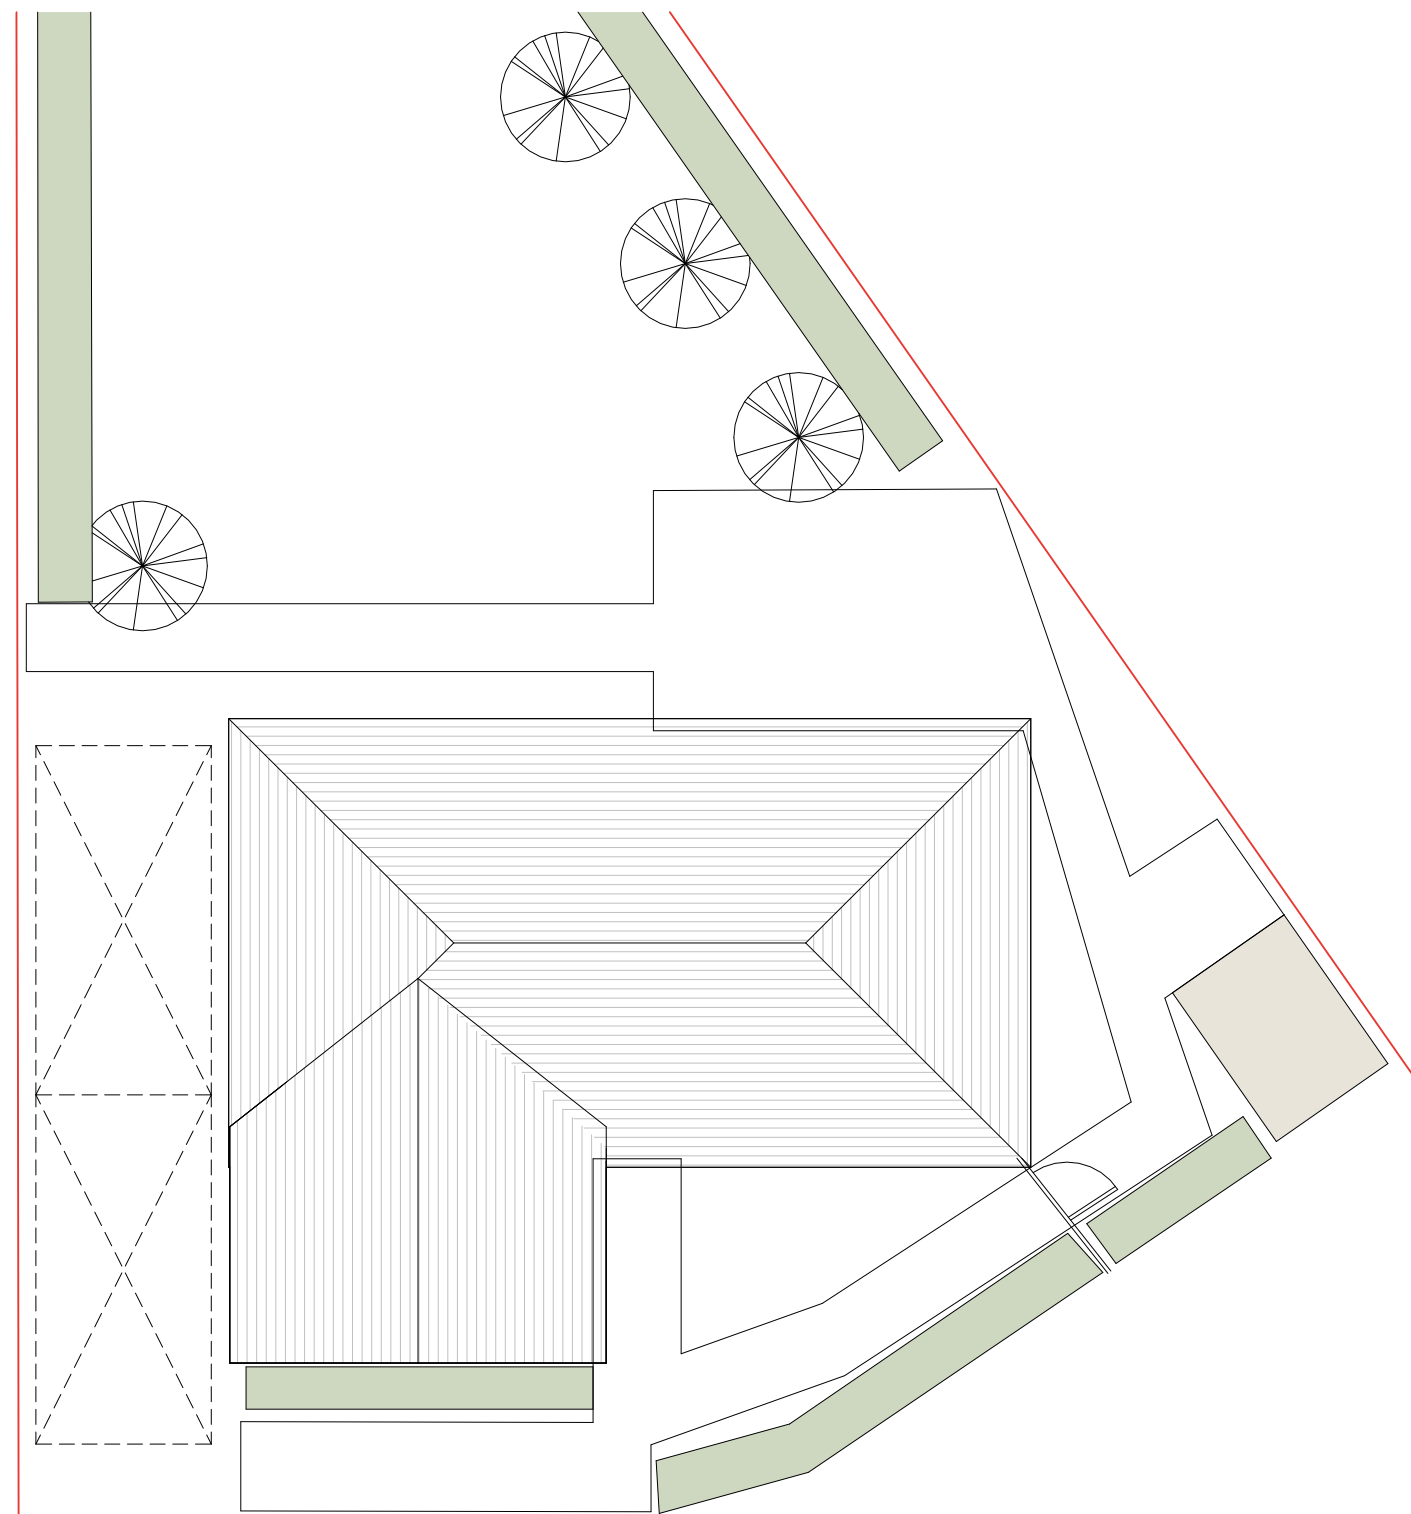


PROPOSED ROOF PLAN

 

 Collaborating with: Muhammad Yousaf	Project: 8 Water Road Reading		 Chartered Practice
	Drawing: Floor Plans		
	Date: Sept 2025	Status: Planning	
	Job: 456	Drawn By: TF	
Drawing: 03-10		Revision:	Colony Architects Ltd. The Wine Store, Brewery Court, Theale, Reading, RG7 5AJ +44 (0)118 380 0328 hello@colonyarchitects.com colonyarchitects.com

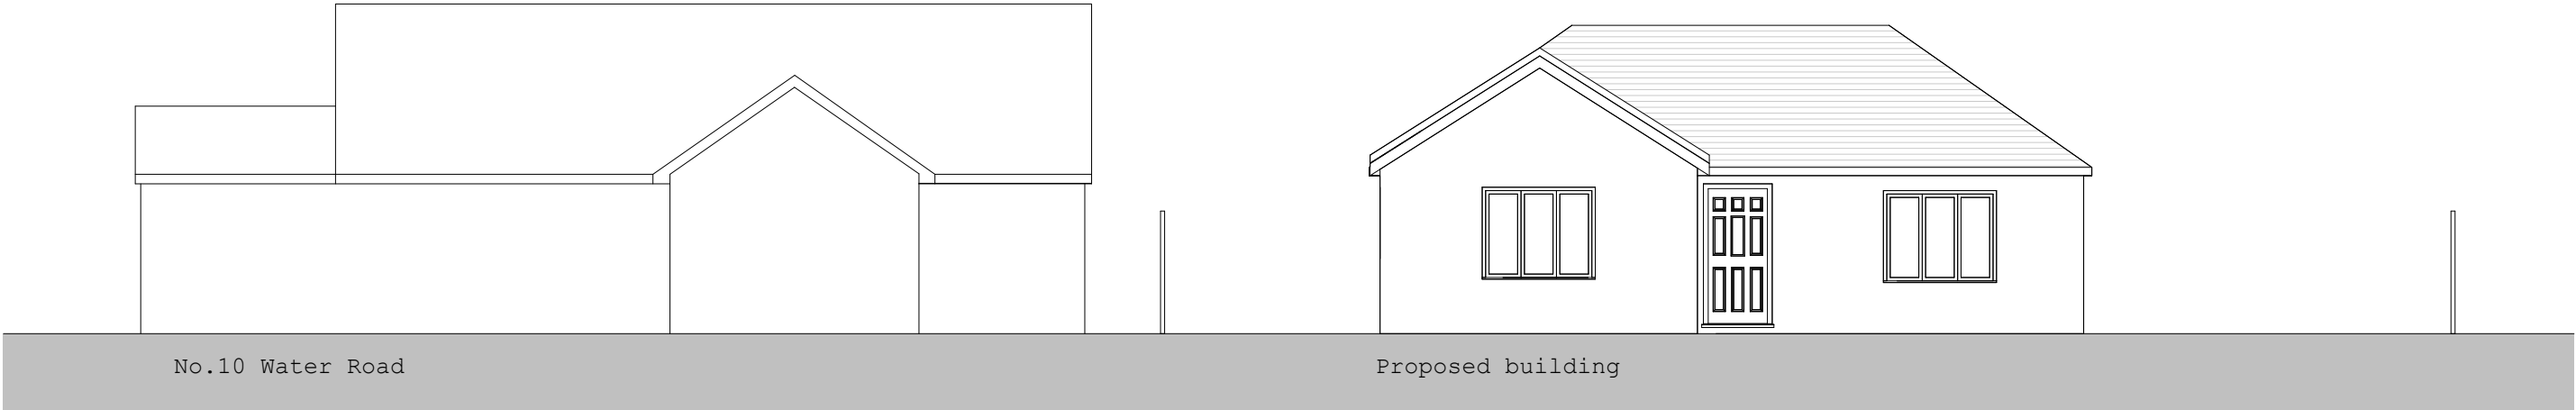

FRONT (NORTH EAST) ELEVATION

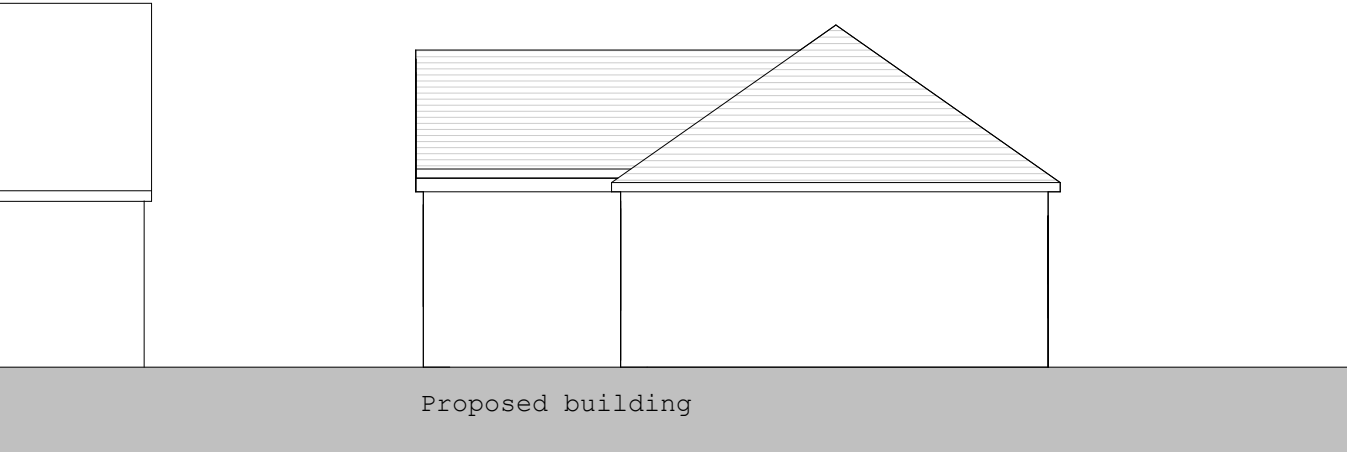

SIDE (NORTH WEST) ELEVATION



Collaborating with:
Muhammad Yousaf


Job: 456 Drawing: 05-10 Revision:

Project:
**8 Water Road
Reading**
Drawing:
Front & Side Elevations


Date:
Sept 2025 Status:
Planning
Drawn By:
TF Checked By:
EM



Colony Architects Ltd.
The Wine Store, Brewery
Court, Theale, Reading, RG7 5AJ
+44 (0)118 380 0328
hello@colonyarchitects.com
colonyarchitects.com

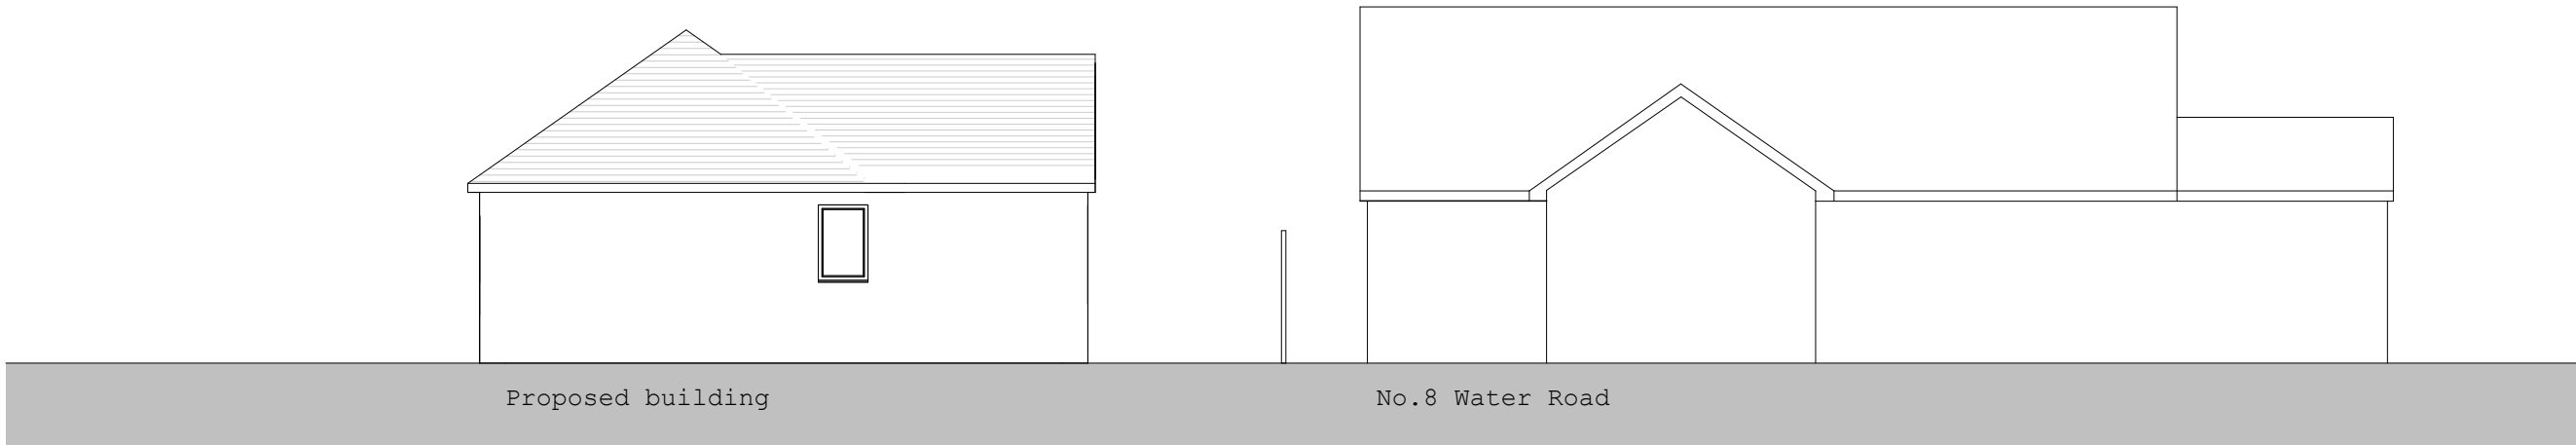

SIDE (SOUTH EAST) ELEVATION

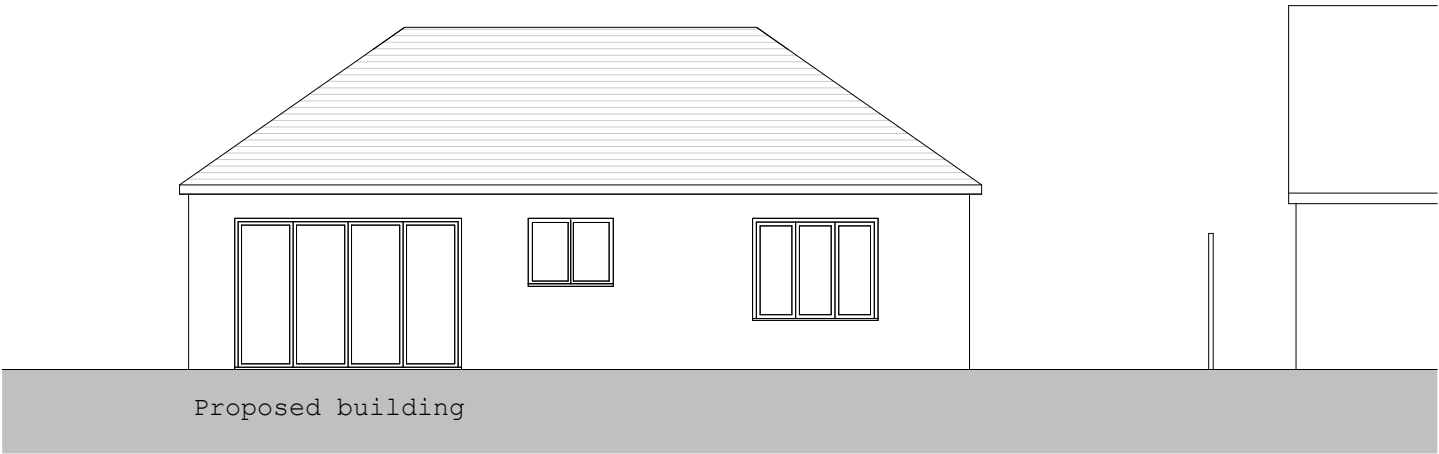

REAR (SOUTH WEST) ELEVATION



Collaborating with:
Muhammad Yousaf

Job: 456 Drawing: 05-11 Revision:

Project:
**8 Water Road
Reading**
Drawing:
Rear & Side Elevations

Date:
Sept 2025 Status:
Planning
Drawn By:
TF Checked By:
EM



Colony Architects Ltd.
The Wine Store, Brewery
Court, Theale, Reading, RG7 5AJ
+44 (0)118 380 0328
hello@colonyarchitects.com
colonyarchitects.com