

Proposed finishes to be as below:

New windows to be **Mahogany RAL8016** uPVC double glazed externally, white internally.


New glazed screen and entrance door on east elevation to be **White** powder coated aluminium double glazed.

New fascias to be **Mahogany RAL8016** uPVC


New soffits to be **White** uPVC.




Existing East Elevation (1:100)

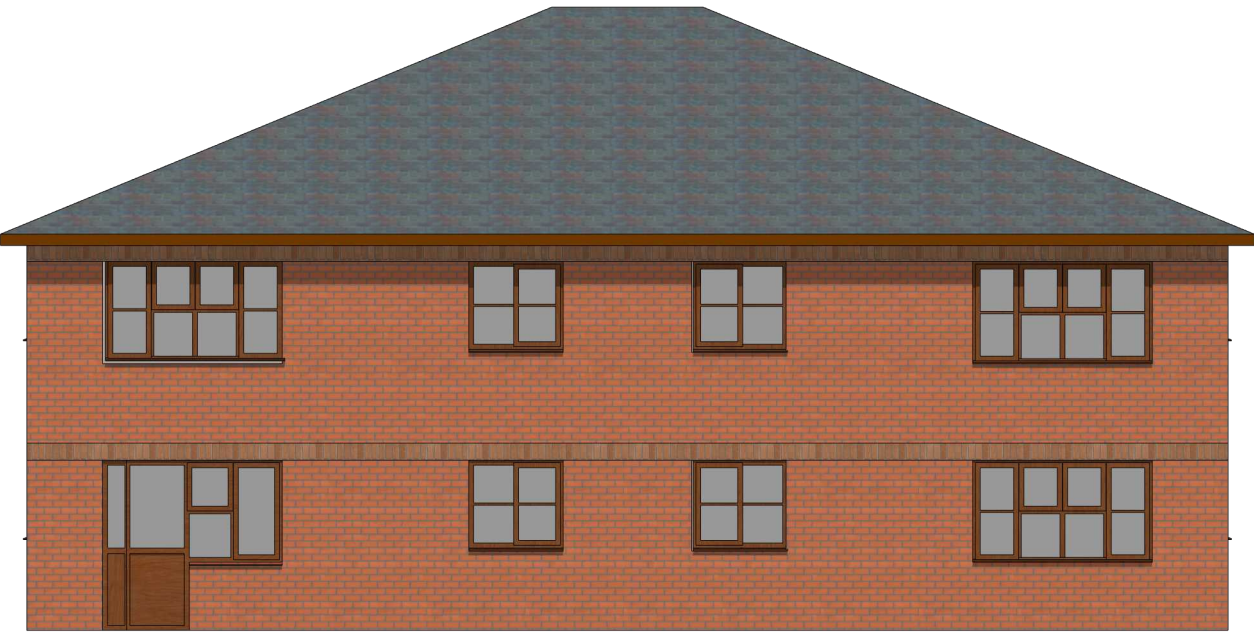


Existing West Elevation (1:100)

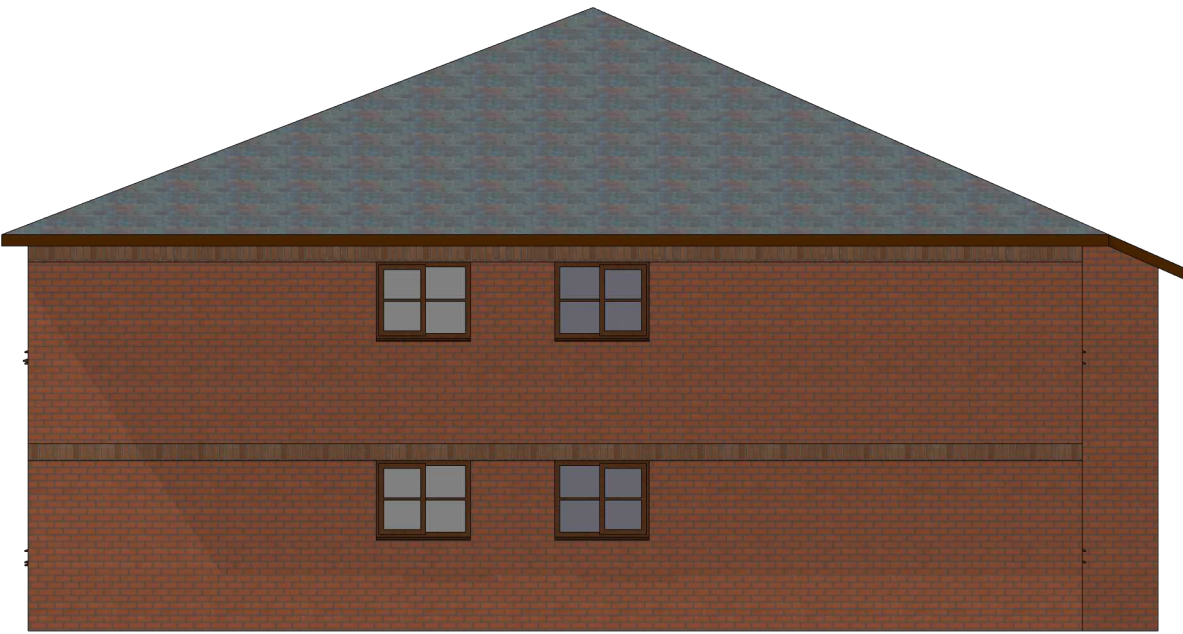


Existing South Elevation (1:100)

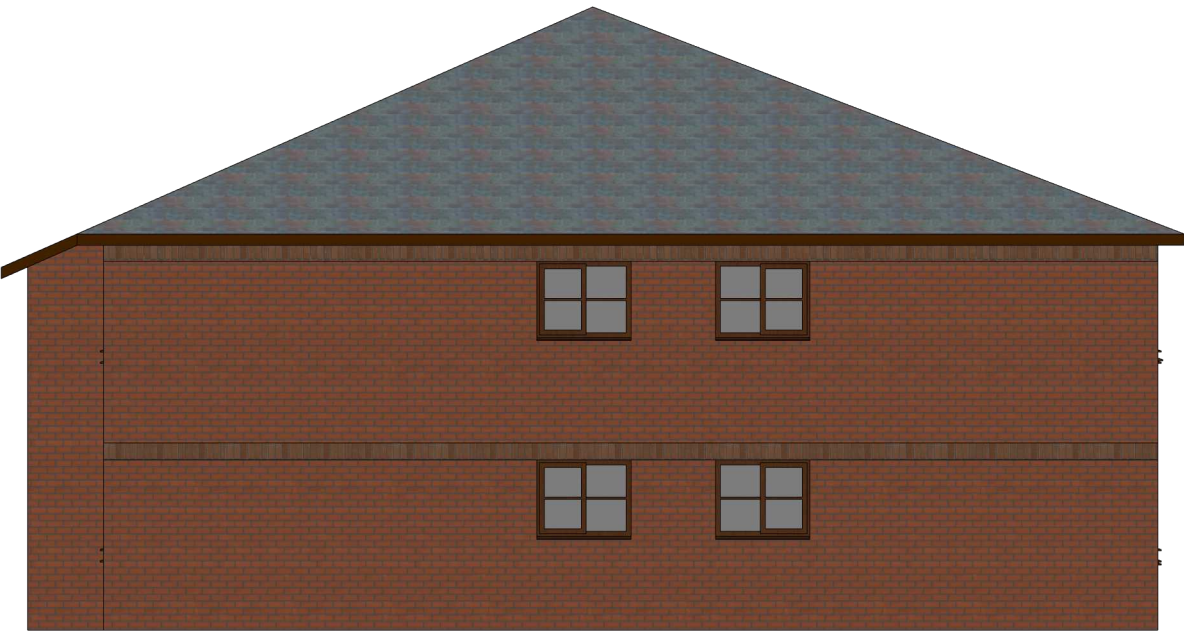


Existing North Elevation (1:100)

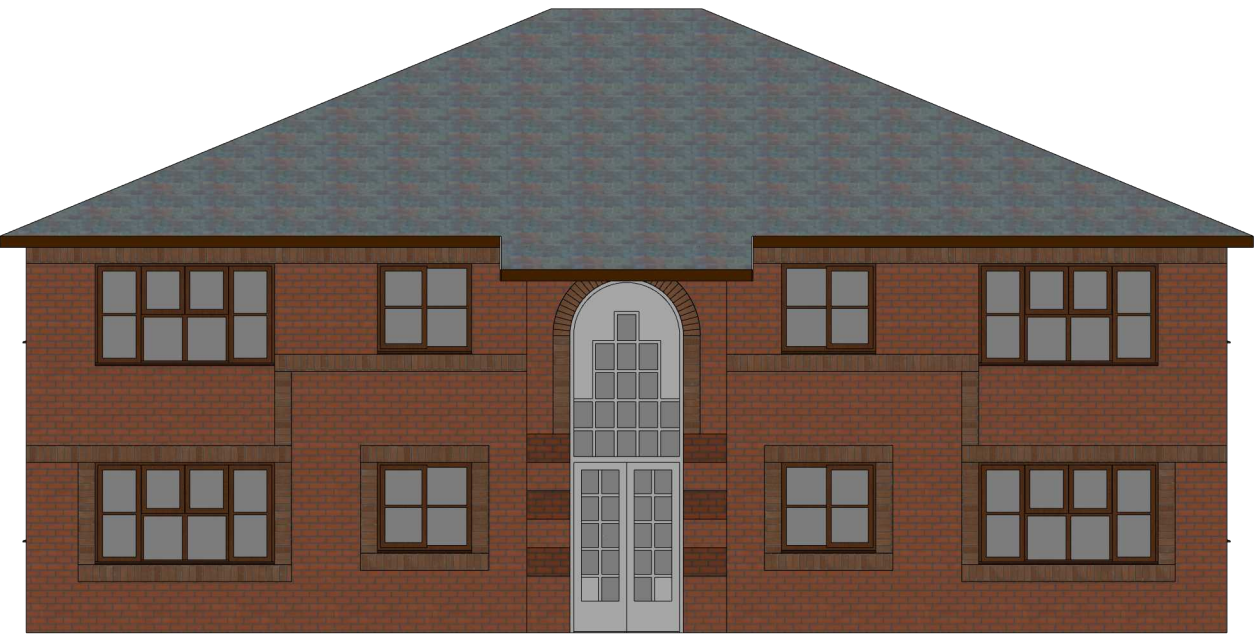


Proposed East Elevation (1:100)

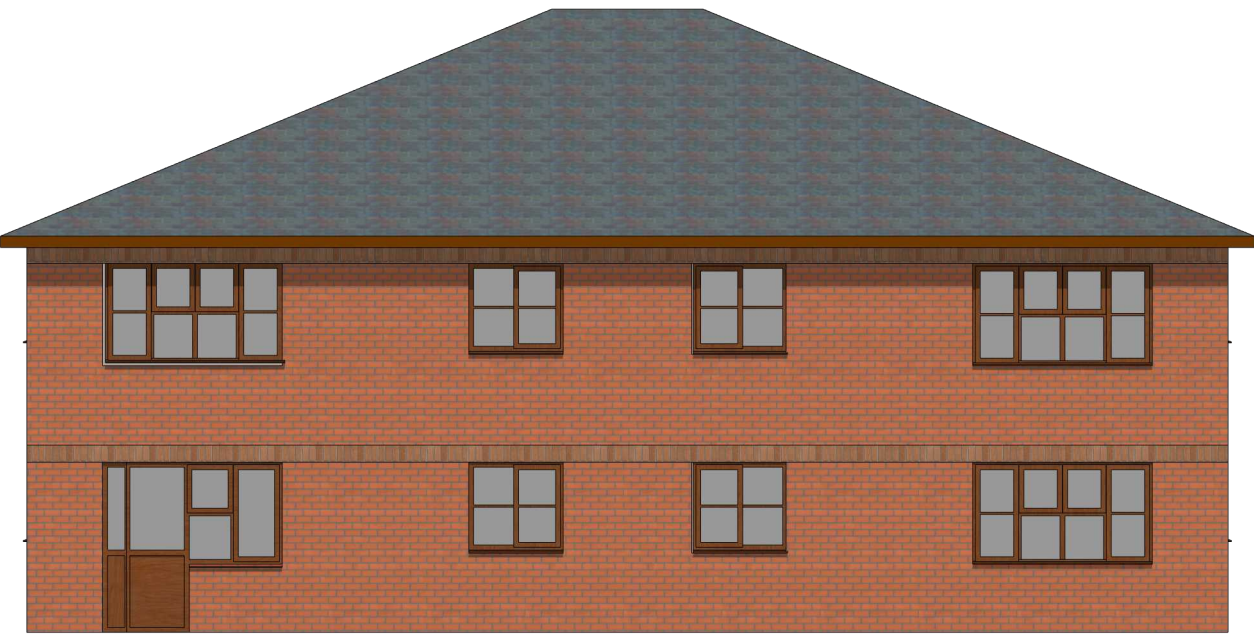

Proposed West Elevation (1:100)

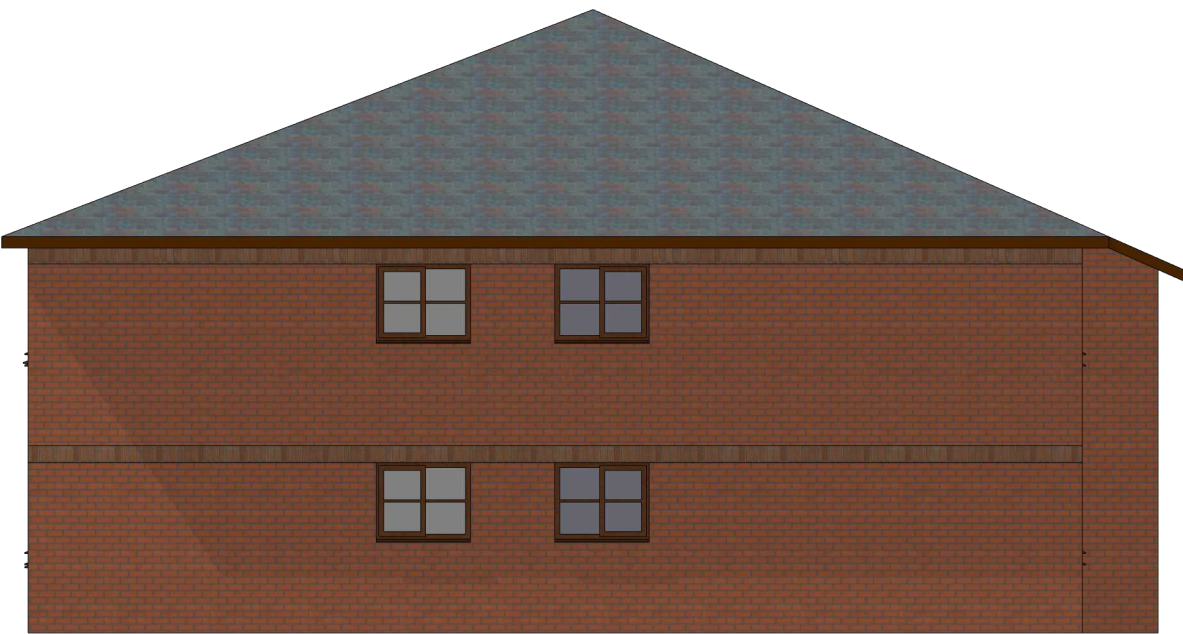

Proposed South Elevation (1:100)

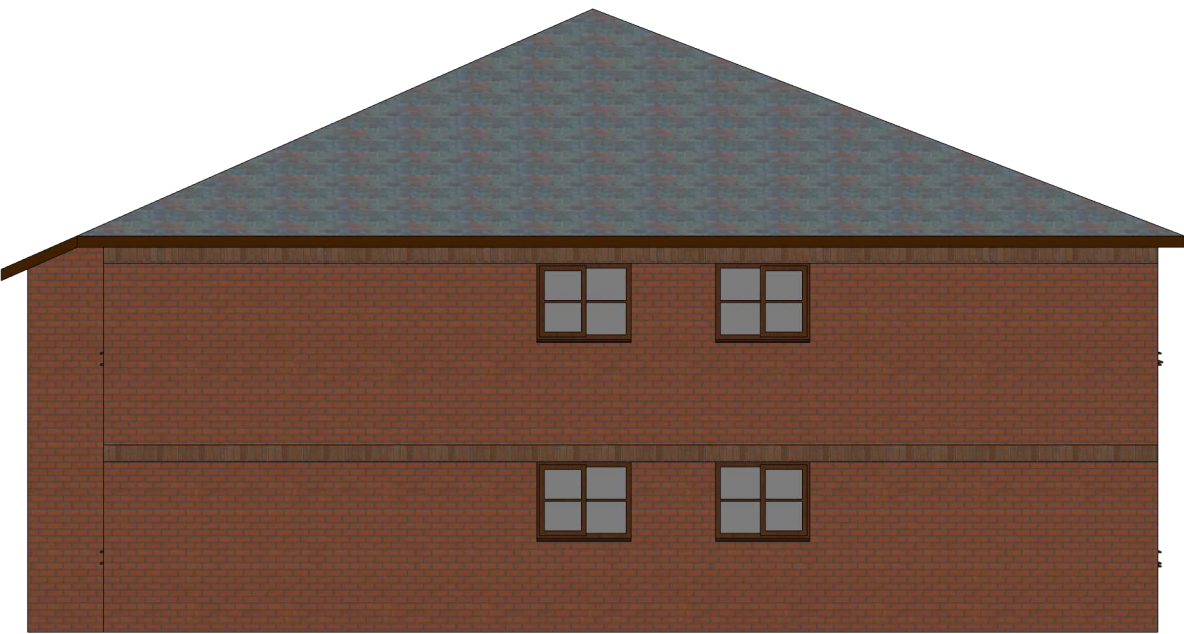

Proposed North Elevation (1:100)



Client:
Sanctuary Housing
Association


Project:
Beatty Drive, Reading:
Window Replacement

Drawing Title:
Existing and Proposed
Elevations

Scale: 1:100 @ A1

Drawn By: MEP

Date: 17.06.25

 

Scale Bar (1:100)

Drawing Number:
E2801 AL(0)02