

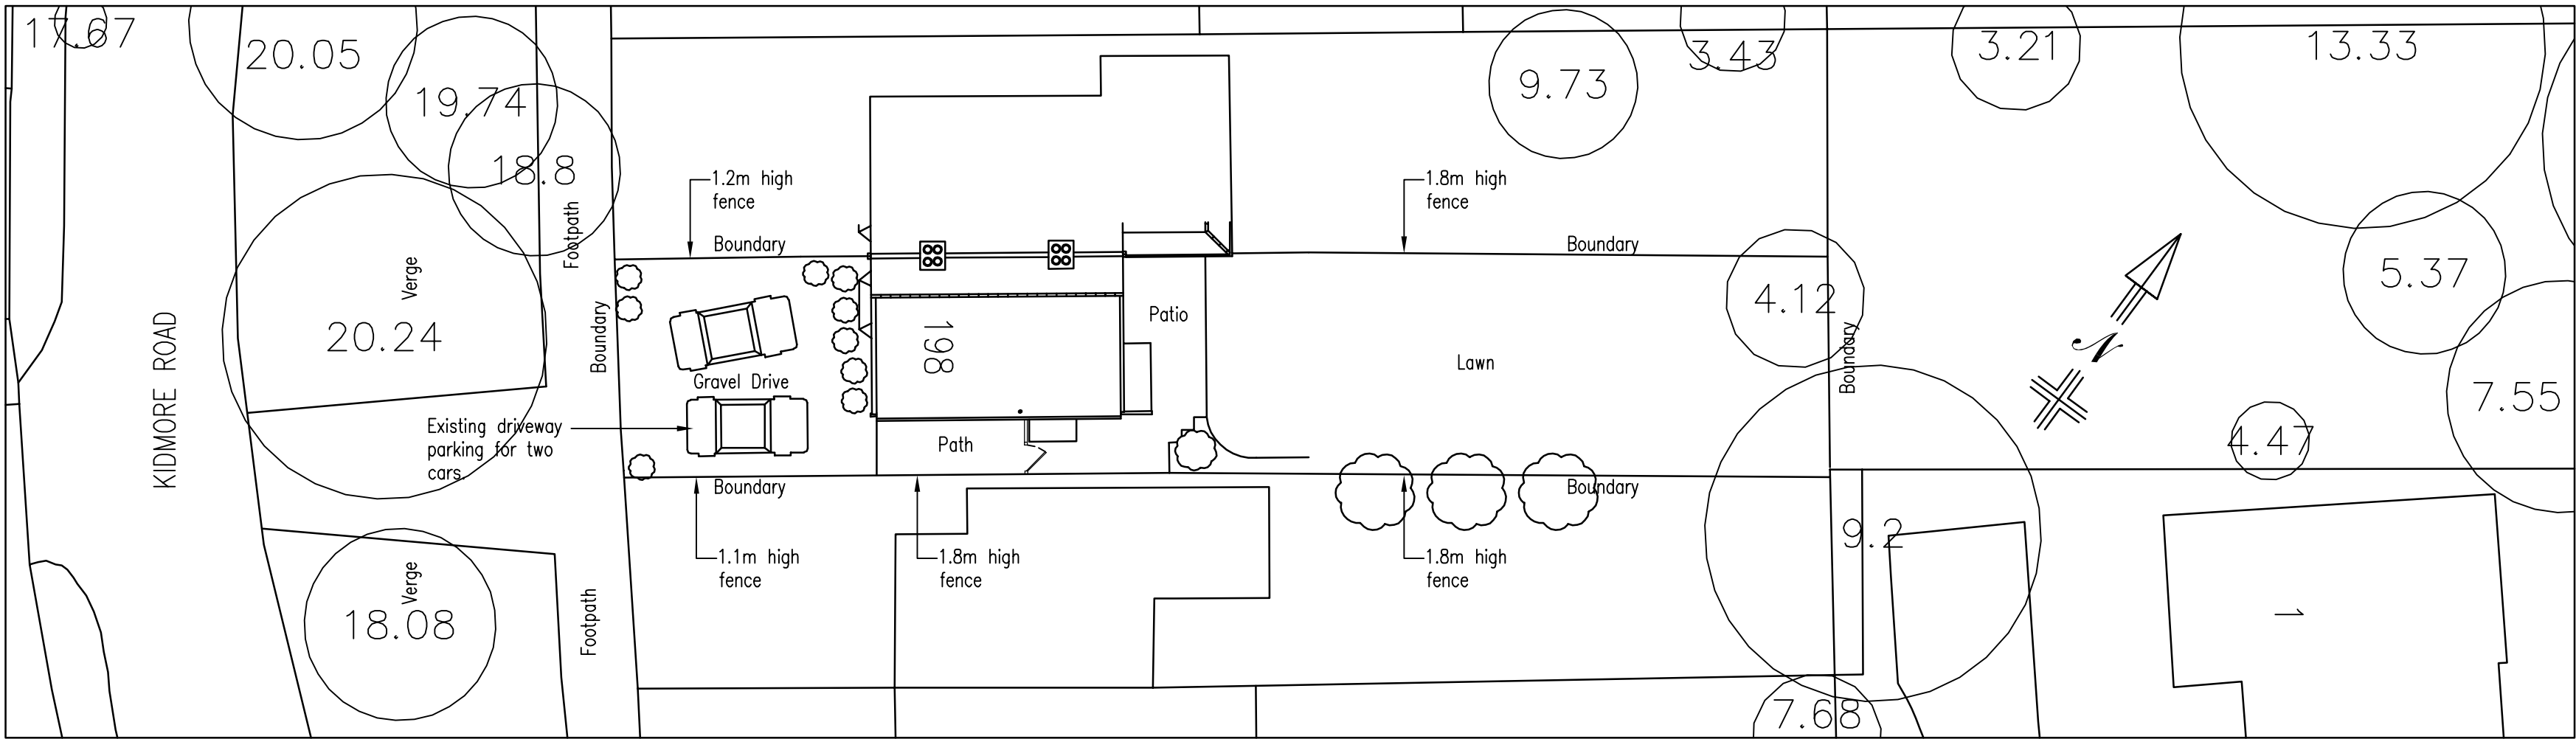


EXISTING SITE PLAN
Scale 1:200

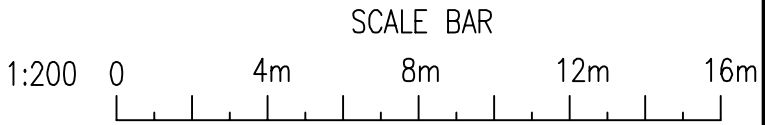

PROPOSED SITE PLAN
Scale 1:200

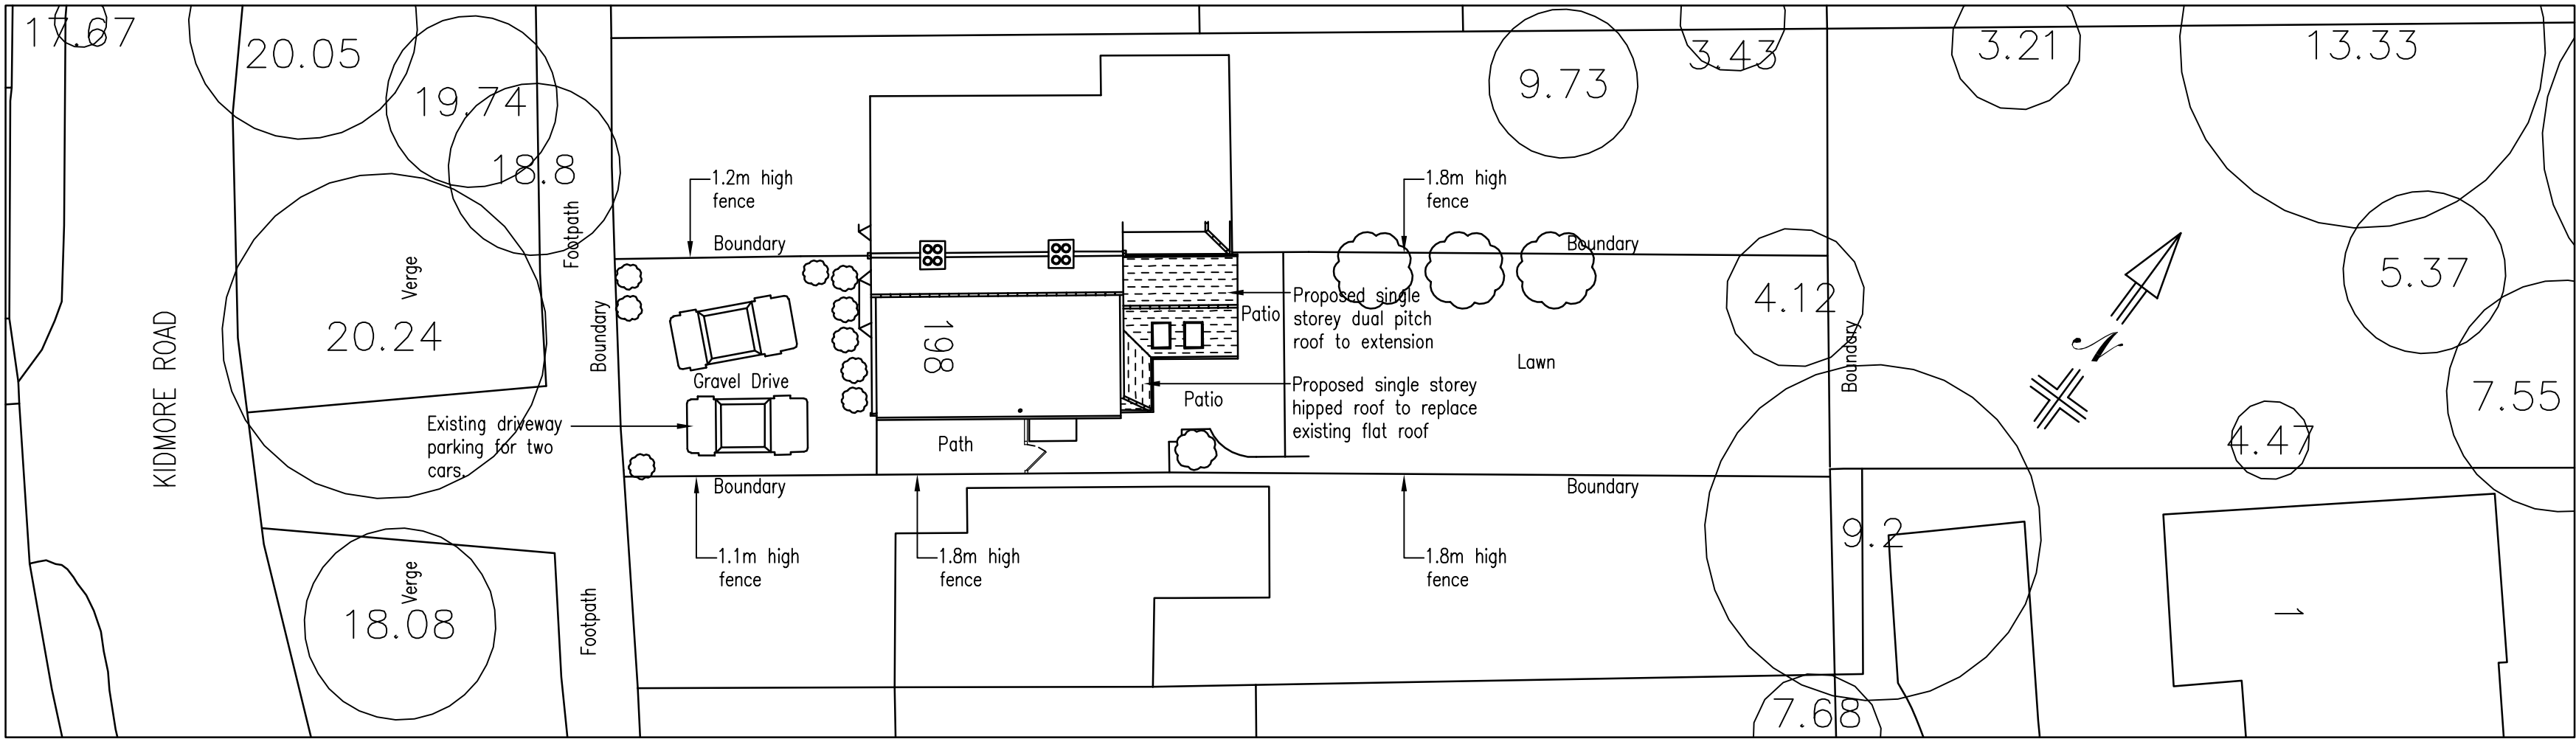

Plan Ahead
Drawing Services

Tel: 07940 828650 E-Mail: plan.ahead@btinternet.com
Website: www.plan-ahead-drawing-services.co.uk

REVISIONS
REF DATE DESCRIPTION

REF	DATE	DESCRIPTION

GENERAL NOTES

- DIMENSIONS ARE TO BE CHECKED ON SITE BEFORE WORK PROCEEDS
- ALL DIMENSIONS ARE IN MILLIMETRES UNLESS OTHERWISE STATED.
- THIS DRAWING IS NOT TO BE REPRODUCED WITHOUT THE PERMISSION OF PLAN AHEAD DRAWING SERVICES.

PROJECT

Single storey rear extension to:
198 KIDMORE ROAD
CAVERSHAM
READING
RG4 7ND

DRAWING TITLE

EXISTING & PROPOSED SITE PLANS

DATE	SCALE	PAPER
11/11/25	1:200	A2
DRAWN BY	DRAWING NUMBER	REV.
D. HUISH	251011/02	