



EXISTING ELEVATIONS
Scale 1:100

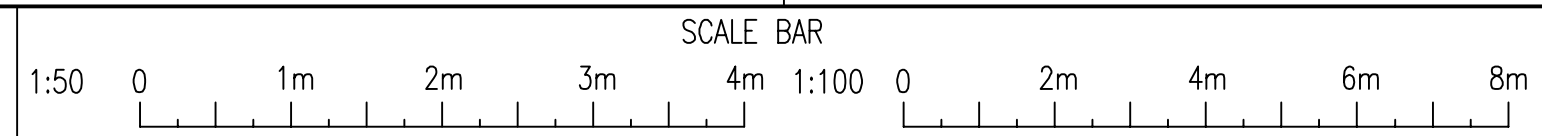

REAR ELEVATION



SIDE ELEVATION

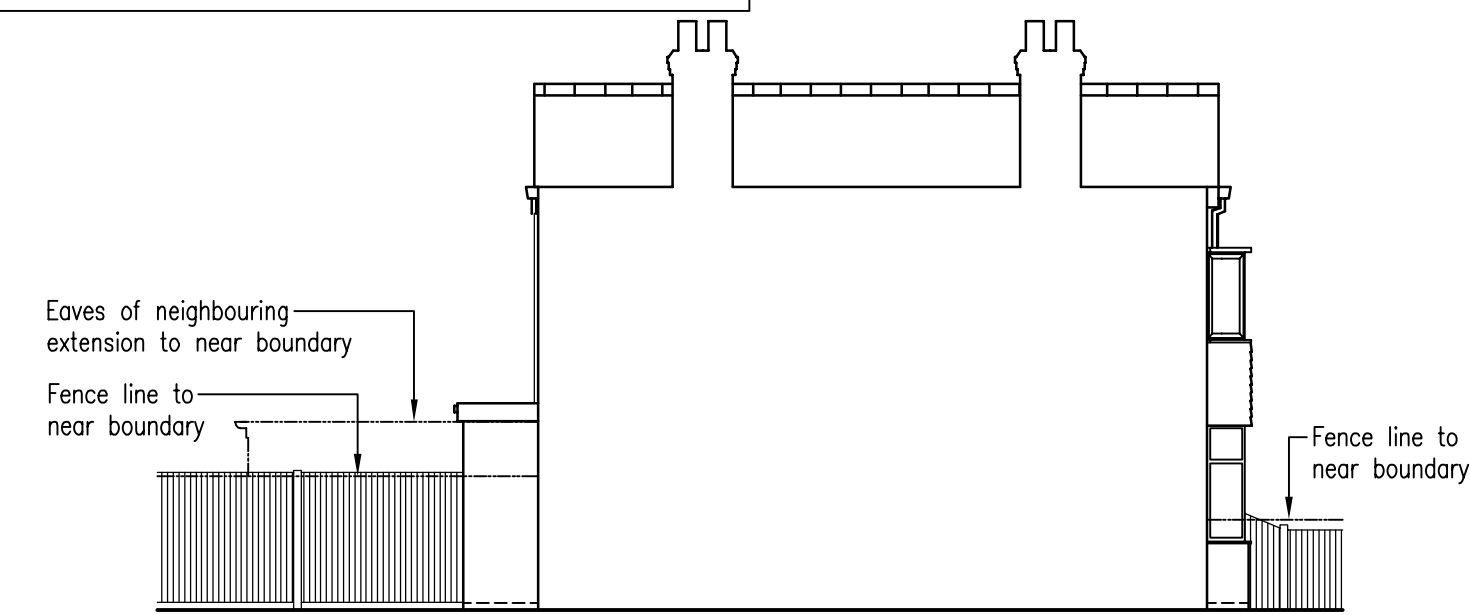


SIDE ELEVATION



FRONT ELEVATION


PROPOSED ELEVATIONS
Scale 1:100

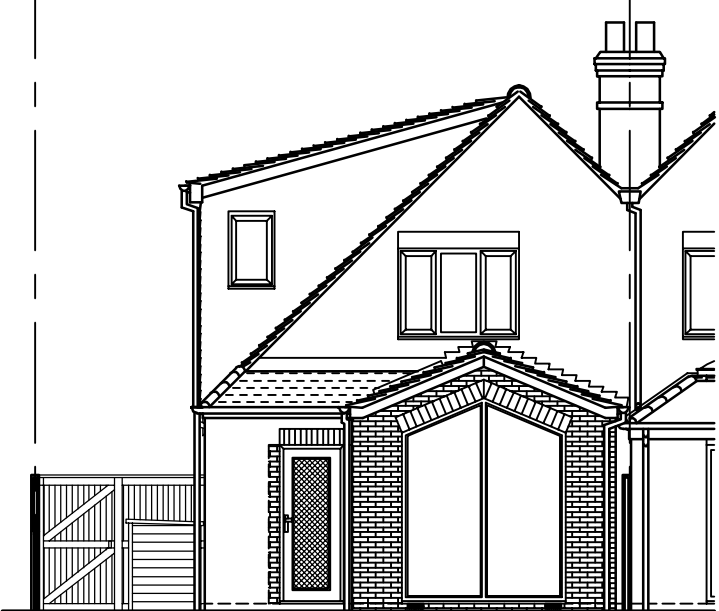

REAR ELEVATION




SIDE ELEVATION

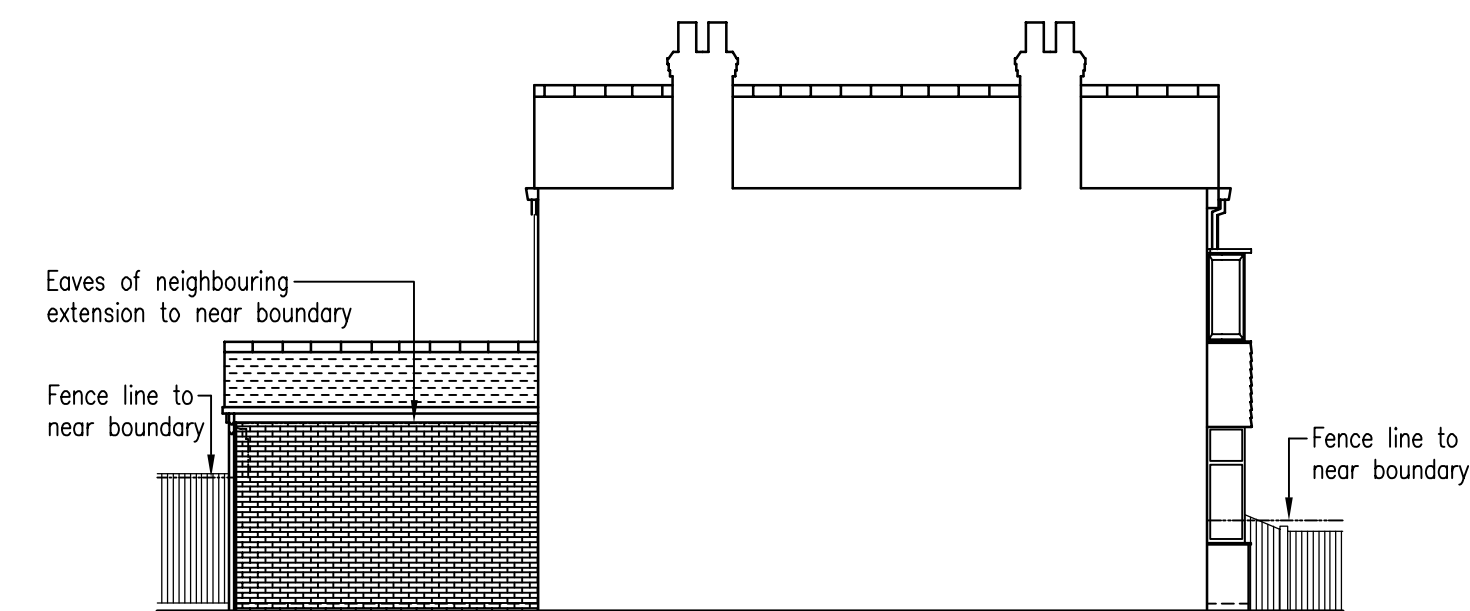


SIDE ELEVATION





FRONT ELEVATION
(AS EXISTING)

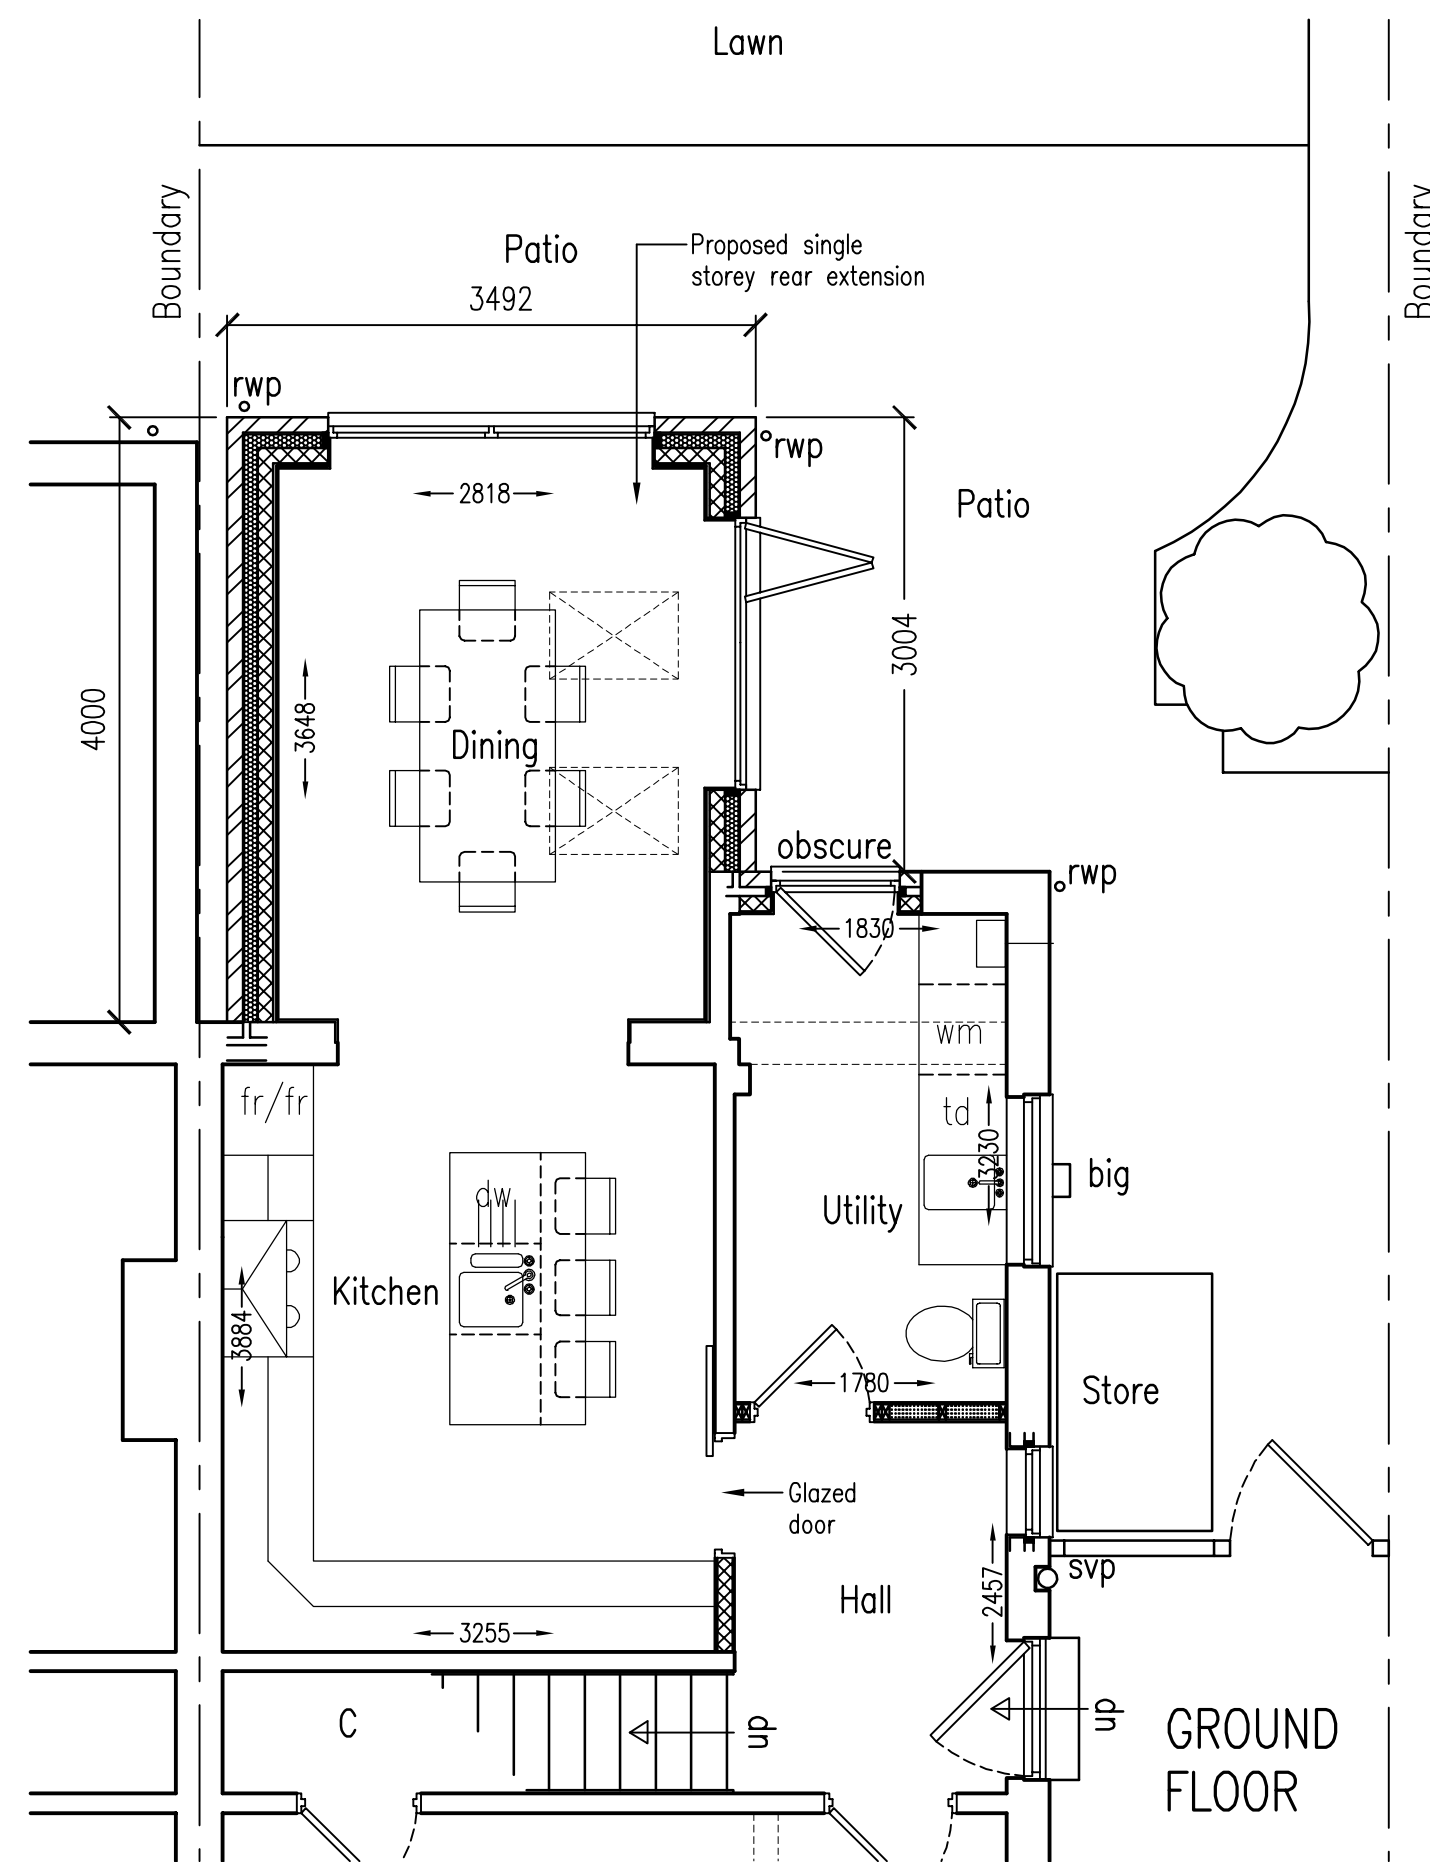

PROPOSED PLANS
Scale 1:50

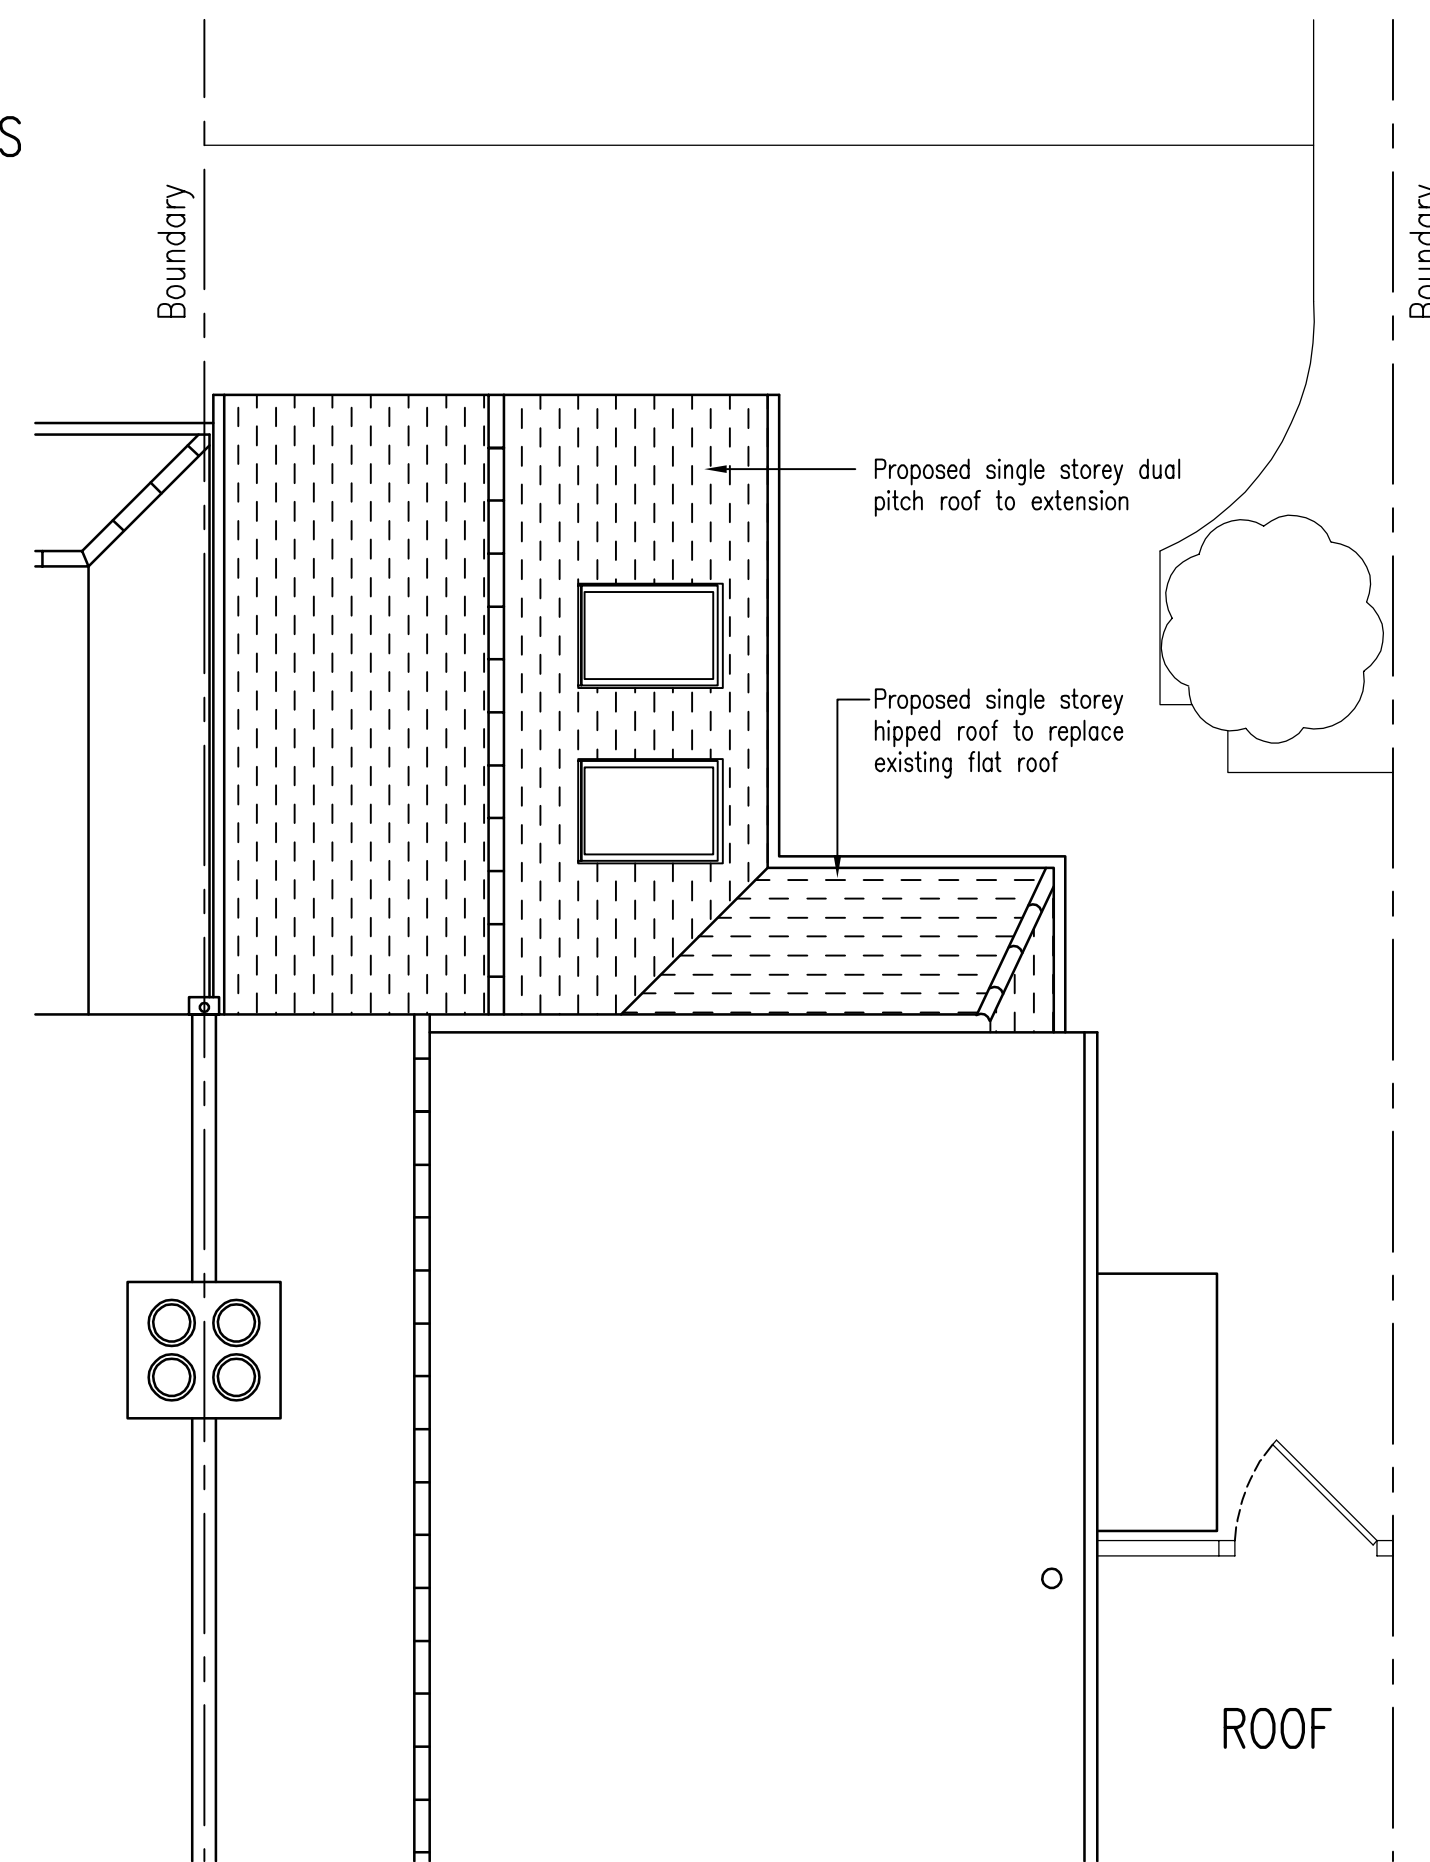

EXISTING PLANS
Scale 1:100

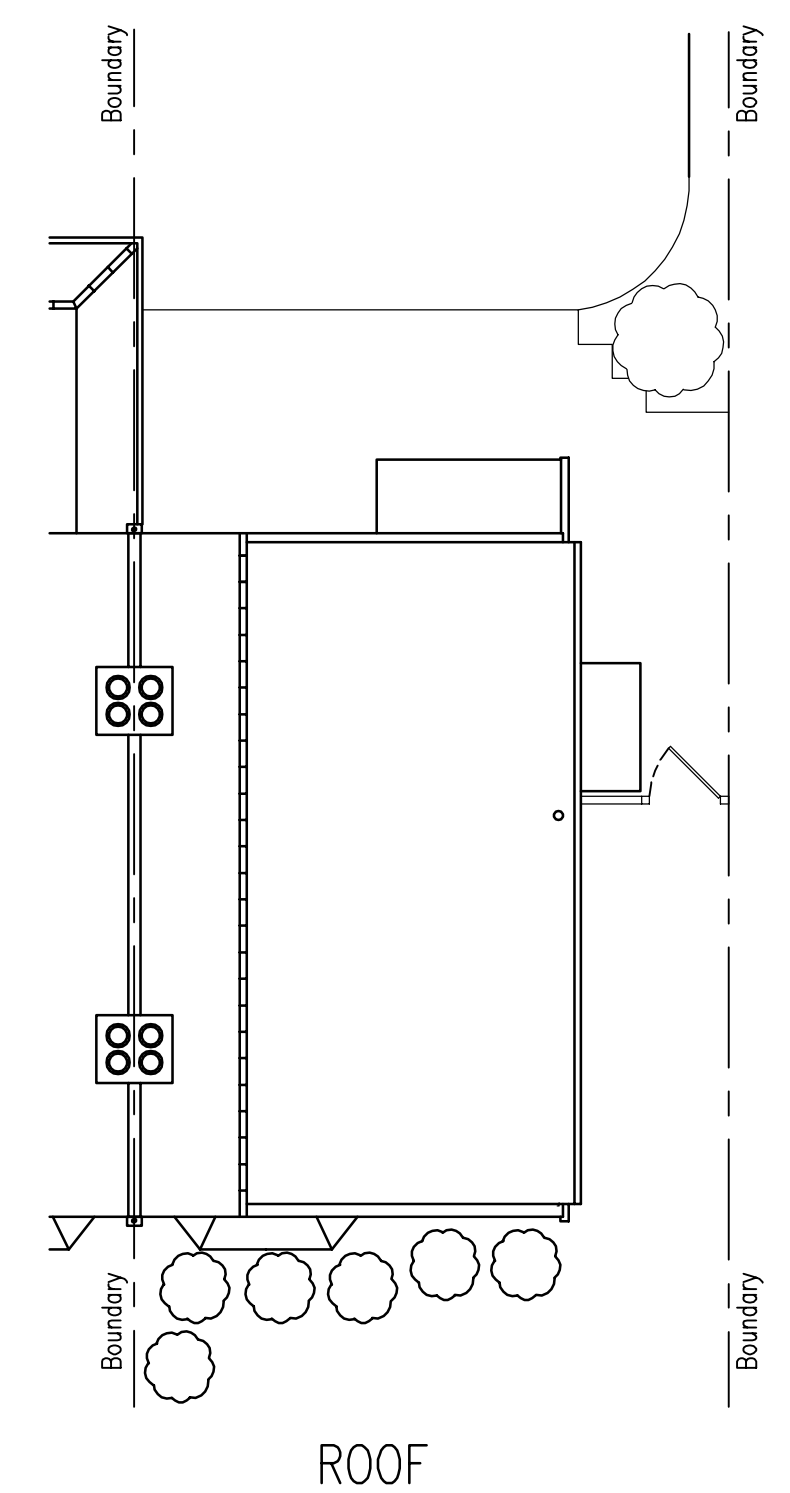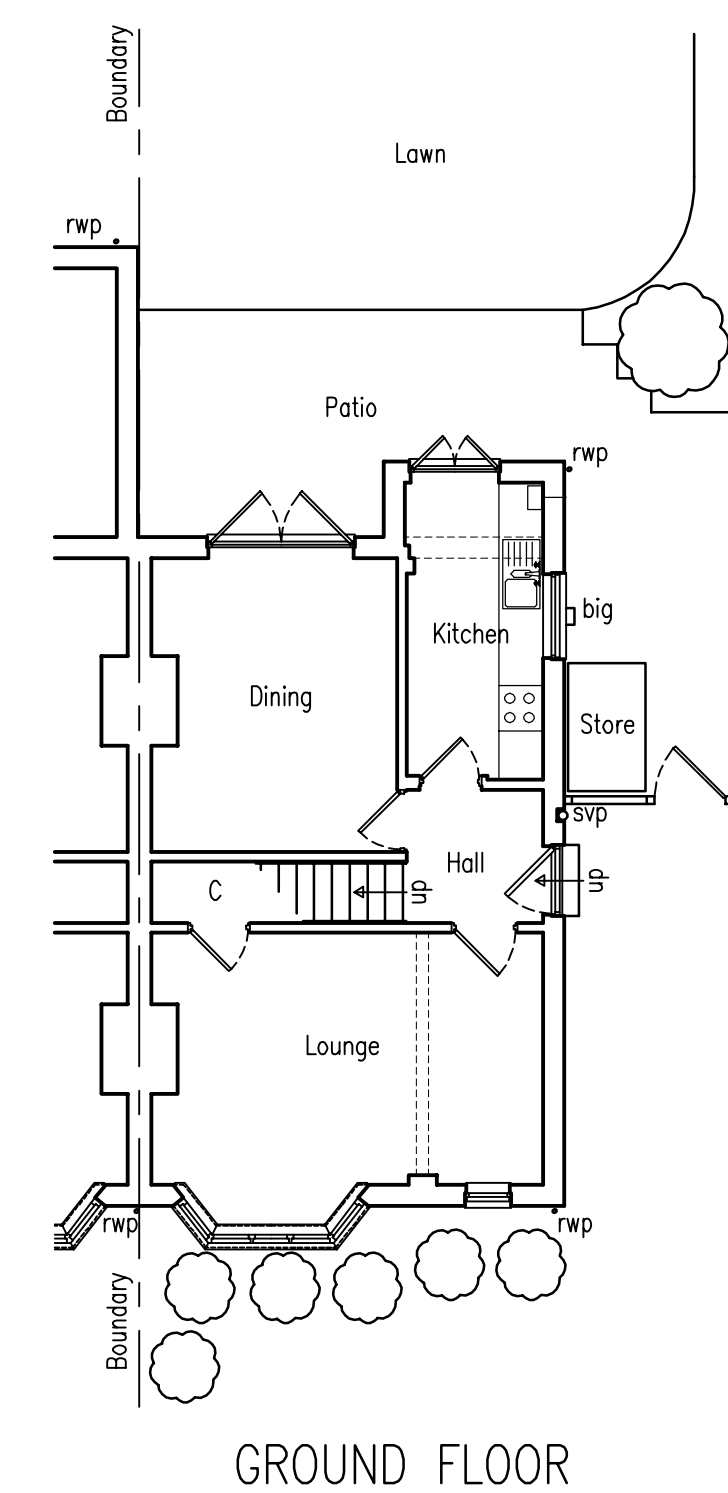

Plan Ahead
Drawing Services

Tel: 07940 828650 E-Mail: plan.ahead@btinternet.com
Website: www.plan-ahead-drawing-services.co.uk

REVISIONS	REF	DATE	DESCRIPTION

REVISIONS	REF	DATE	DESCRIPTION

GENERAL NOTES

1. DIMENSIONS ARE TO BE CHECKED ON SITE BEFORE WORK PROCEEDS
2. ALL DIMENSIONS ARE IN MILLIMETRES UNLESS OTHERWISE STATED.
3. THIS DRAWING IS NOT TO BE REPRODUCED WITHOUT THE PERMISSION OF PLAN AHEAD DRAWING SERVICES.

PROJECT

Single storey rear extension to:
198 KIDMORE ROAD
CAVERSHAM
READING
RG4 7ND

DRAWING TITLE

ELEVATIONS & PLANS

DATE	SCALE	PAPER
11/11/25	1:50 1:100	A1
DRAWN BY	DRAWING NUMBER	REV.
D. HUIH	251011/01	