




Proposed Front Elevation
Scale 1:100


Proposed RH Side Elevation

 


Proposed Rear Elevation

Proposed LH Side Elevation


MATERIALS
Walls: Brown tile hanging to match existing
Roof : Brown concrete roof tiles to match existing
Windows : White upvc to match existing

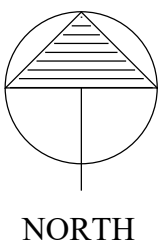



Location Plan
scale 1:1250
SCALE 1:1250

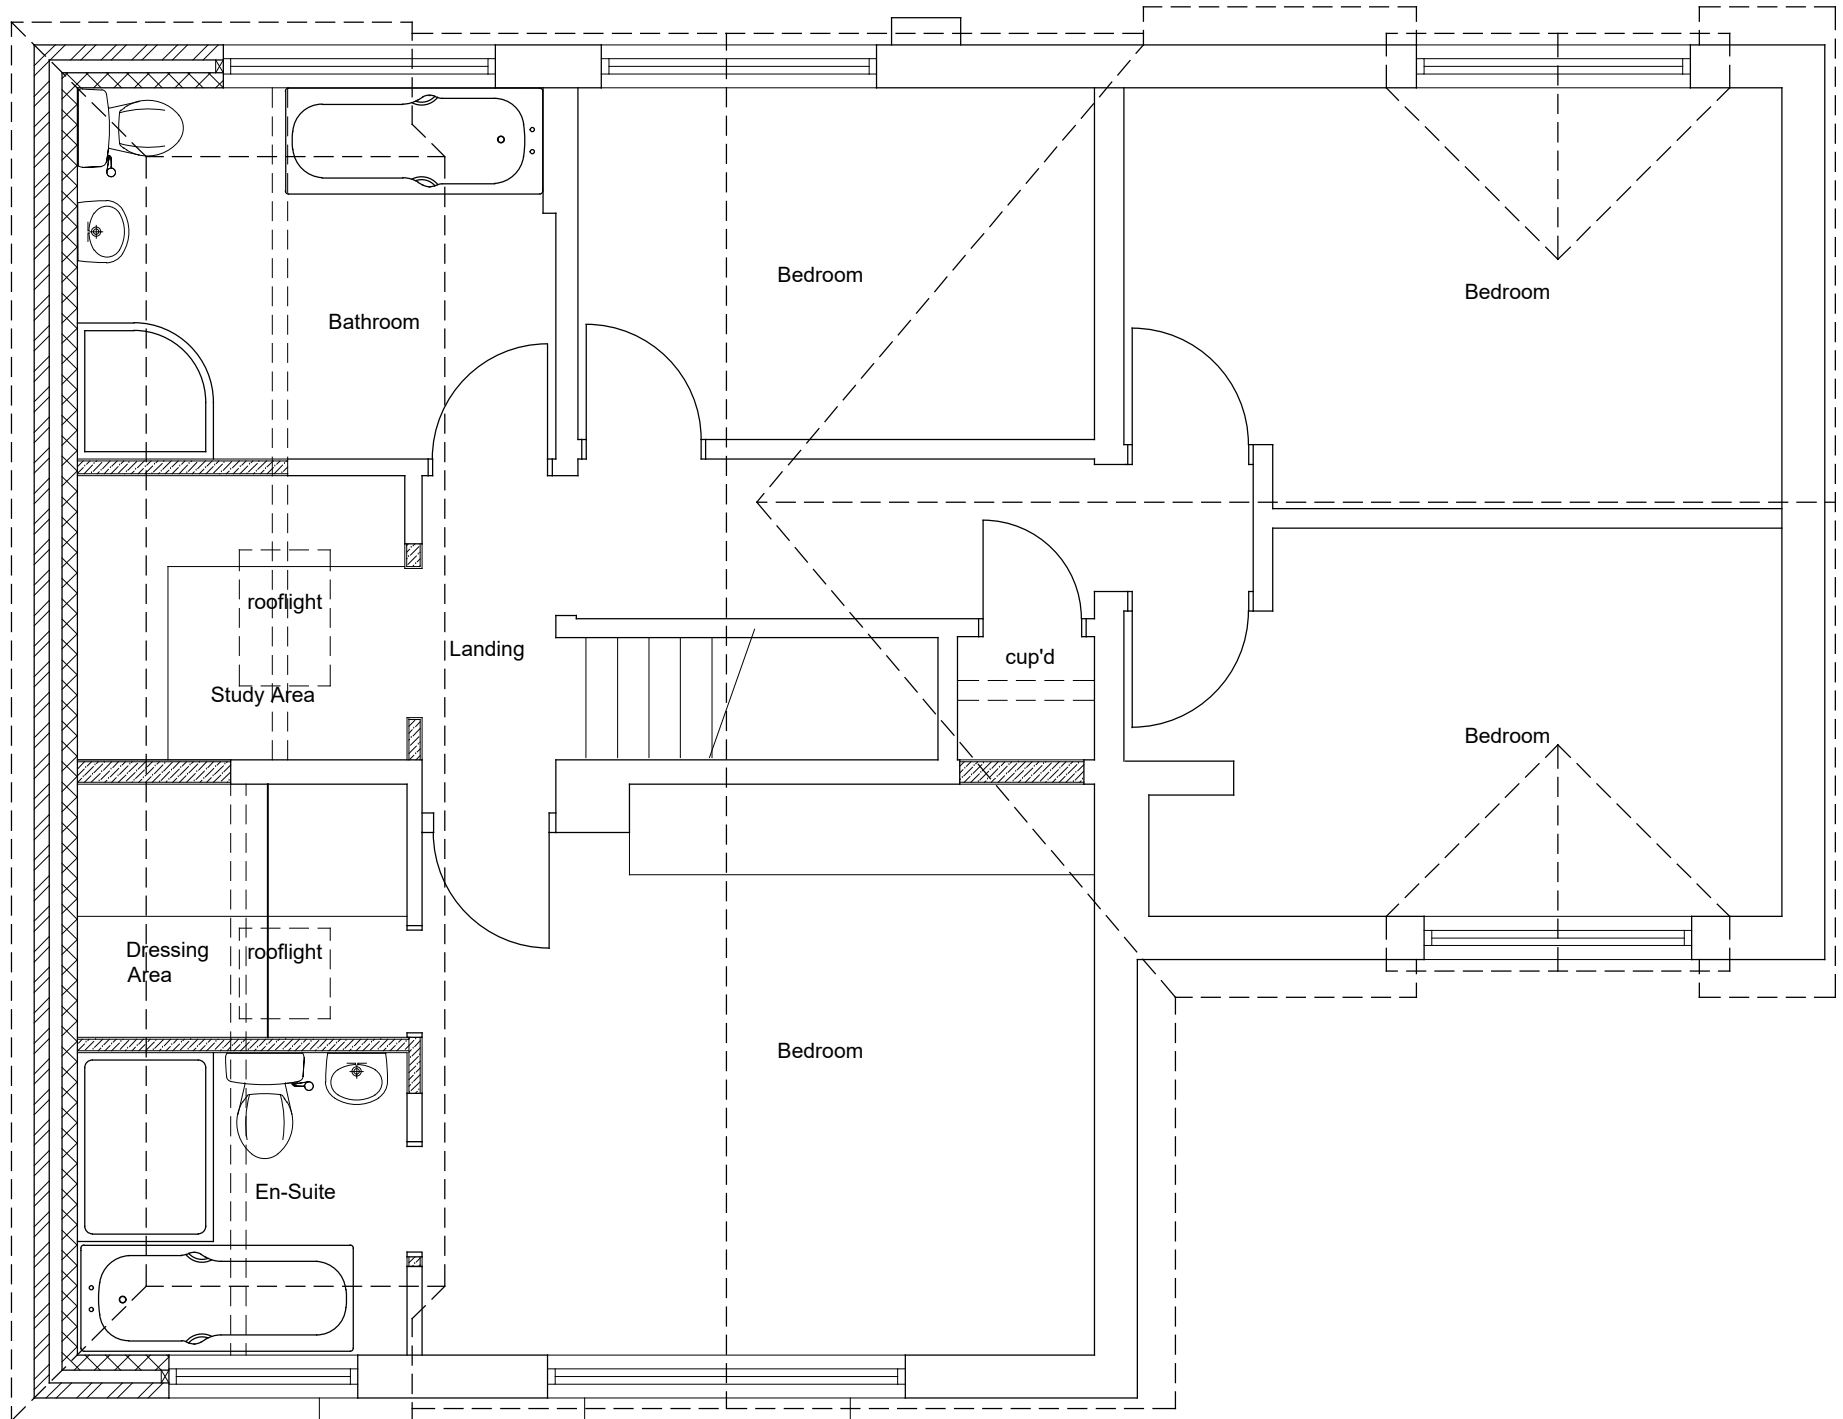

Proposed First Floor Plan
Scale 1:50

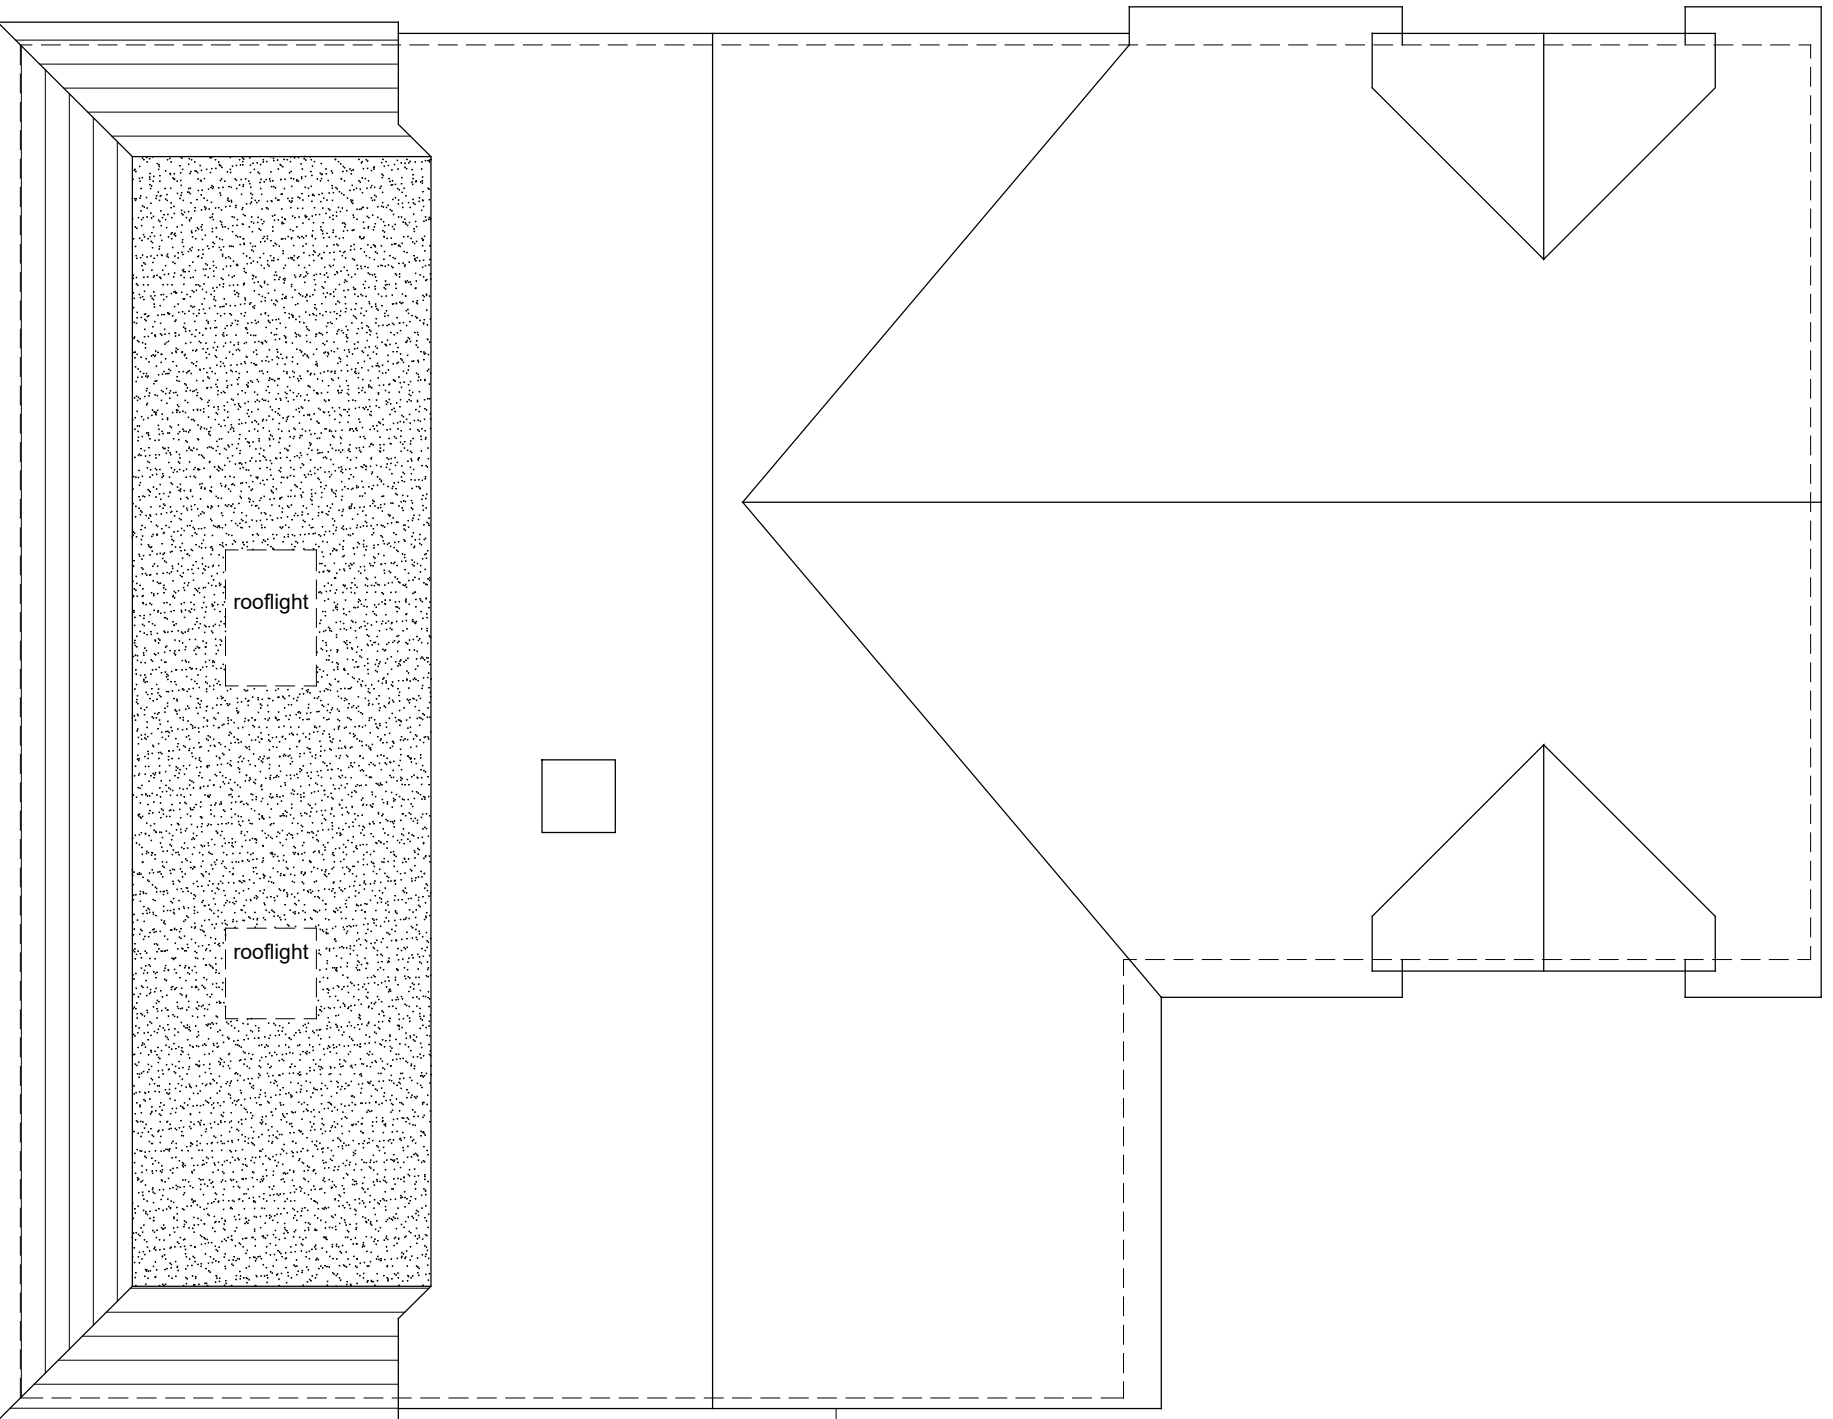

Proposed Roof Plan
Scale 1:50

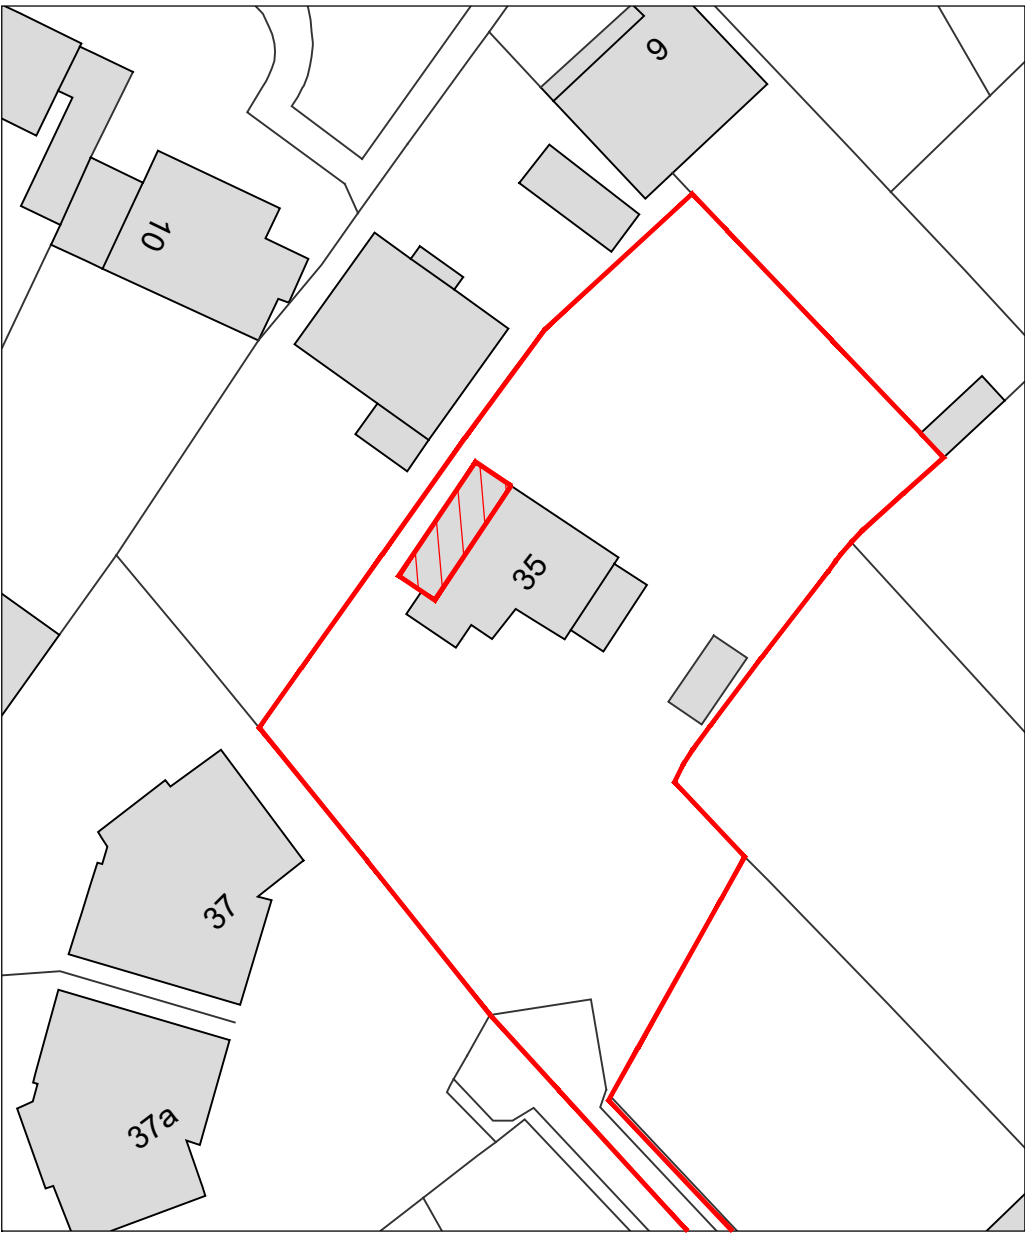 

Block Plan
scale 1:500
SCALE 1:500

REV	DATE	NOTES	BY
FOR ISSUE AS PLANNING APPLICATION			

David Tingle
Building Design & Surveying Services

17 Woodland Drive, Tilehurst, Reading
Berkshire, RG30 4RT.
T: 0118.9419311 M: 07711902344

Copyright © David Tingle Building Design (2003)

MR & MRS NORMAN
35 RICHMOND ROAD, CAVERSHAM
READING RG4 7PR

PROPOSED
FIRST FLOOR SIDE EXTENSION
PROPOSED
PLAN & ELEVATIONS

Scale: 1:100 & 1:50 A1 Date: Nov 2025

Dwg No: **35RR.MP101** Rev: