

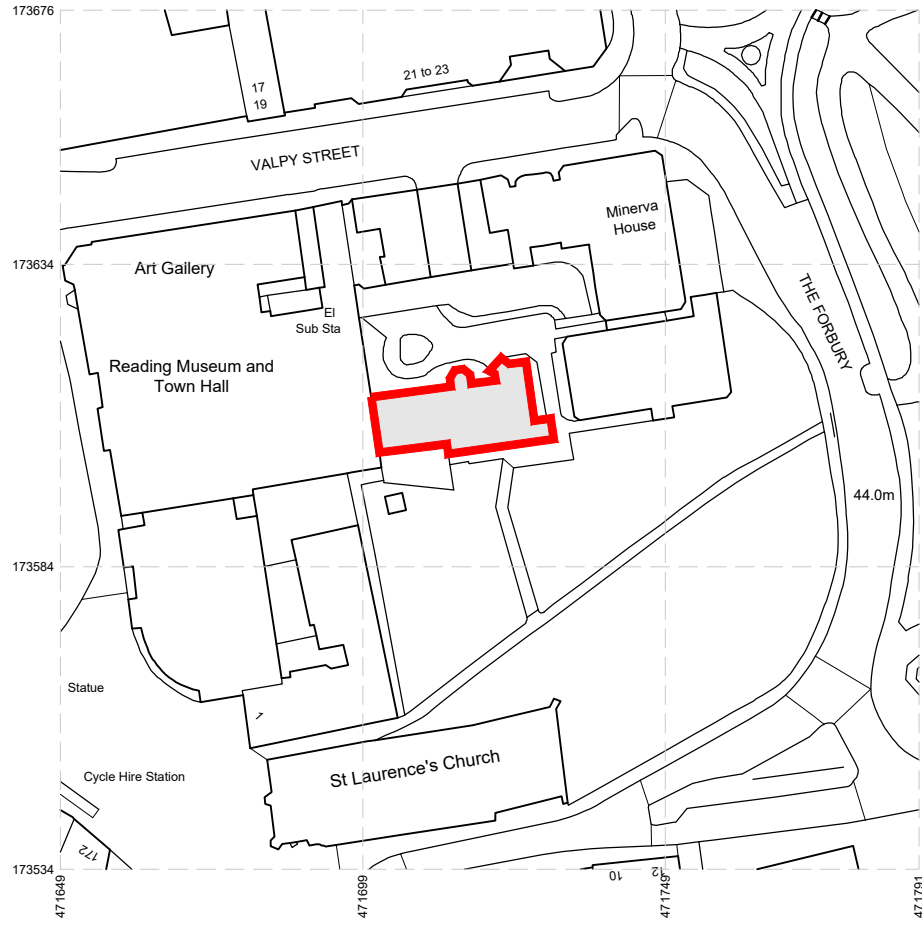


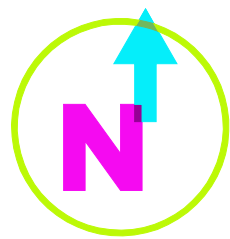


Produced on 10 November 2025 from the Ordnance Survey National Geographic Database and incorporating surveyed revision available at this date.
This map shows the area bounded by 471649 173534, 471781 173534, 471791 173676, 471649 173676, 471649 173534.
Crown copyright and database rights 2025 OS. 100054135. Supplied by copra ltd trading as iNPHarmington.com a licensed Ordnance Survey partner (OS 100054135).
Data licence expires 10 November 2026. Unique plan reference: v2g/1337835/175250

LOCATION PLAN 1:1250

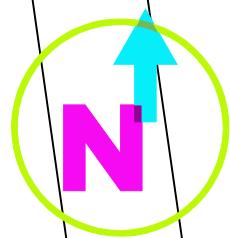


El
Sub Sta

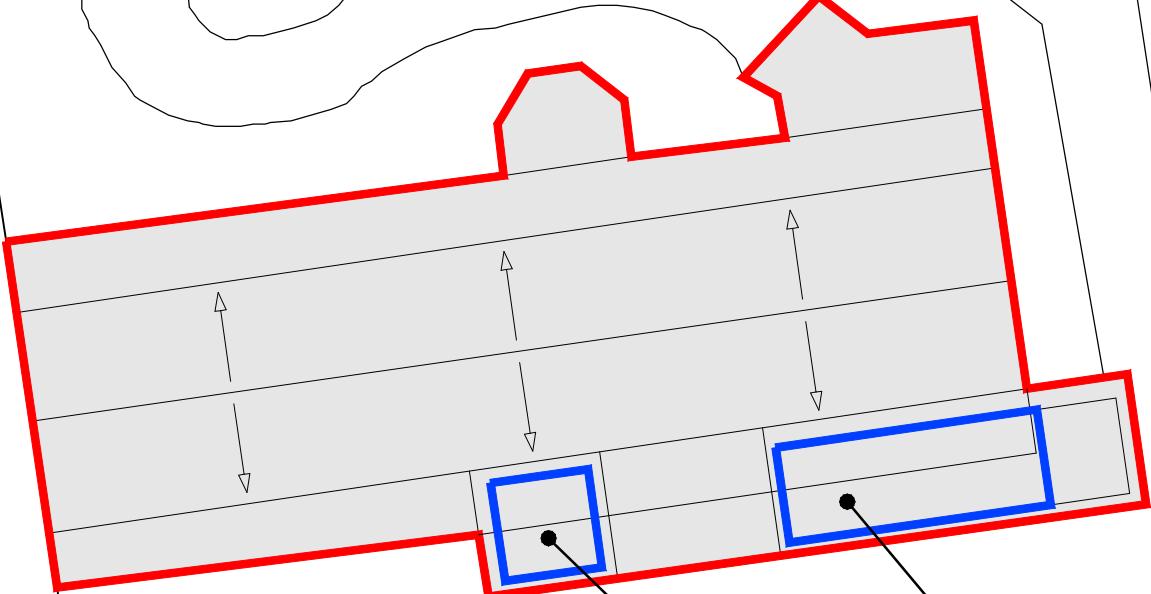

AREAS OF PROPOSED DEVELOPMENT

BLOCK PLAN 1:200

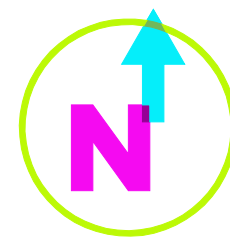

PHOTOGRAPH OF SOUTH ELEVATION




AREAS OF PROPOSED DEVELOPMENT



BLOCK PLAN 1:500

THE USE OF THIS DATA/DRAWING BY THE RECIPIENT ACTS AS AN AGREEMENT OF THE FOLLOWING STATEMENTS:
IF YOU DO NOT AGREE WITH ANY OF THE FOLLOWING INFORMATION SUPPLIED TO YOU PLEASE DO NOT USE THE DATA/DRAWING AND REPORT ANY DISCREPANCIES IN WRITING TO CS2 BEFORE PROCEEDING.
ALL DRAWINGS ARE BASED UPON SITE INFORMATION SUPPLIED BY THIRD PARTIES/SUB CONTRACTORS AND AS SUCH THEIR ACCURACY CANNOT BE GUARANTEED.
ALL FEATURES ARE APPROXIMATE AND SUBJECT TO CLARIFICATION BY STATUTORY SERVICE ENQUIRIES AND CONFIRMATION OF THE LEGAL BOUNDARIES.
CHECK ALL DIMENSIONS ON SITE.
DO NOT SCALE THE DRAWING.
USE FIGURED DIMENSIONS IN ALL CASES.
ALL DIMENSIONS TO BE IN METRIC STANDARDS UNLESS STATED OTHERWISE.

A	ISSUED TO LOCAL AUTHORITY	10-11-25	DMU
REV	DESCRIPTION	DATE	INITIAL
STAGE: LISTED BUILDING CONSENT			

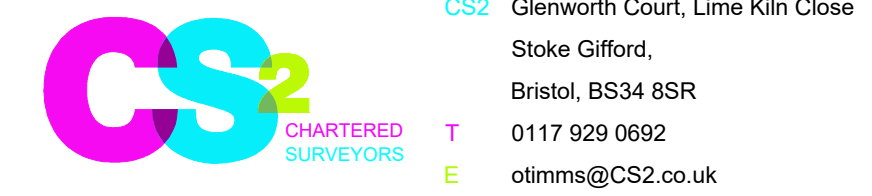

PROJECT:
Coop Little Pioneers Nursery and Pre-School
The Hospitium, 7 Valpy Street
Reading, RG1 1AR
TITLE:
Location and Block Plans

DRAWN: DMU	CHECKED: PK	DATE: November 2025
SCALE: As shown @A1	DWG NO: 3426-102	REVISION: A

© 2025 CS2 Limited