




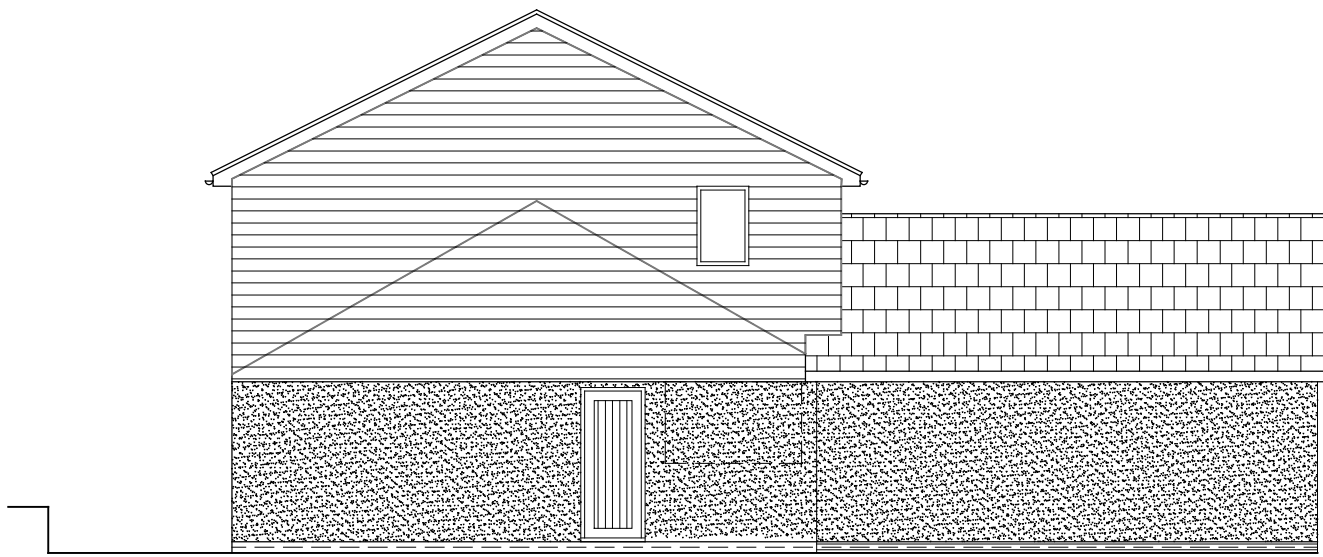

Proposed LH Side Elevation

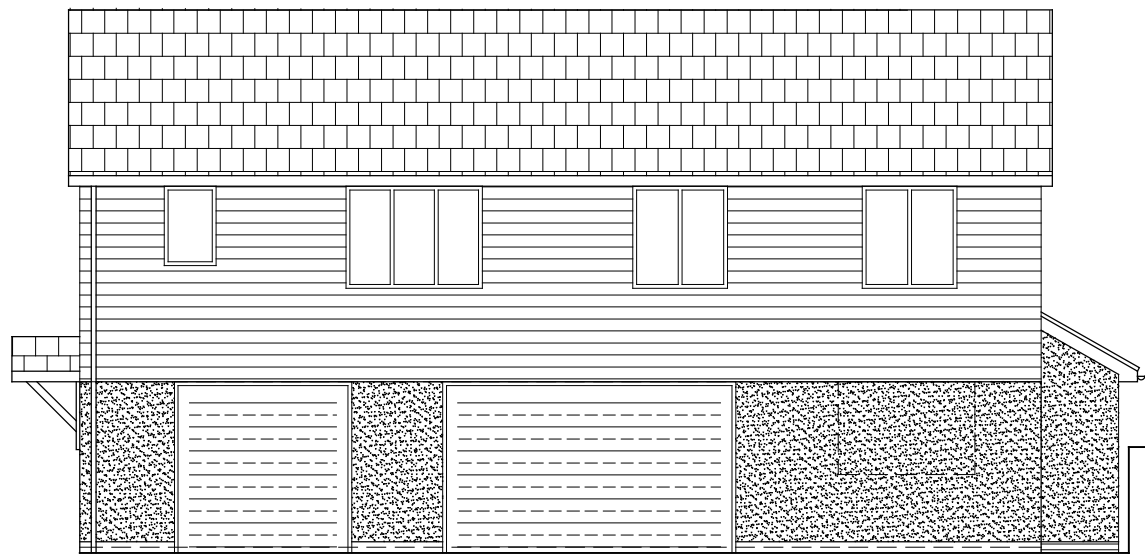

Proposed Rear Elevation


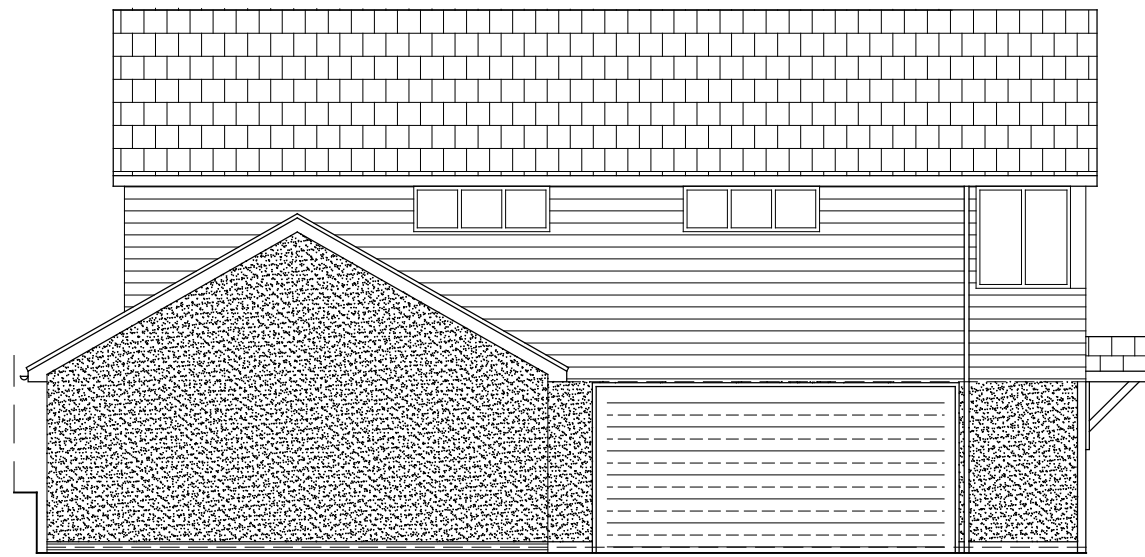


Proposed Front Elevation
Scale 1:100




Proposed RH Side Elevation


MATERIALS
Walls: White Render ground floor level
Cement Cladding first floor level
Roof : Brown concrete roof tiles to match existing
Windows : Grey windows

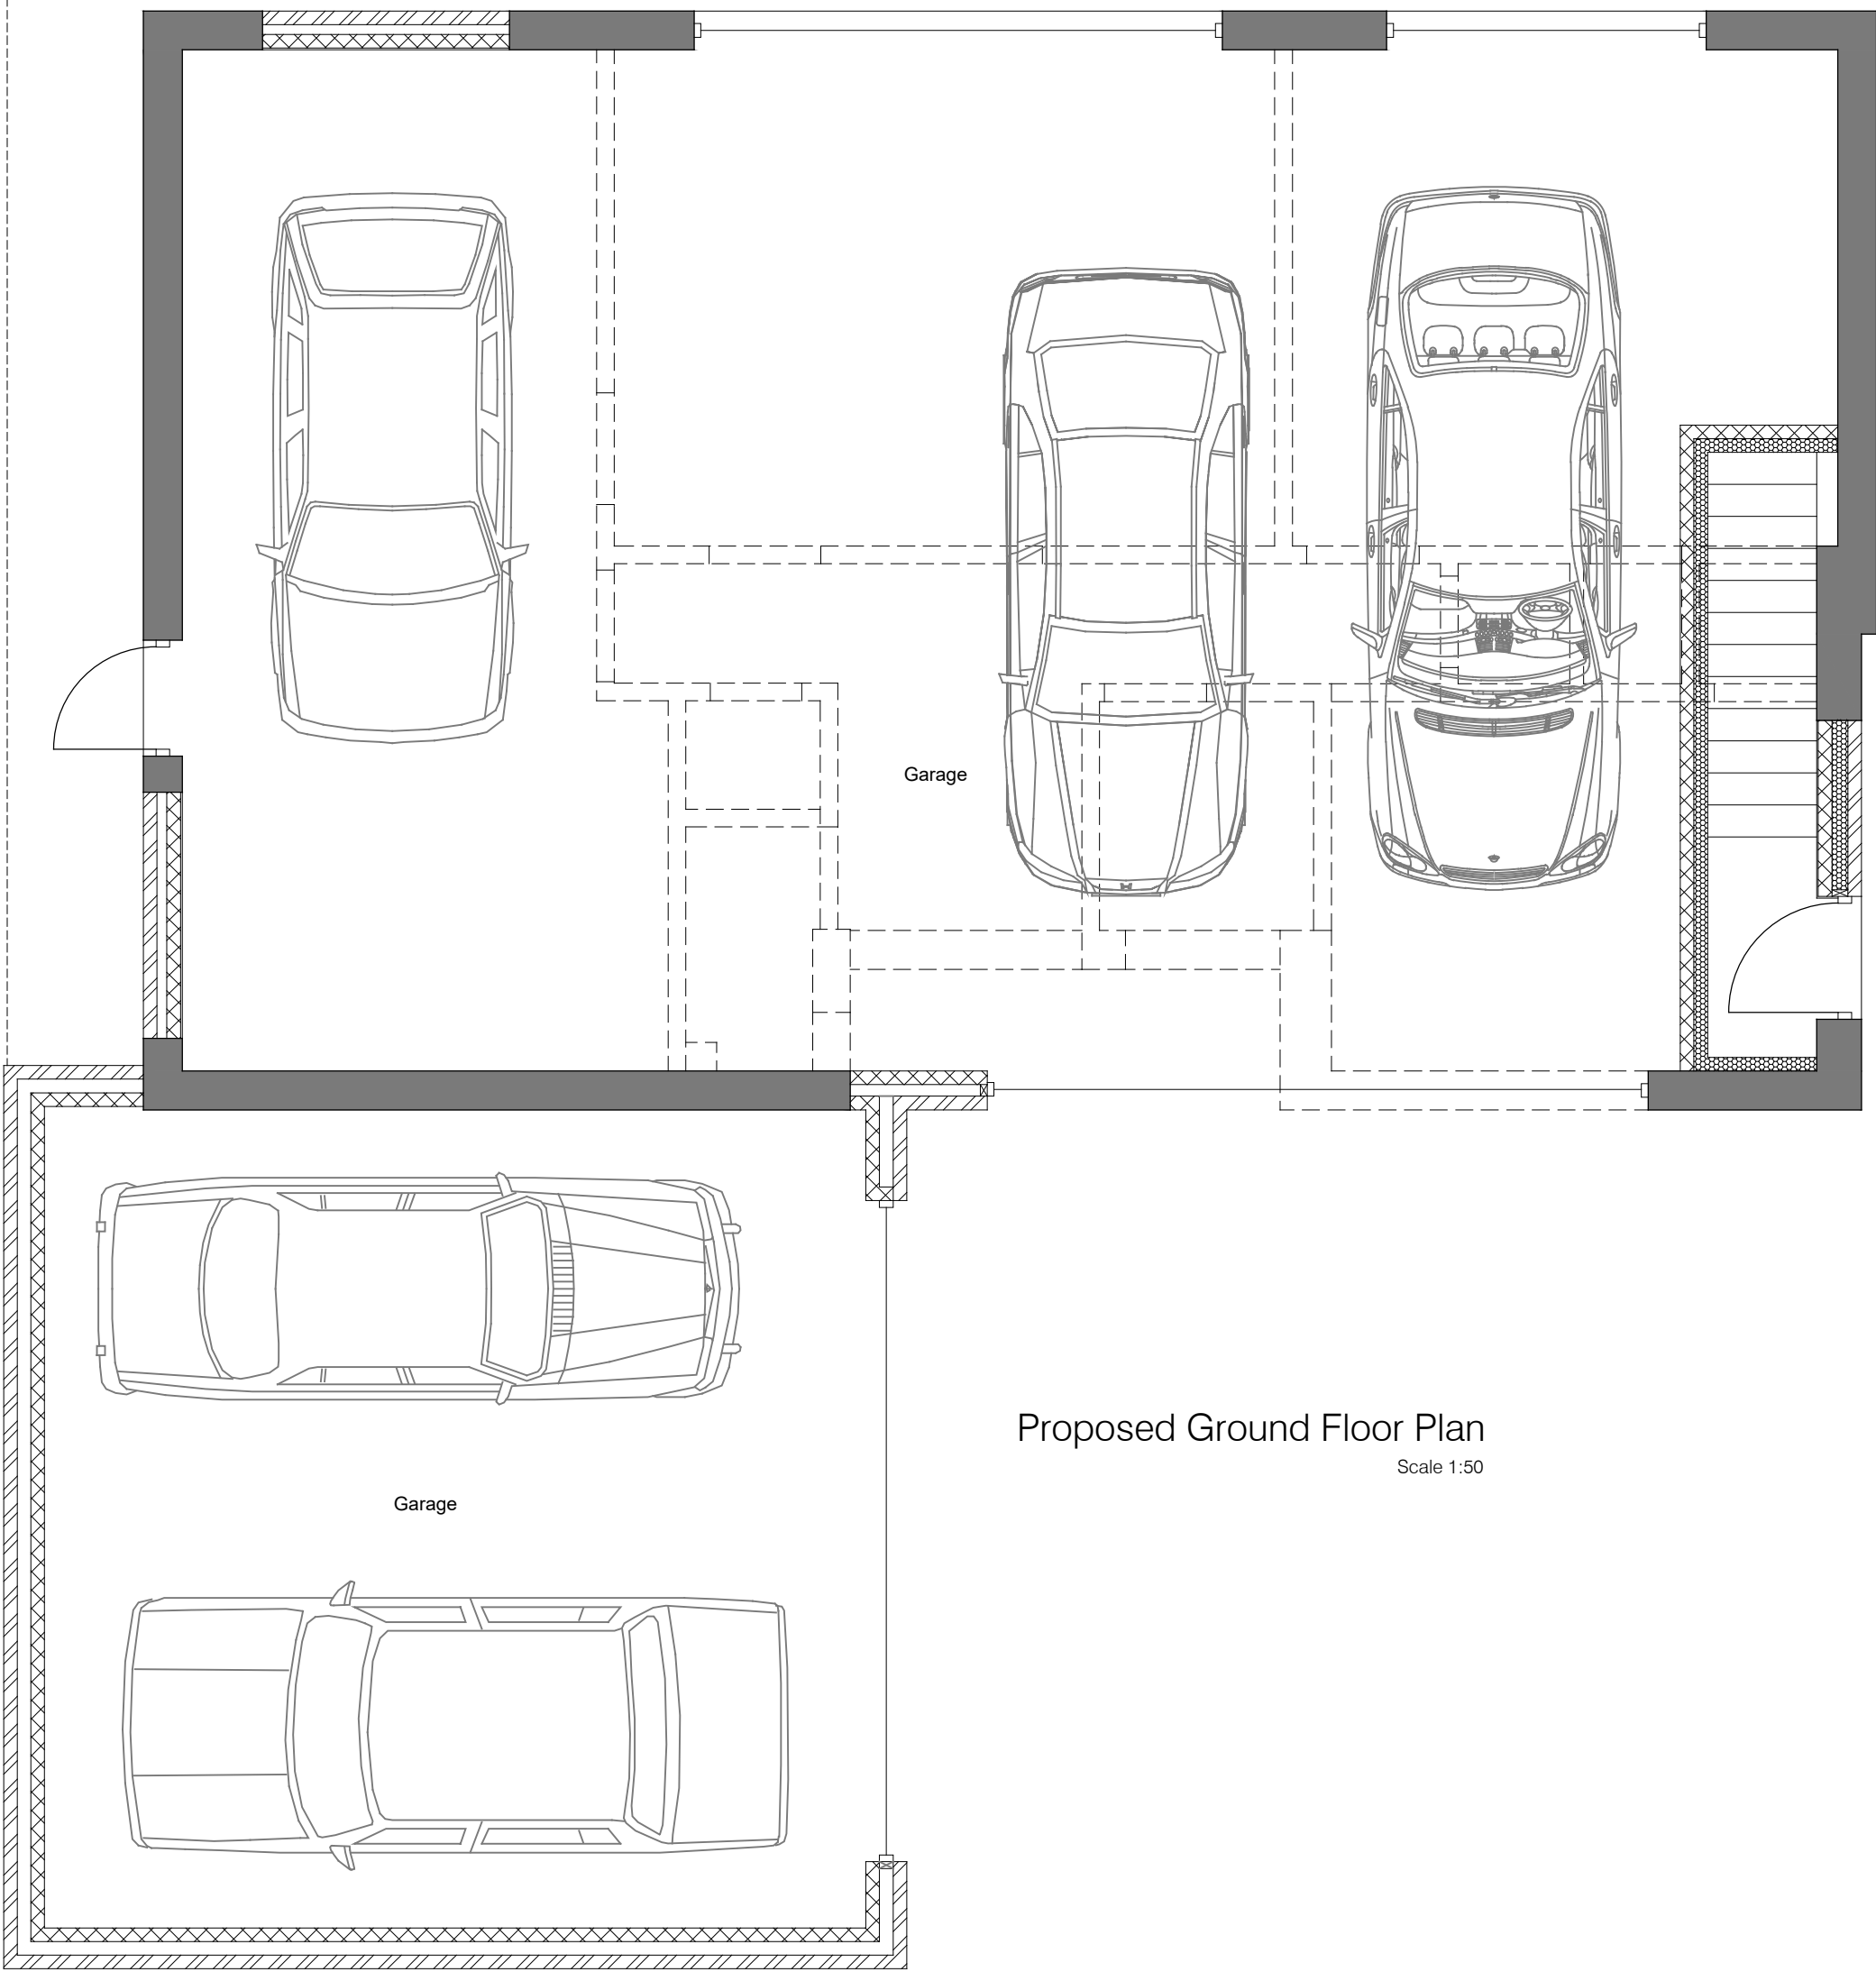 




Proposed Ground Floor Plan
Scale 1:50

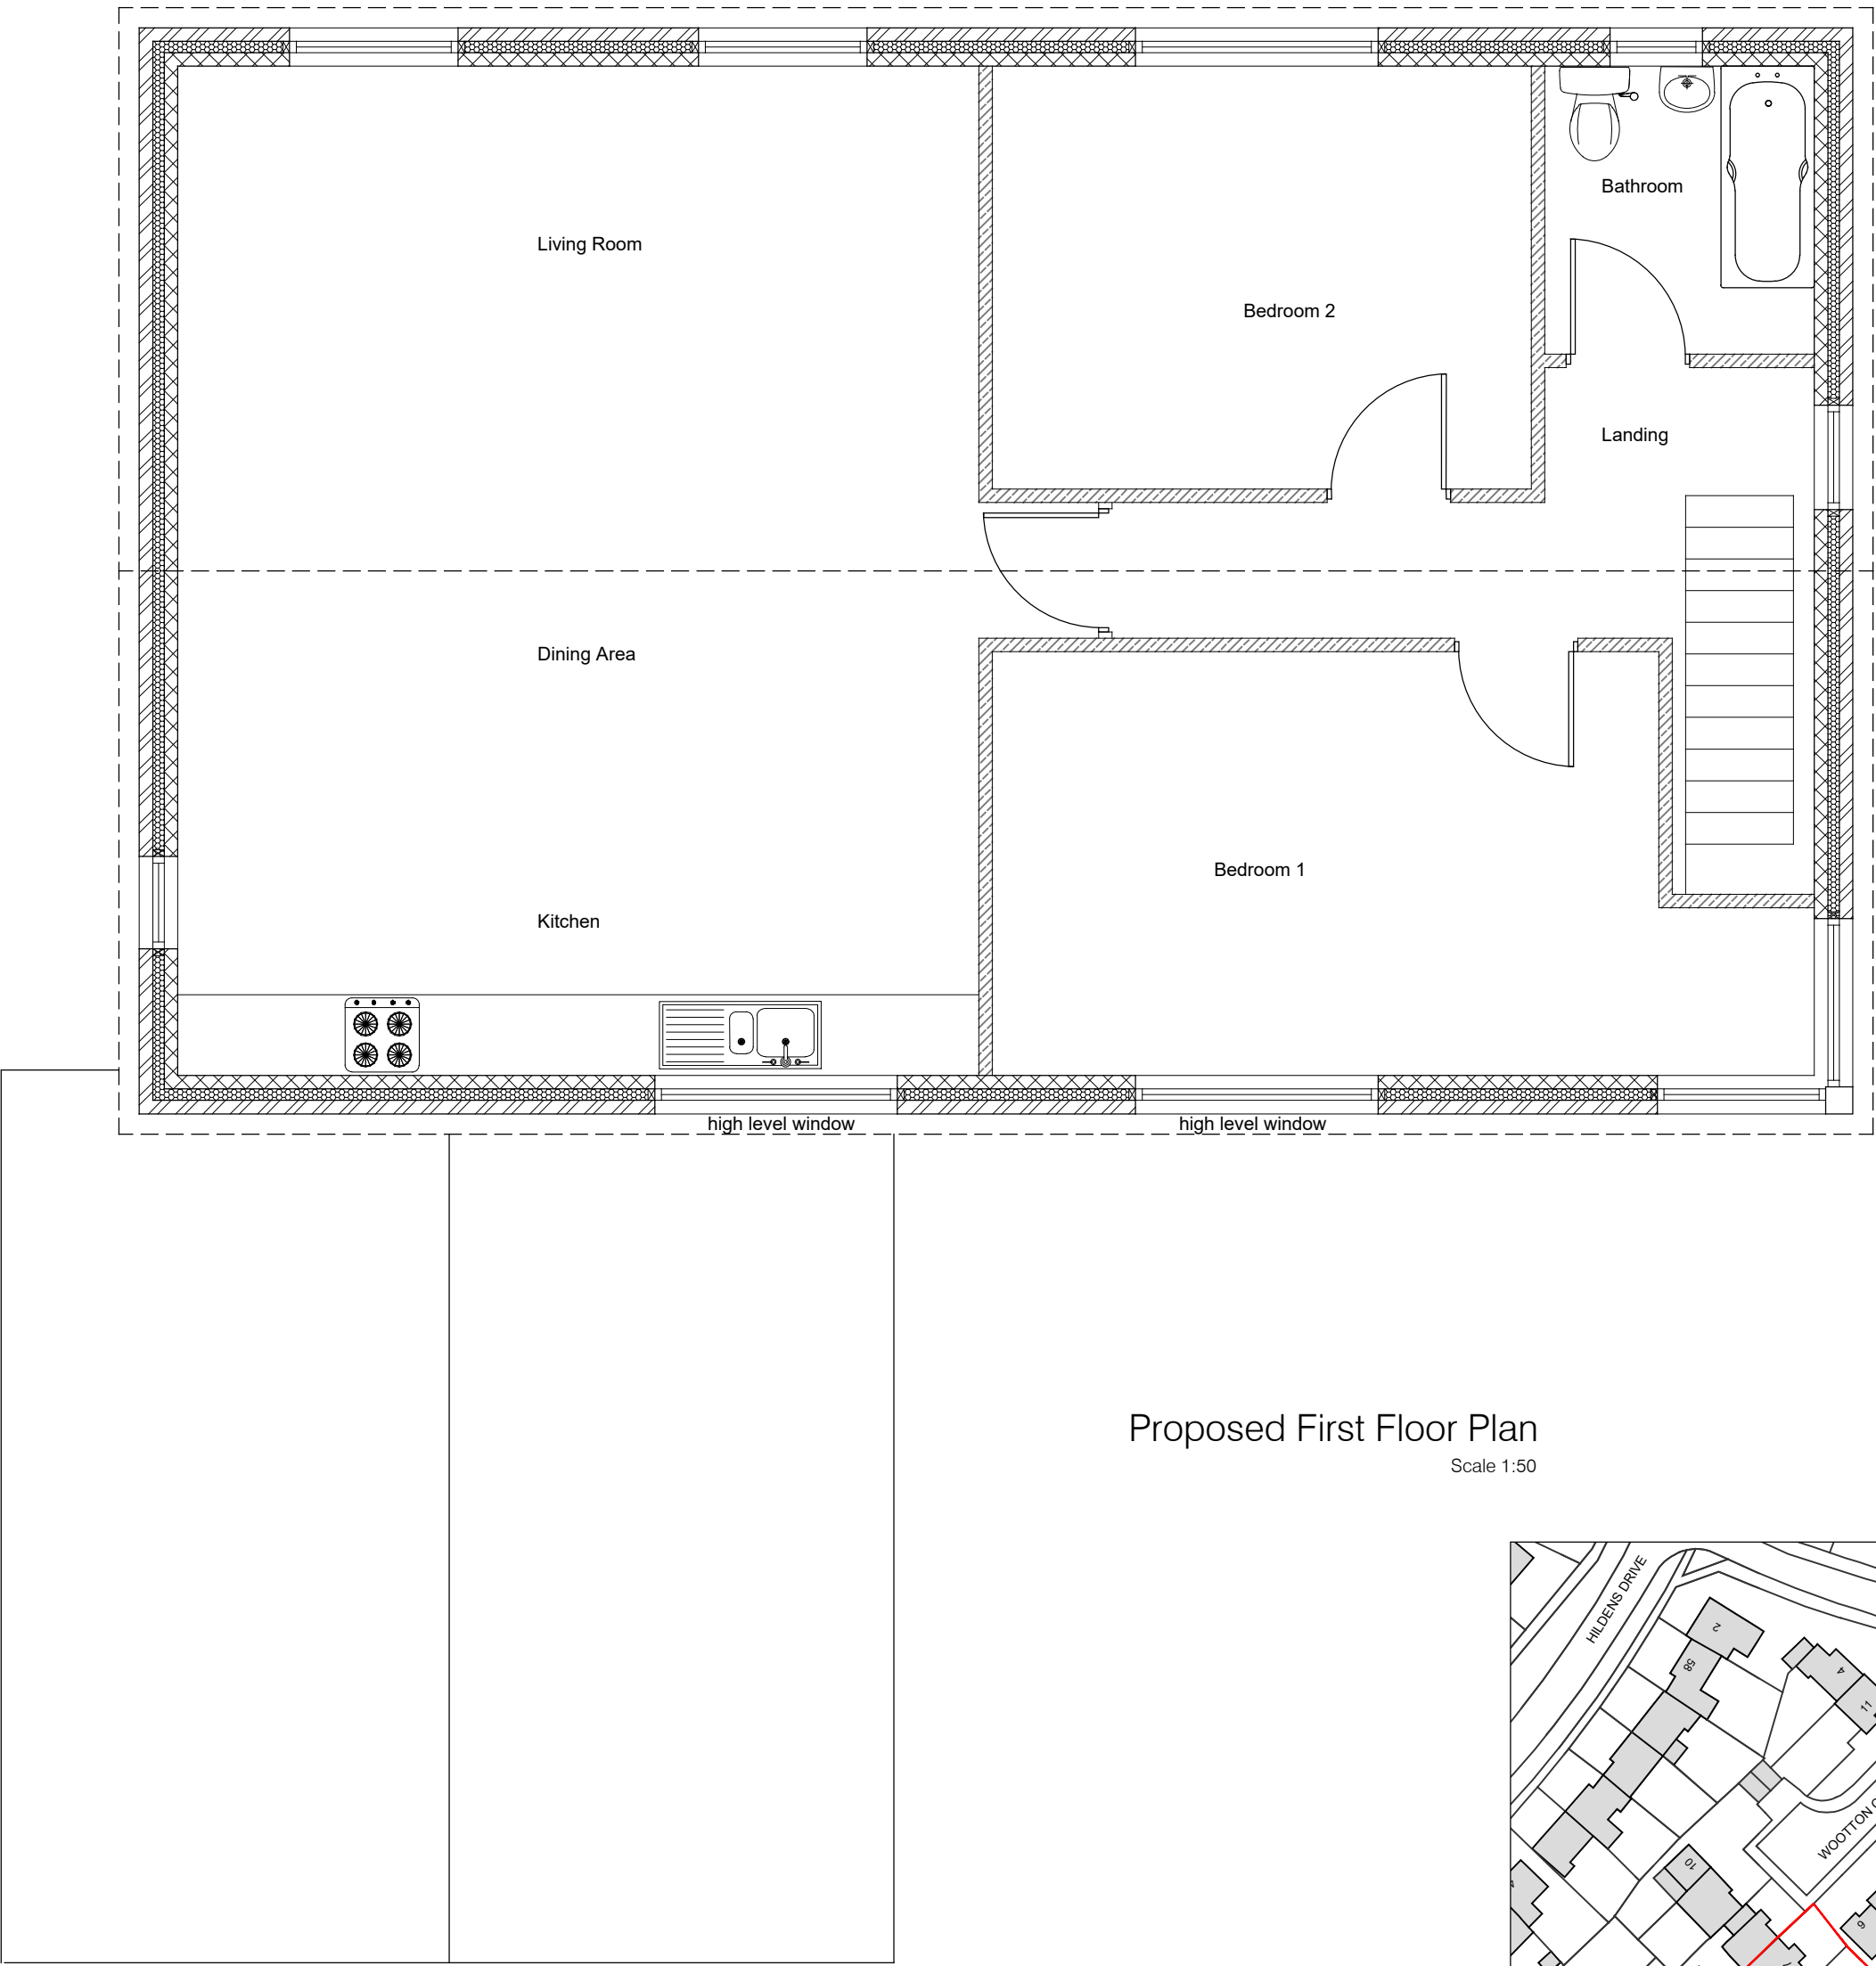

Proposed First Floor Plan
Scale 1:50

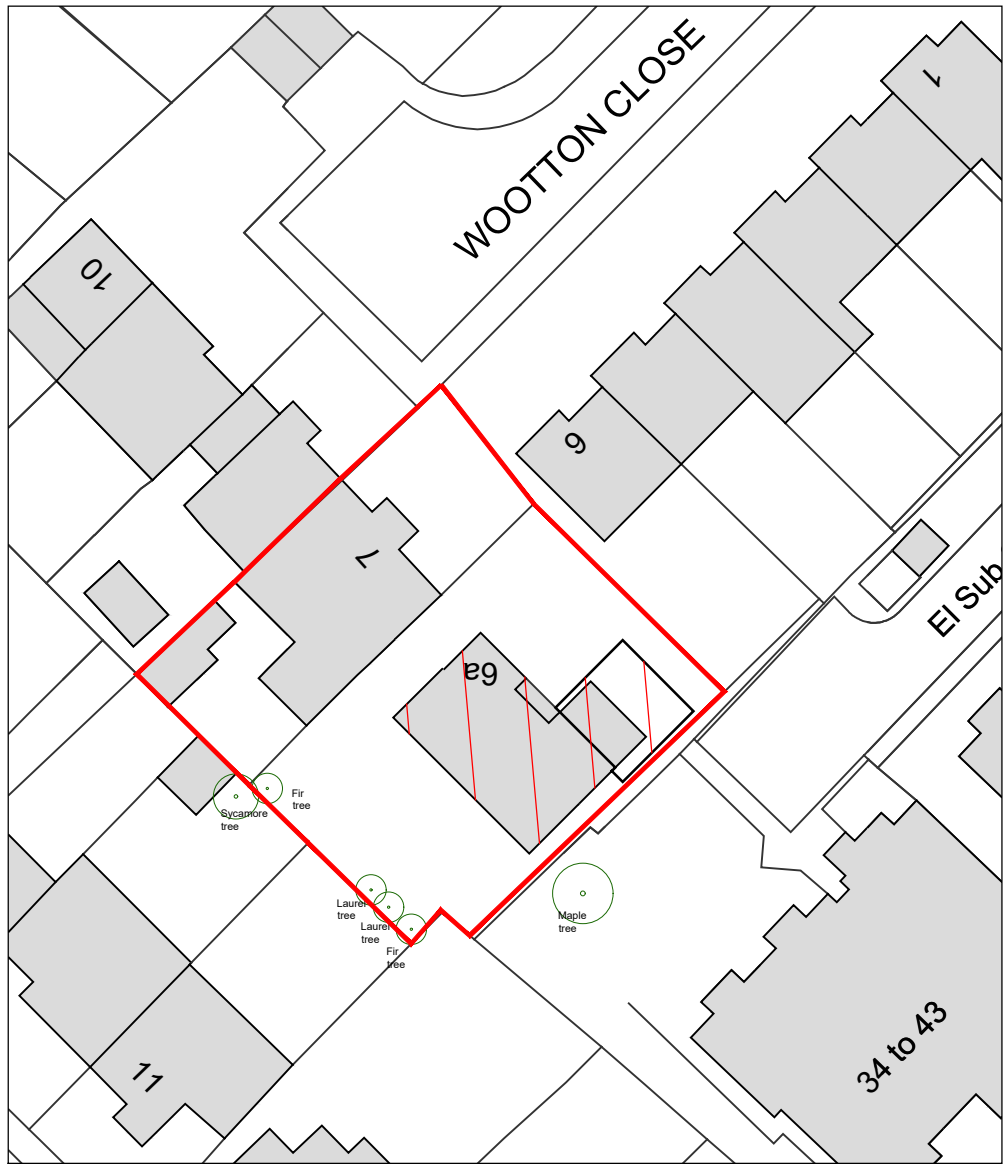

Block Plan
scale 1:500

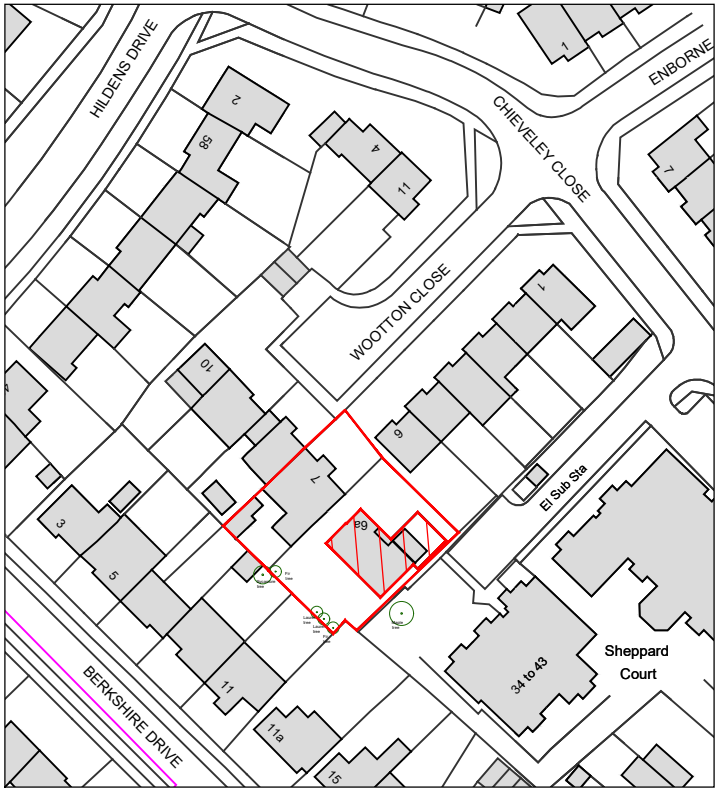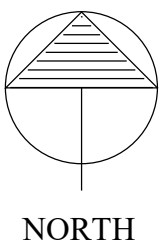 

Location Plan
scale 1:1250



A	12.11.25	Planning submission	DT
-	05.08.25	Pre-Planning Advice Submission	DT

REV	DATE	NOTES	BY
FOR ISSUE AS PLANNING APPLICATION			

David Tingle

Building Design & Surveying Services

17 Woodland Drive, Tilehurst, Reading
Berkshire, RG30 4RT.
T: 0118.9419311 M: 07711902344

Copyright © David Tingle Building Design (2003)

MR J. GLANVILLE
6A WOOTTON CLOSE, TILEHURST
READING RG31 5JE

PROPOSED SINGLE STOREY GARAGE
AND FIRST FLOOR EXTENSIONS
PLUS INTERNAL ALTERATIONS
PROPOSED PLAN & ELEVATIONS
Scale: 1:100 & 1:50 A1 Date: April 2025
Dwg No: **6A.MP101** Rev: A