




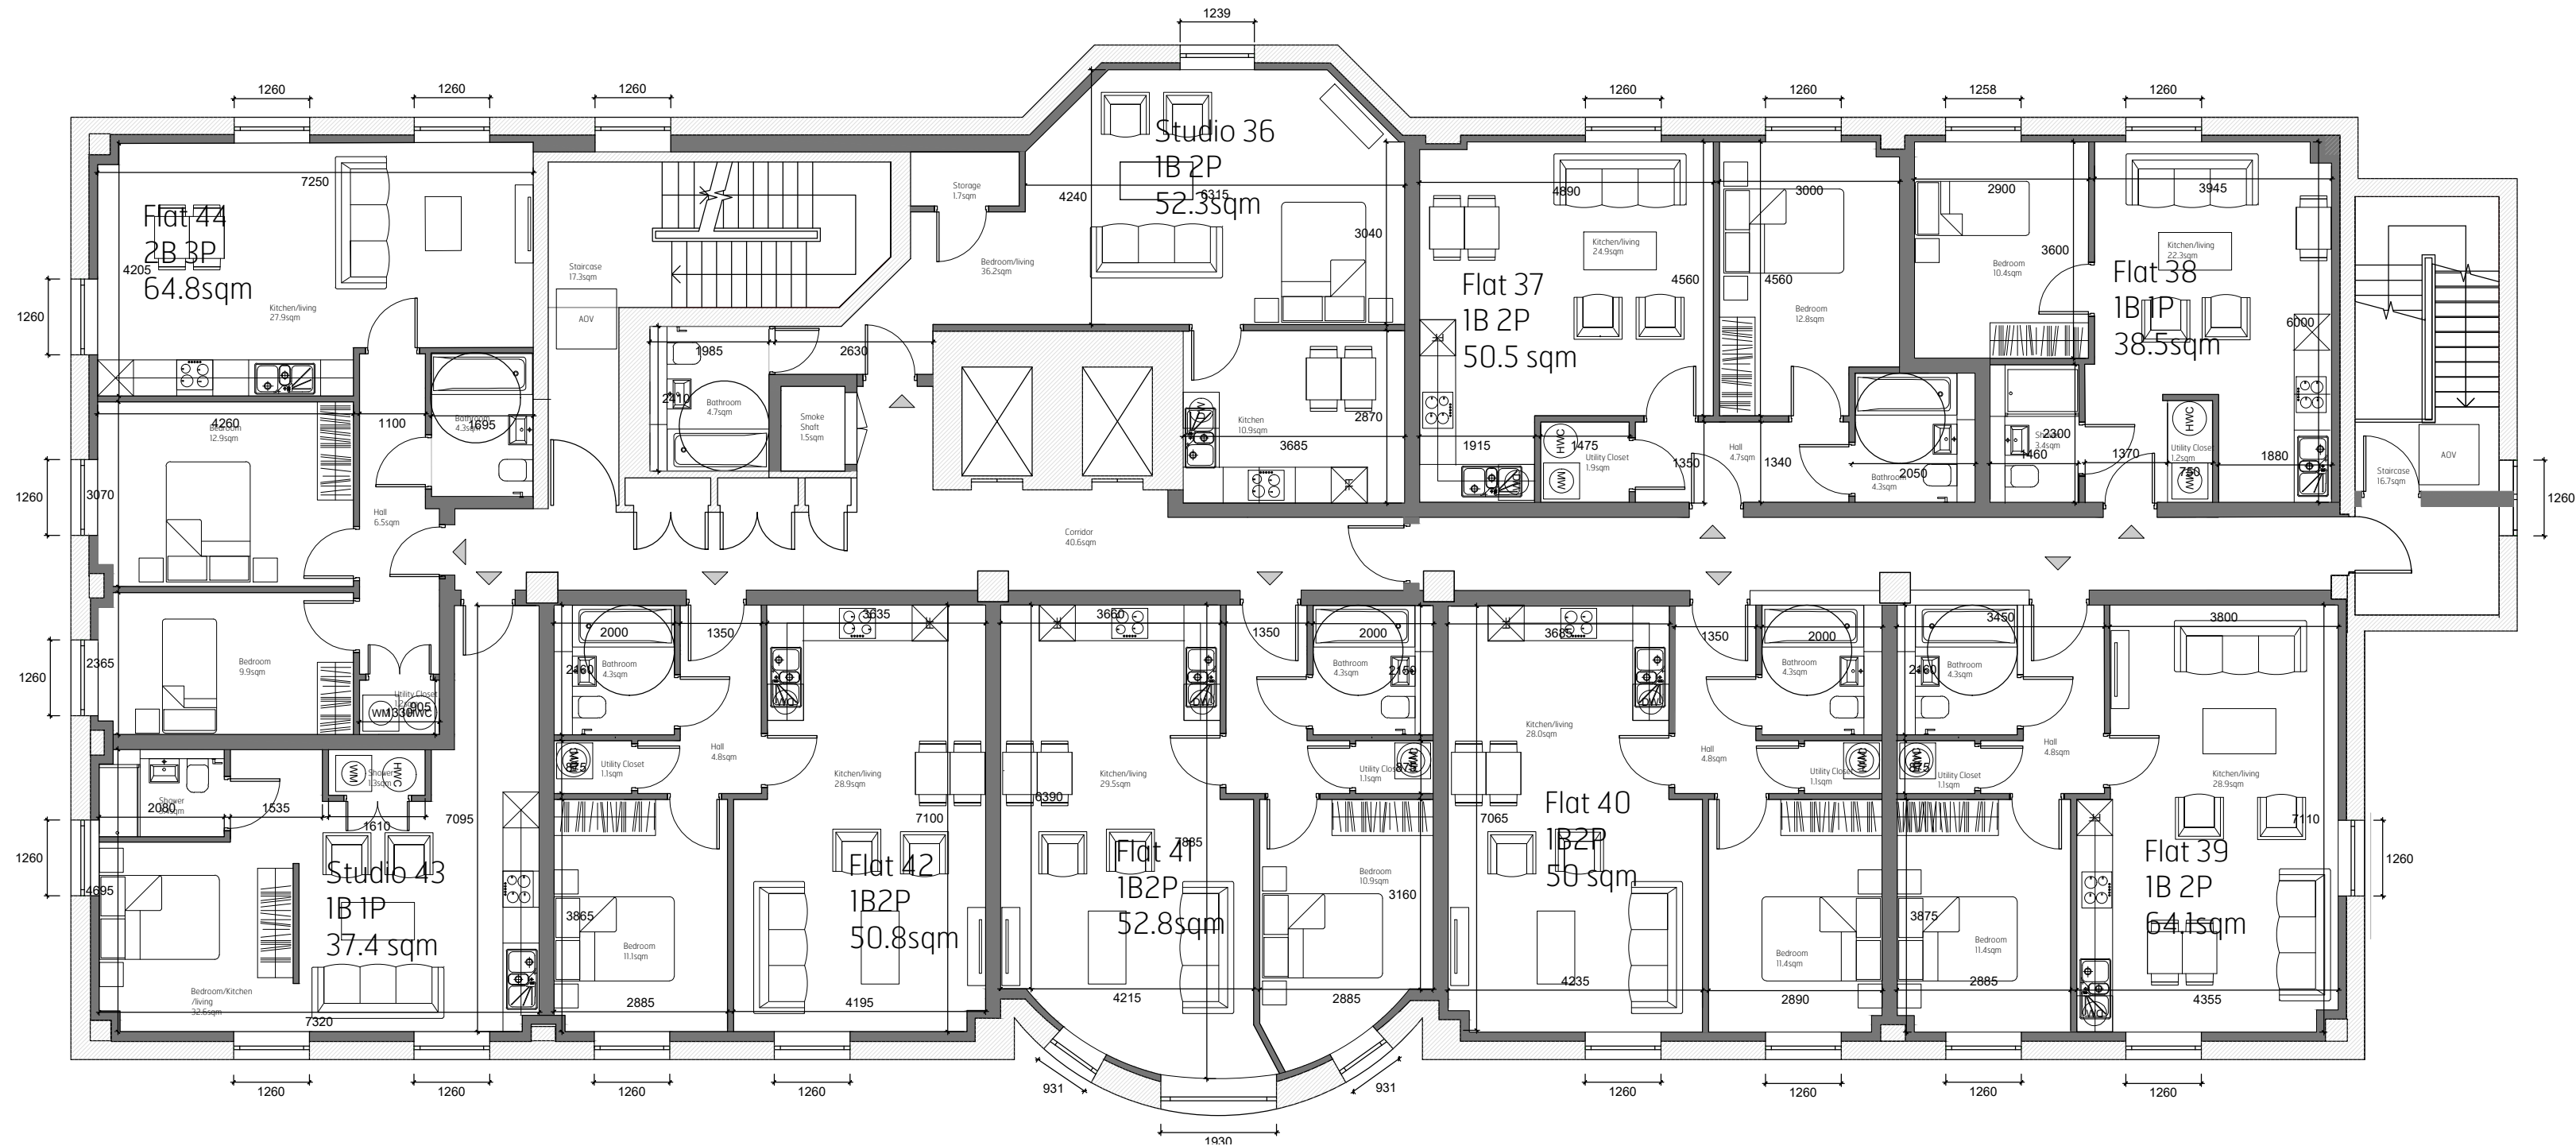

PROPOSED FOURTH FLOOR
A1@1:100

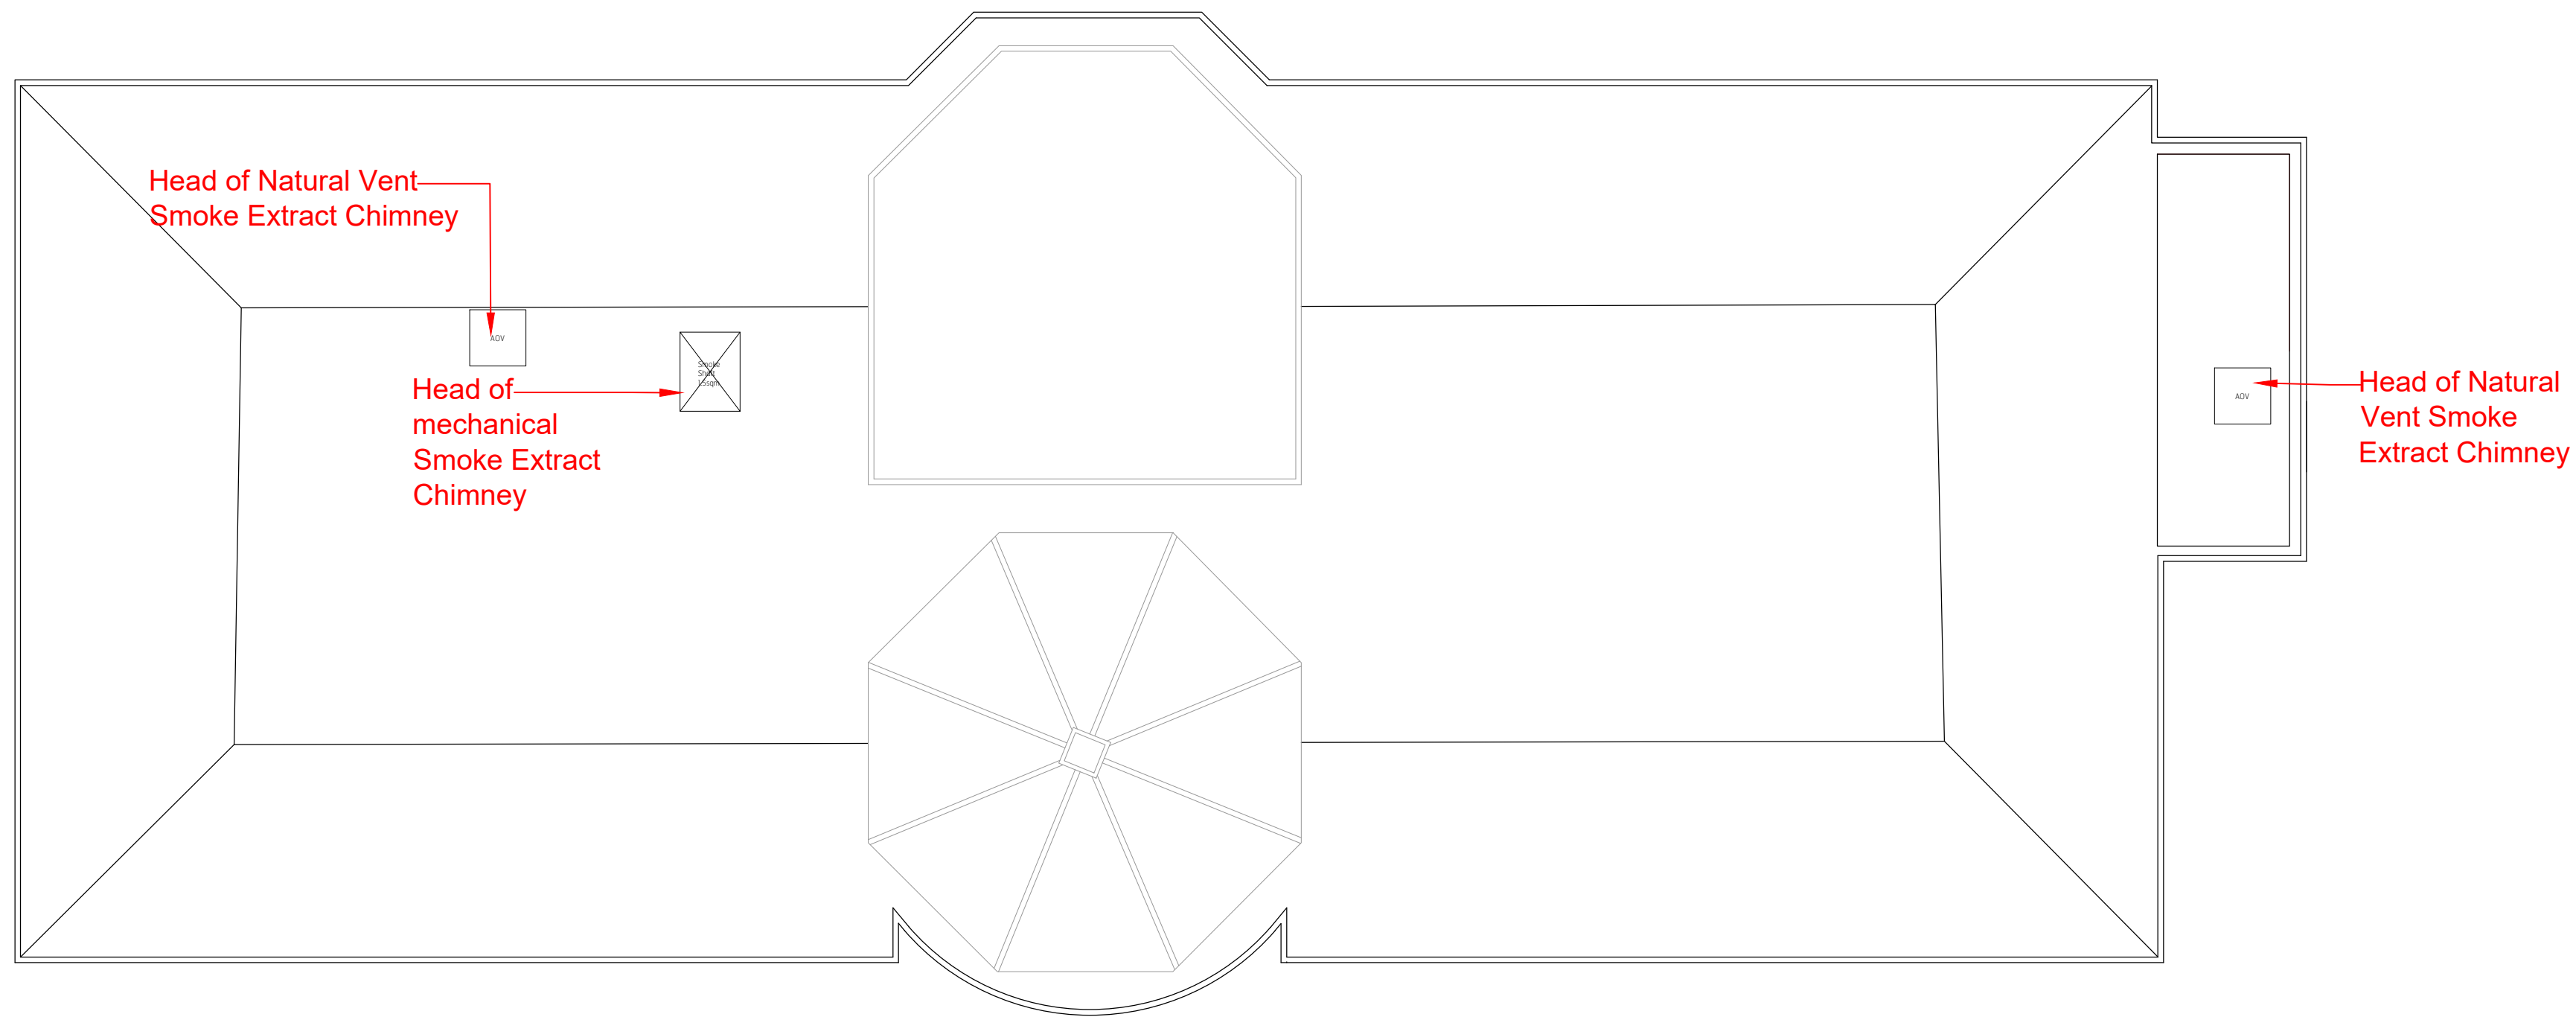

PROPOSED ROOF FLOOR
A1@1:100

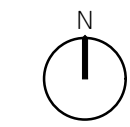

Brooks Murray Architects
41 Tubermole Street, London, EC2A 4AA
+44 (0)2077399555 admin@brooksmurray.com

brooks
murray

CLIENT: PRIVATE CLIENT
JOB: BETA BUILDING
READING RG1 3ES
DRAWING TITLE: PROPOSED FOURTH & ROOF FLOOR PLAN
SCALE: 1:100 @ A1
DATE: OCTOBER 2025
STATUS: PLANNING
DRAWING NUMBER: 1364.6 -103
REV: MD
ISSUED BY: MD

