




Proposed LH Side Elevation

Proposed Rear Elevation


Proposed Front Elevation
Scale 1:100

 


Proposed RH Side Elevation




Site Plan
scale 1:1250

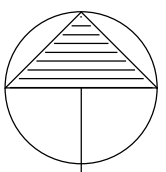

NORTH

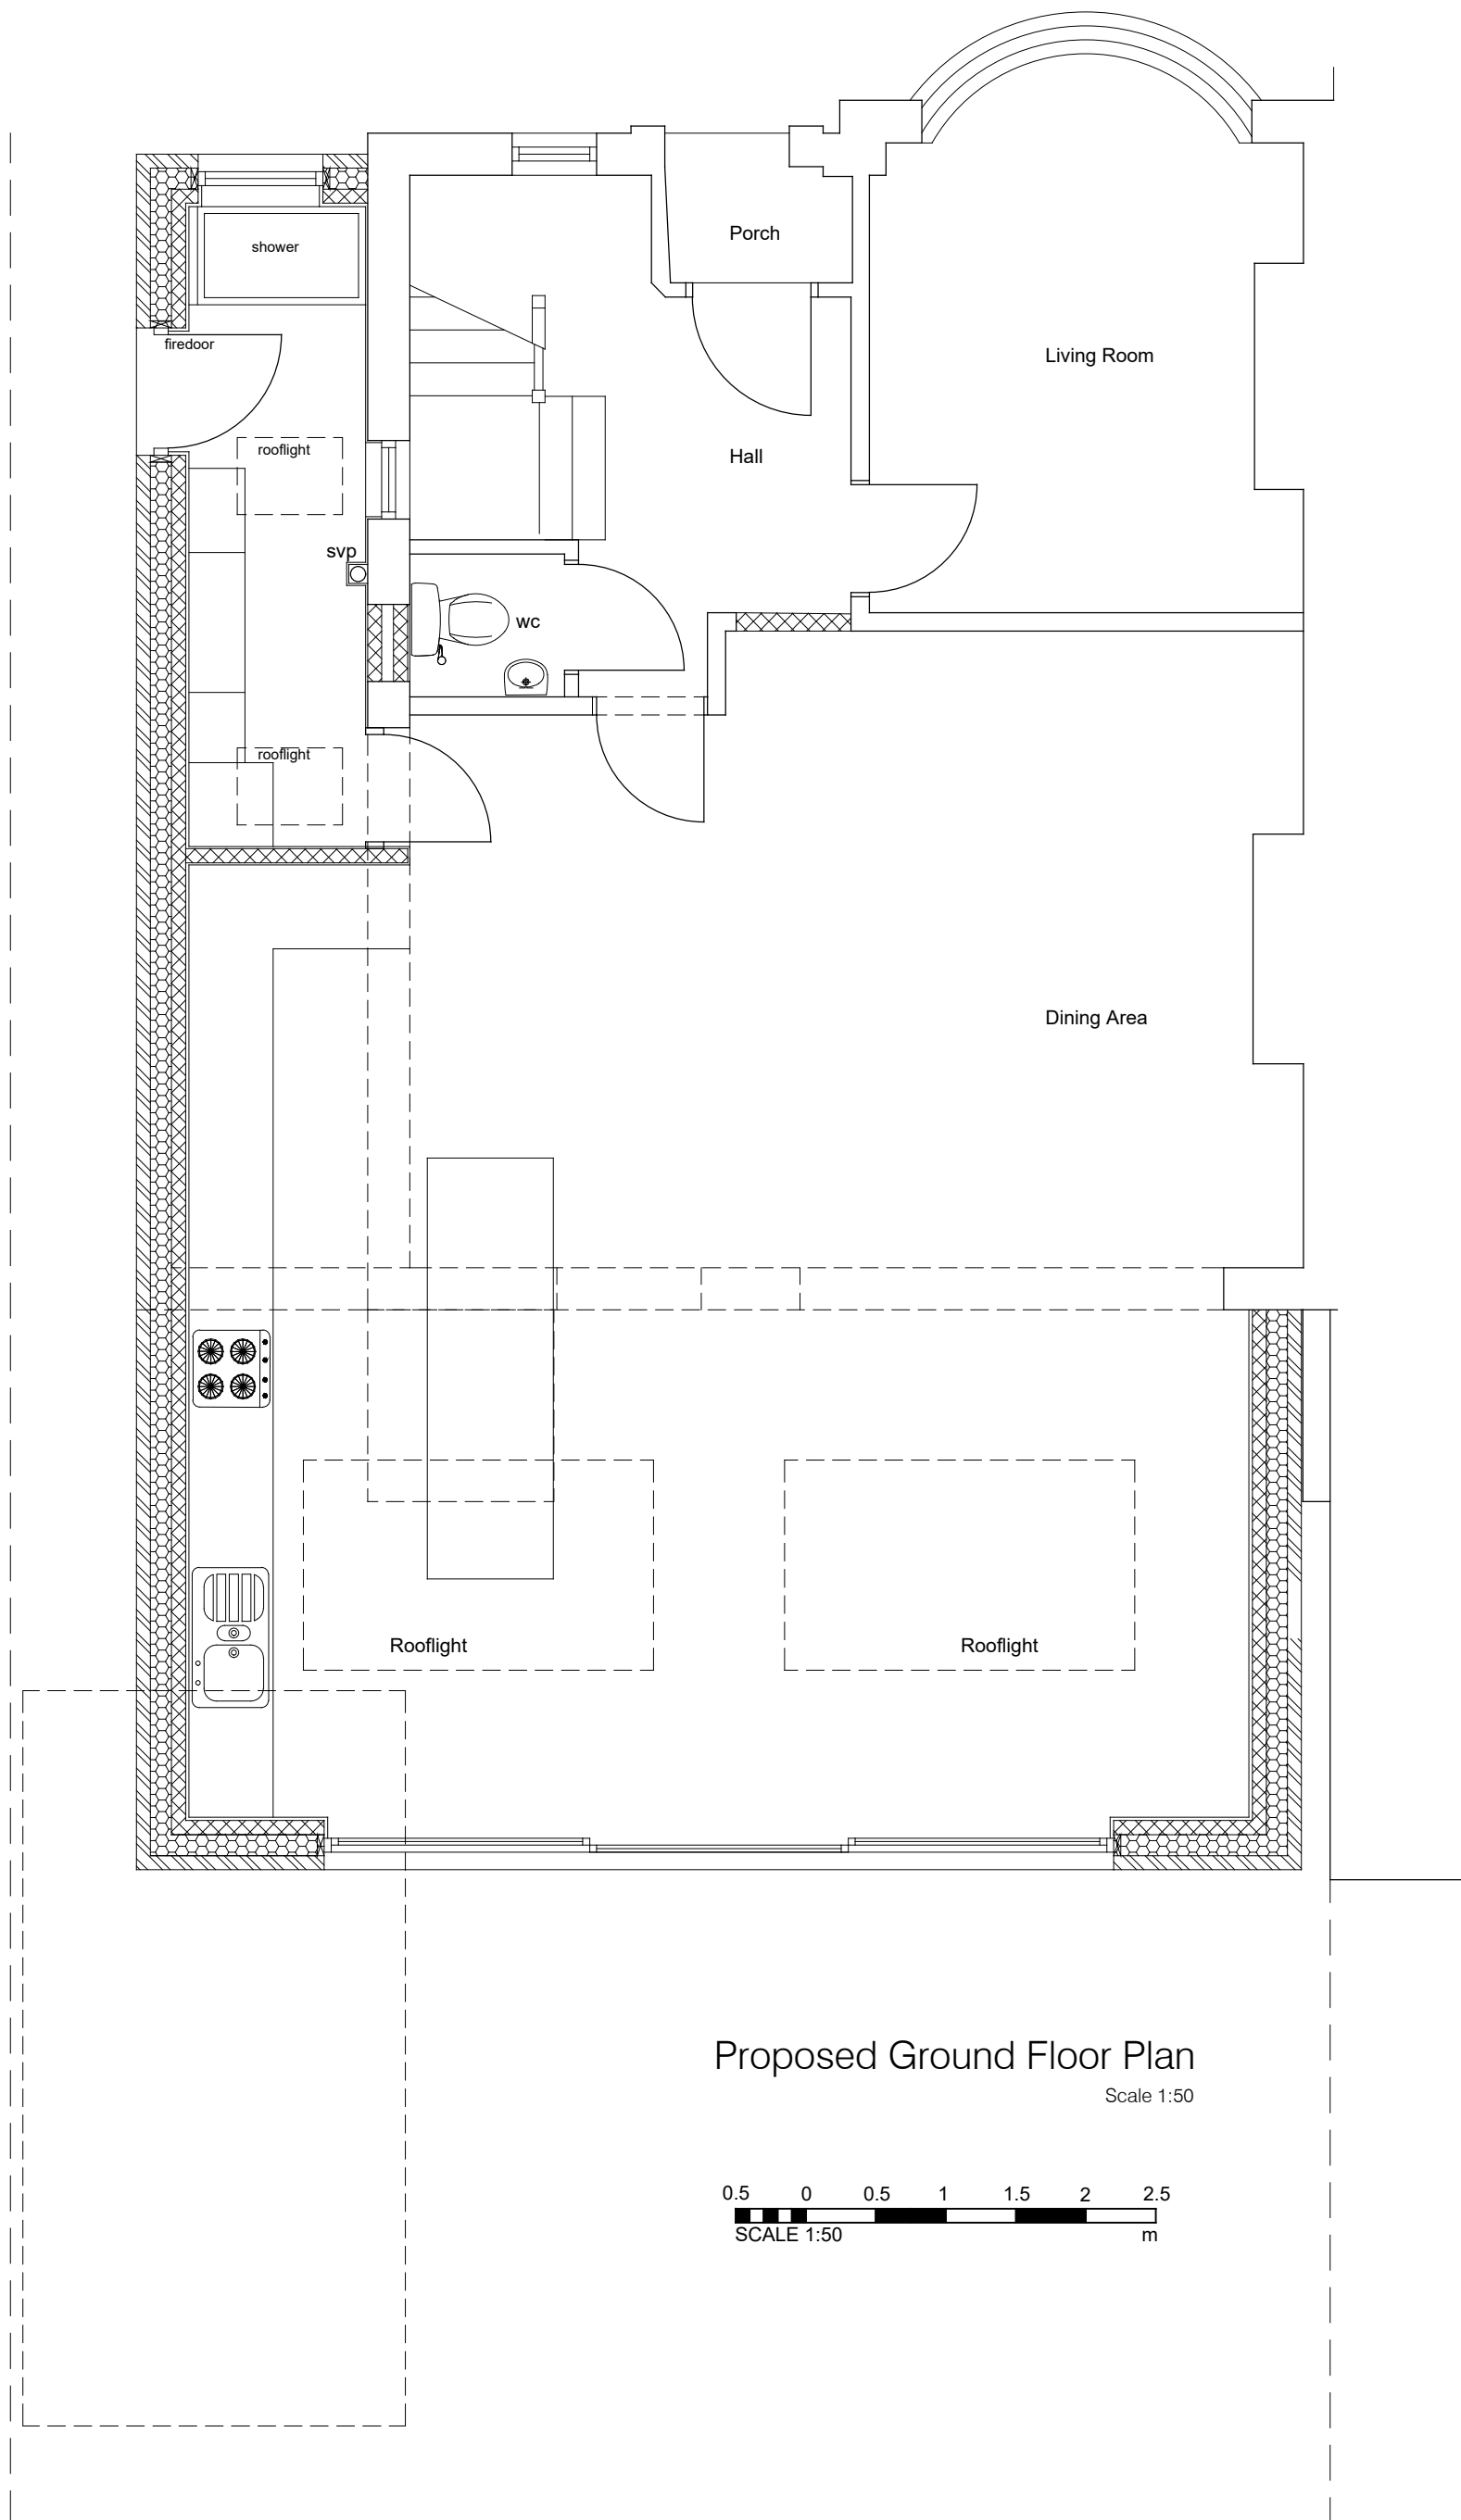


Proposed Ground Floor Plan
Scale 1:50

 

MATERIALS
Walls : Red/Brown facing brickwork to match existing
Roof : Brown concrete roof tiles to match existing
Grey Flat roof system
Doors : black sliding doors to rear
Windows: White to match existing



Proposed Block Plan
scale 1:500

 

FOR ISSUE AS PLANNING APPLICATION

David Tingle
Building Design & Surveying Services

17 Woodland Drive, Tilehurst, Reading
Berkshire, RG30 4RT.
T: 0118.9419311 M: 07711902344

Copyright © David Tingle Building Design (2003)

MRS J. POWELL AND MRS C. BIRKETT
14 KEARSLEY ROAD
READING RG30 2EA

PROPOSED
SINGLE STOREY SIDE & REAR EXTENSION
PROPOSED
PLAN & ELEVATIONS
Scale: 1:100 & 1:50 A1 Date: Nov 2025
Dwg No: 14KR.MP02 Rev: