




Please refer to 03-08 for proposed area schedules

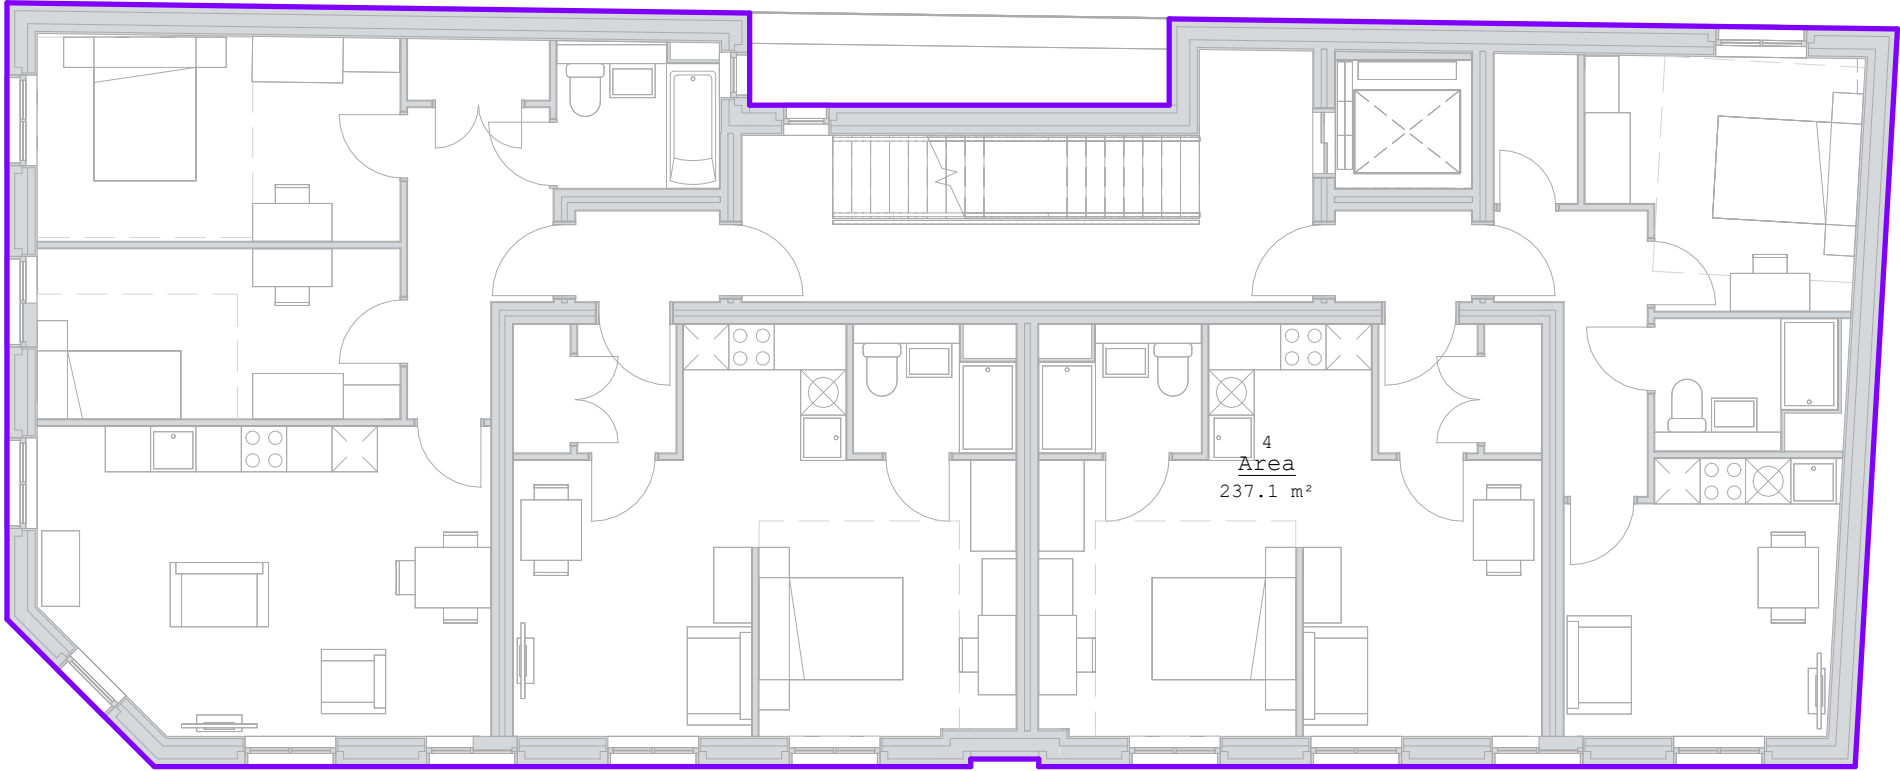

1. Gross External Area (GEA) Second Floor Plan

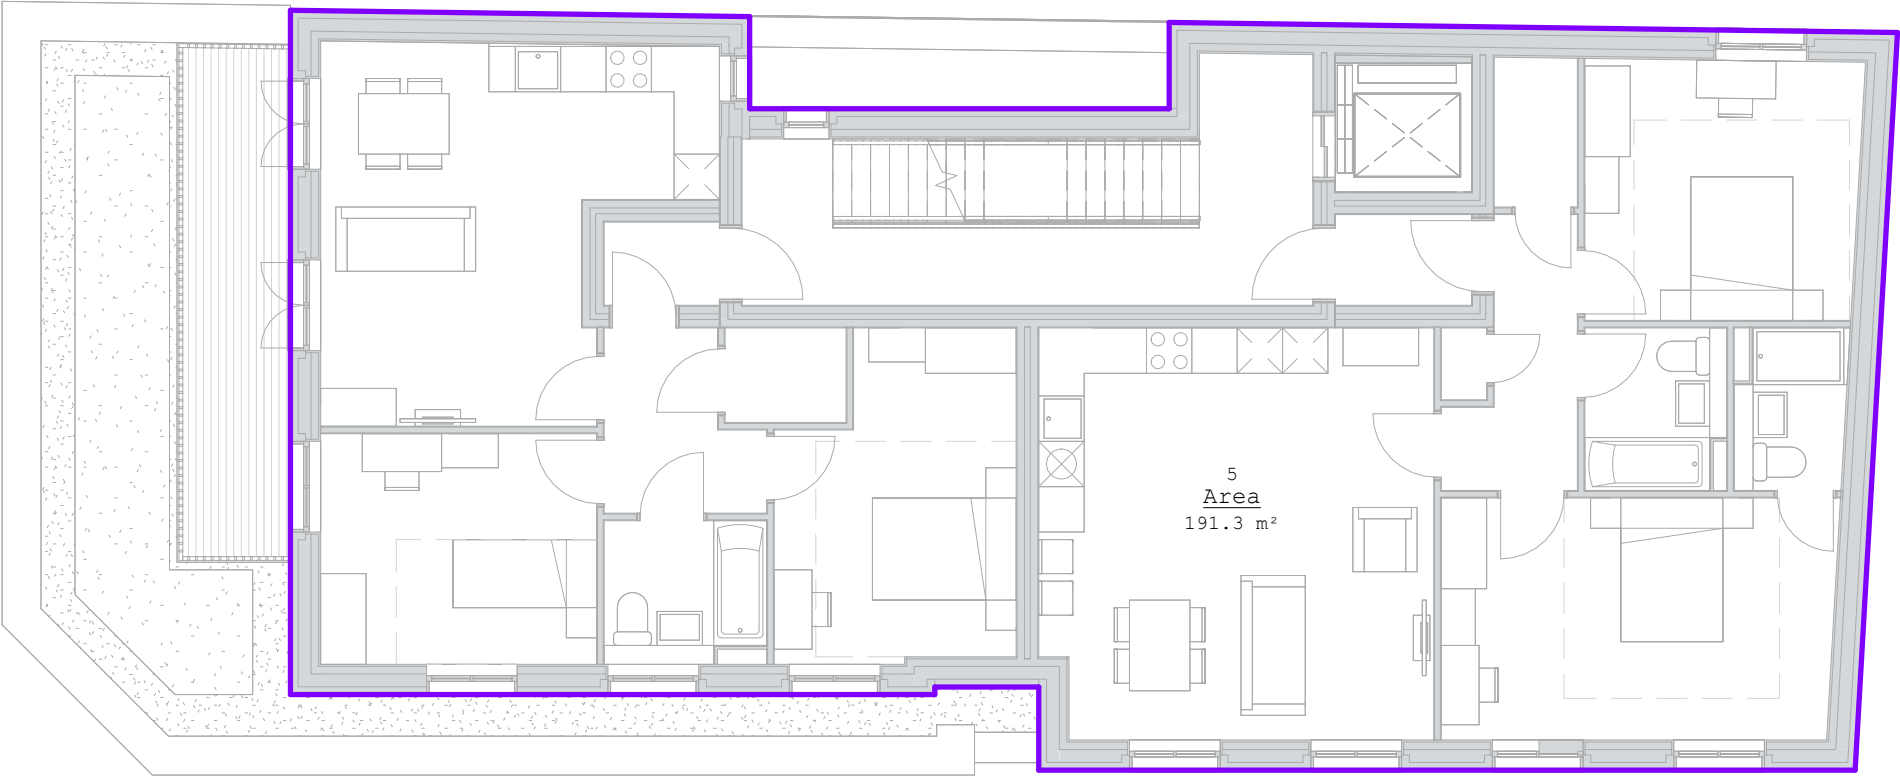

2. Gross External Area (GEA) Third Floor Plan

 

			Project: Alfred House Reading, RG1 7JL		 Chartered Practice
Collaborating with: Sanjay Sharma			Drawing: Proposed GEA Area Plans Sheet 2		
Date: Aug '25	Status: Information				
Job: 125	Drawing: 03-13	Revision: 2	Drawn By: MC	Checked By: EM	Colony Architects Ltd. The Wine Store, Brewery Court, Theale, Reading, RG7 5AJ +44 (0)118 380 0328 hello@colonyarchitects.com colonyarchitects.com