




Please refer to 03-08 for proposed area schedules

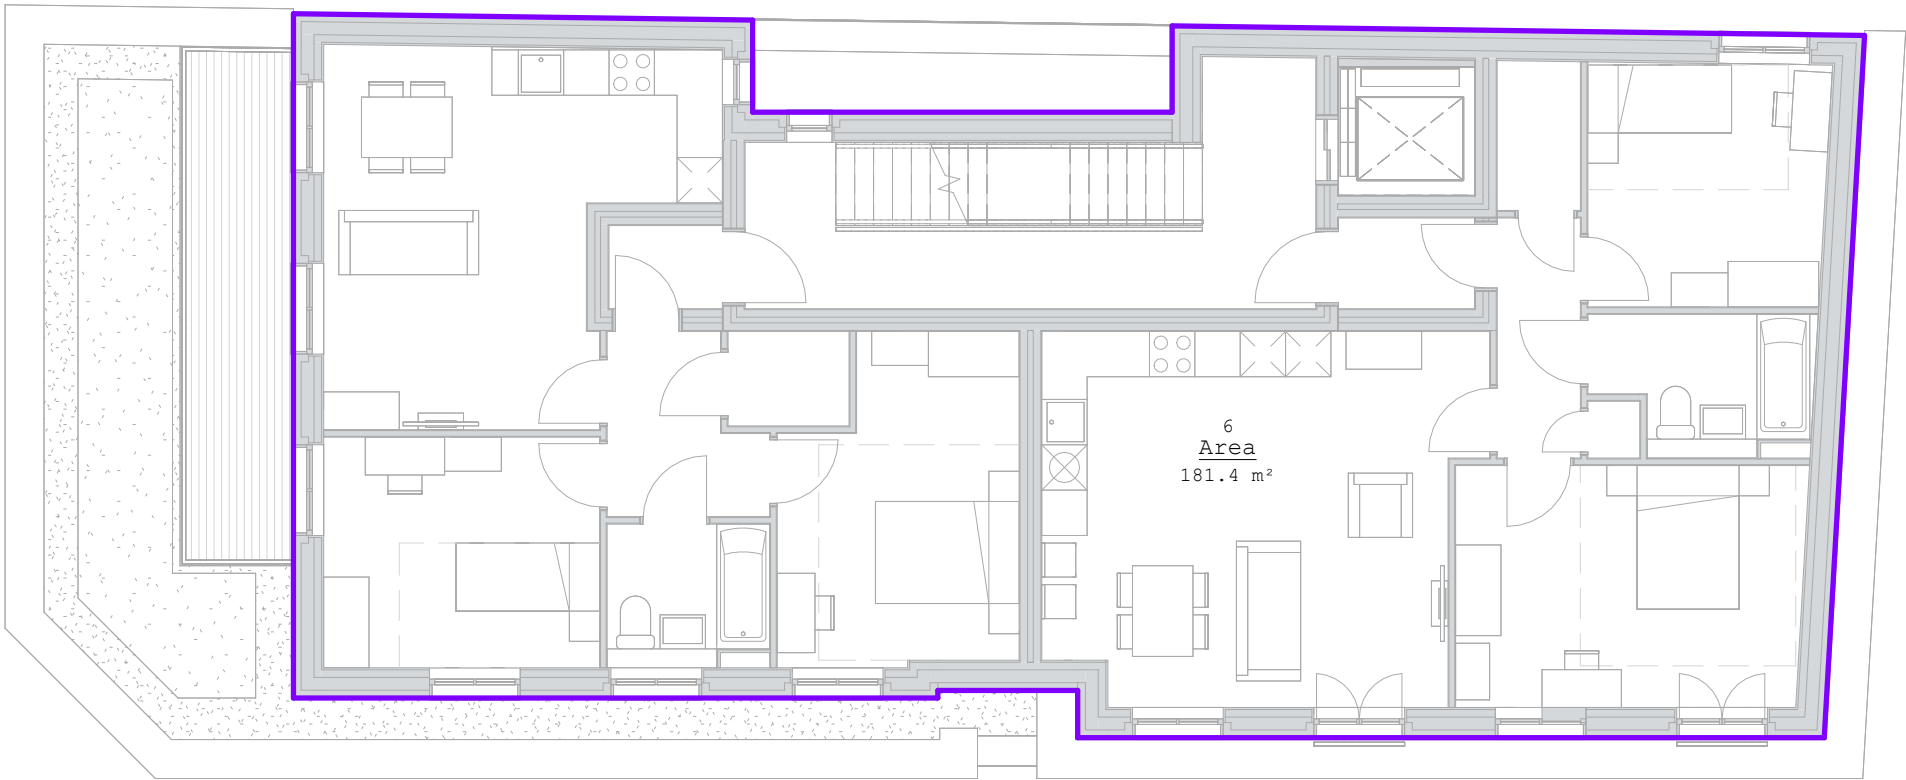

1. Gross External Area (GEA) Fourth Floor Plan

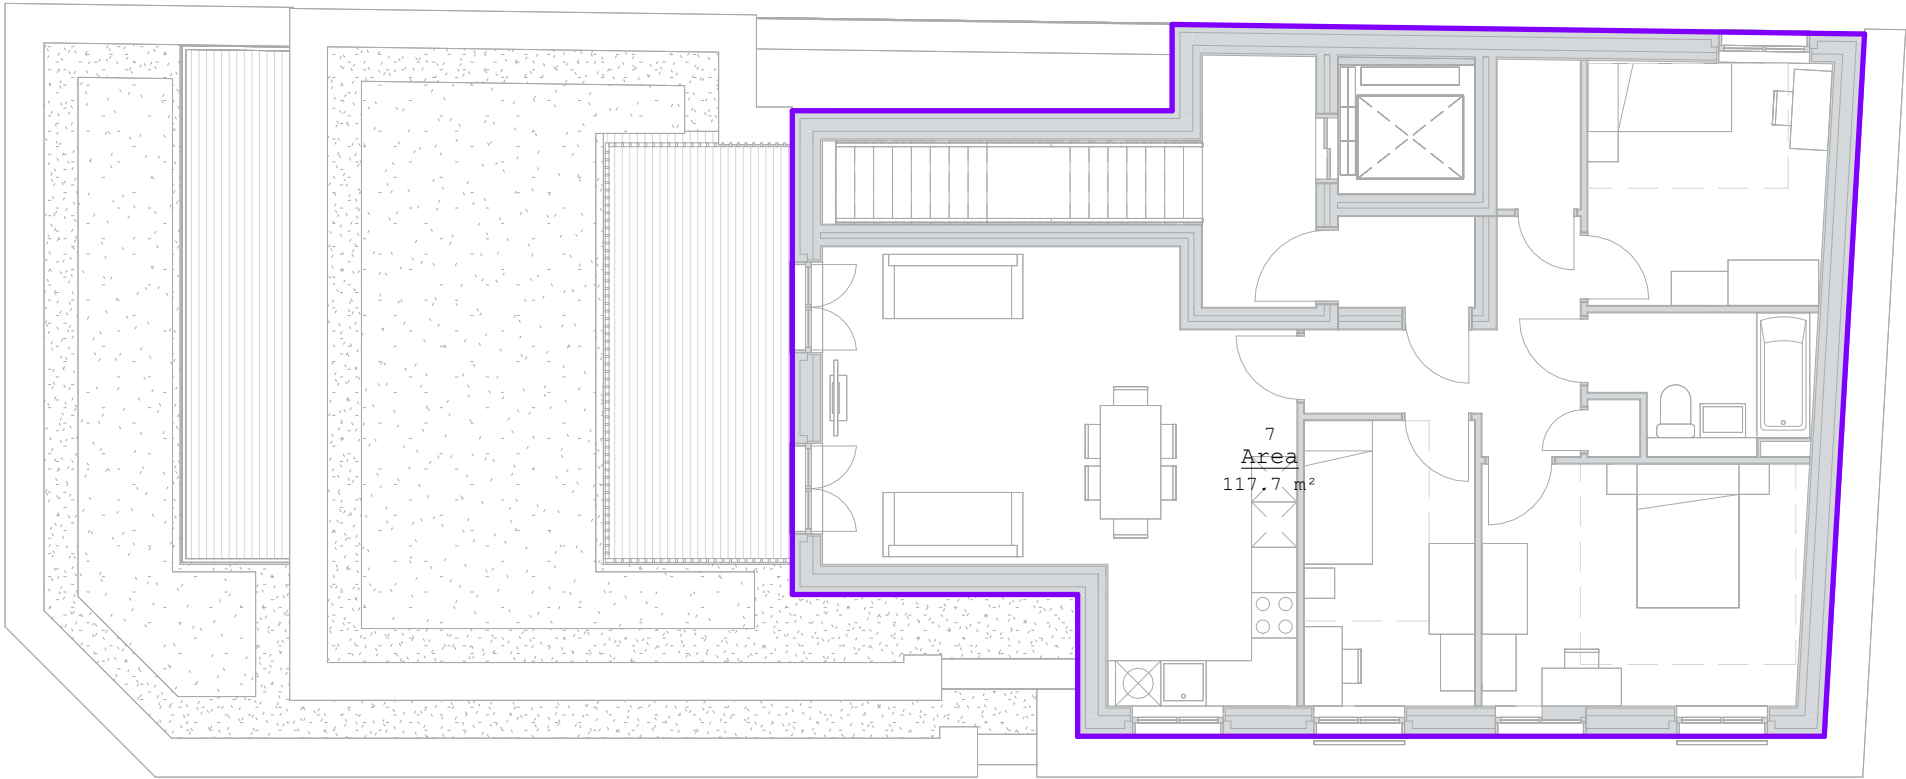

2. Gross External Area (GEA) Fifth Floor Plan

 

 Collaborating with: Sanjay Sharma	Project: Alfred House Reading, RG1 7JL		 Chartered Practice Colony Architects Ltd. The Wine Store, Brewery Court, Theale, Reading, RG7 5AJ +44 (0)118 380 0328 hello@colonyarchitects.com colonyarchitects.com
	Drawing: Proposed GEA Area Plans Sheet 3		
	Date: Aug '25	Status: Information	
	Job: 125	Revision: 2	
Drawing: 03-14	Drawn By: MC	Checked By: EM	