


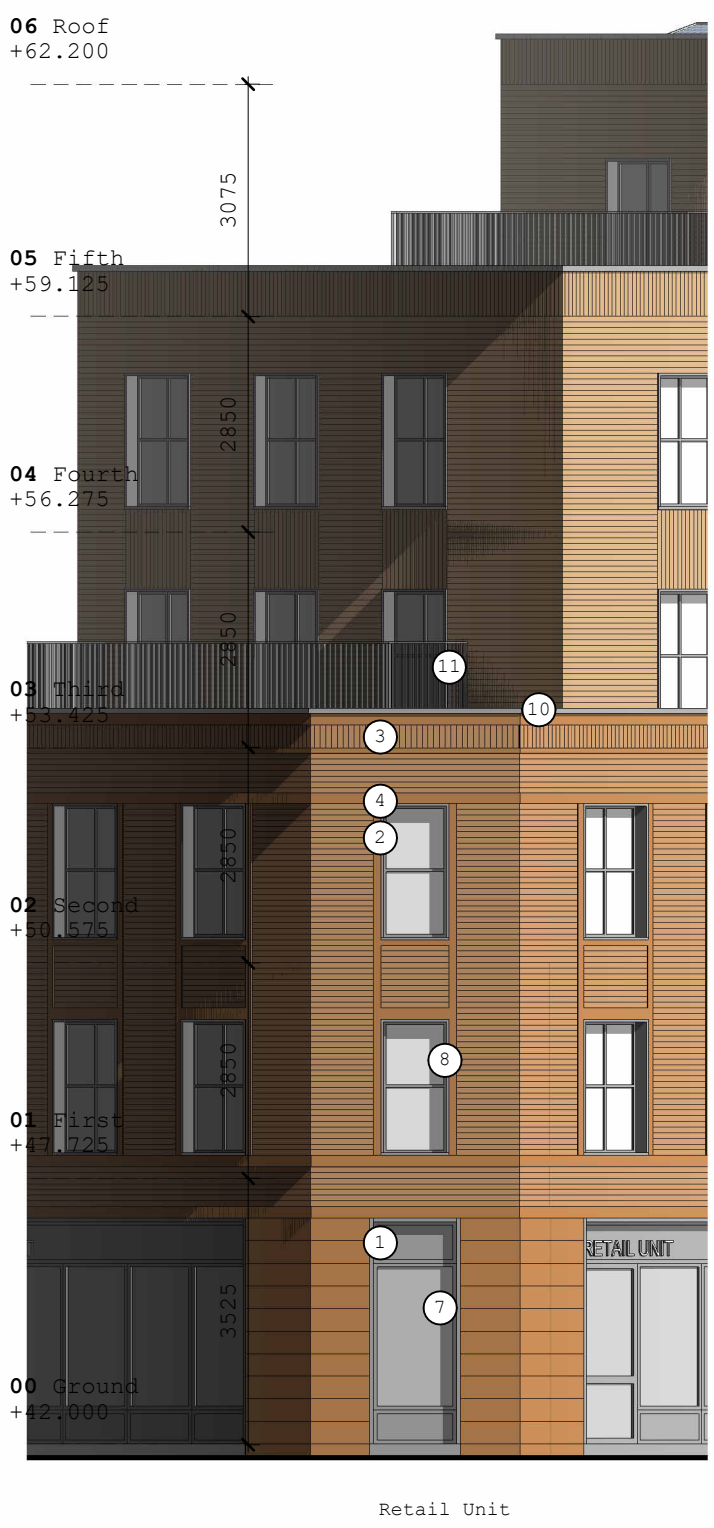

1. South Elevation (Oxford Road)



2. Corner Elevation

- Material Key
- 1

Red Brown pre-cast chamfered blocks and quoins to form rusticated base
- 2

Brickwork Type 1, Flemish bond course
- 3

Brickwork Type 1, Soldier Course
- 4

Brick banding and detailing around windows
- 5

Brickwork Type 2, Flemish bond course
- 6

Brickwork Type 2, Soldier Course
- 7

Shopfront and stall risers and signage zone, coloured grey
- 8

Windows and doors in PPC aluminium composite frames, coloured grey
- 9


Cladding panel to form shadow gap, coloured grey
- 10


Parapet coping, coloured grey
- 11

PPC flat steel Balustrade, coloured grey to match window frames
- 12


PV Array
- 13

Plant screen to achieve require air flow, coloured to match window frames
- 14

 Louvre screen door, colour grey to match shop fronts
- 

 Brick Type 1 Red-brown multistock brick, to match the brick along Oxford Road.
- 

Brick Type 2 Red brick to compliment brick type 1

 



Collaborating with:
Sanjay Sharma

Job: 125 Drawing: 05-02 Revision: 5

Project:
Alfred House
Reading, RG1 7JL

Drawing:
Proposed South Elevation

Date:
Oct '25

Status:
Information

Drawn By:
MC

Checked By:
EM



Colony Architects Ltd.
The Wine Store, Brewery Court, Theale, Reading, RG7 5AJ
+44 (0)118 380 0328
hello@colonyarchitects.com
colonyarchitects.com