




Please refer to 03-08 for proposed area schedules

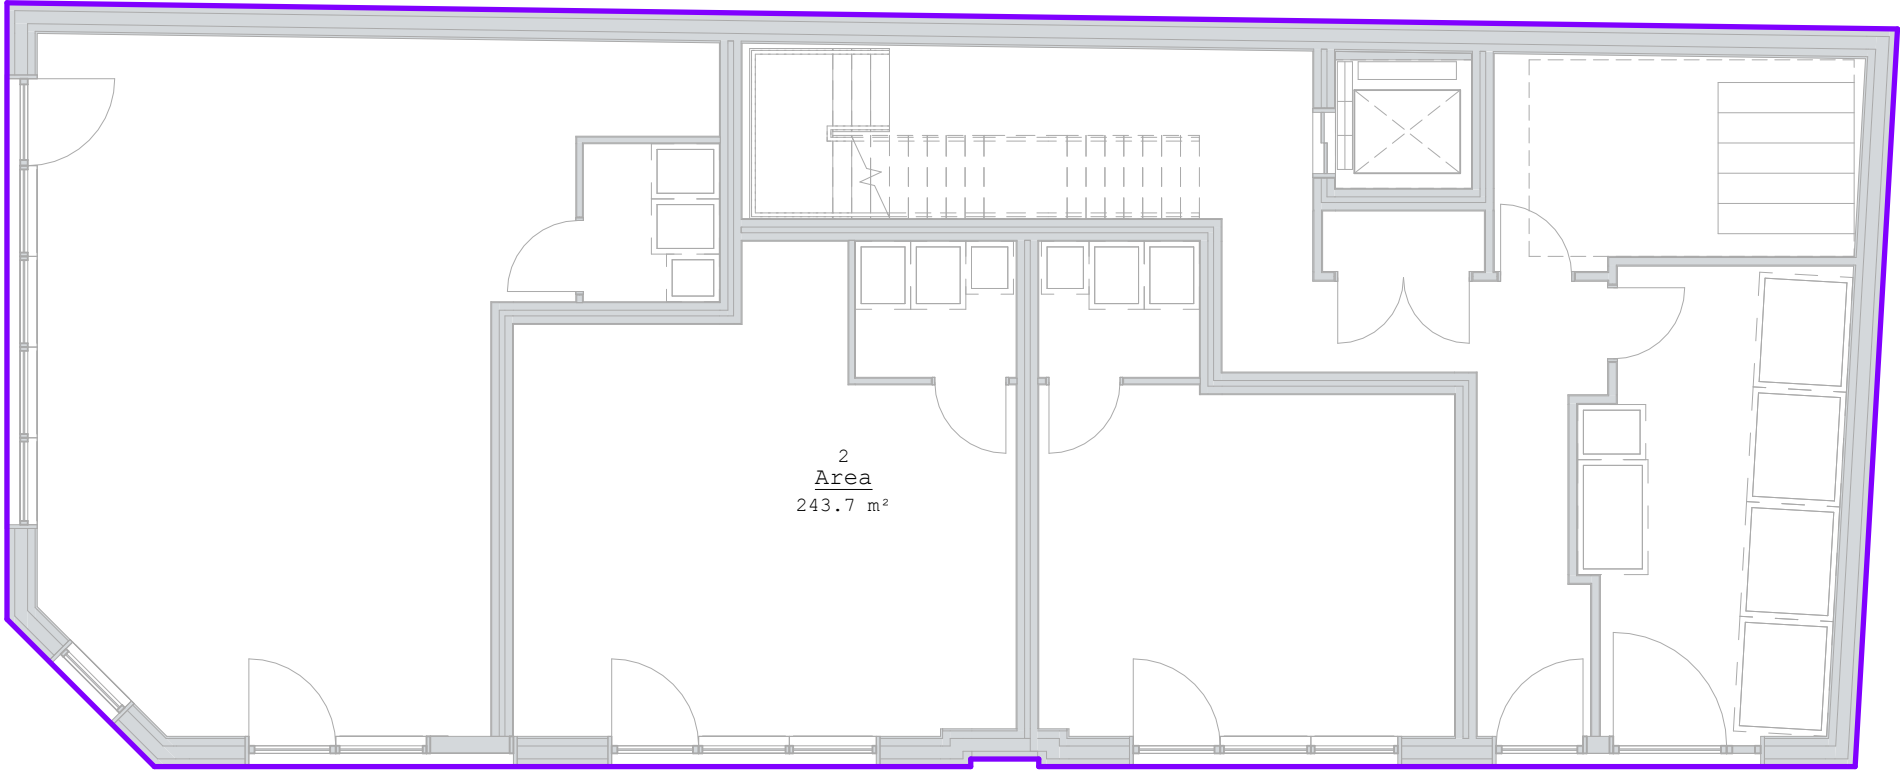

1. Gross External Area (GEA) Ground Floor Plan

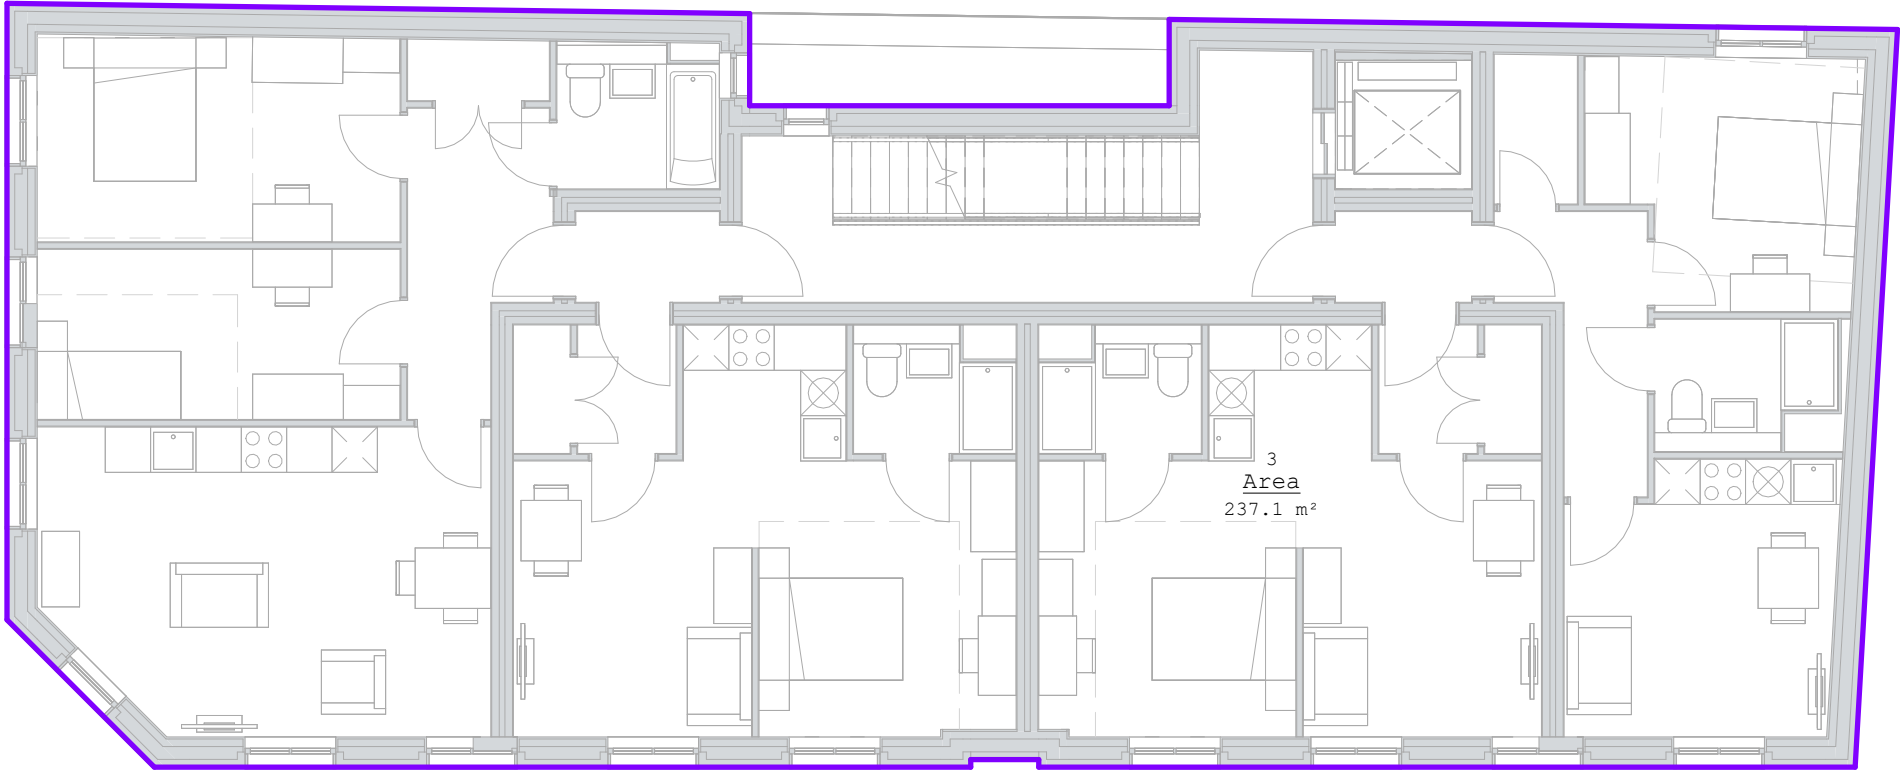

2. Gross External Area (GEA) First Floor Plan

 

Collaborating with:
Sanjay Sharma

Job: 125 Drawing: 03-12 Revision: 2

Project:
Alfred House
Reading, RG1 7JL
Drawing:
Proposed GEA Area Plans
Sheet 1

Date:
Aug '25
Status:
Information
Drawn By:
MC
Checked By:
EM



Colony Architects Ltd.
The Wine Store, Brewery
Court, Theale, Reading, RG7 5AJ
+44 (0)118 380 0328
hello@colonyarchitects.com
colonyarchitects.com