



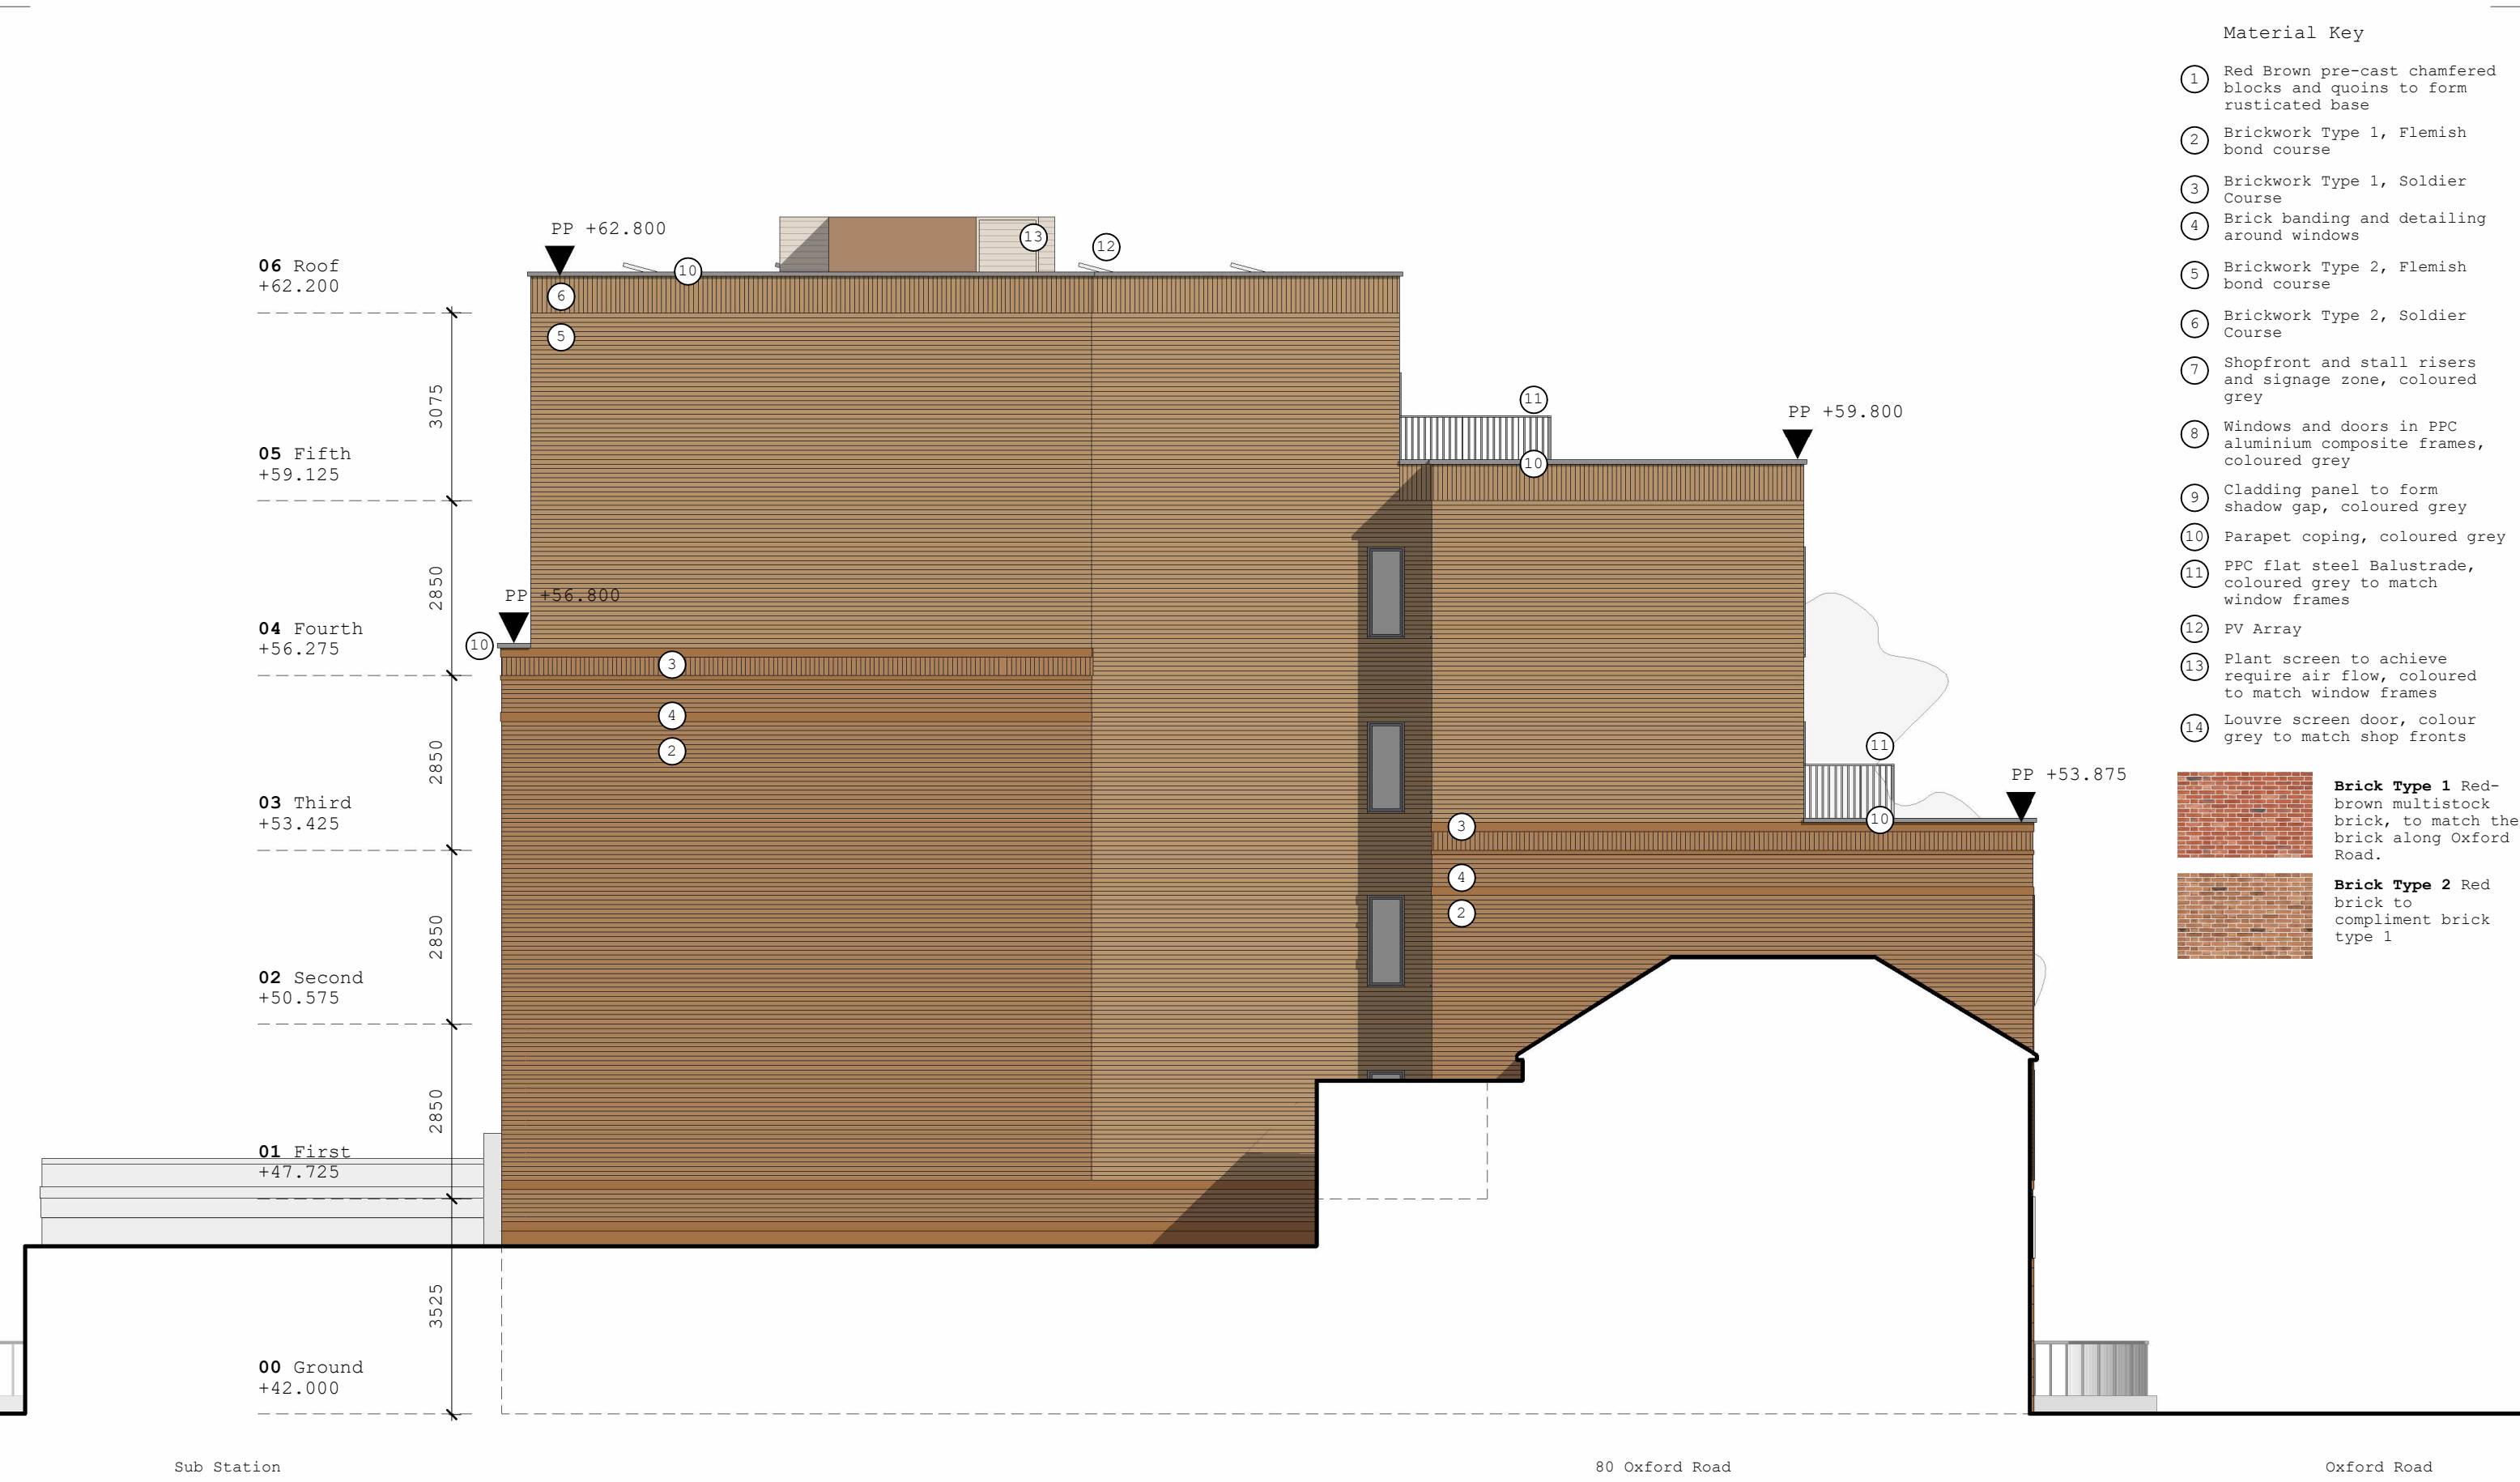


Material Key

- 1 Red Brown pre-cast chamfered blocks and quoins to form rusticated base
- 2 Brickwork Type 1, Flemish bond course
- 3 Brickwork Type 1, Soldier Course
- 4 Brick banding and detailing around windows
- 5 Brickwork Type 2, Flemish bond course
- 6 Brickwork Type 2, Soldier Course
- 7 Shopfront and stall risers and signage zone, coloured grey
- 8 Windows and doors in PPC aluminium composite frames, coloured grey
- 9 Cladding panel to form shadow gap, coloured grey
- 10 Parapet coping, coloured grey
- 11 PPC flat steel Balustrade, coloured grey to match window frames
- 12 PV Array
- 13 Plant screen to achieve require air flow, coloured to match window frames
- 14 Louvre screen door, colour grey to match shop fronts

 

Brick Type 1 Red-brown multistock brick, to match the brick along Oxford Road.

 

Brick Type 2 Red brick to compliment brick type 1

1. West Elevation





Collaborating with:
Sanjay Sharma

Job:	Drawing:	Revision:
125	05-05	6

Project:
Alfred House
Reading, RG1 7JL

Drawing:
Proposed West Elevation

Date:	Status:
Nov '25	Information
Drawn By:	Checked By:
MC	EM



Colony Architects Ltd.
The Wine Store, Brewery Court, Theale, Reading, RG7 5AJ
+44 (0)118 380 0328
hello@colonyarchitects.com
colonyarchitects.com