




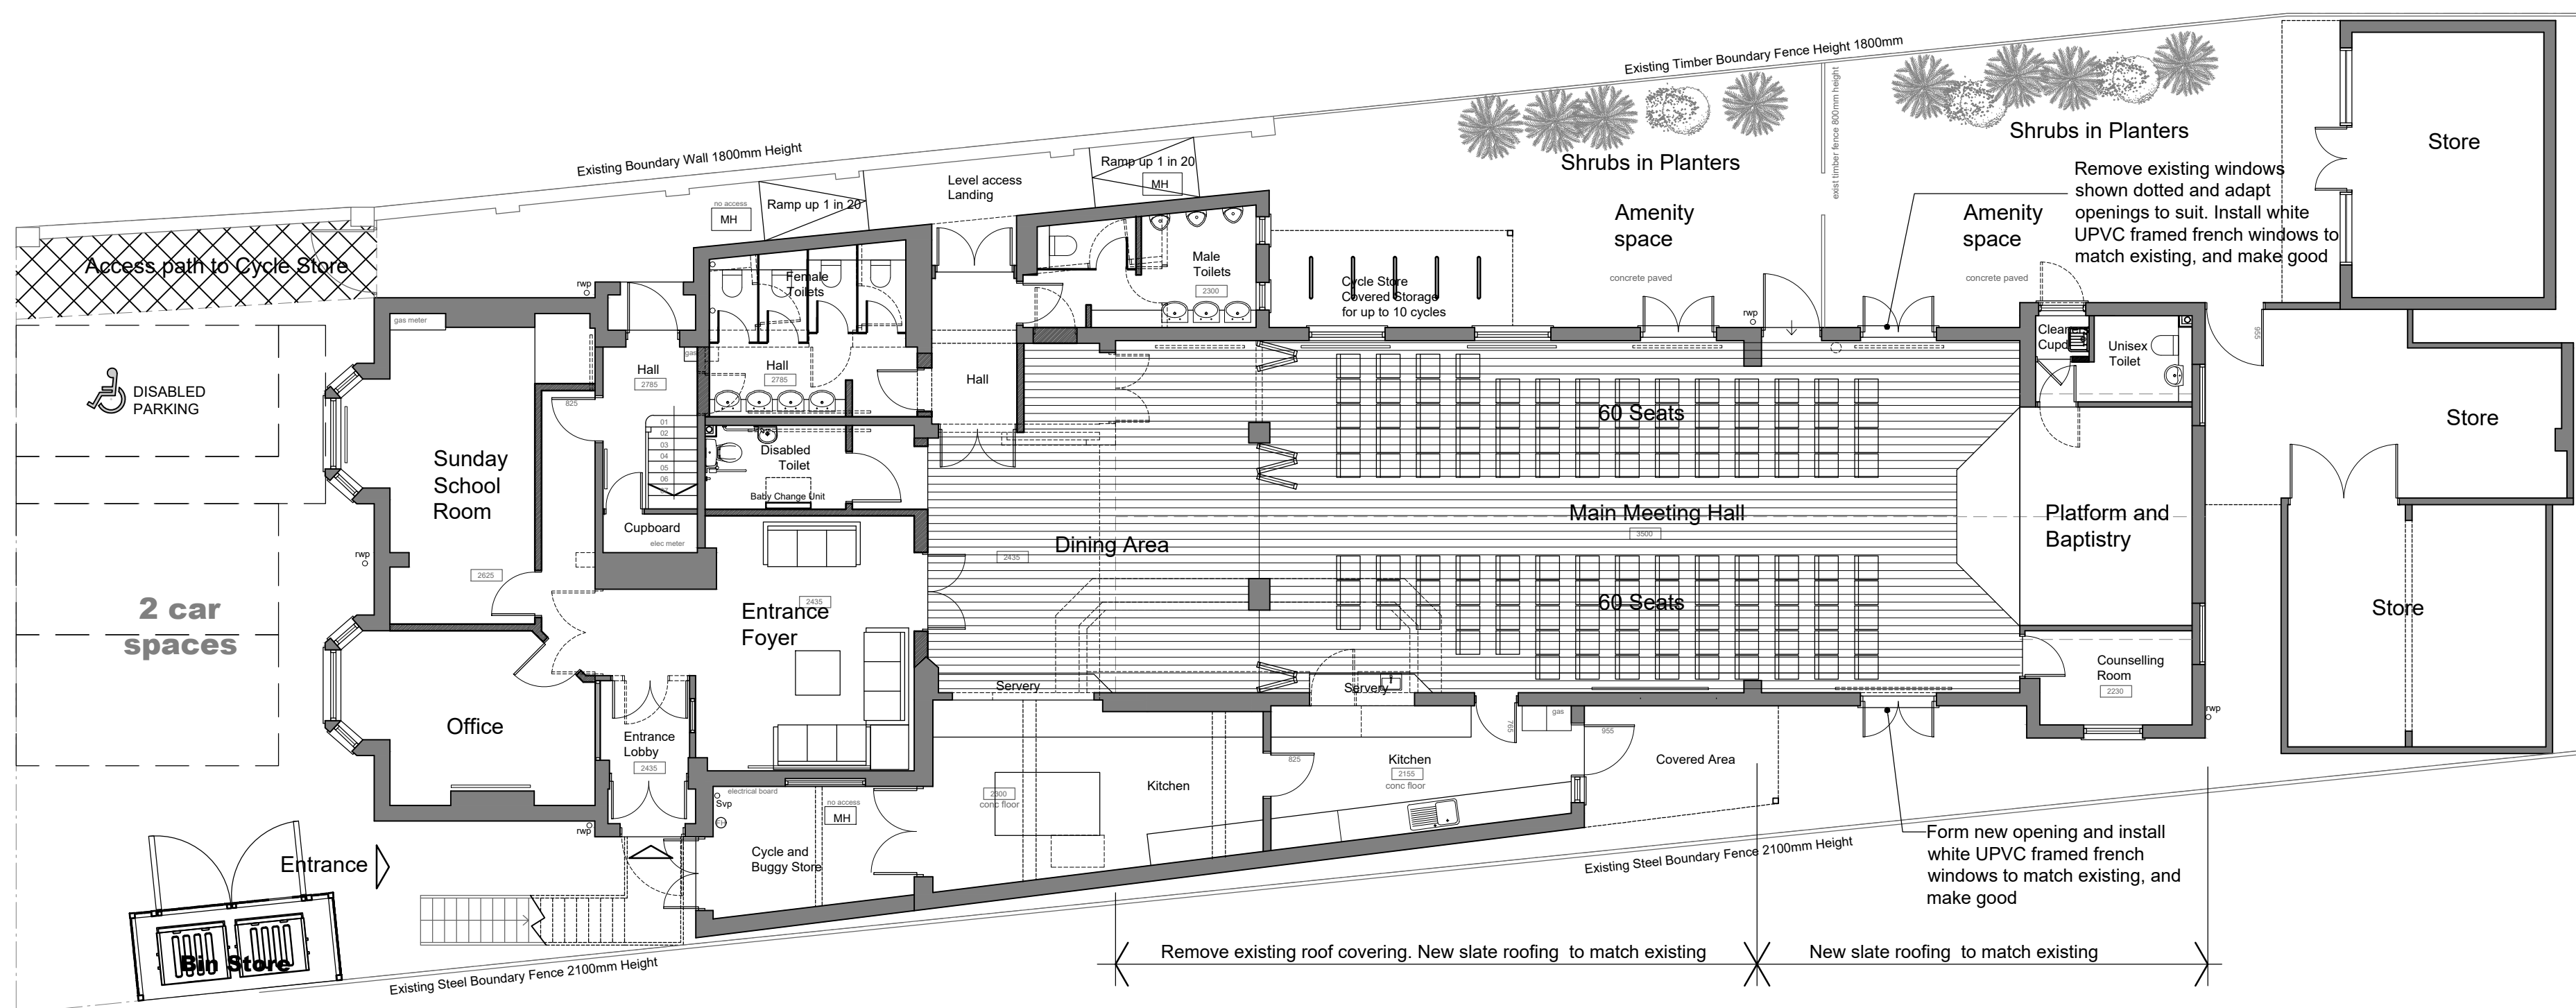

Ground Floor Plan and Site Plan

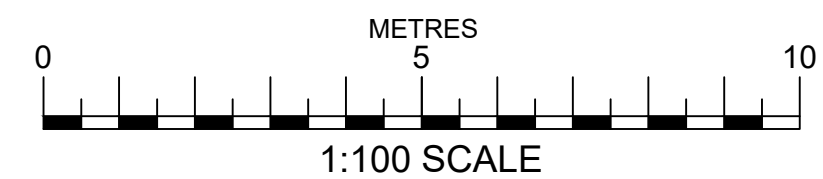

IAN HUNT ASSOCIATES

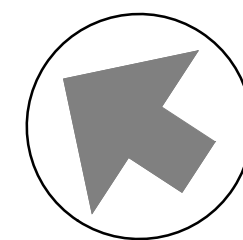

**Oakwood House
14 High Tree Drive Earley
Reading Berkshire RG6 1EU
0118 935 3655
info@ihaltd.co.uk**

Project	Proposed Change of Use at:12-14 Kentwood Hill, Tilehurst, Reading RG31 6DE
Client	Berachah International Christian Fellowship

Title	Proposed Ground Floor and Site Plan
Revision	B Amended. Access path to cycle store indicated and bin store added as requested by Planning Officer: 29 October 2025

Drawn	Scale	Date
IRH	1:100	July 2025
Drawing No	Rev	
1605.08	B	

All dimensions to be checked on site prior to the commencement of any construction. This drawing may not be reproduced in any part or form without the written consent of Ian Hunt Associates Ltd.

ALL COPYRIGHTS RESERVED