

BERKSHIRE DEVELOPMENTS LTD
CLIENT

Joy Charnley
PROJECT
Single Storey Rear Extension
at
43, Windermere Road
Reading
Berkshire
RG2 7HU



DRAWING
Proposed South West and
South East Elevations

SCALE
1:50 @ A3
DRAWING No.
25/WRR/05

DATE
October 2025
REVISION



S.W.

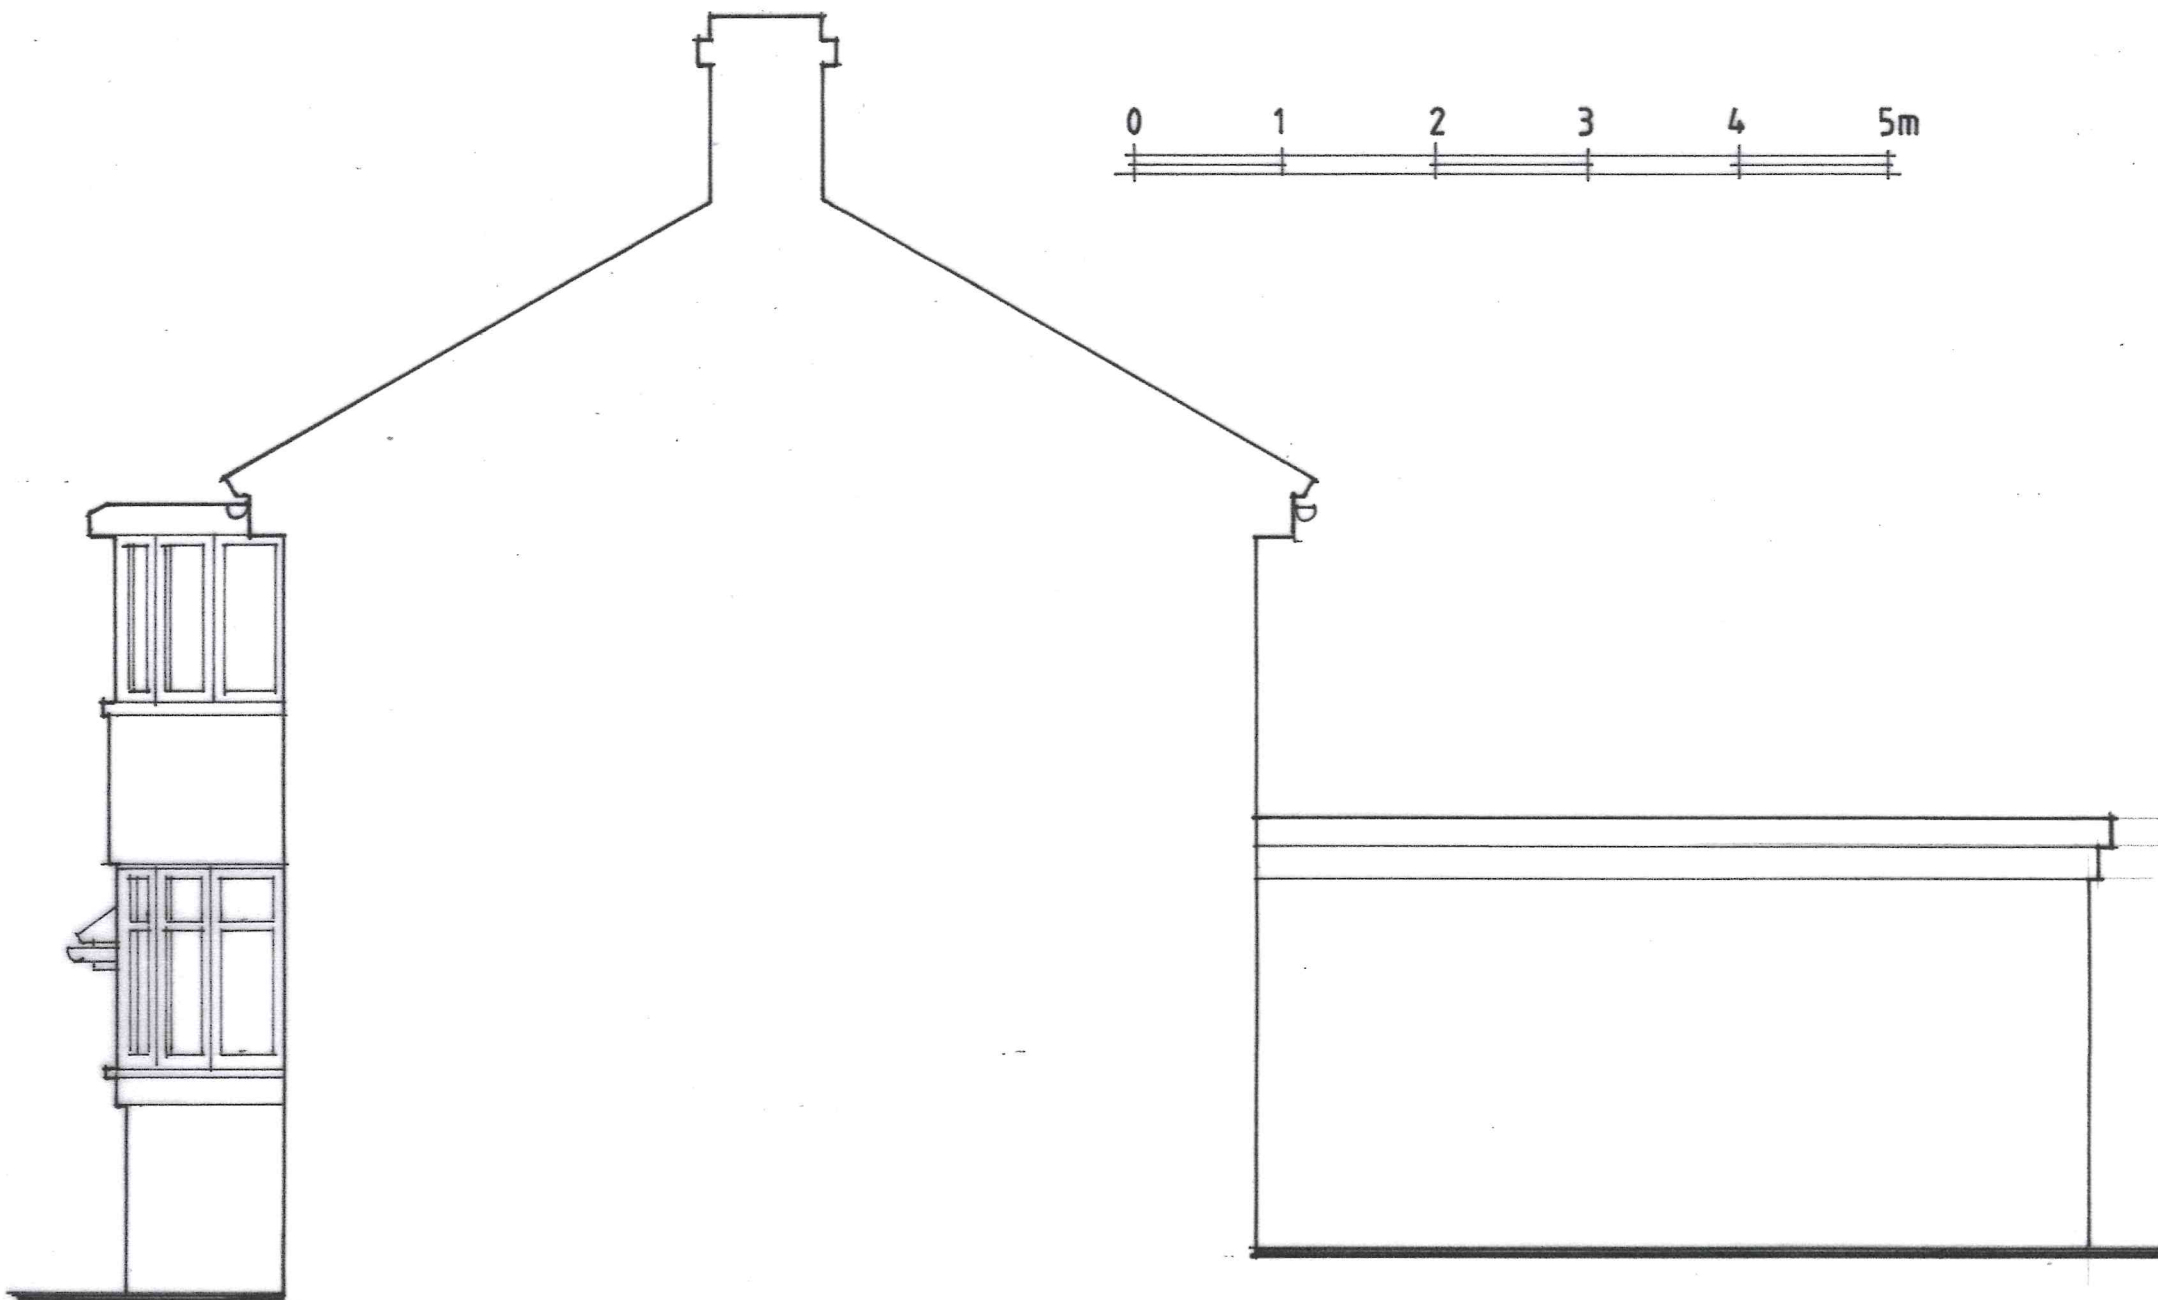 

S.E.