


Rev. A General revisions 30/10/25
BERKSHIRE DEVELOPMENTS LTD
CLIENT

Joy Charnley
PROJECT
Single Storey Rear Extension
at
43, Windermere Road
Reading
Berkshire
RG2 7HU

DRAWING
Proposed North East and
North West Elevations

SCALE	DATE
1:50 @ A3	October 2025
DRAWING No.	REVISION
25/WRR/06	A

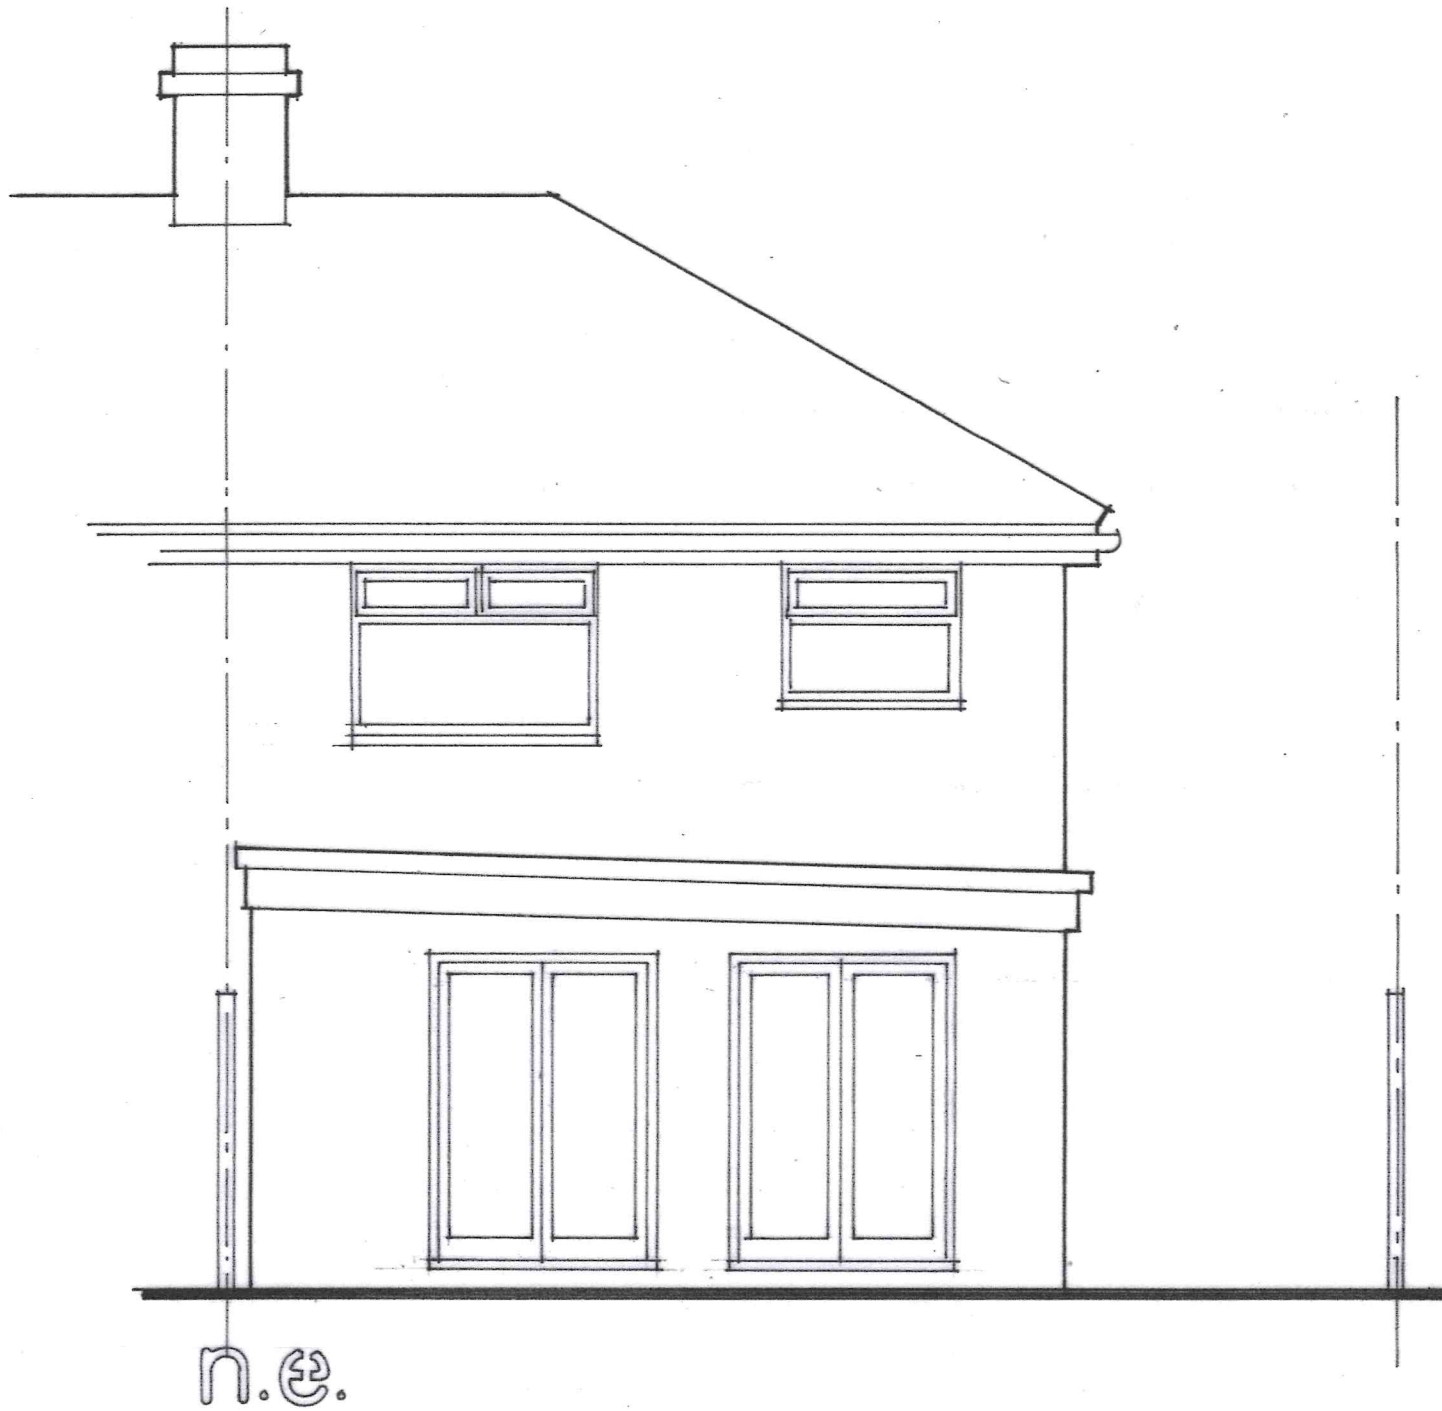

0 1 2 3 4 5m

