
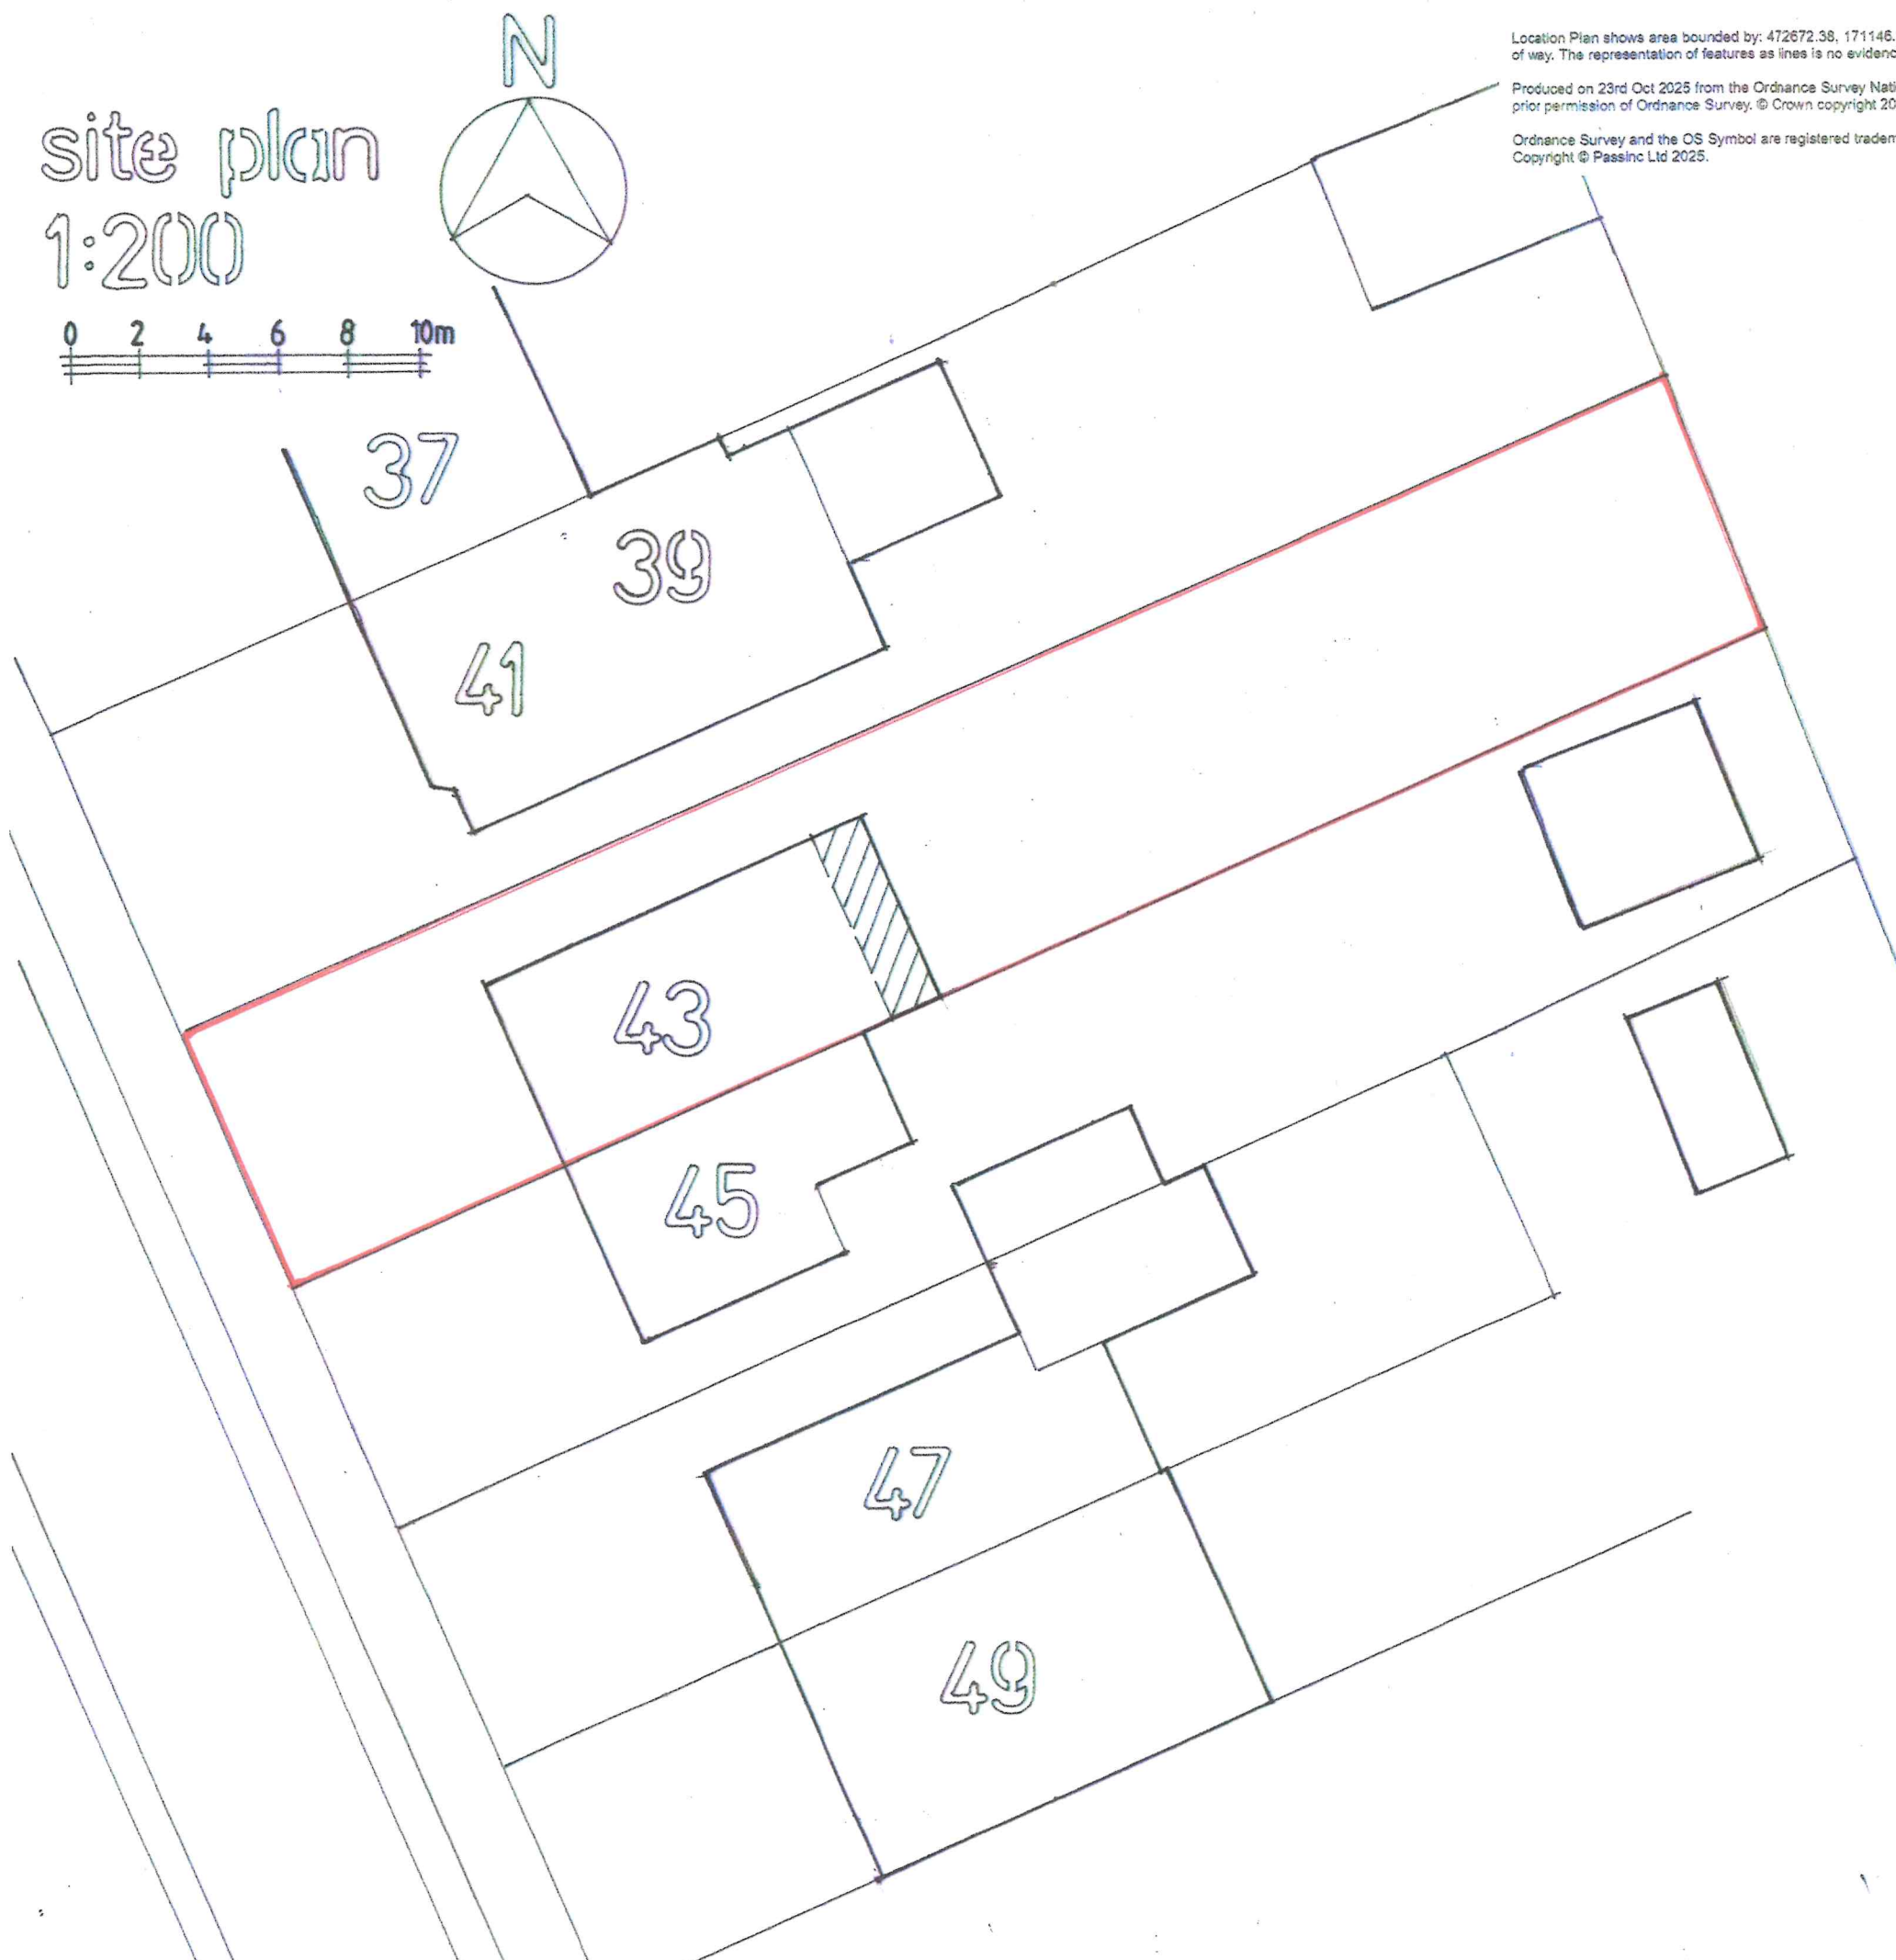


site plan 1:200

0 2 4 6 8 10m

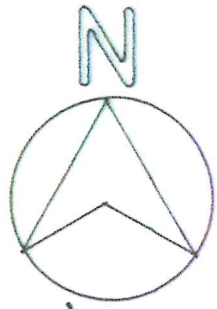

Location Plan shows area bounded by: 472672.38, 171146.31 472813.8, 171287.73 (at a scale of 1:1250), OSGridRef: SU72747121. The representation of a road, track or path is no evidence of a right of way. The representation of features as lines is no evidence of a property boundary.


Produced on 23rd Oct 2025 from the Ordnance Survey National Geographic Database and incorporating surveyed revision available at this date. Reproduction in whole or part is prohibited without the prior permission of Ordnance Survey. © Crown copyright 2025. Supplied by buyaplan.co.uk a licensed Ordnance Survey partner (100053143). Unique plan reference: #01015164-094D19.

Ordnance Survey and the OS Symbol are registered trademarks of Ordnance Survey, the national mapping agency of Great Britain. Buy A Plan® logo, pdf design and the buyaplan.co.uk website are Copyright © Passinc Ltd 2025.



location plan 1:1250

0 10 20 30 40 50 60 70m

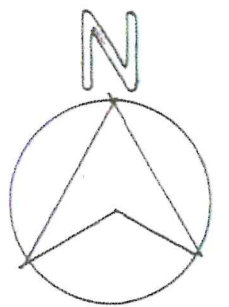

BERKSHIRE DEVELOPMENTS LTD

CLIENT

Joy Charnley

PROJECT

Single Storey Rear Extension
at
43, Windermere Road
Reading
Berkshire
RG2 7HU

DRAWING

Proposed Site and
Location Plans

SCALE

1:200 + 1:1250

@ A3

DRAWING No.

25/WRR/07

DATE

October 2025

REVISION