


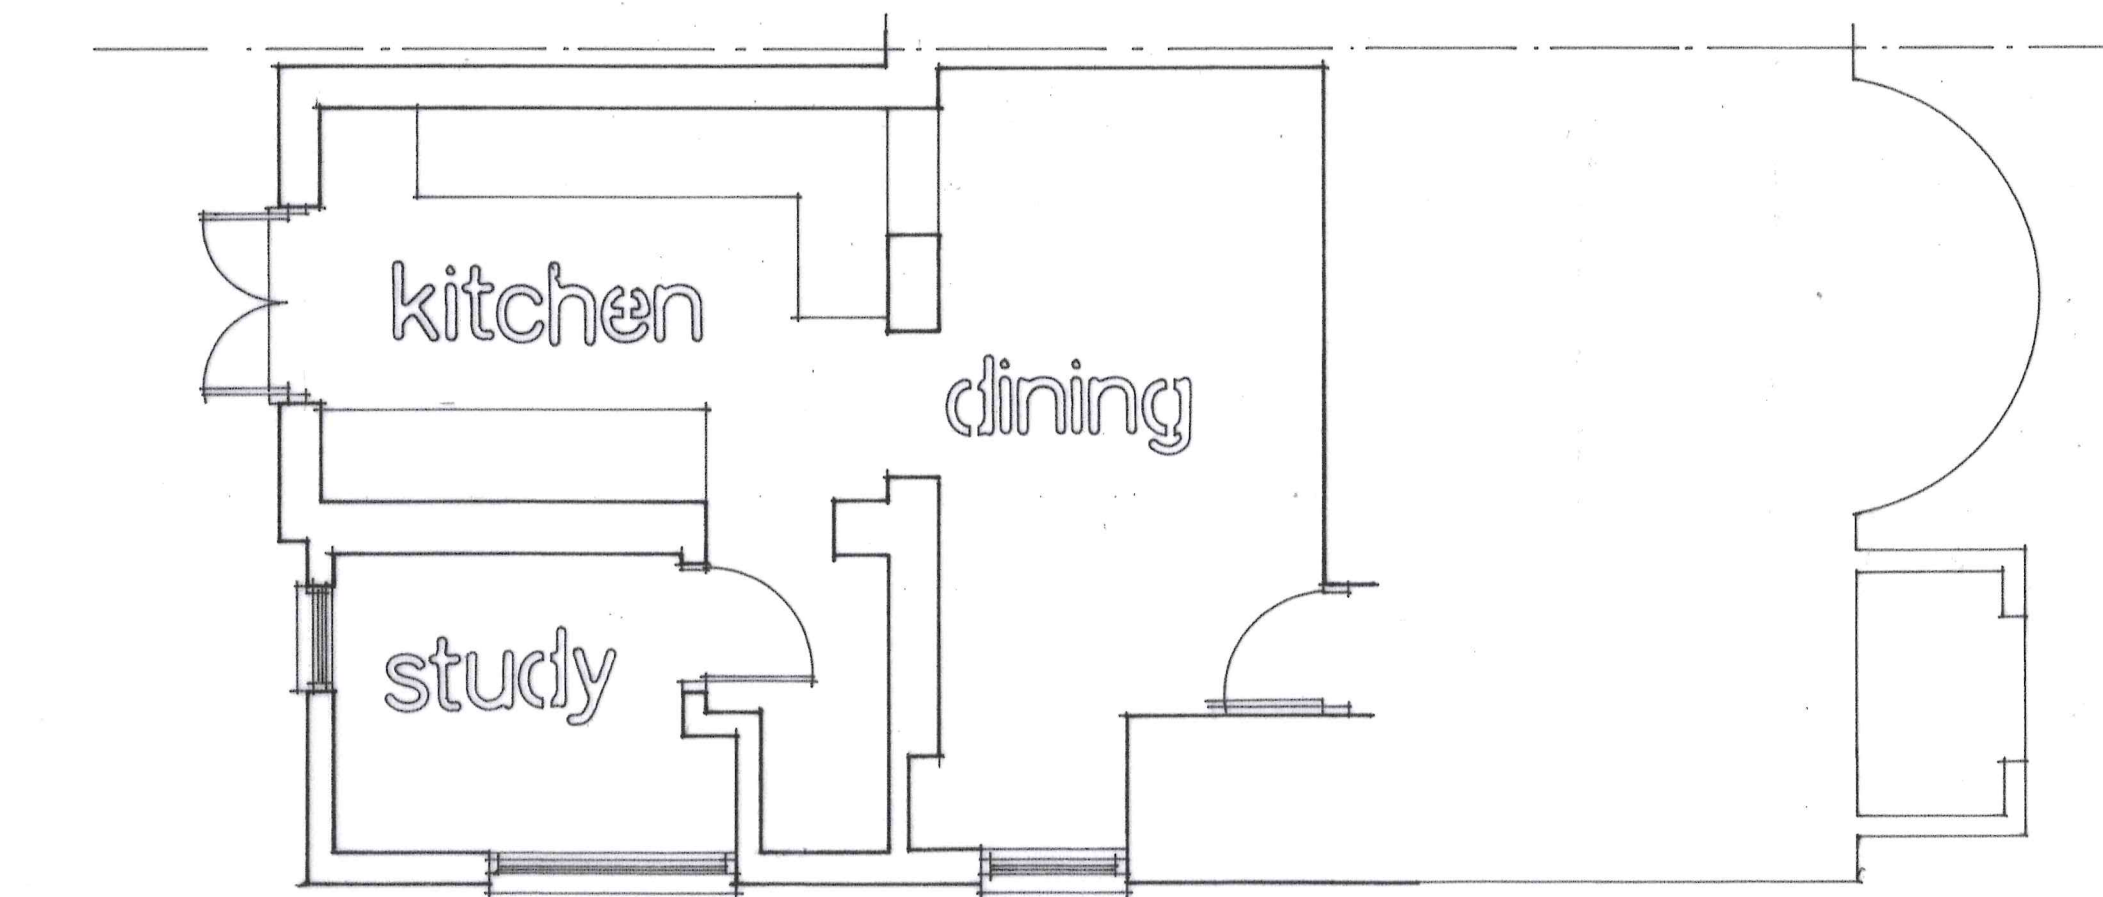

ground



BERKSHIRE DEVELOPMENTS LTD
CLIENT

Joy Charnley
PROJECT
Single Storey Rear Extension
at
43, Windermere Road
Reading
Berkshire
RG2 7HU

DRAWING
Existing Part Ground
Floor Plan

SCALE
1:50 @ A3
DRAWING No.
25/WRR/01

DATE
October 2025
REVISION