

BERKSHIRE DEVELOPMENTS LTD

CLIENT

Joy Charnley

PROJECT

Single Storey Rear Extension
at
43, Windermere Road
Reading
Berkshire
RG2 7HU

DRAWING

Existing South West and
South East Elevations

SCALE

1:50 @ A3

DRAWING No.

25/WRR/02


DATE

October 2025

REVISION



S.W.

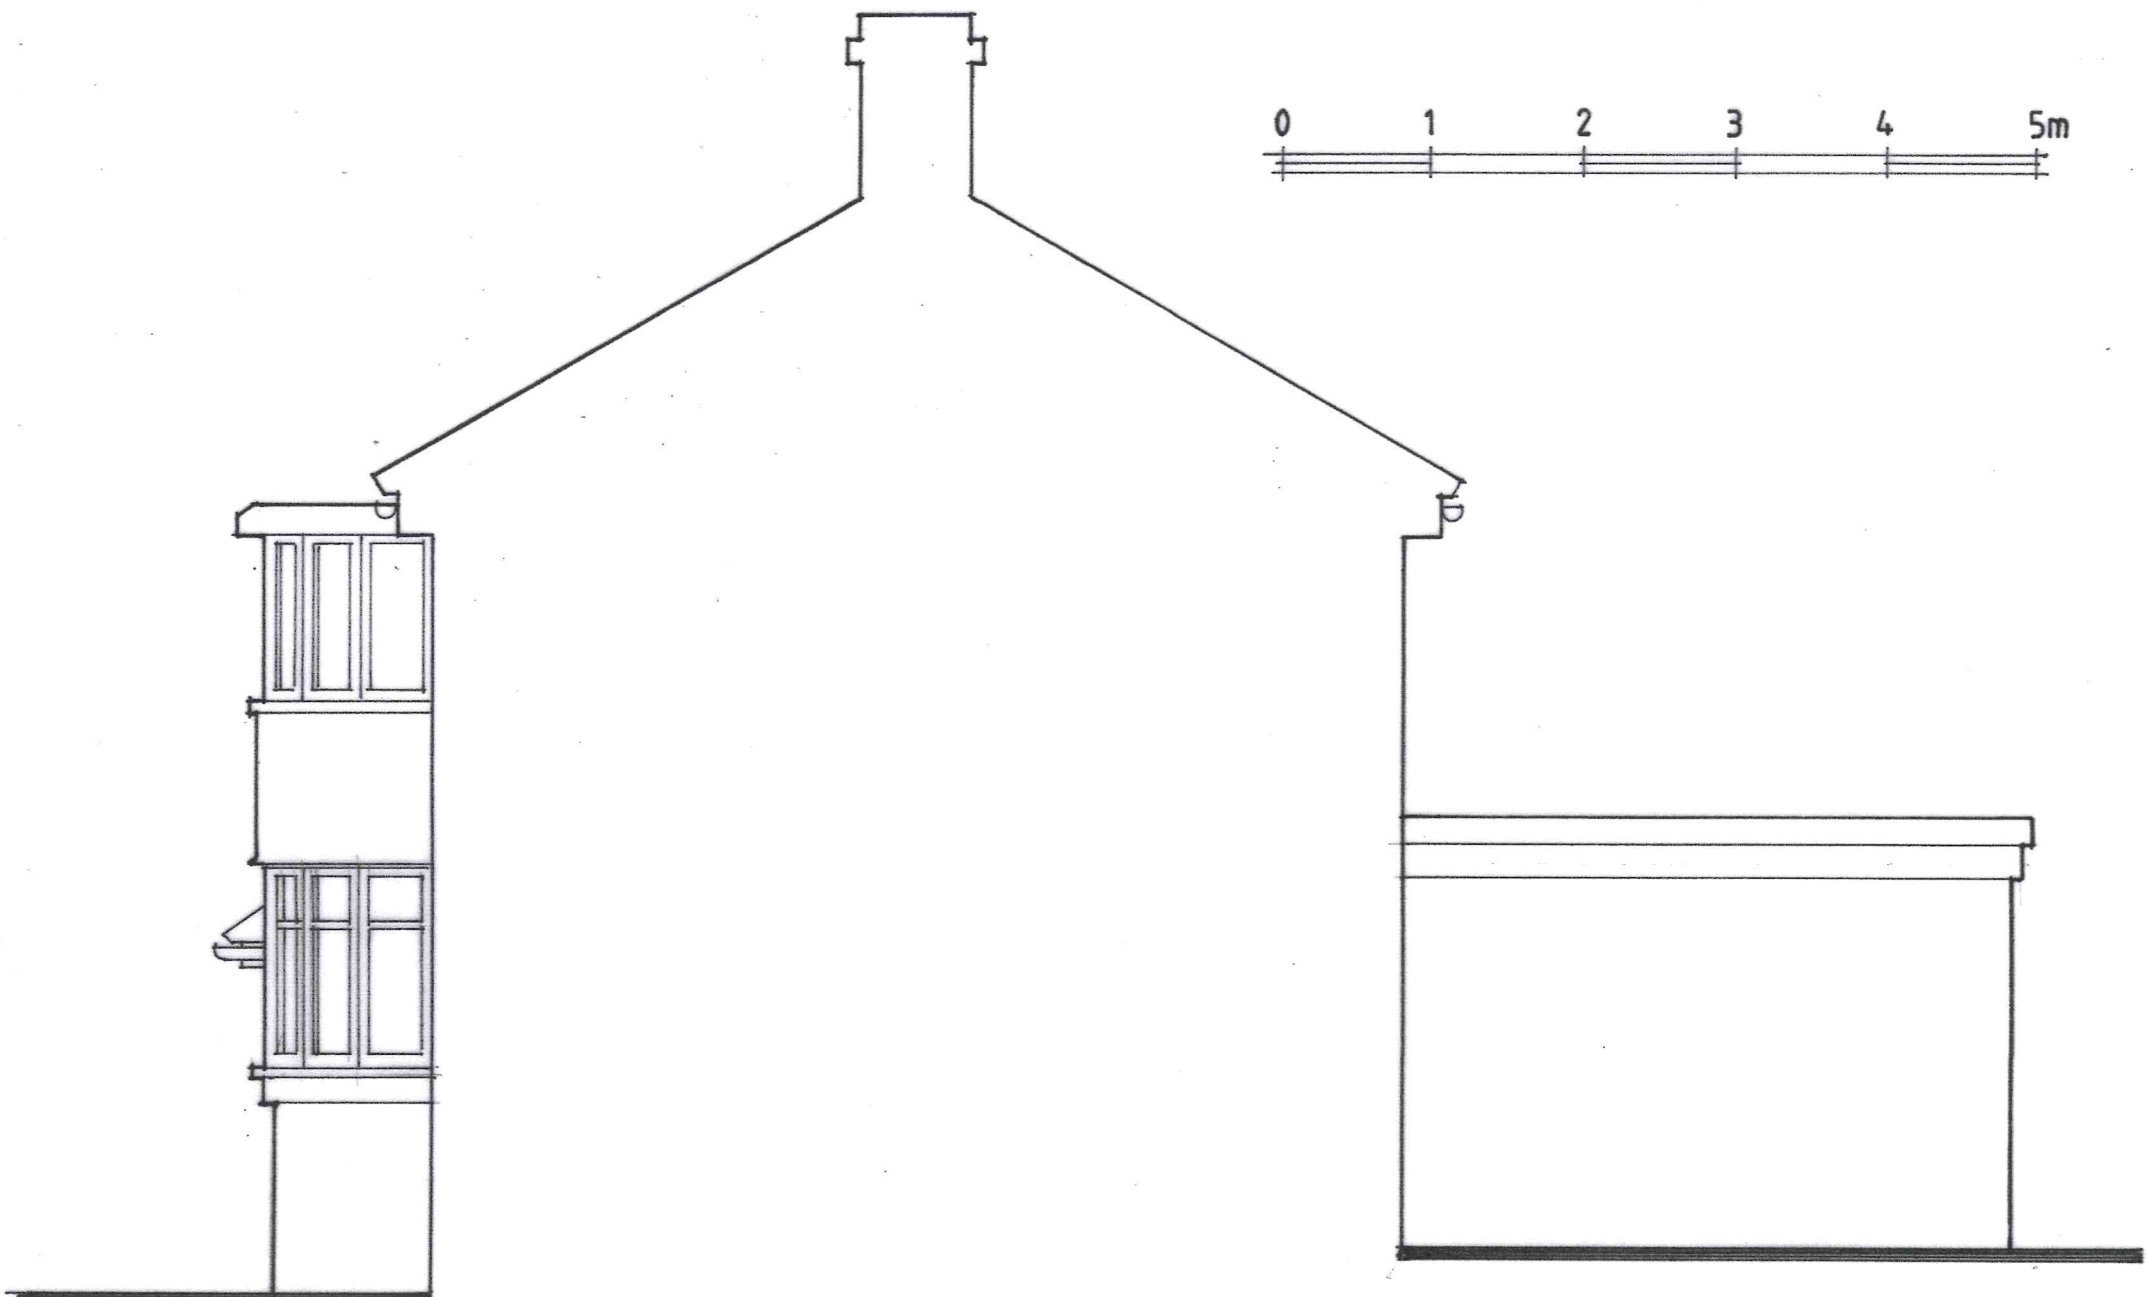

S.E.