

BERKSHIRE DEVELOPMENTS LTD

CLIENT

Joy Charnley

PROJECT

Single Storey Rear Extension
at
43, Windermere Road
Reading
Berkshire
RG2 7HU

DRAWING

Existing North East and
North West Elevations

SCALE

1:50 @ A3


DRAWING No.

25/WRR/03

DATE

October 2025

REVISION

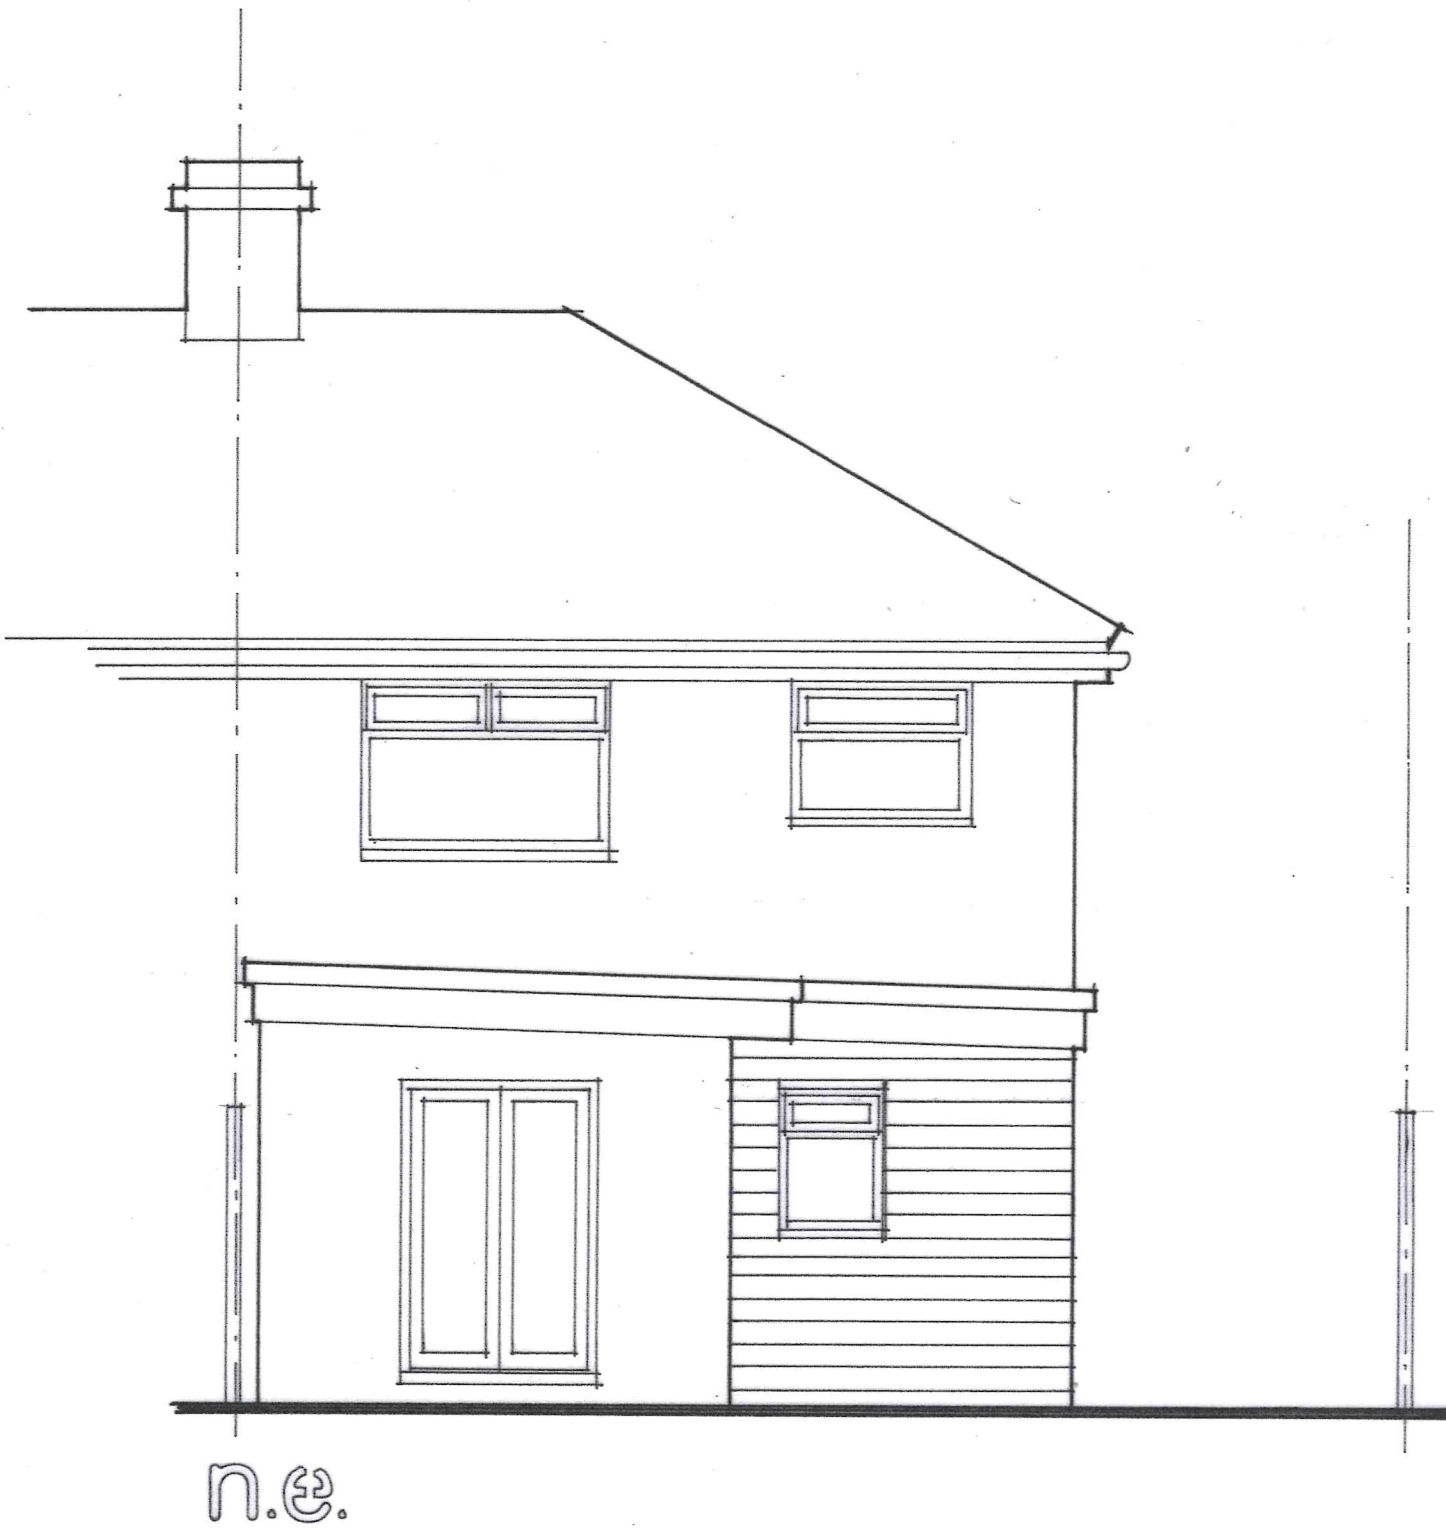

0 1 2 3 4 5m

