



EXISTING ELEVATIONS 1:100

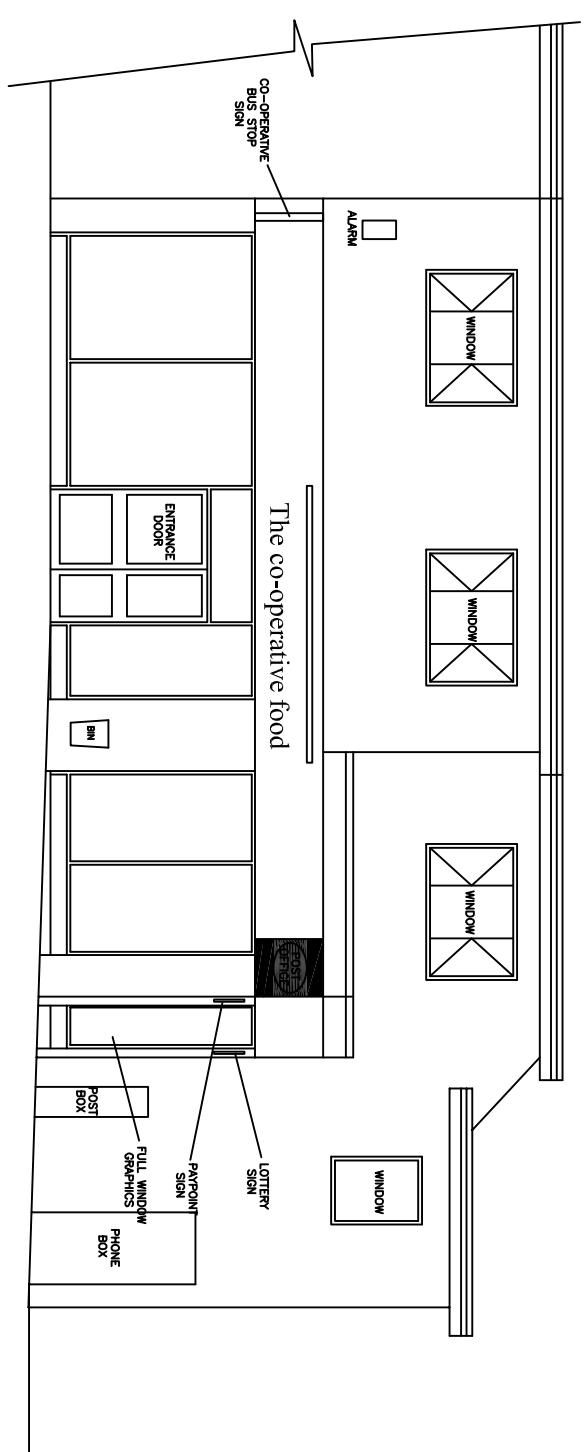

FRONT ELEVATION

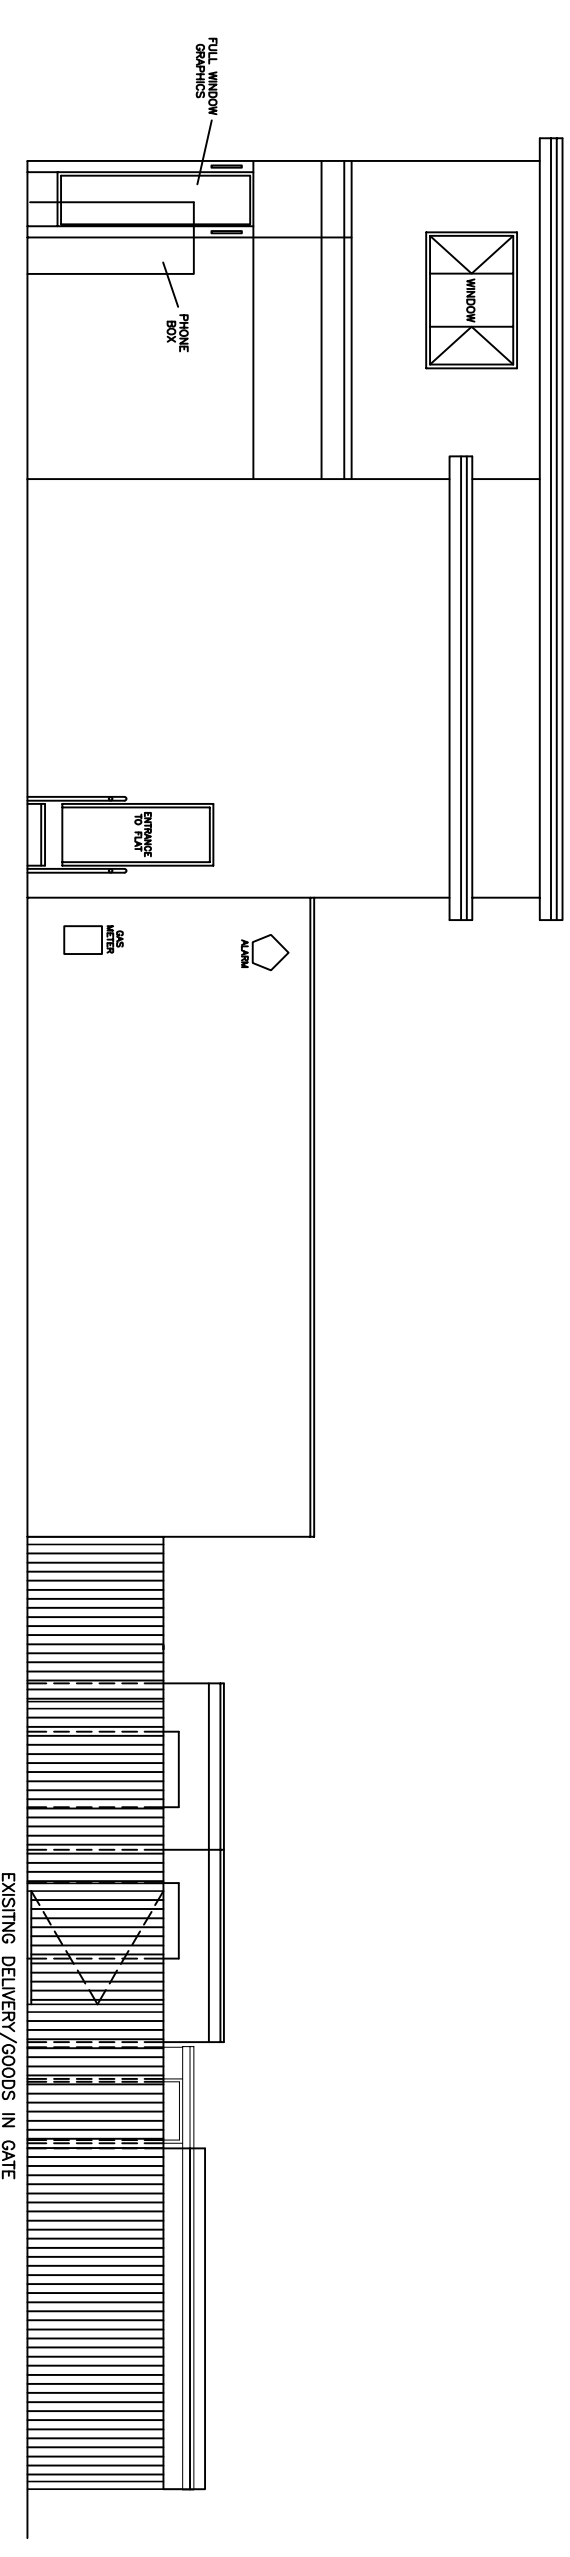


SIDE ELEVATION

WINDOW SIZE AND POSITIONS ESTIMATED


REVISION

A. GOODS IN GATE UPDATE TO REFLECT WHAT IS ON SITE


08.05.25

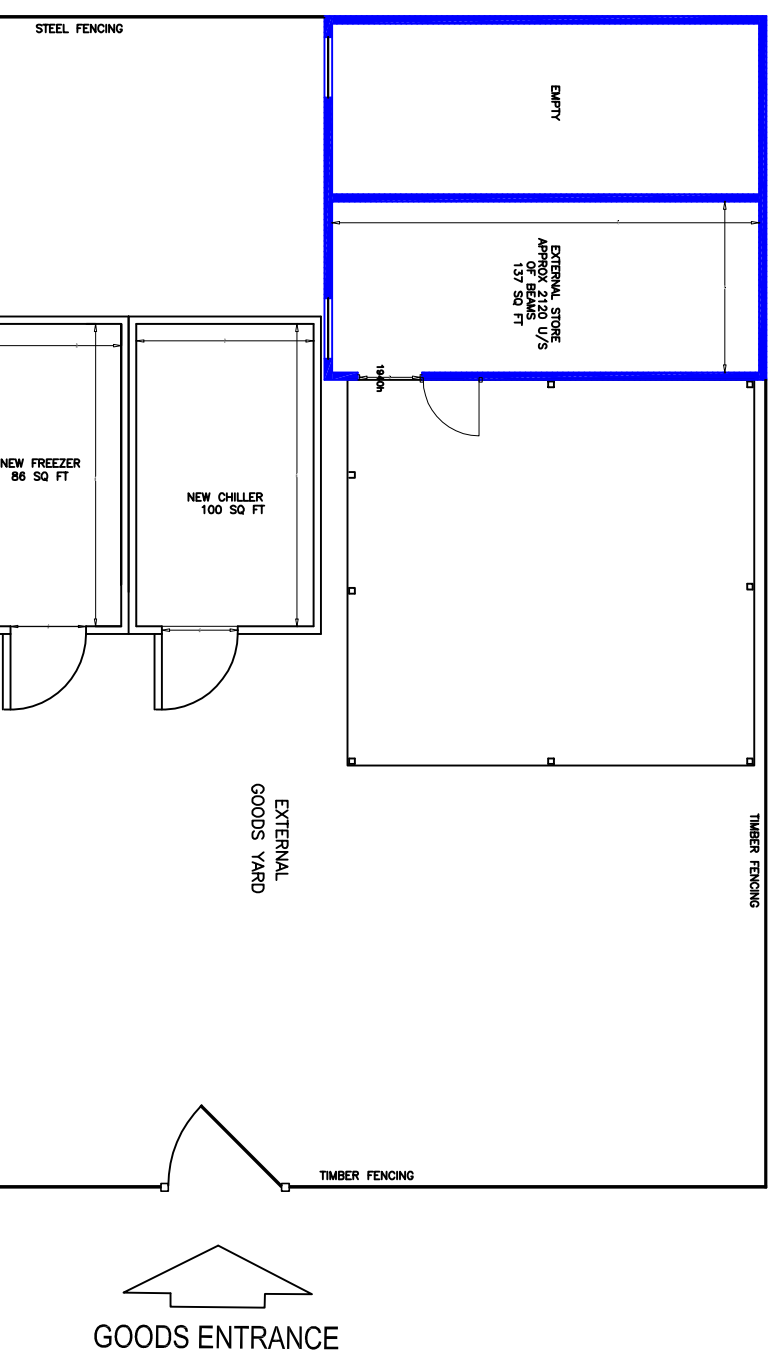

REAR ELEVATION

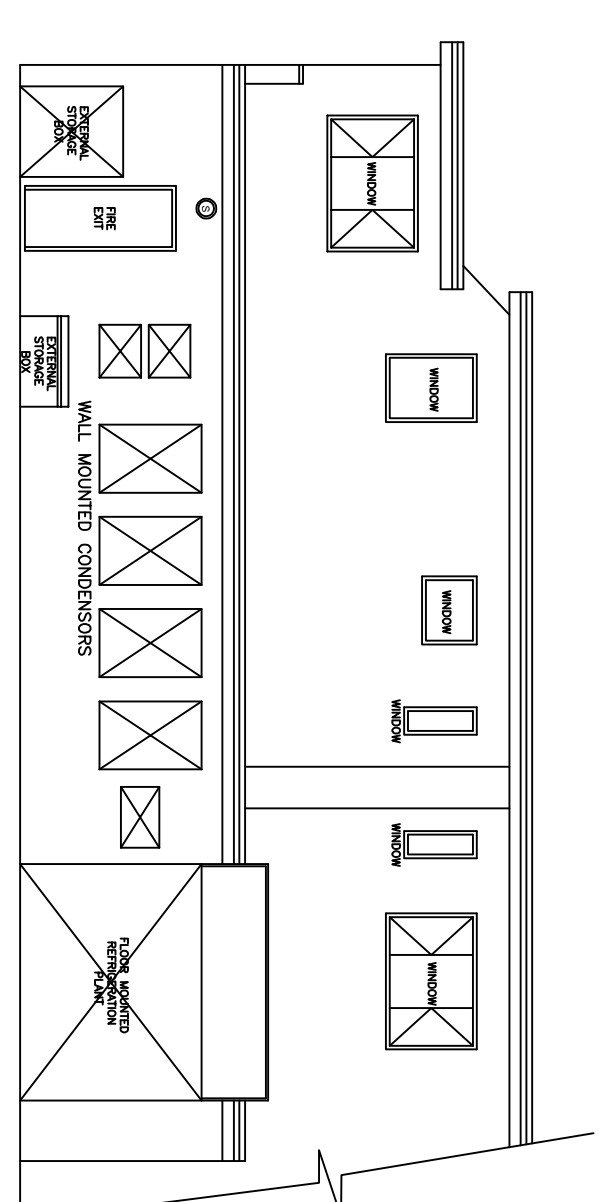


WINDOW SIZE AND POSITIONS ESTIMATED

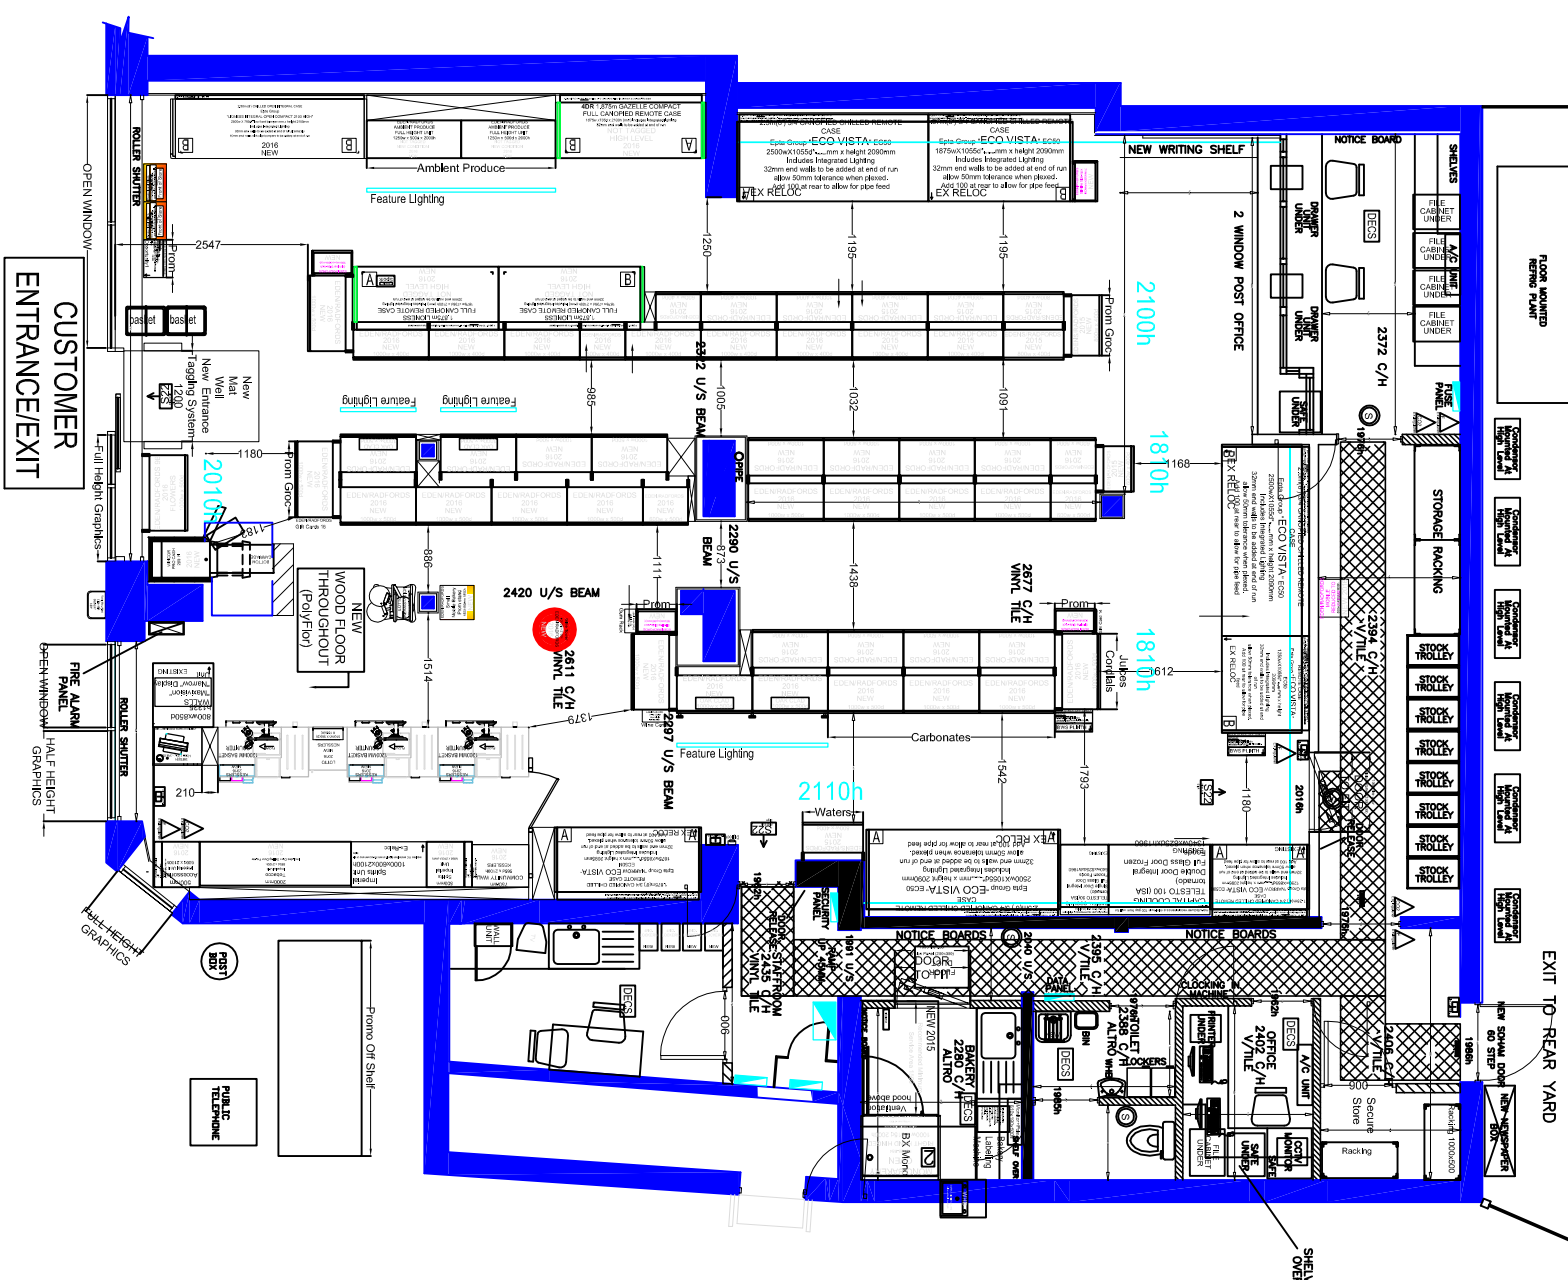

GROUND FLOOR PLAN

EXISTING PLAN 1:100

SCALE 1:100

 

date	drawn
JAN 25	C.J.J.
scale	drg no.
1:100 @A1	3923.10a

© THE CONTENTS OF THIS DRAWING REMAIN THE SOLE PROPERTY OF WELLSFIED ASSOCIATES AND MUST NOT BE COPIED OR REPRODUCED WITHOUT PRIOR PERMISSION.

FULL SURVEY NOT CARRIED OUT, DRAWING PRODUCED USING
INFORMATION SUPPLIED BY THE CLIENT

Wellfield
Associates

York House
Westview Drive
Rayleigh, Essex.
SS6 7AU
Mob No 07766 221958
chris@wellsfieldassociates.co.uk

project

CO-OP SUPERMARKET
124 HENLEY ROAD
CAVERSHAM
READING
RG4 6DH

EXG DETAILS

date JAN 25 drawn C.J.J.

1:100 @A1