




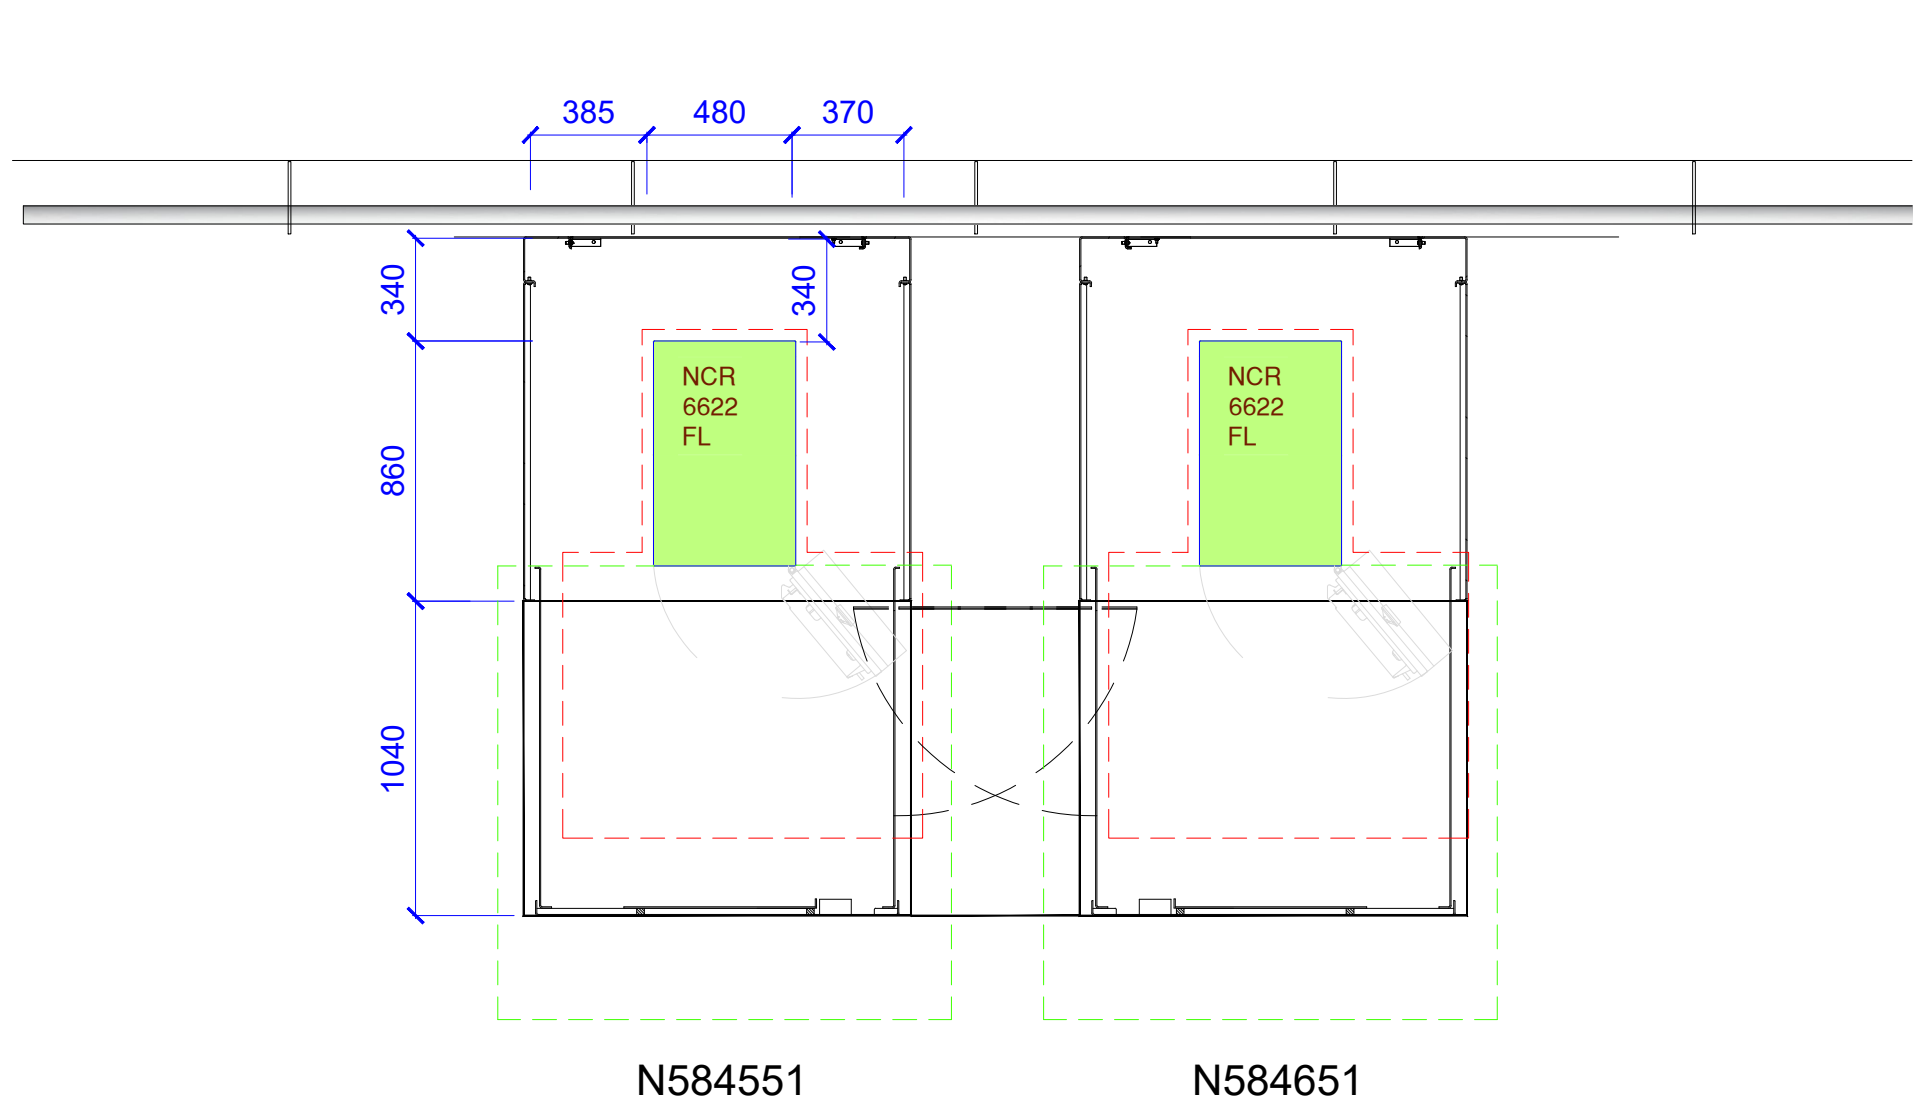


01 EXISTING ATM PLAN
scale 1:25

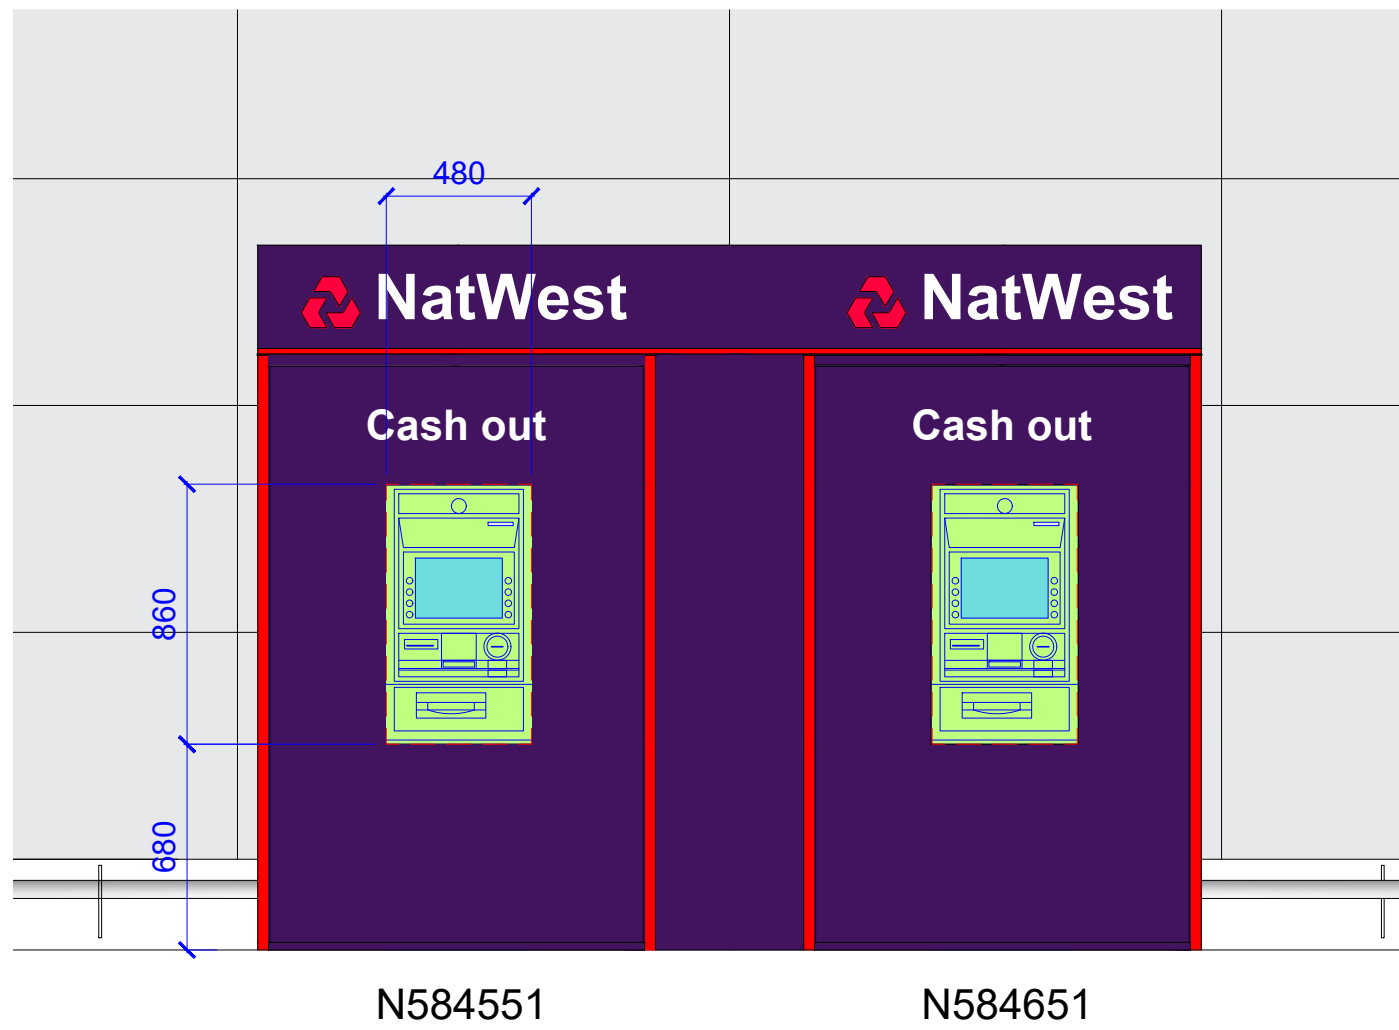


02 EXISTING ATM ELEVATION
scale 1:25

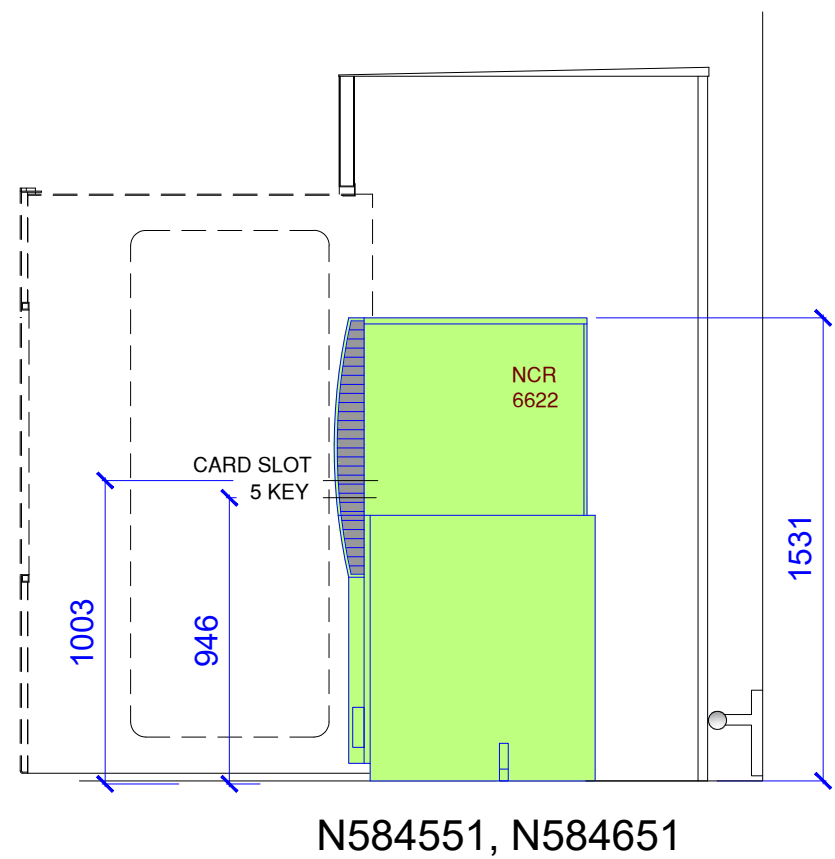


03 EXISTING ATM SECTION
scale 1:25

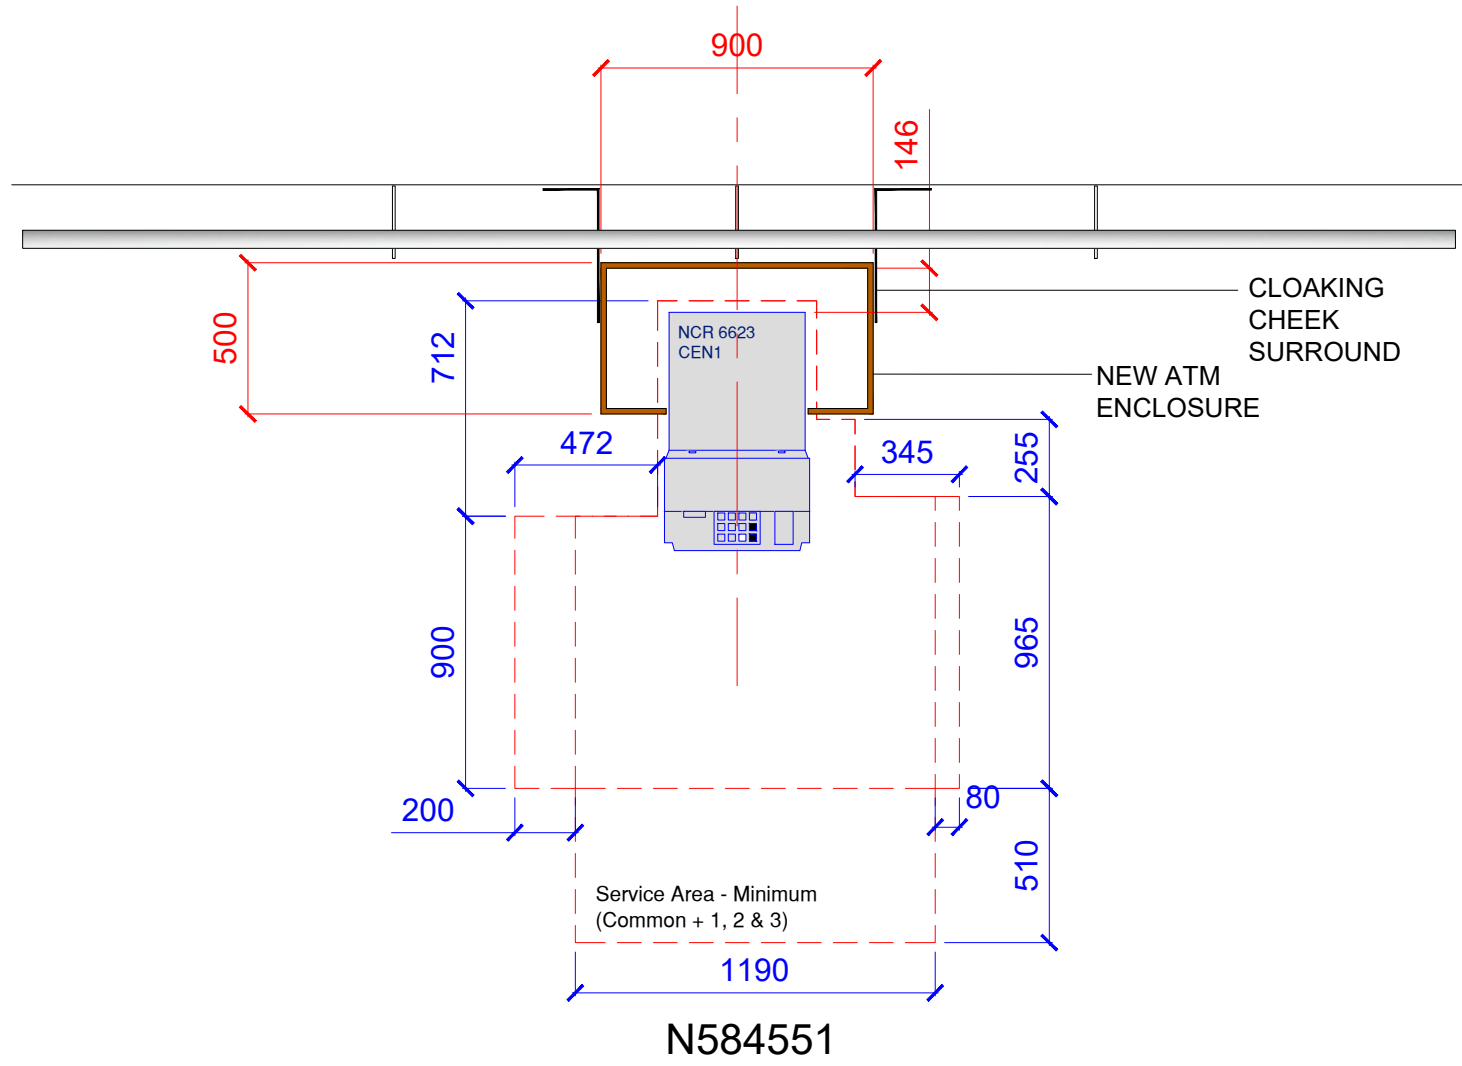


04 PROPOSED ATM PLAN
scale 1:25

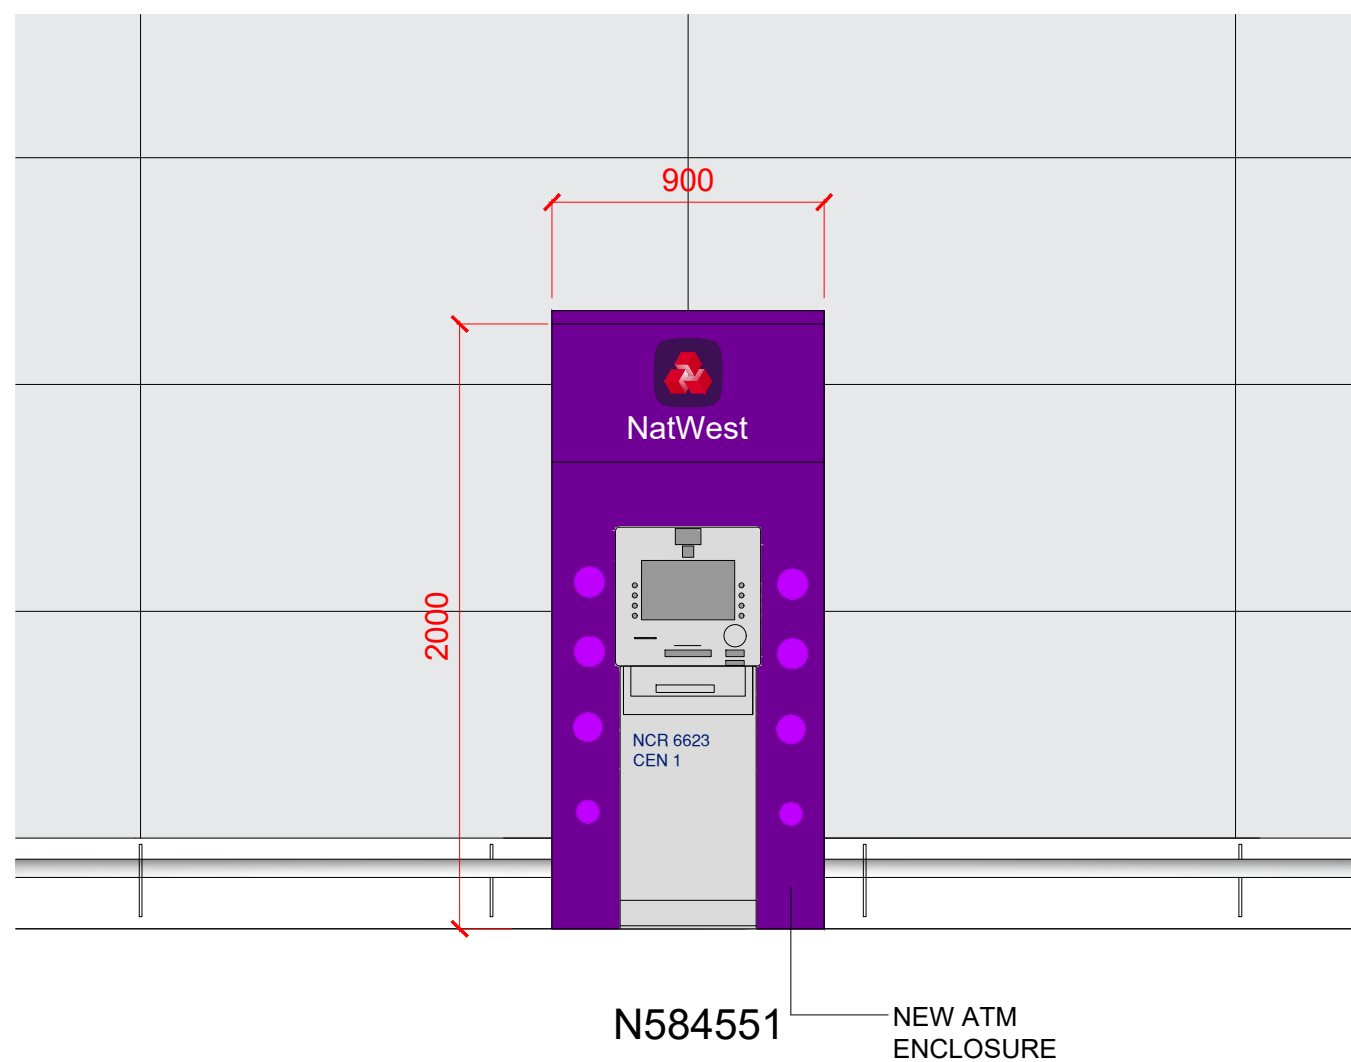

05 PROPOSED ATM ELEVATION
scale 1:25

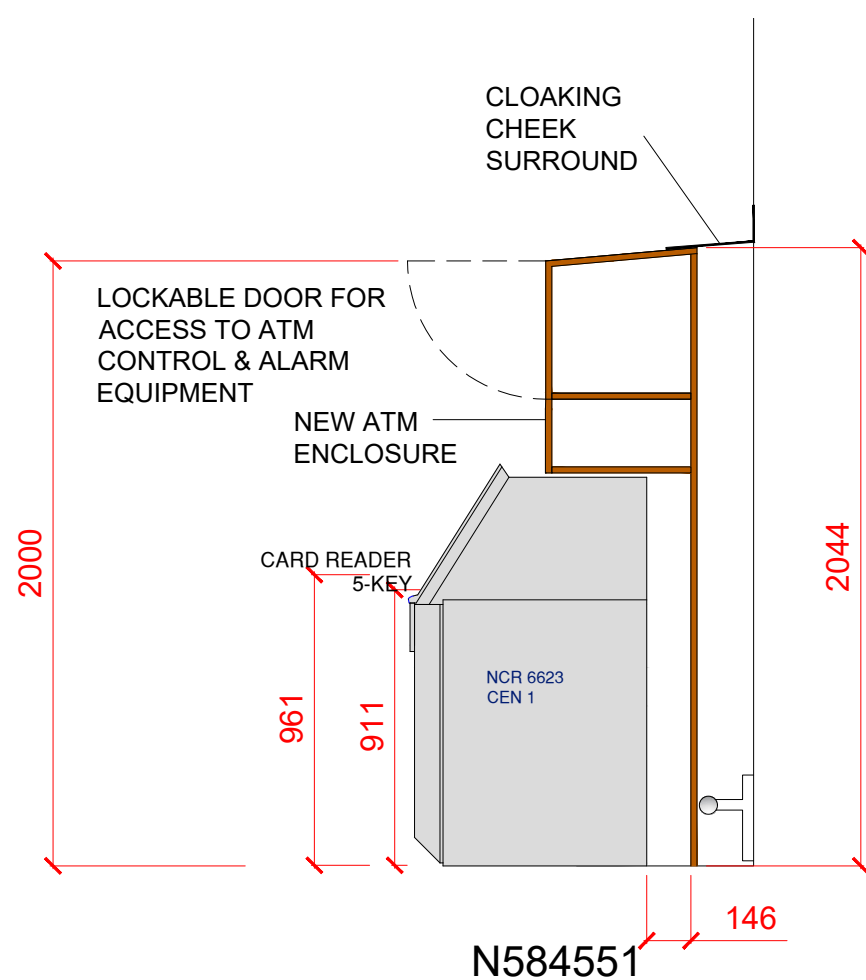

06 PROPOSED ATM SECTION
scale 1:25

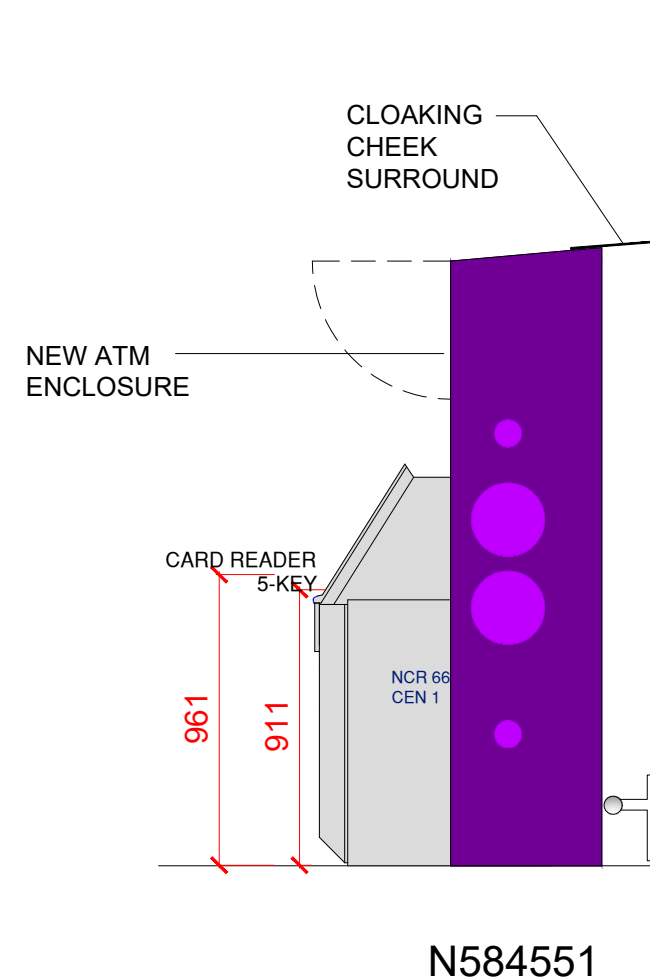

07 PROPOSED ATM SIDE ELEVATION
scale 1:25

NOTES:

- INTERNAL REMOVALS:
 - Contractor to review asbestos register in branch property file.
 - Disconnect power, alarm, data & IT from ATMs to be removed.
 - Remove existing ATM(s) & Plinth/Baseplate(s)
 - Removal of existing 2No. NCR 6622 FL ATMs.
 - Removal of existing 2No. Bastion Units.
- PROPOSED:
 - Install new 1 No. NCR 6623 FL ATM and ATM Enclosure installed centrally to the existing location.
 - Install new cloaking cheek surround to ensure no gap between the rear of the ATM Enclosure and the existing wall.
 - Re-connect data power.
 - Full re-branding to NatWest 'Pearl Standard' in accordance with NatWest Design Guide.
- DECORATION & FINISHES:
 - Make good flooring.
 - All affected areas to be made good and finished to match existing, to Contractors Scope of Works and NatWest Design Guide.
- M&E and I.T.:
 - Install power and data to new ATMs.
 - Services to be re-routed to Front Access Services Box.
- SECURITY:
 - Provide security alarms to new ATMs.

NOTES:



DEVICE SCHEDULE						
Device ID	Existing Device to be removed	Device Type	Device Location	Proposed Device	SAI Present	DDA Compliant
N584551	NCR 6622 FL	ATM	IH	NCR 6623 FL	No	Yes
N584651	NCR 6622 FL	ATM	IH	N/A	N/A	N/A



MAIN CONTRACTOR Morris & Spottiswood		CONTRACT NatWest SSTP 2024	JOB # -----	DATE 13/08/25	DRAWN BY RP
SCALE 1:25 @ A1		SITE NWB READING (Network Rail - Location 2) - Station Road, Reading, RG1 1LZ.			
DRAWING STATUS CONSTRUCTION		TITLE GROUND FLOOR PLAN - EXTERNAL EXISTING AND PROPOSED ATM REPLACEMENT			
REVISION DATE	01 13/09/2025	DRAWING NUMBER NWB-READING(NR-L2)-NWSSTP24-P1-EXT-M&S-CONSTRUCTION-001-01			SHEET 1 of 1

(C) These drawings are Not to be copied or reproduced in any form without the written permission and Full consent of Morris & Spottiswood Ltd