




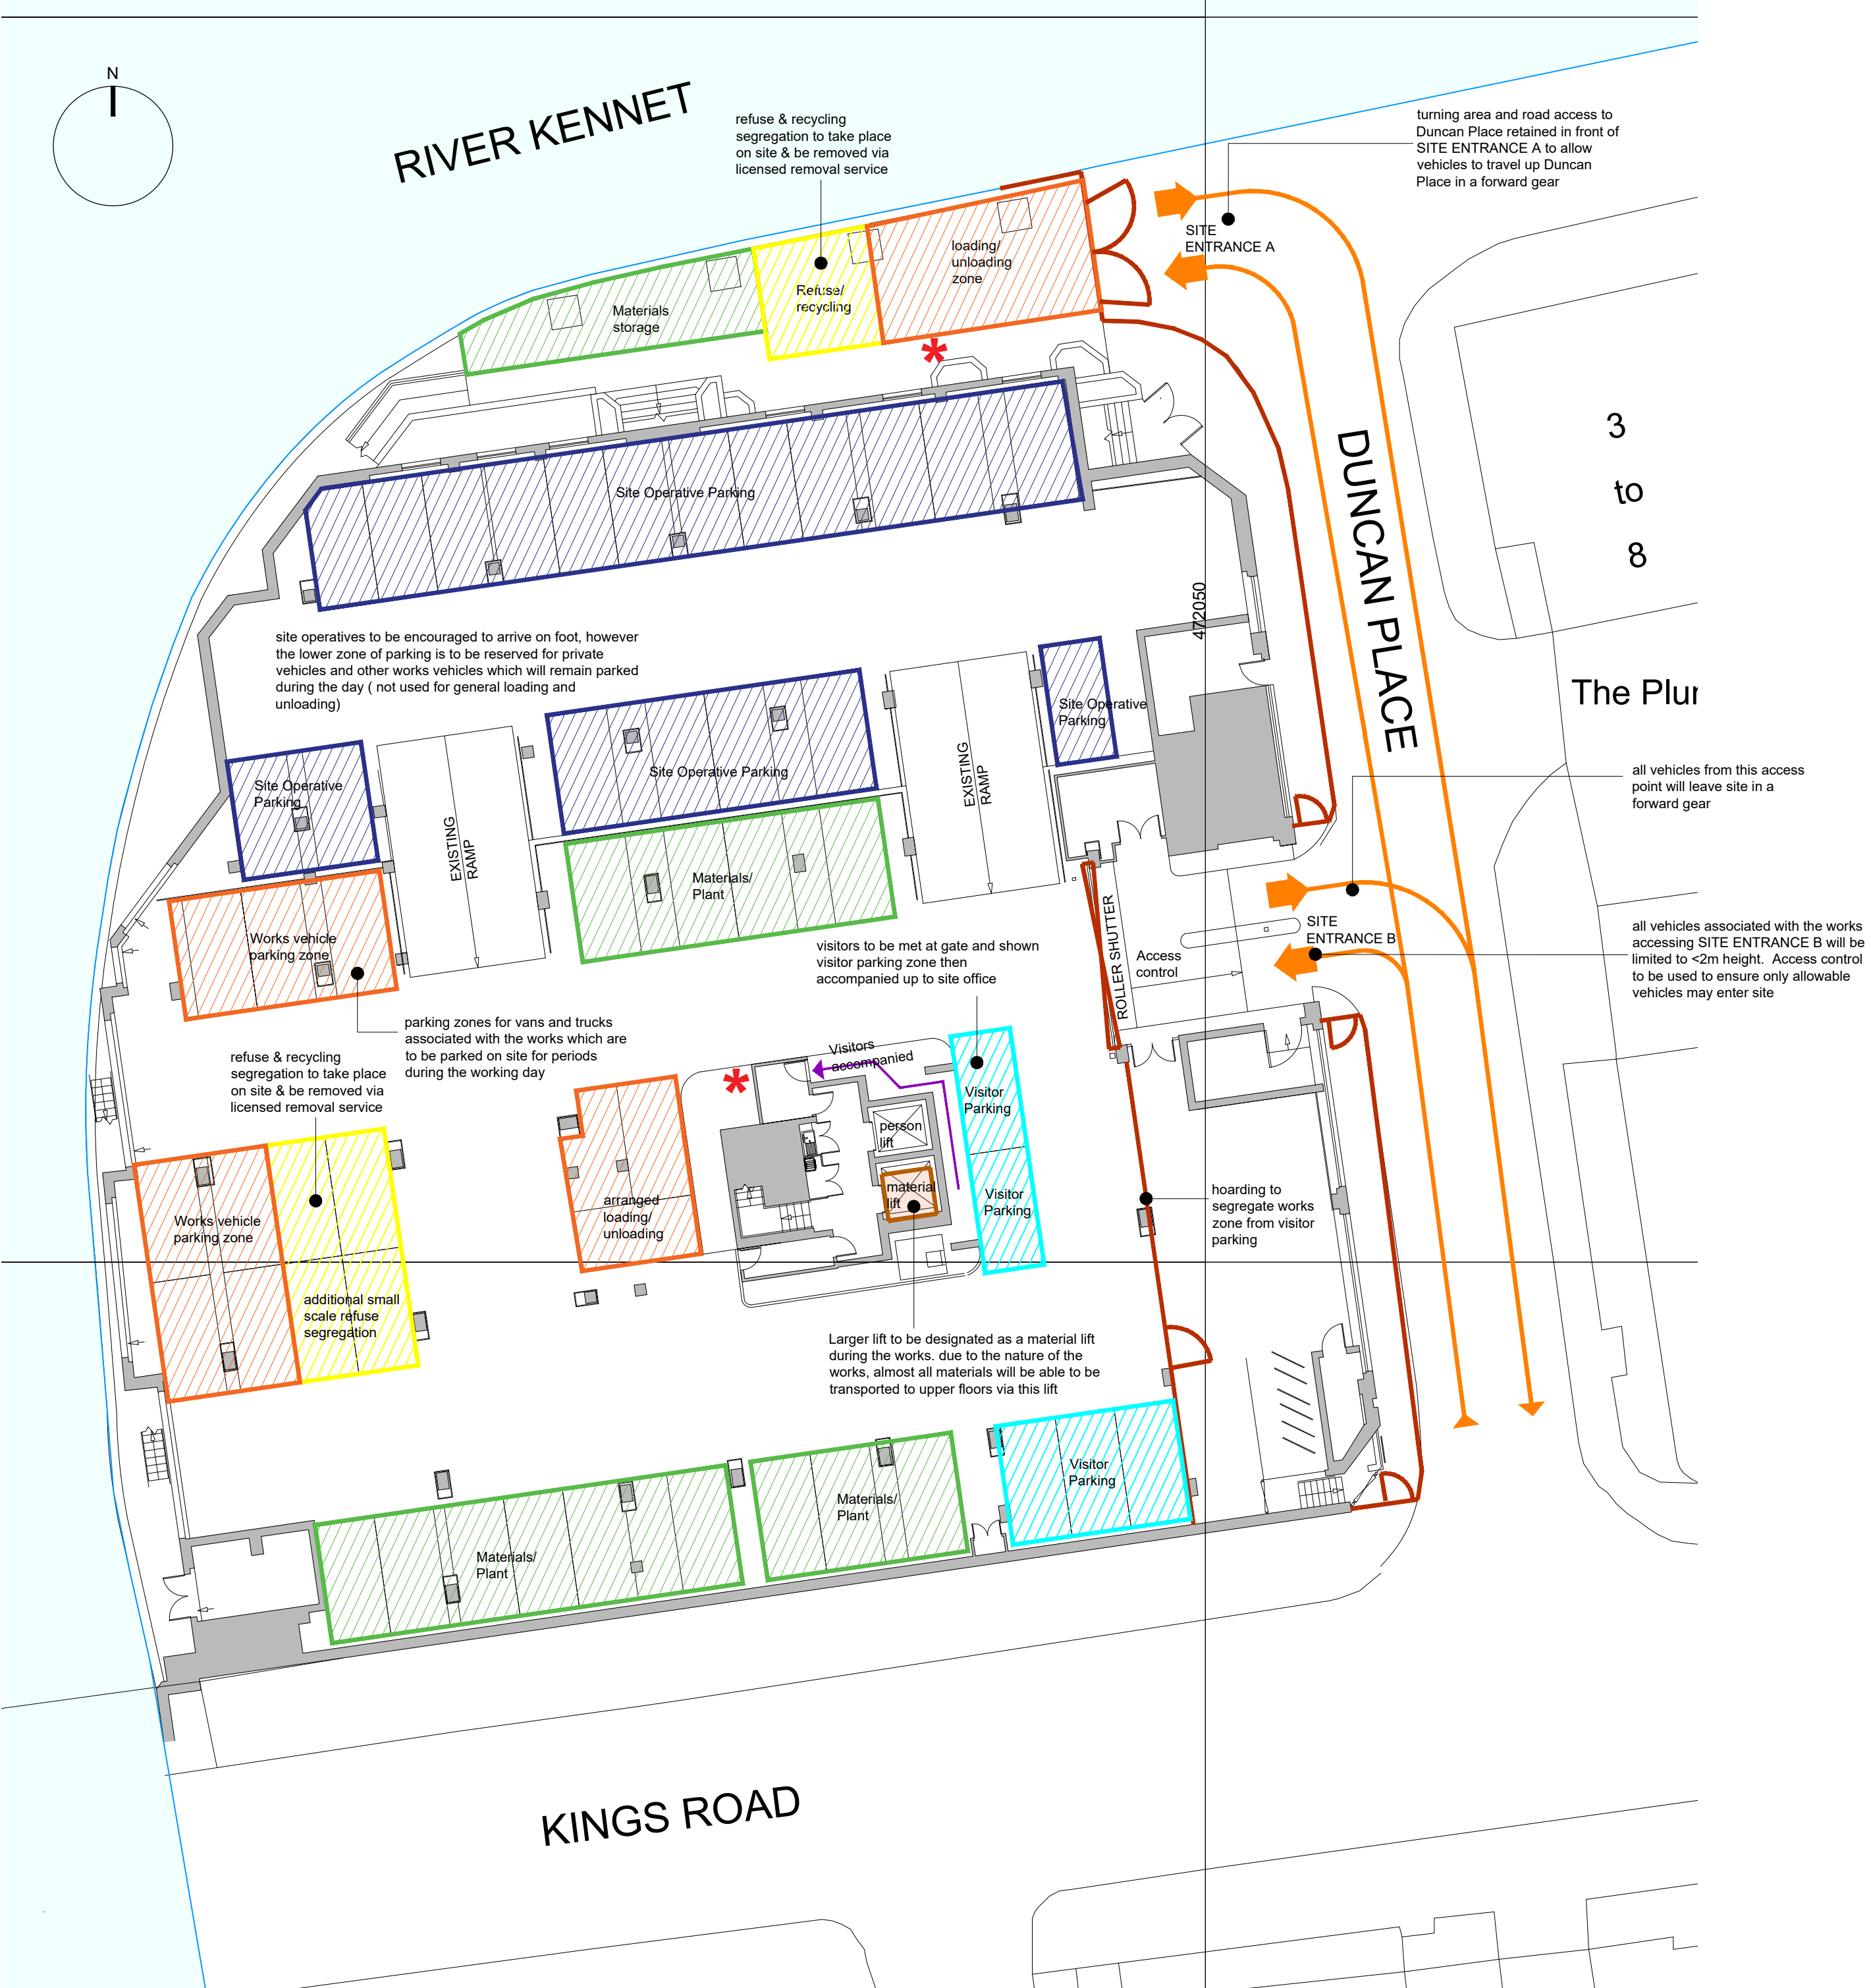

basement floor plan - 1:200



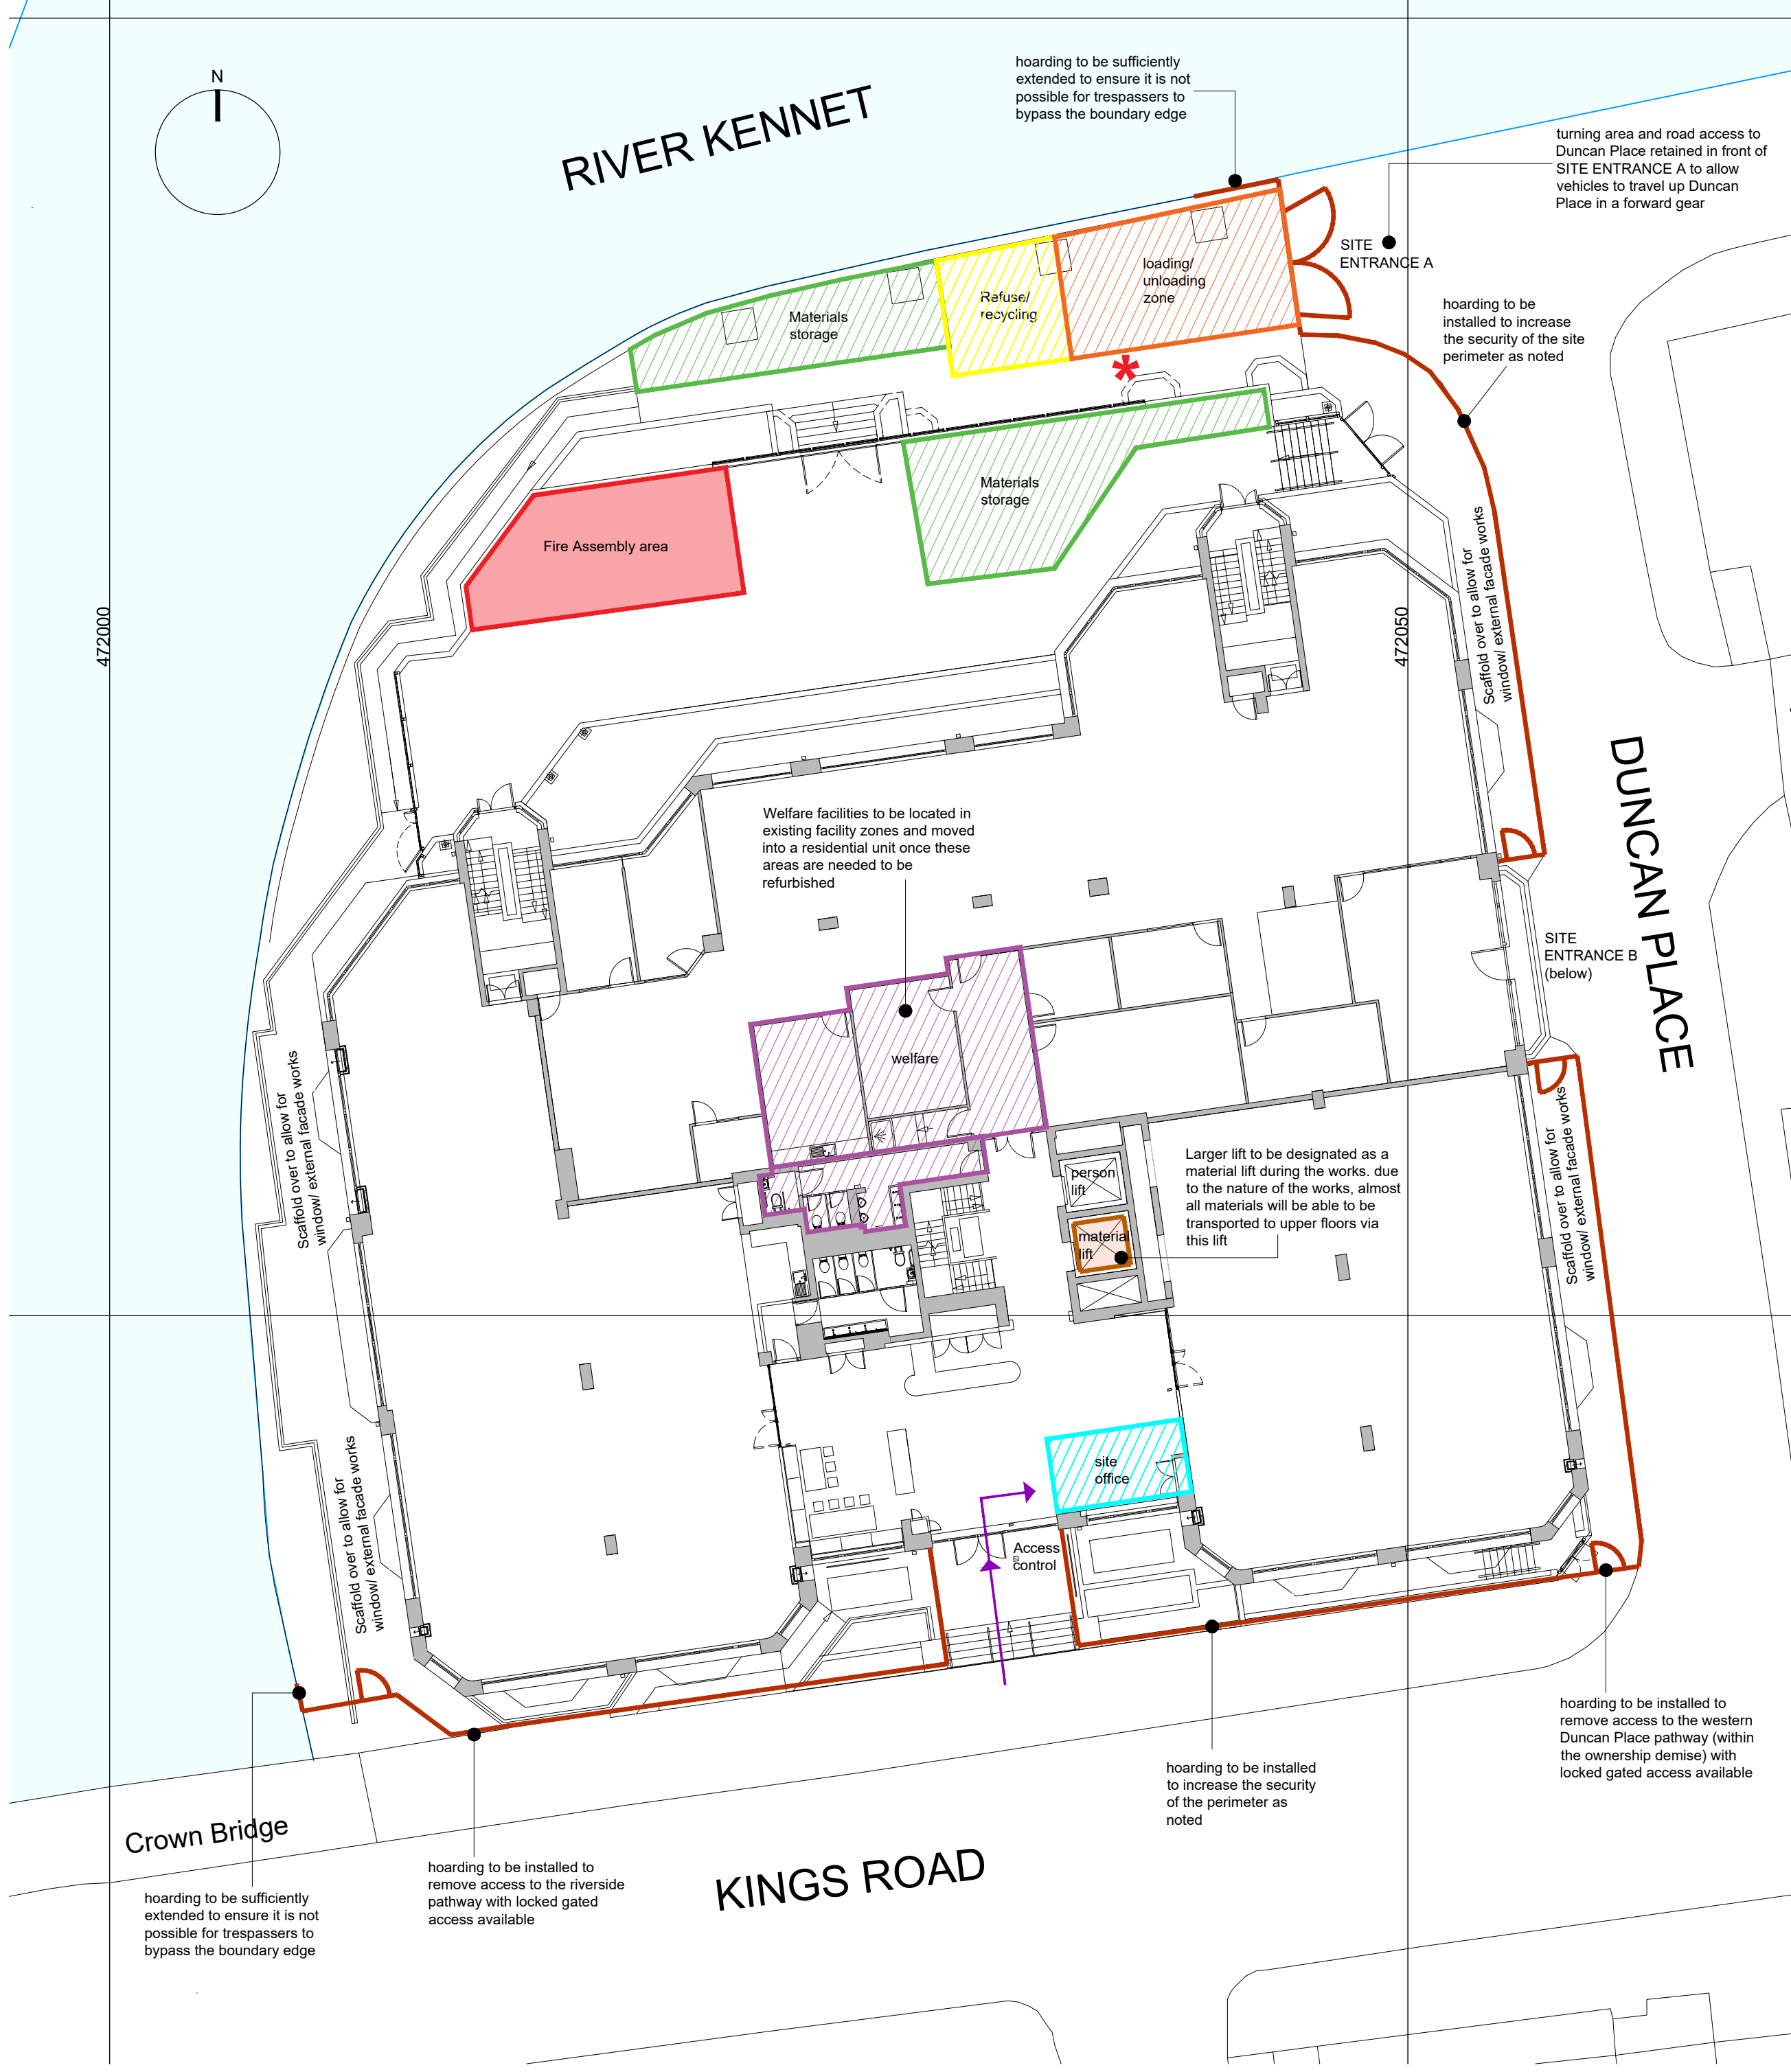


ground floor plan - 1:200

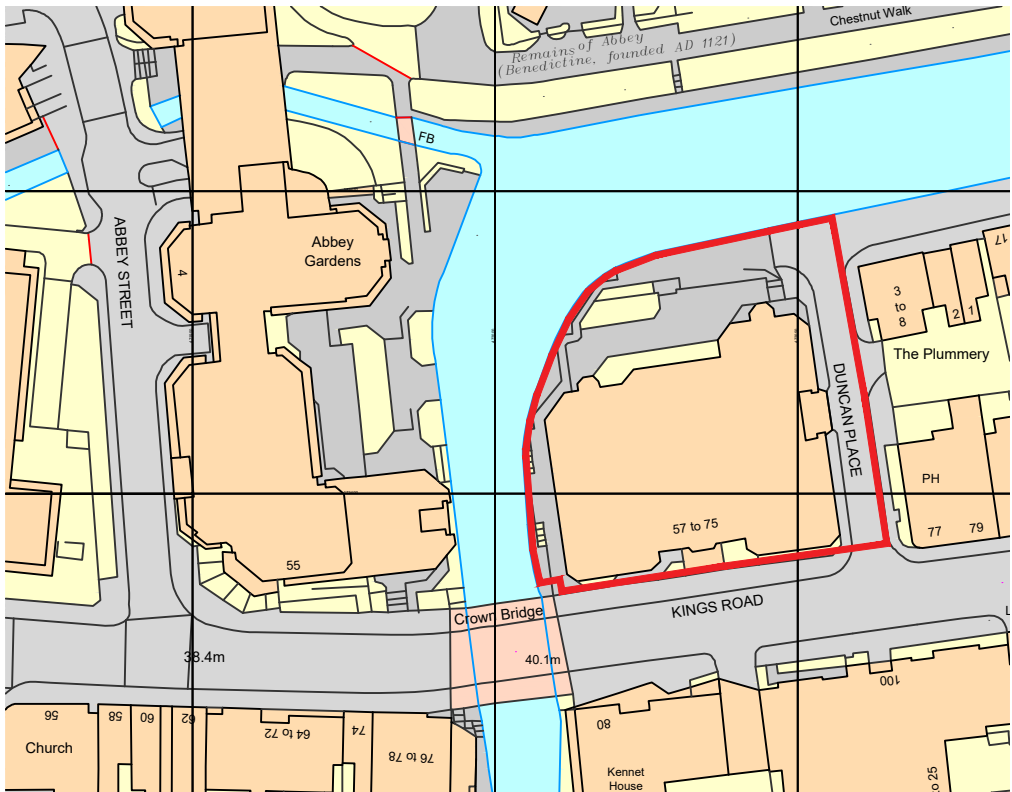

title plan ownership boundary - 1:1250

Construction Management Plan - 1:200

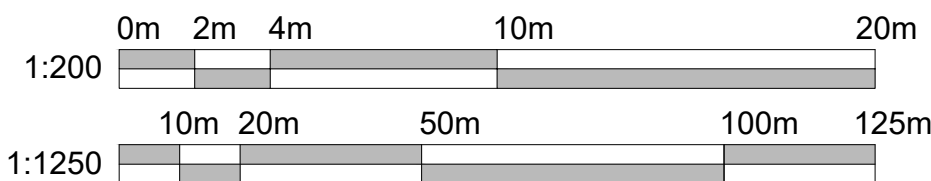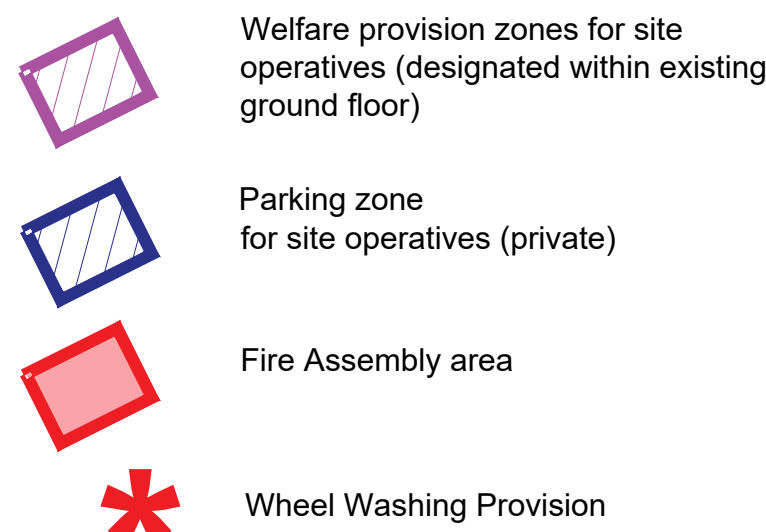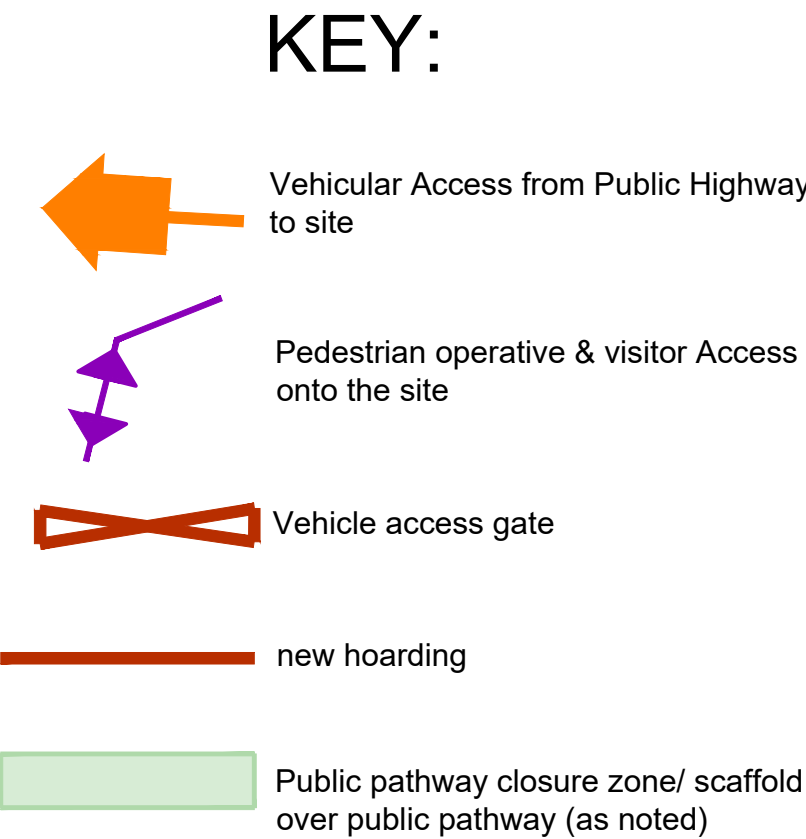

Notes:

dimensions:
All building and site dimensions, levels and sewer invert levels at connection points are to be checked and verified on site by the contractor before the commencement of works. All dimensions are to be checked prior to the placement of orders for materials or the fabrication of work and any discrepancy, omission or error is to be reported to the Architect immediately for verification.

specifications:
The Contractor is to comply with current Building Legislation, British Standard Specifications, Building Regulations etc. whether or not specifically stated on this drawing. This drawing must be checked against and read in conjunction with any structural or other relevant specialist and design documentation provided.

Revisions:

01	zb	nov'25	Preliminary Issue
02	zb	nov'25	Planning Issue

PLANNING

CLIENT:
Moutley Ltd

SITE:
Abbey Wharf, 57-75 Kings Road,
Reading, RG1 3AB

TITLE:
Construction Management Plan



head office:

newport:
first floor, 5 gold taps,
newport, south wales. np20 4pg
tel: 01633 245020

e: mail: info@jdwarehitects.co.uk
w: www.jdwarehitects.co.uk

SCALE AT A1: DATE: DRAWN: CHECKED: SHEET: OF:
1:200 Nov'25 zb jw 1 1
PROJECT NO: DRAWING NO: Suitability Ref: REVISION:
jw1231 CM01 PL 02

this drawing is copyright of the architect and may not be reproduced without licence