

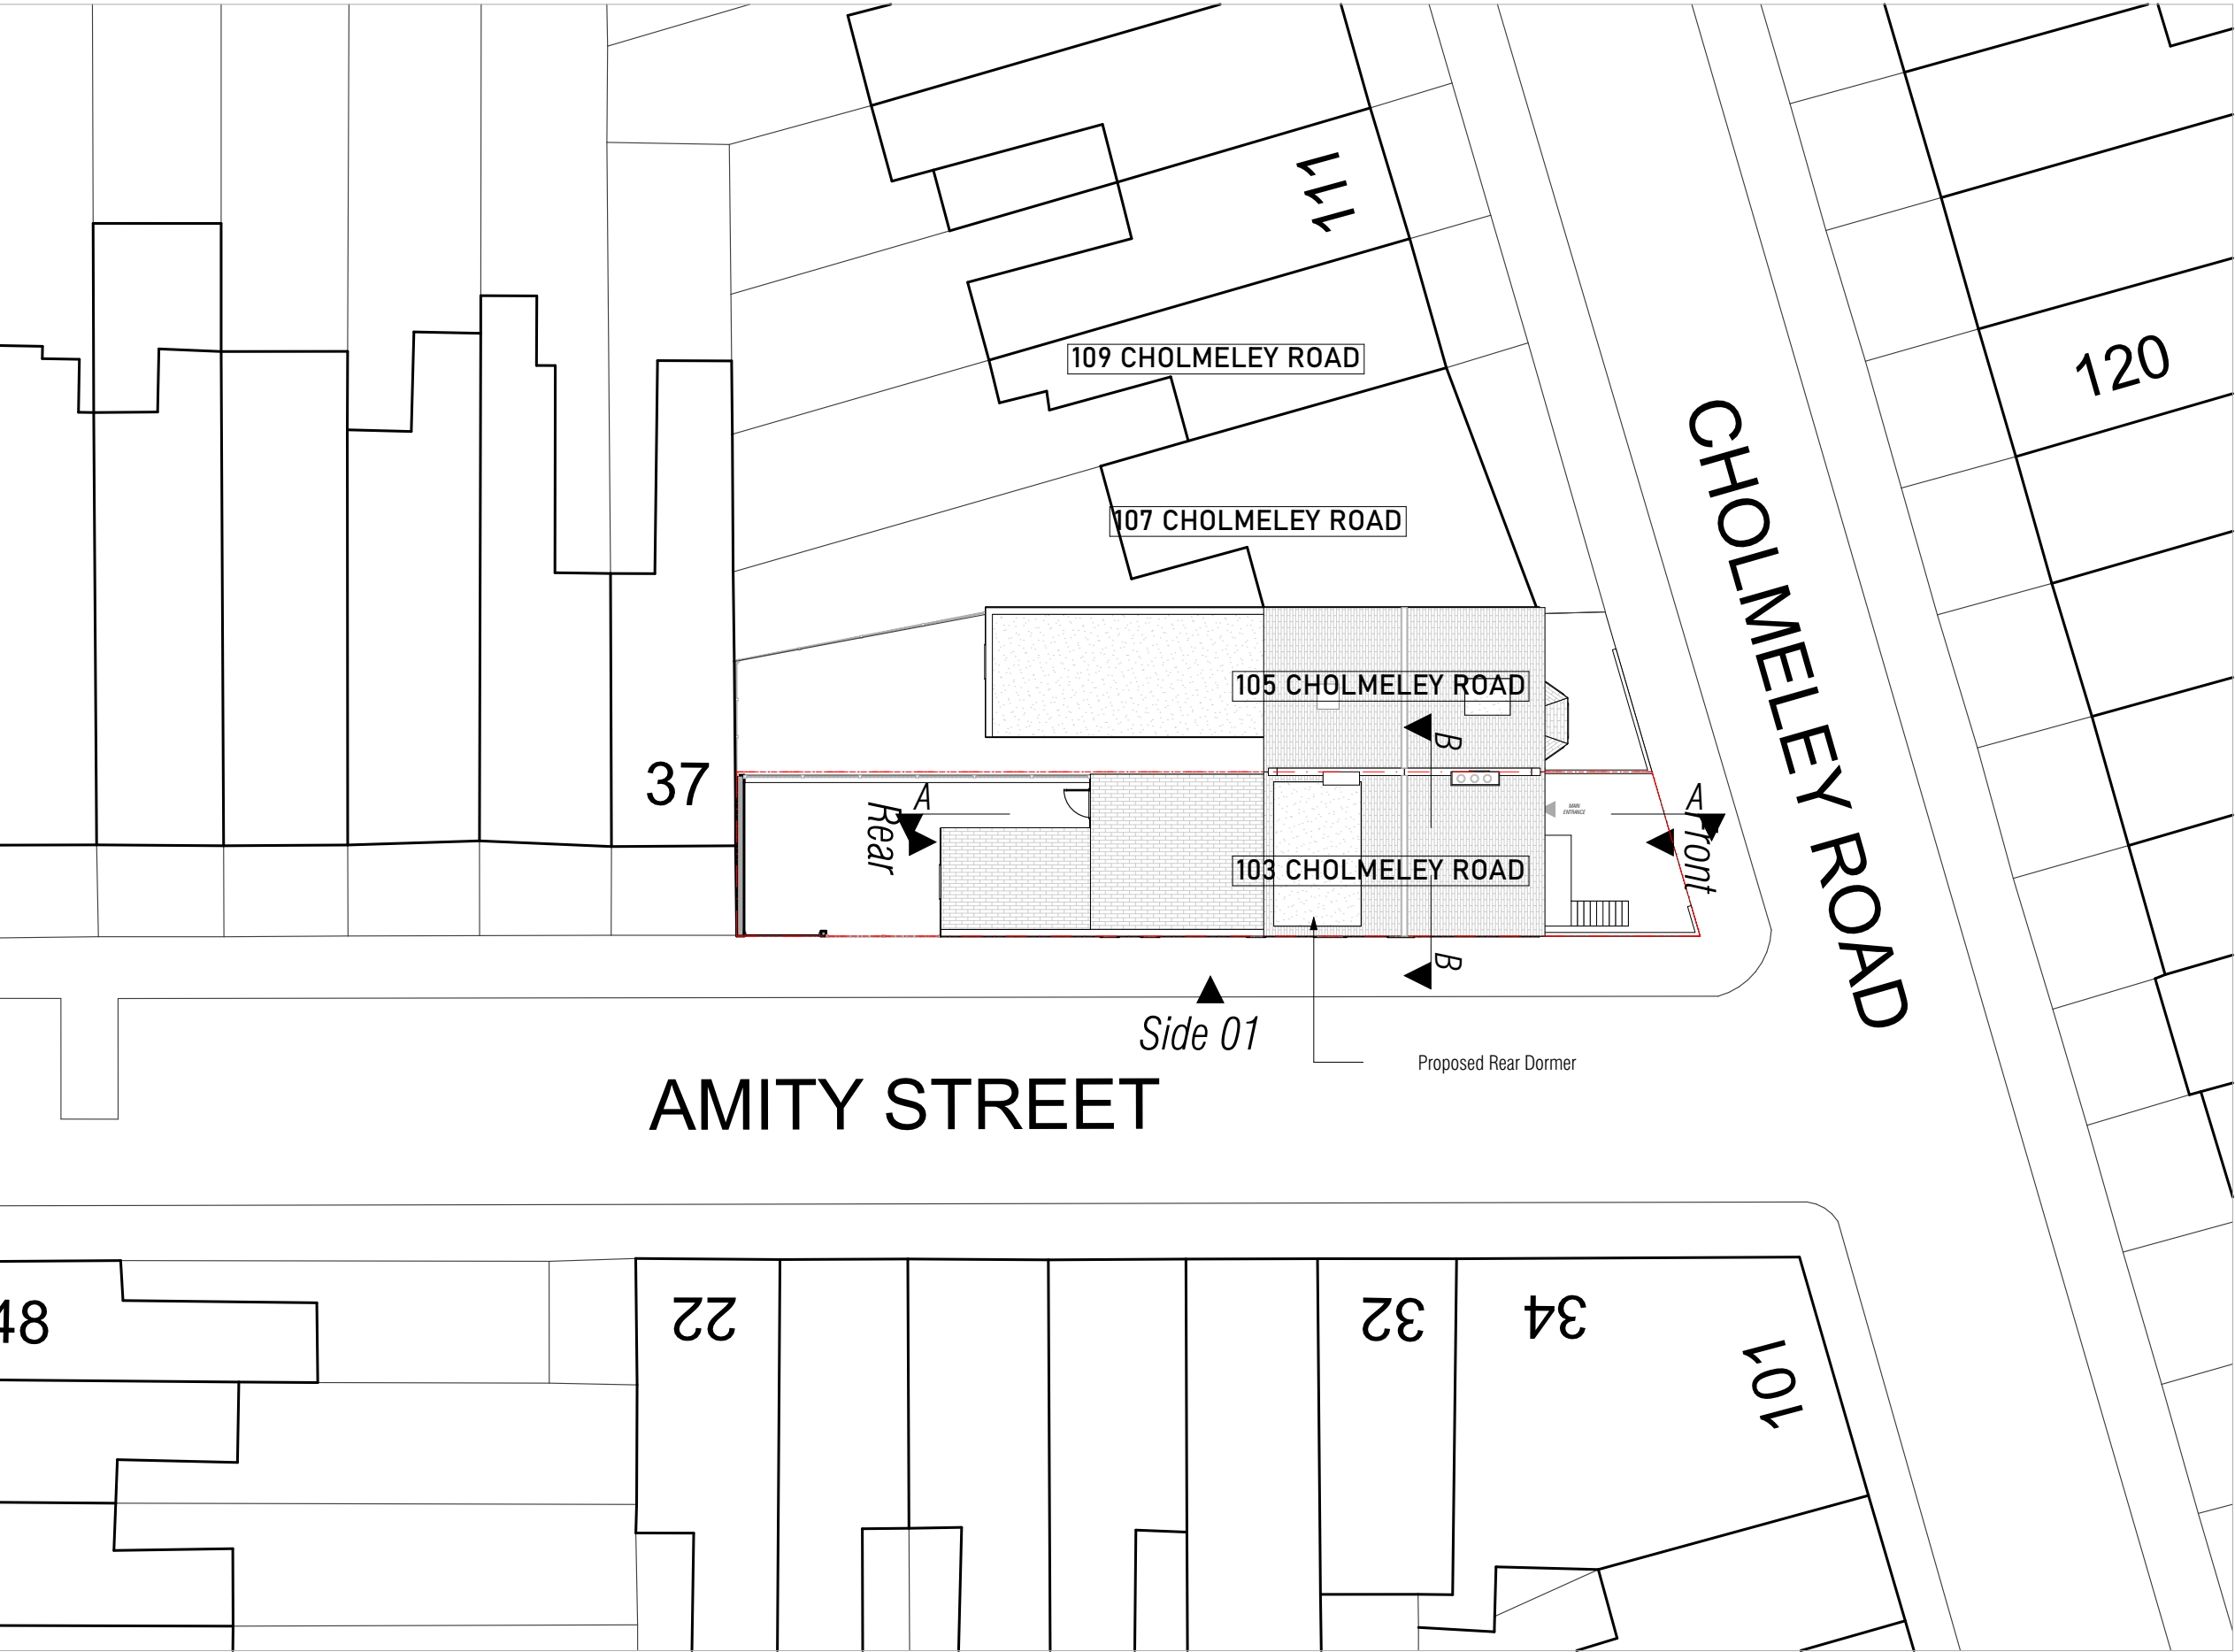


 


Notes
The drawings are prepared solely for design and planning submission purposes. It is not intended or suitable for either Building Regulations or Construction purposes and should not be used for such. To be read in conjunction with all other relevant documentation and drawings. Express Planning to be immediately notified of discrepancies. All dimensions to be cross-checked on-site prior to manufacture and construction. Express Planning accepts no liability for any expense, loss or damage arising from any variation made to this drawing or in the execution of the work. Copyright belongs to Express Planning Ltd.

Proposed Site Plan
Scale: 1:200

 


	Status S0	Scale @ A3 1:200	Purpose of Issue Planning	Originator Express Planning	Project Address 103 Cholmeley Road, Reading RG1 3LR	Project Description Erection of a rear dormer	Layout Title Proposed Site	Drawing Number				
		Project No: 242-RG1	Date 19 November 2025	Checked by MA			Proposed Site Plan	project	originator	zone	level	type
								role	number	rev		


242-RG1 - GA - ZZ - XX - DR -N/A - 200100

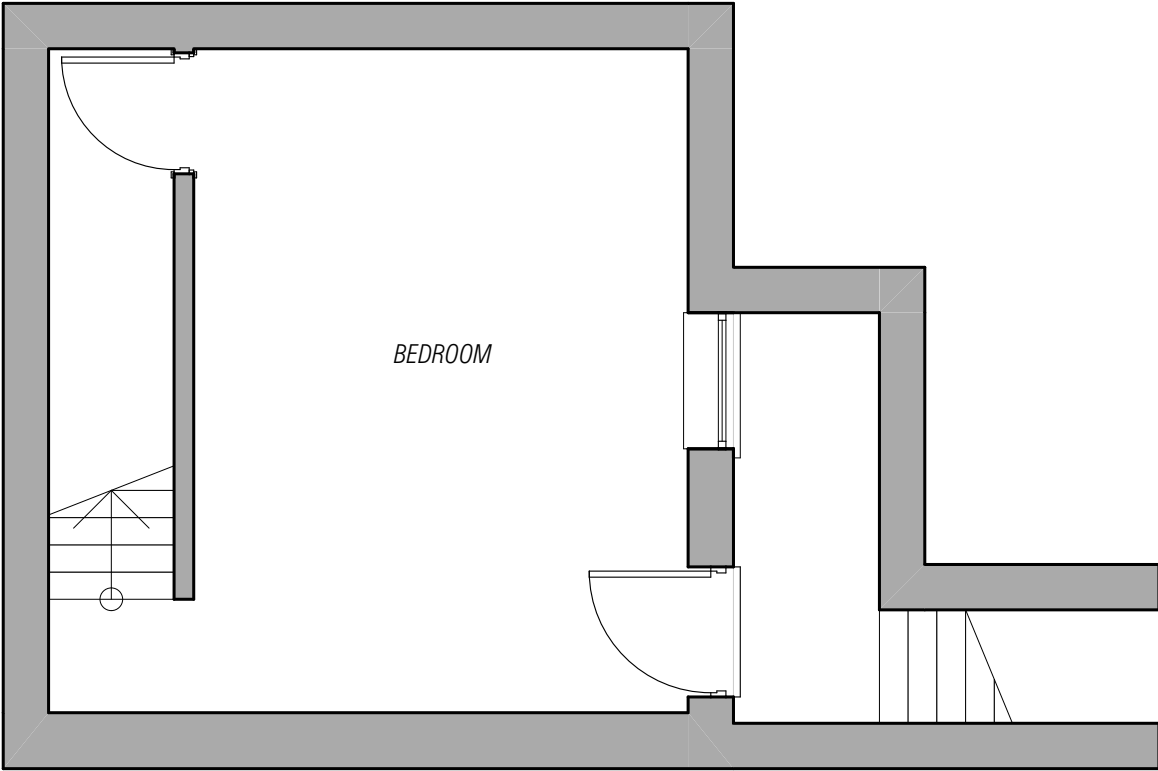



Proposed Basement Plan (NO CHANGE)
Scale: 1:50

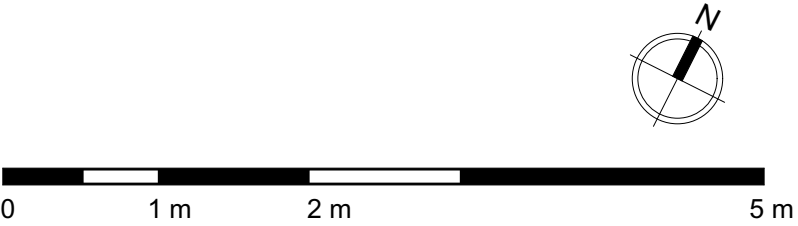


	Status	Scale @ A3	Purpose of Issue	Originator	Project Address	Project Description	Layout Title	Drawing Number							
	S0	1:50	Planning	Express Planning	103 Cholmeley Road, Reading RG1 3LR	Erection of a rear dormer	Proposed Plans	project	originator	zone	level	type	role	number	rev
	Project No: 242-RG1	Date 19 November 2025	Checked by MA				-1. BA-Proposed Basement Plan	242-RG1	- GA	- ZZ	- 00	- DR	-N/A-	200201	

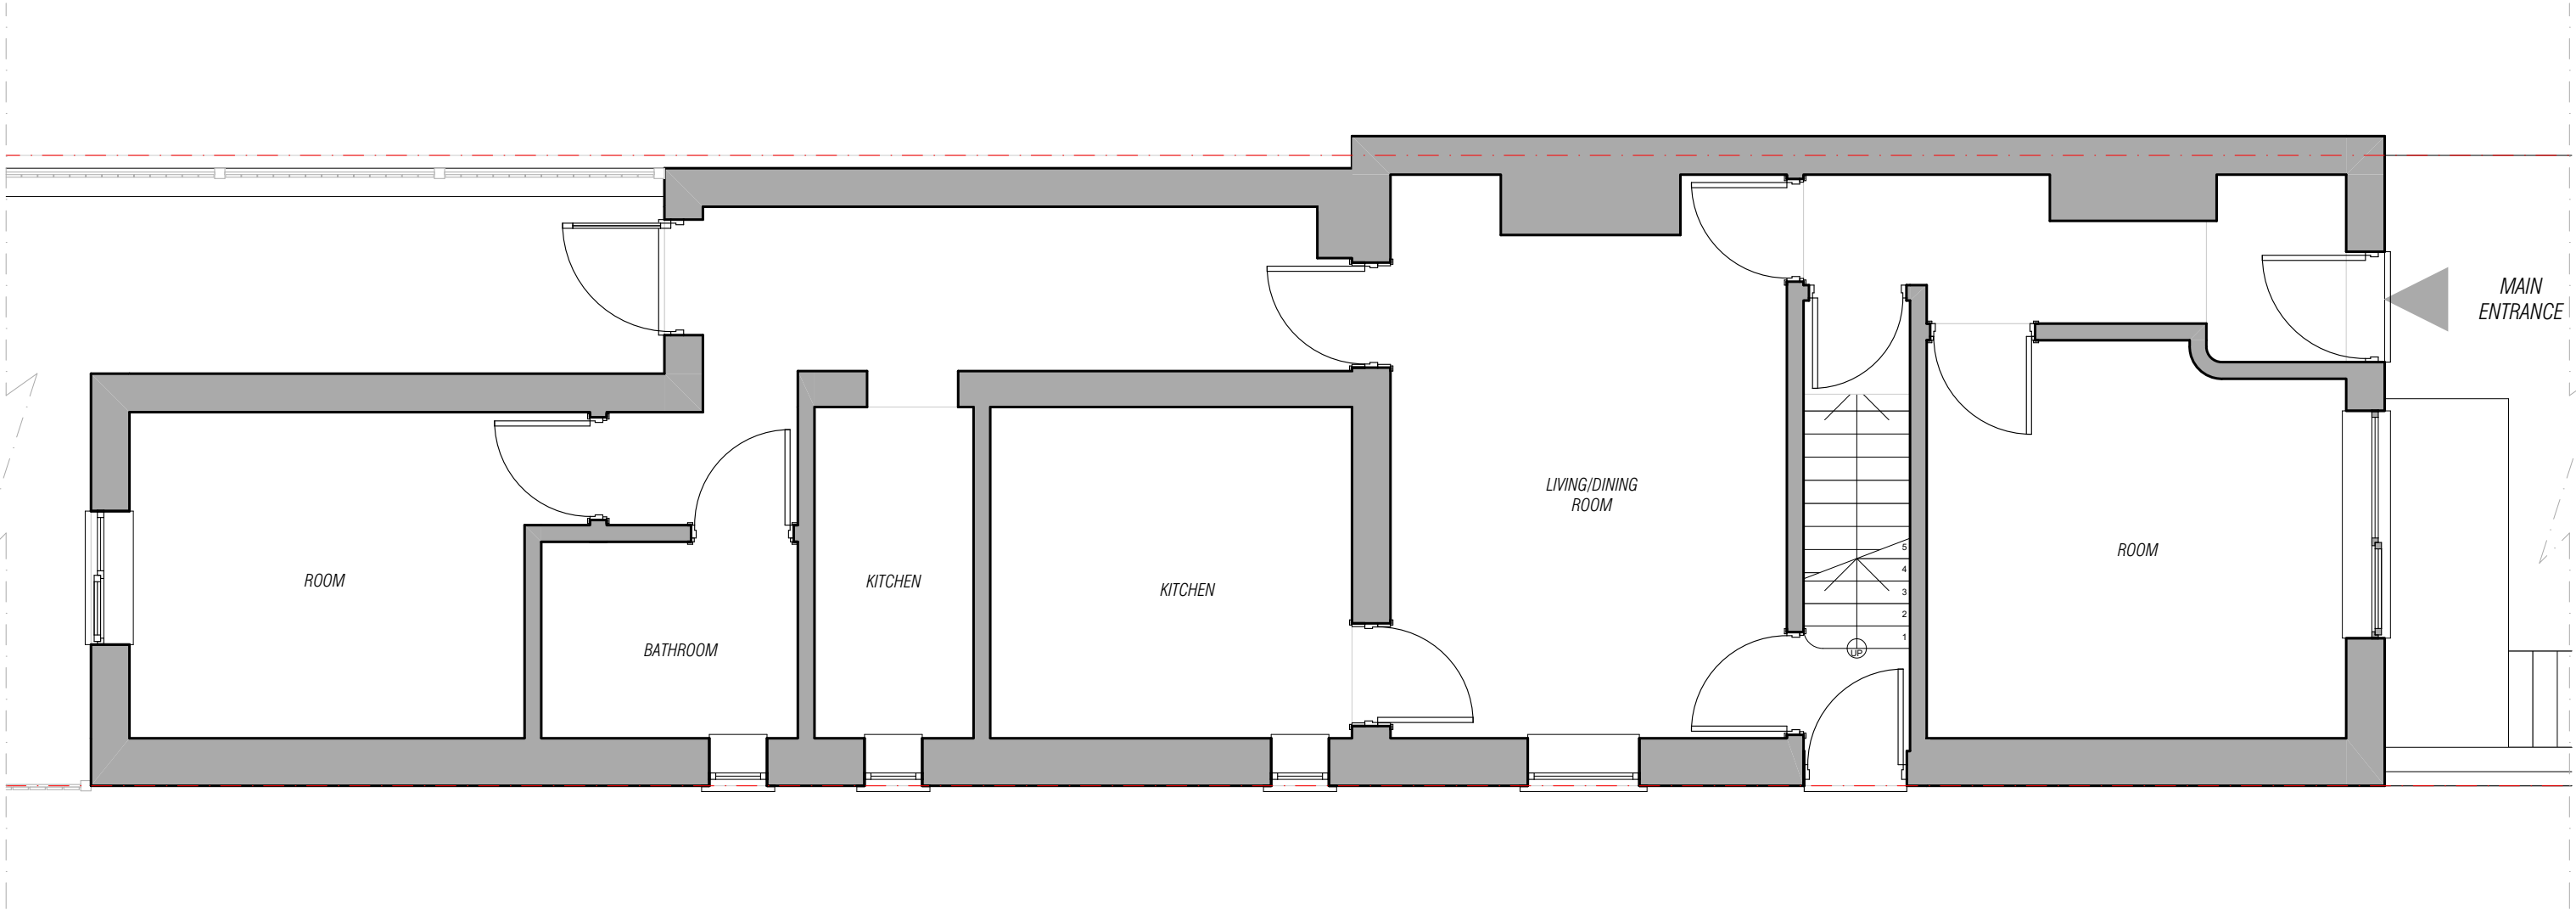



Proposed Ground Floor Plan (NO CHANGE)
Scale: 1:50

  


Status S0	Scale @ A3 1:50 Project No: 242-RG1	Purpose of Issue Planning Date 19 November 2025	Originator Express Planning Checked by MA	Project Address 103 Cholmeley Road, Reading RG1 3LR	Project Description Erection of a rear dormer	Layout Title Proposed Plans 0. GF-Proposed Ground Floor Plan	Drawing Number project originator zone level type role number rev 242-RG1 - GA - ZZ - 00 - DR - N/A - 200202
--------------	--	--	--	---	--	---	--

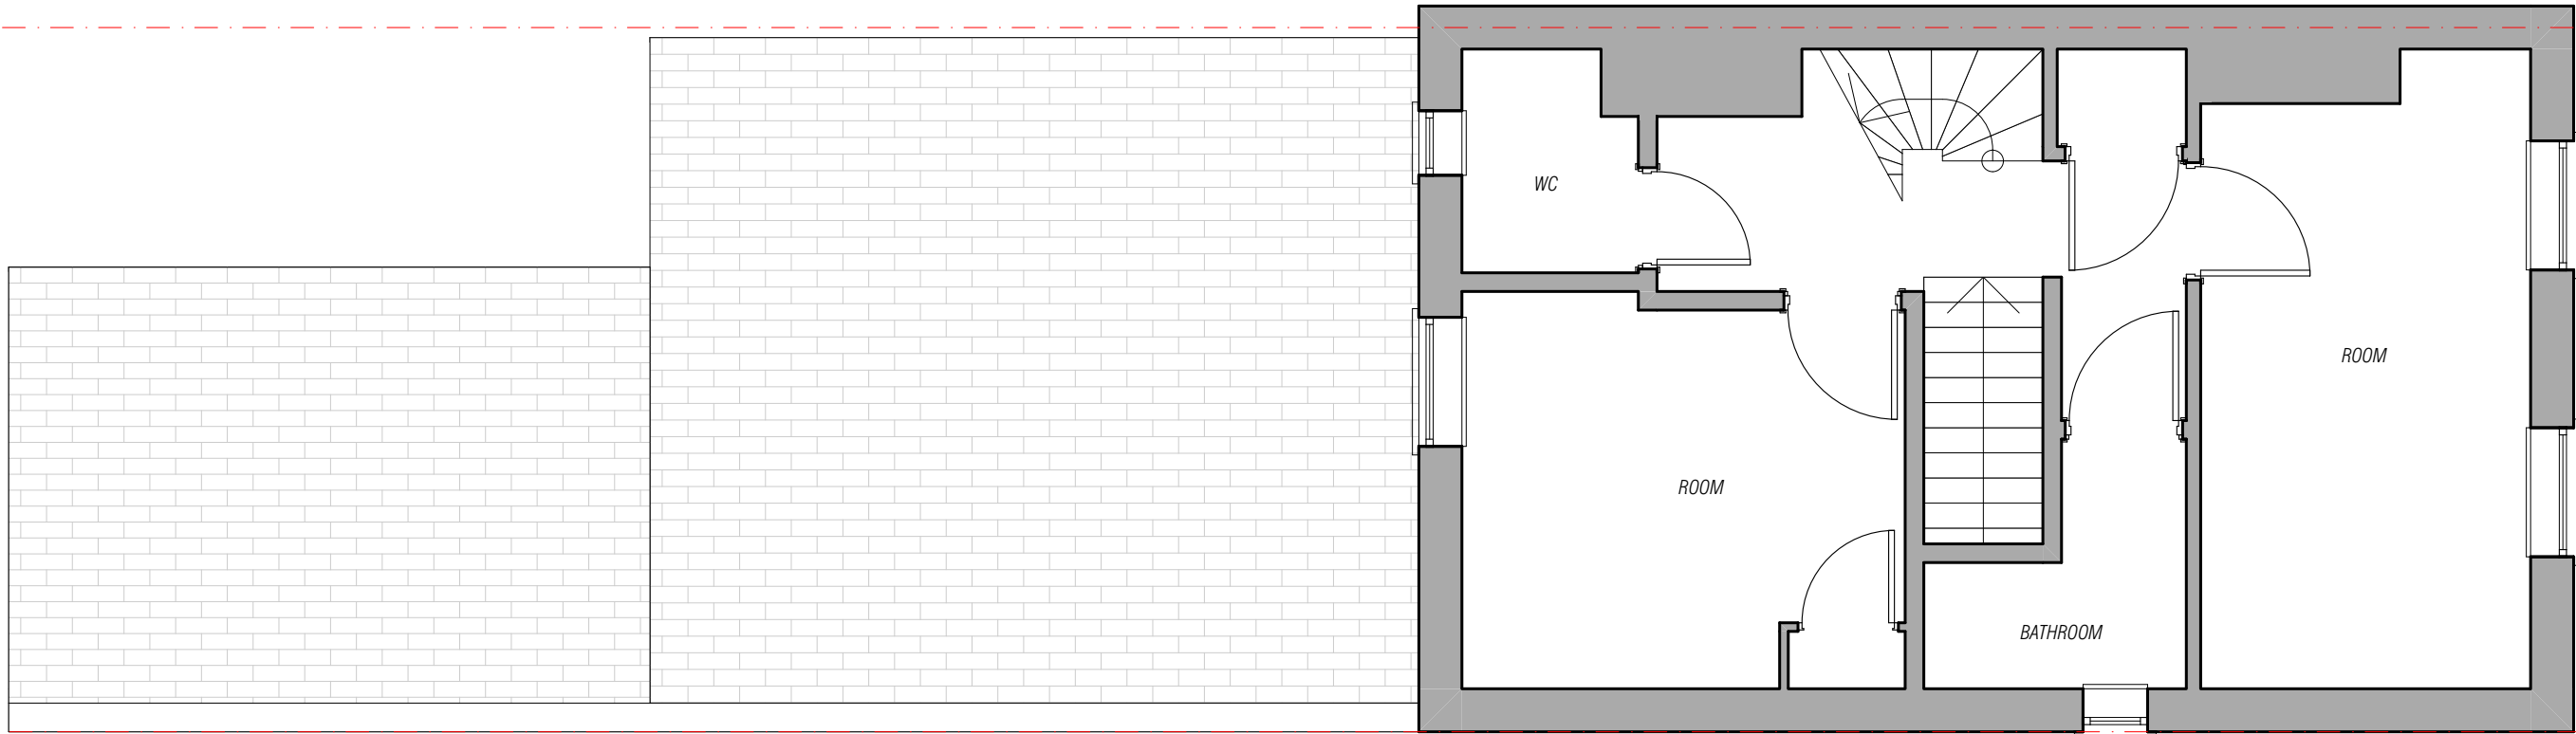



Proposed First Floor Plan (NO CHANGE)
Scale: 1:50

  

Status S0	Scale @ A3 1:50	Purpose of Issue Planning	Originator Express Planning	Project Address 103 Cholmeley Road, Reading RG1 3LR	Project Description Erection of a rear dormer	Layout Title Proposed Plans 1. 01-Proposed First Floor Plan	Drawing Number									
	project	originator	zone				level	type	role	number	rev					
	Project No: 242-RG1	Date 19 November 2025	Checked by MA				242-RG1 - GA - ZZ - 00 - DR -N/A - 200203									

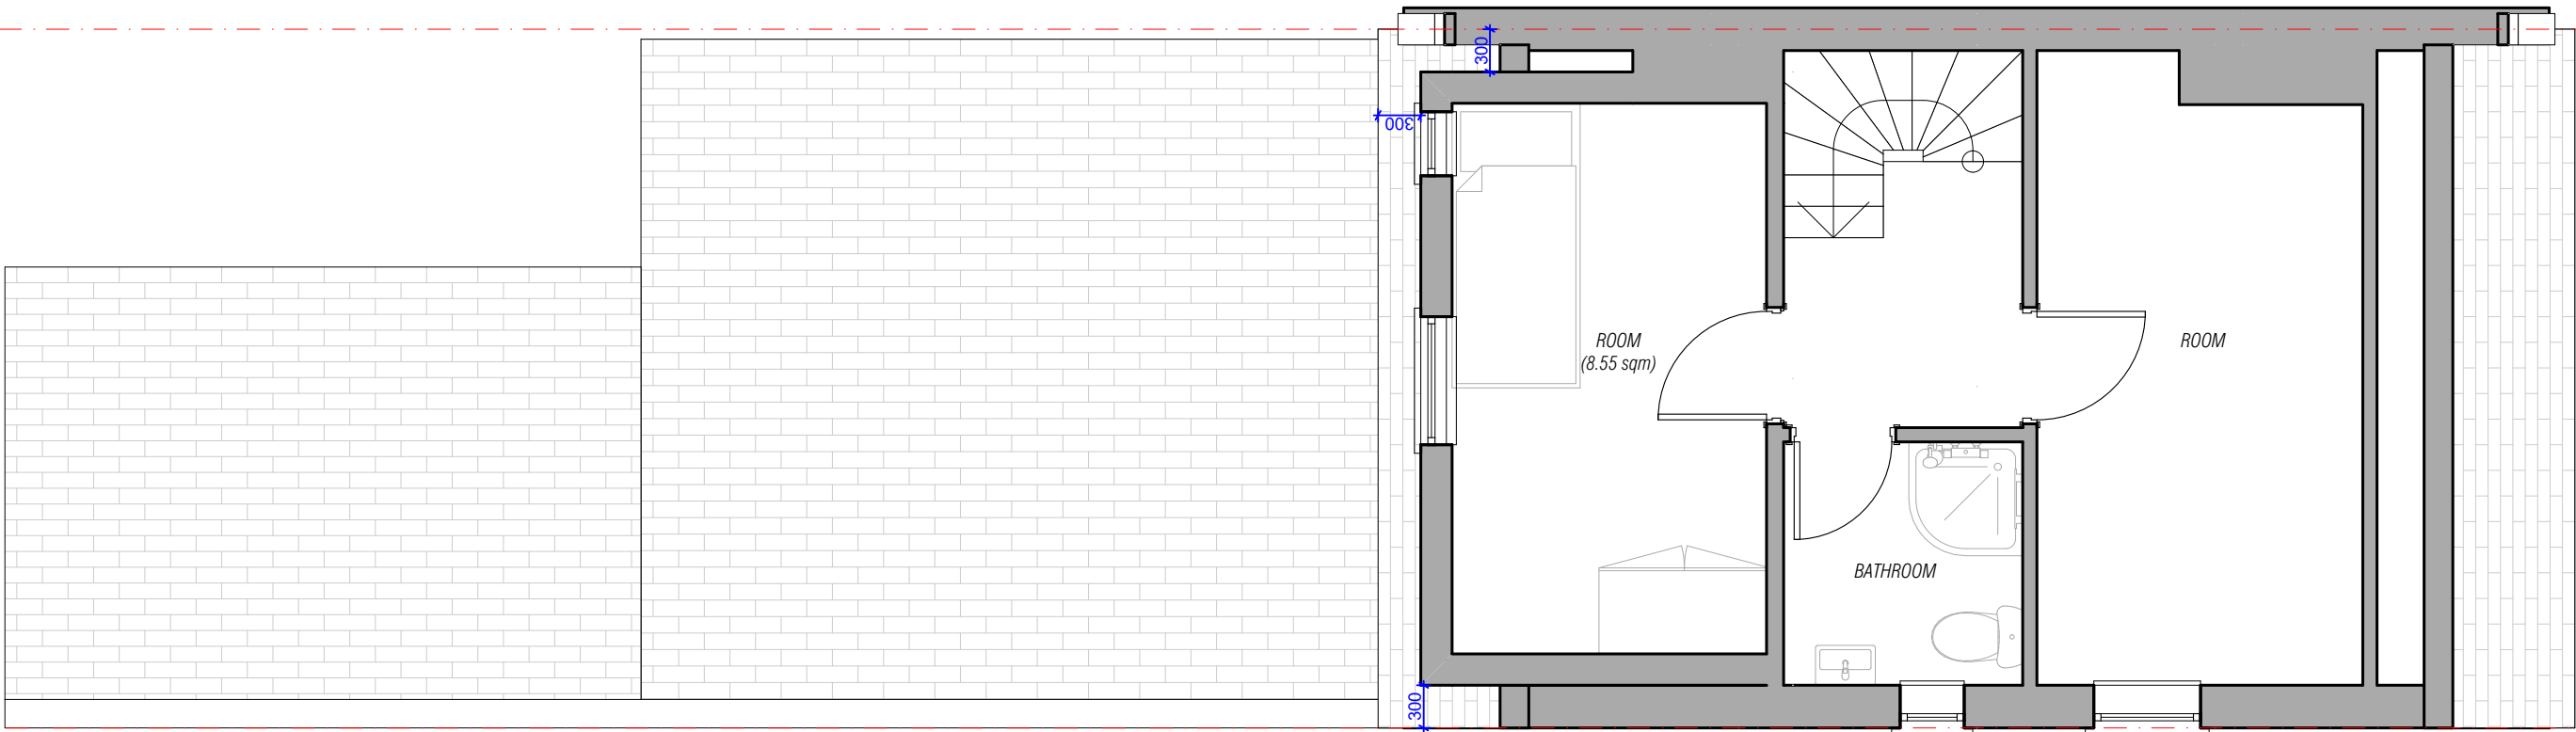


Proposed Second Floor Plan
Scale: 1:50

  

	Status	Scale @ A3	Purpose of Issue	Originator	Project Address	Project Description	Layout Title	Drawing Number			
	S0	1:50	Planning	Express Planning	103 Cholmeley Road, Reading RG1 3LR	Erection of a rear dormer	Proposed Plans	project	originator	zone	level
		Project No: 242-RG1	Date 19 November 2025	Checked by MA			2. 02-Proposed Second Floor Plan	type	role	number	rev
								242-RG1	- GA	- ZZ	- 00
								- DR	- N/A	- 200204	



Proposed Roof Plan
Scale: 1:50

 

Status
S0

Scale @ A3
1:50

Project No:
242-RG1

Purpose of Issue Planning

Date
19 November 2025

Originator
Express Planning

Checked by
MA

Project Address
**103 Cholmeley Road, Reading
RG1 3LR**

Project Description


Erection of a rear dormer

Layout Title

Proposed Plans

3. RF-Proposed Roof Plan


Drawing Number							
project	originator	zone	level	type	role	number	rev
242-RG1	- GA	- ZZ	- 02	- DR	-N/A-	200205	

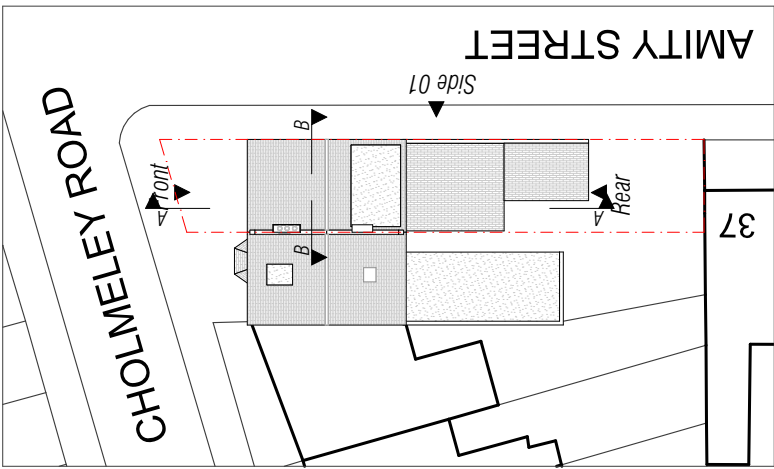


Proposed Front Elevation
Scale: 1:100




Proposed Rear Elevation
Scale: 1:100

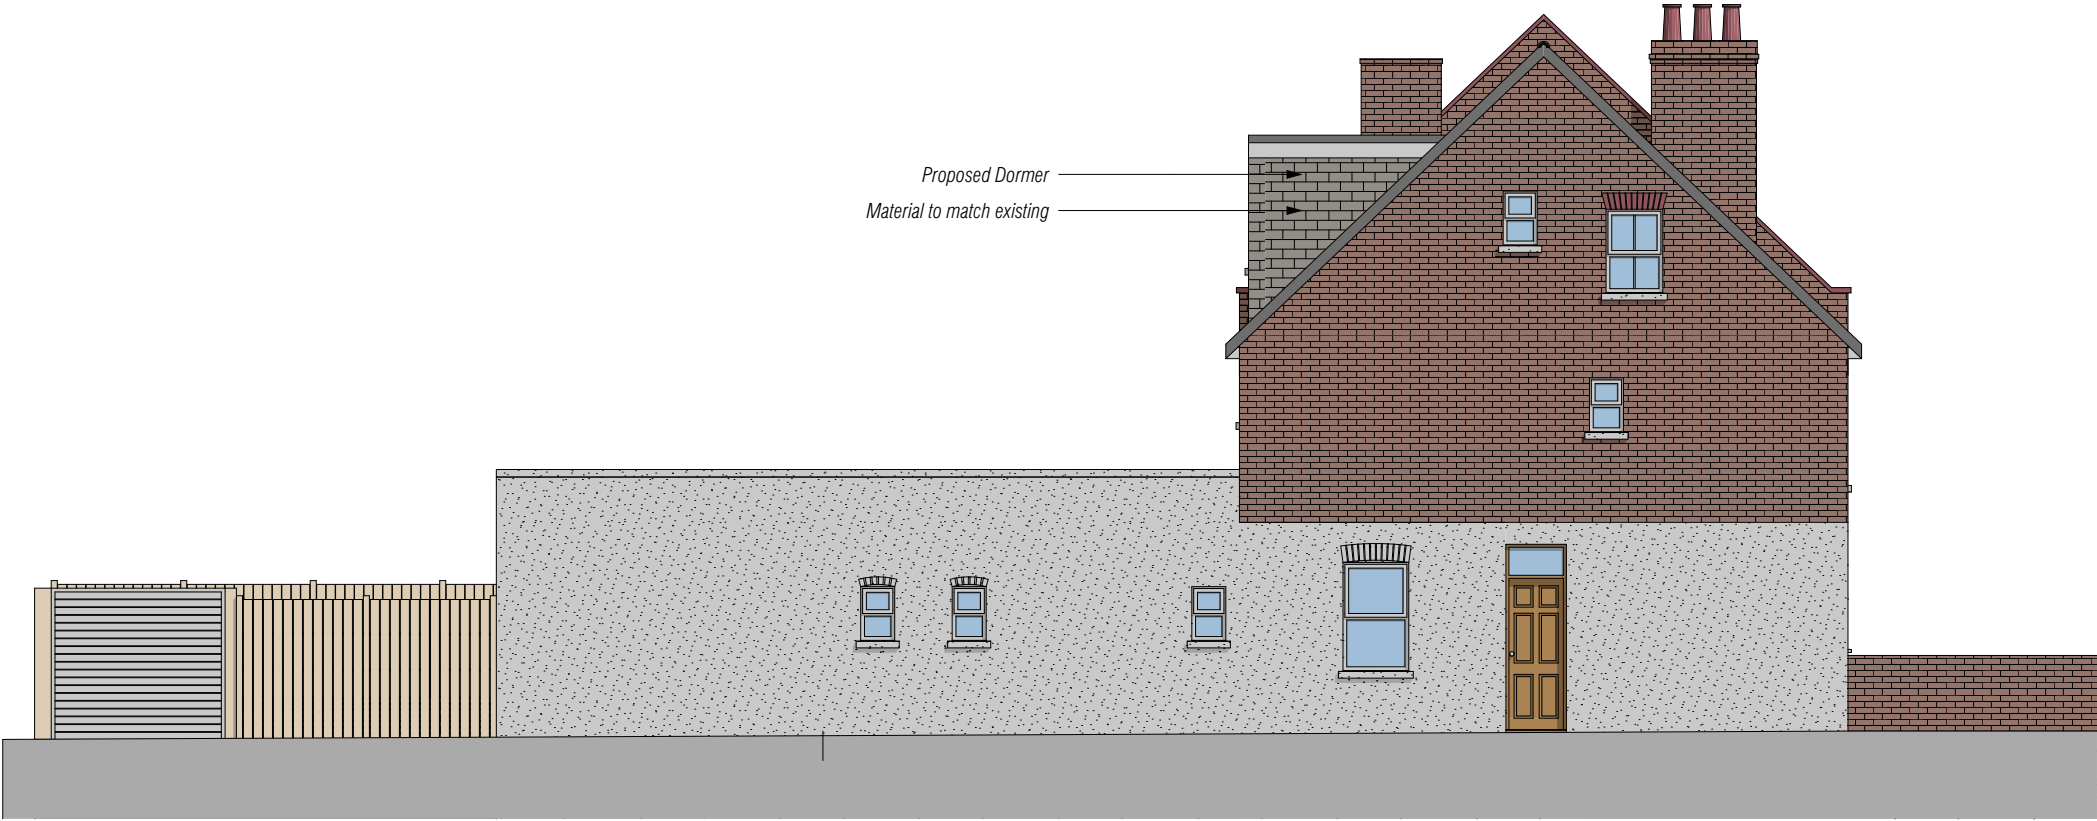


Proposed Side 01 Elevation
Scale: 1:100

 


	Status	Scale @ A3	Purpose of Issue	Originator	Project Address	Project Description	Layout Title	Drawing Number							
	S0	1:100	Planning	Express Planning	103 Cholmeley Road, Reading RG1 3LR	Erection of a rear dormer	Proposed Elevations	project	originator	zone	level	type	role	number	rev
	Project No: 242-RG1	Date 19 November 2025	Checked by MA				Proposed Elevations	242-RG1 - GA - ZZ - XX - DR -N/A - 200301							

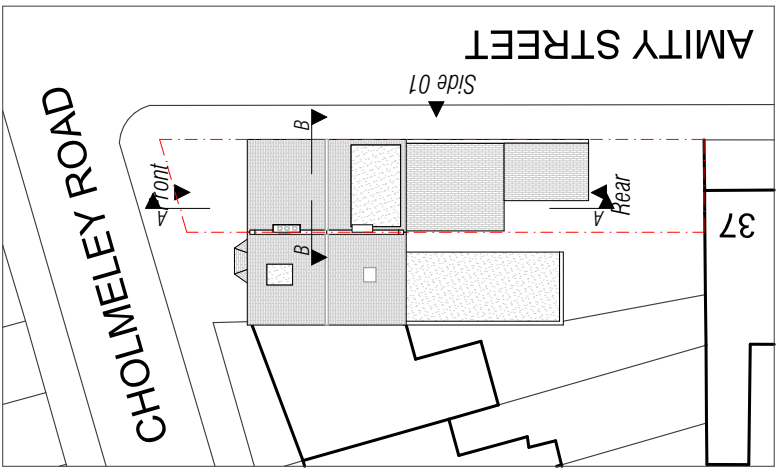

A Proposed Building Section
Scale: 1:100

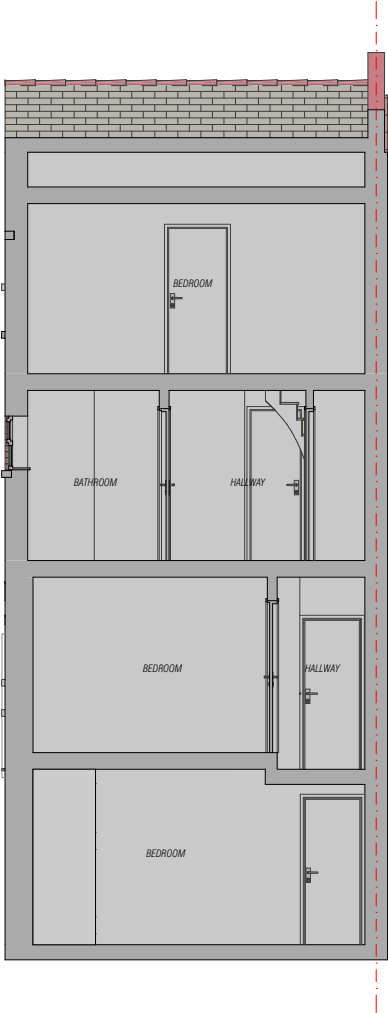

B Proposed Building Section
Scale: 1:100

 

Status
S0

Scale @ A3
1:100
Project No:
242-RG1

Purpose of Issue
Planning
Date
19 November 2025

Originator
Express Planning
Checked by
MA

Project Address
103 Cholmeley Road, Reading
RG1 3LR

Project Description
Erection of a rear dormer

Layout Title
Proposed Sections
Proposed Sections AA and BB

Drawing Number							
project	originator	zone	level	type	role	number	rev
242-RG1	- GA	- ZZ	- XX	- DR	- N/A	- 200401	