

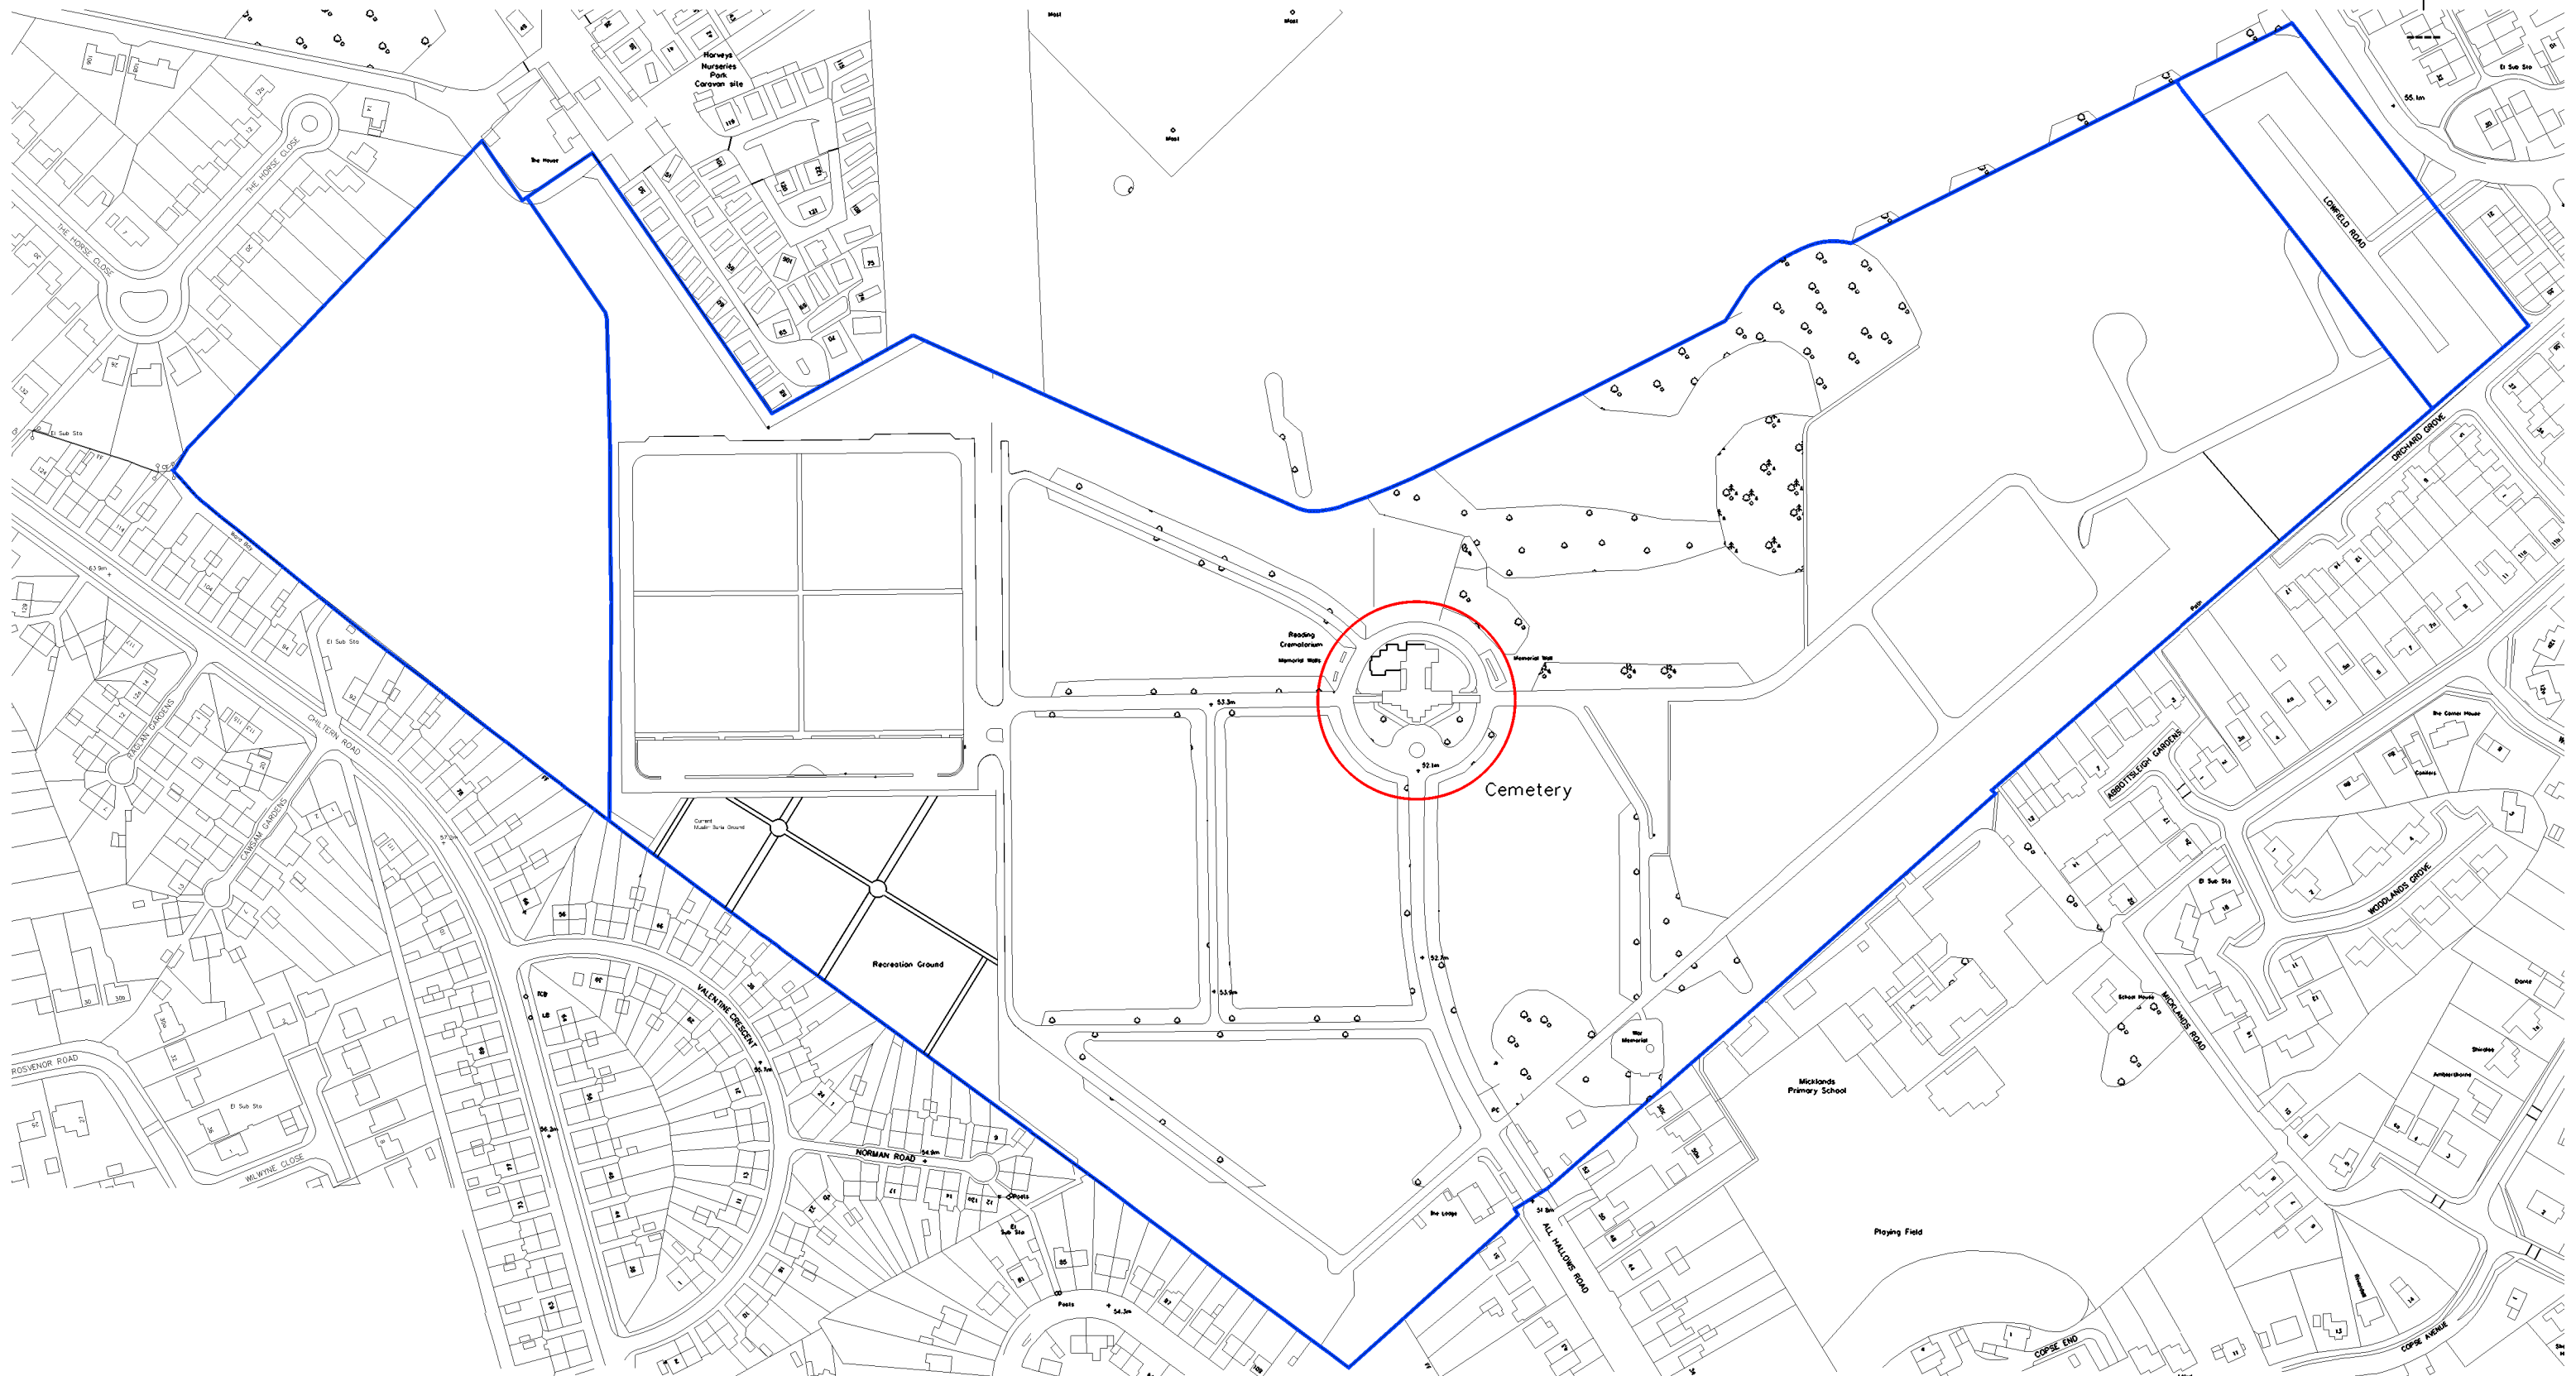
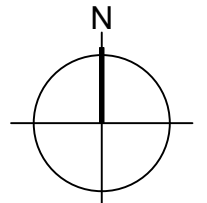


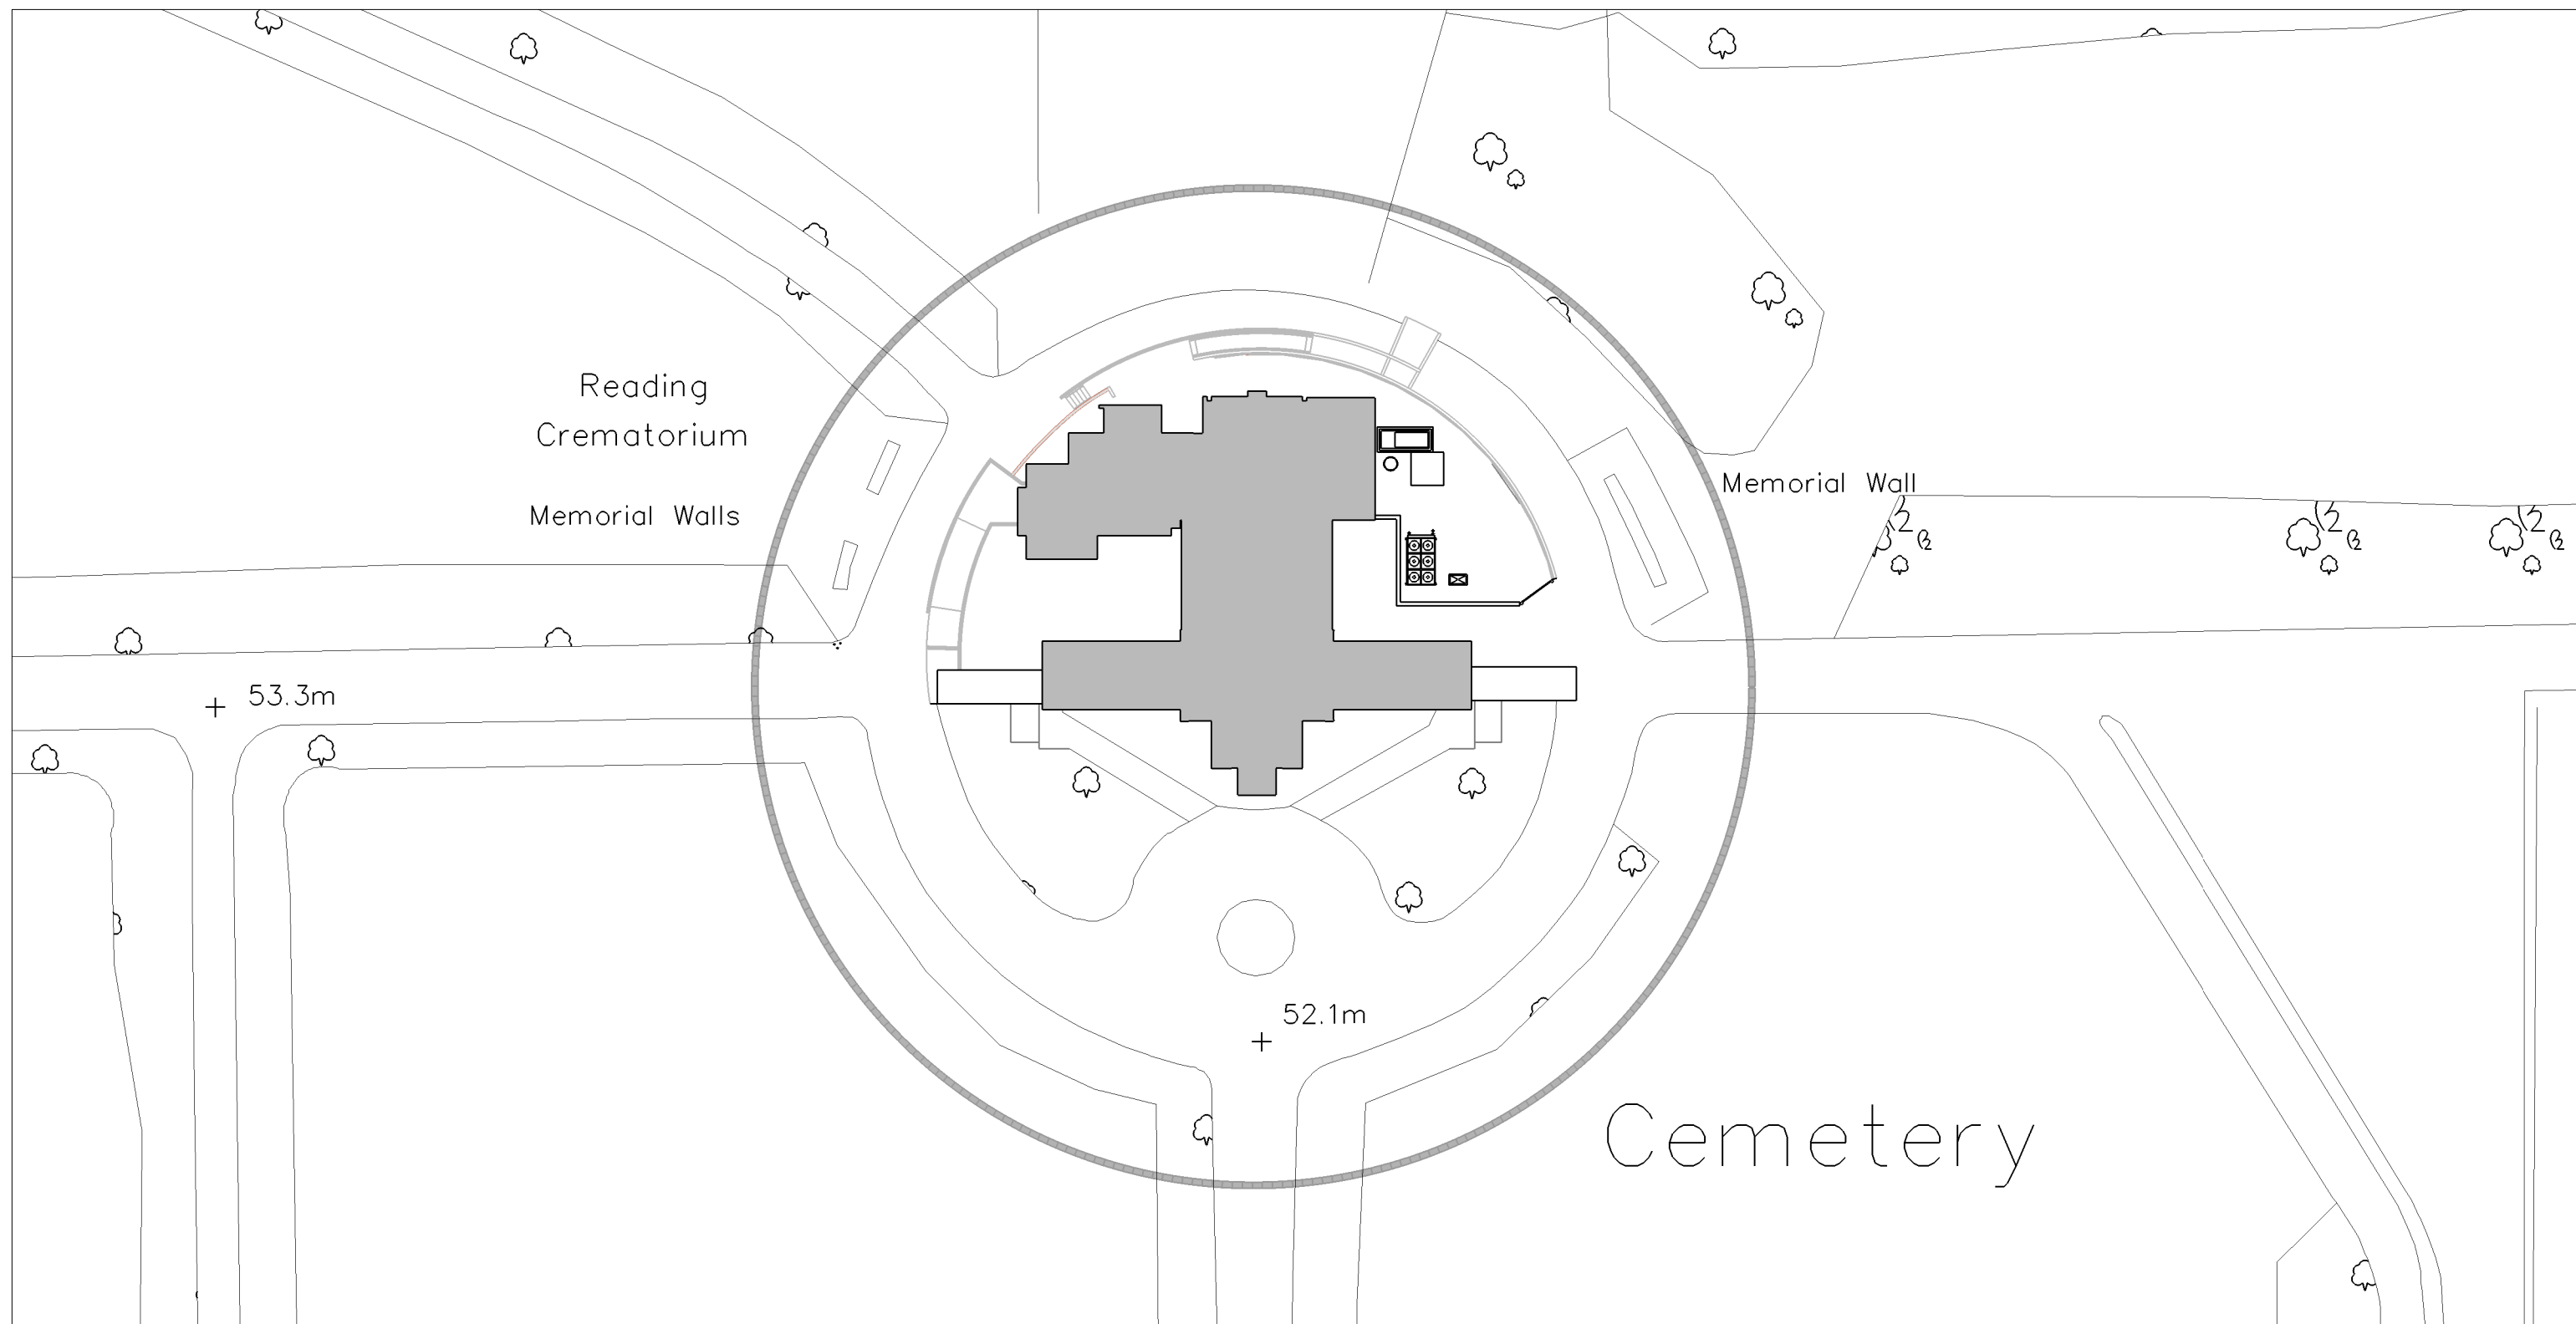



Rev A	Note Issued for Planning Application	Date 10-25	 Reading PROPERTY SERVICES Civic Offices, Bridge Street, Reading RG1 2LUX Tel 0118 937 3980	Reading Crematorium - 2022 Cremators Replacement Works ----- Location Plan	Drawn by: OOE Checked by: Date: Feb 2025 Scale: 1:2500 @ A3 Drawing No: 2856/2022/P001 Revision: -----
----------	---	---------------	---	---	---

Scale 1:500




0 10 20 50m

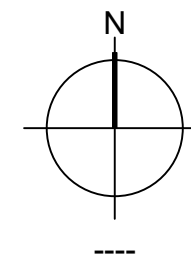

Rev A	Note Issued for Planning Application	Date 10-25	 Reading PROPERTY SERVICES Civic Offices, Bridge Street, Reading RG1 2LUX Tel 0118 937 3980	Reading Crematorium - 2022 Cremators Replacement Works ----- Block Plan	Drawn by: OOE Checked by: Date: Feb 2025 Scale: 1:500 @ A3 Drawing No: 2856/2022/P002 Revision: -----
----------	---	---------------	---	--	--

 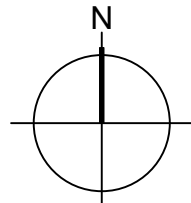

Rev A	Note Issued for Planning Application	Date 09-25	 Reading PROPERTY BOROUGH COUNCIL SERVICES Civic Offices, Bridge Street, Reading RG1 2LUX Tel 0118 937 3980	Reading Crematorium - 2022 Cremators Replacement Works ---- Existing Parking Layout And Location of Tree Planting	Drawn by: OOE Checked by: Date: Feb 2025 Scale: 1:2500 @ A3 Drawing No: 2856/2022/P003 Revision: ----
----------	---	---------------	--	---	--

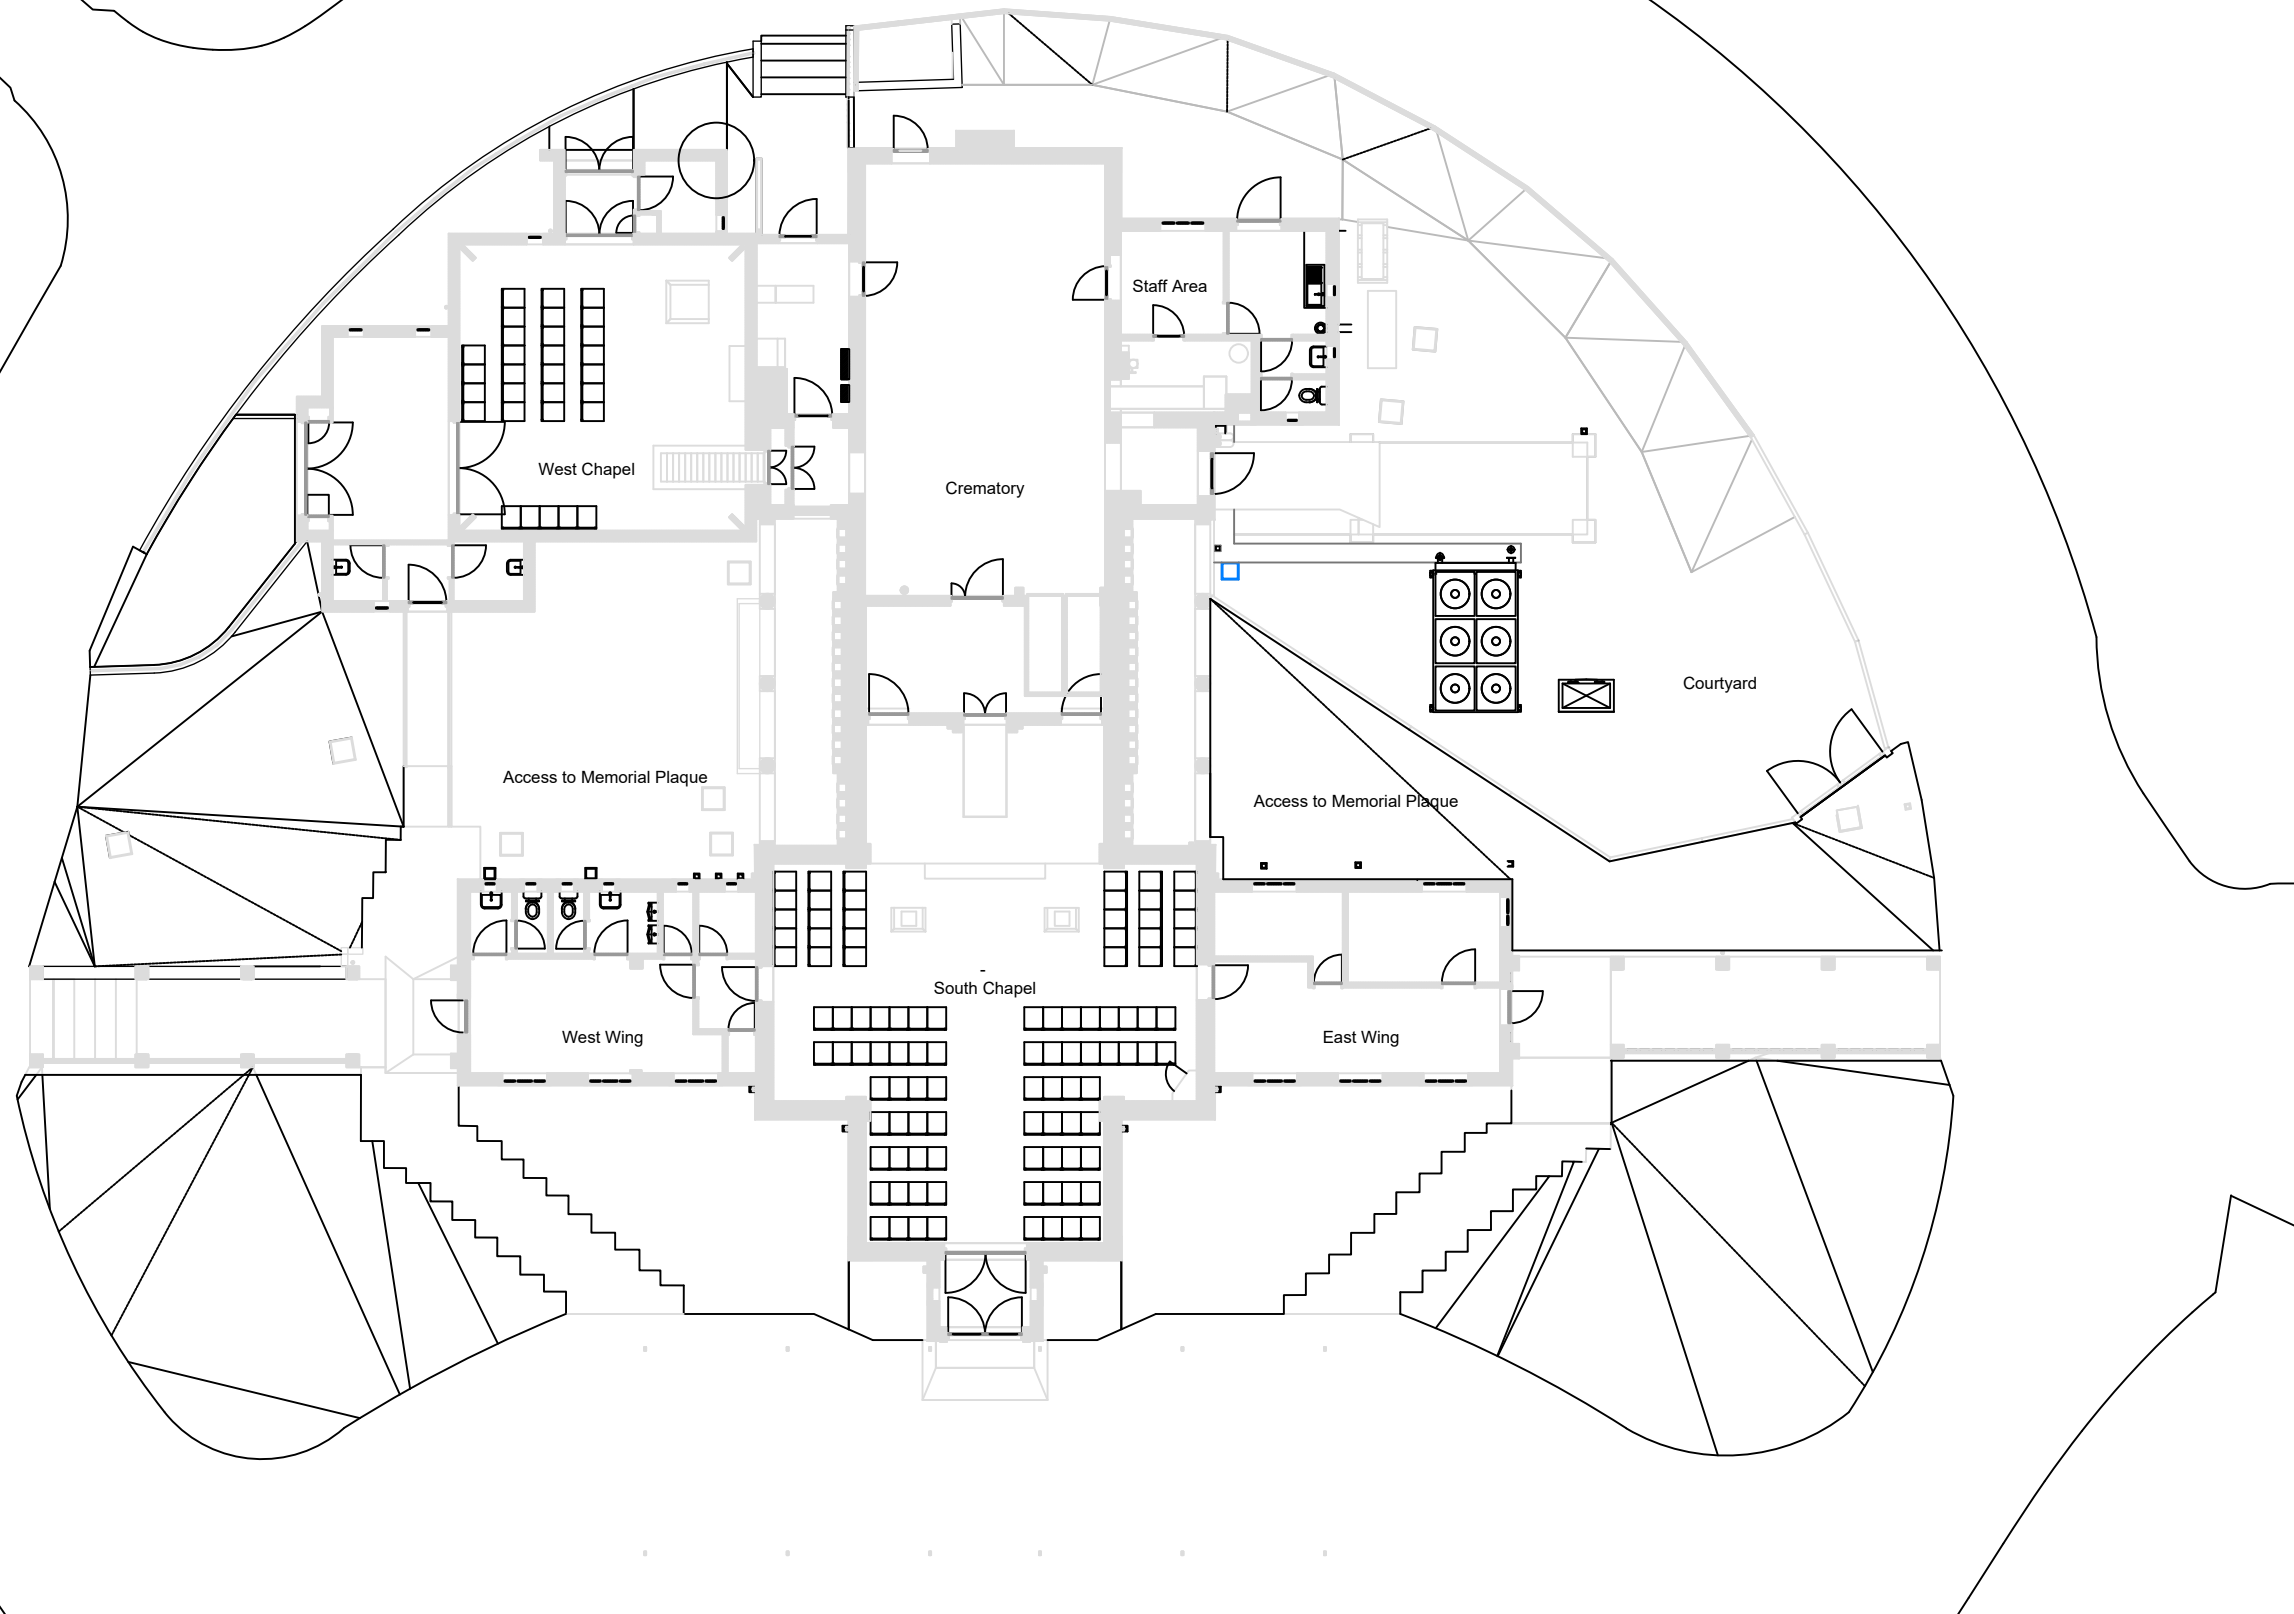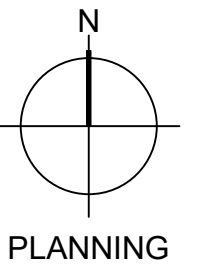 




Rev	Note	Date
A	Issued for Planning Application	10-25

 **Reading** PROPERTY SERVICES
Civic Offices, Bridge Street,
Reading
RG1 2LUX
Tel 0118 937 3980

Reading Crematorium - 2022
Cremators Replacement Works

GA Existing Ground FI Plan

Drawn by:	OOE
Checked by:	
Date:	Feb 2025
Scale:	1:200 @ A3
Drawing No:	2856/2022/P-101
Revision:	A

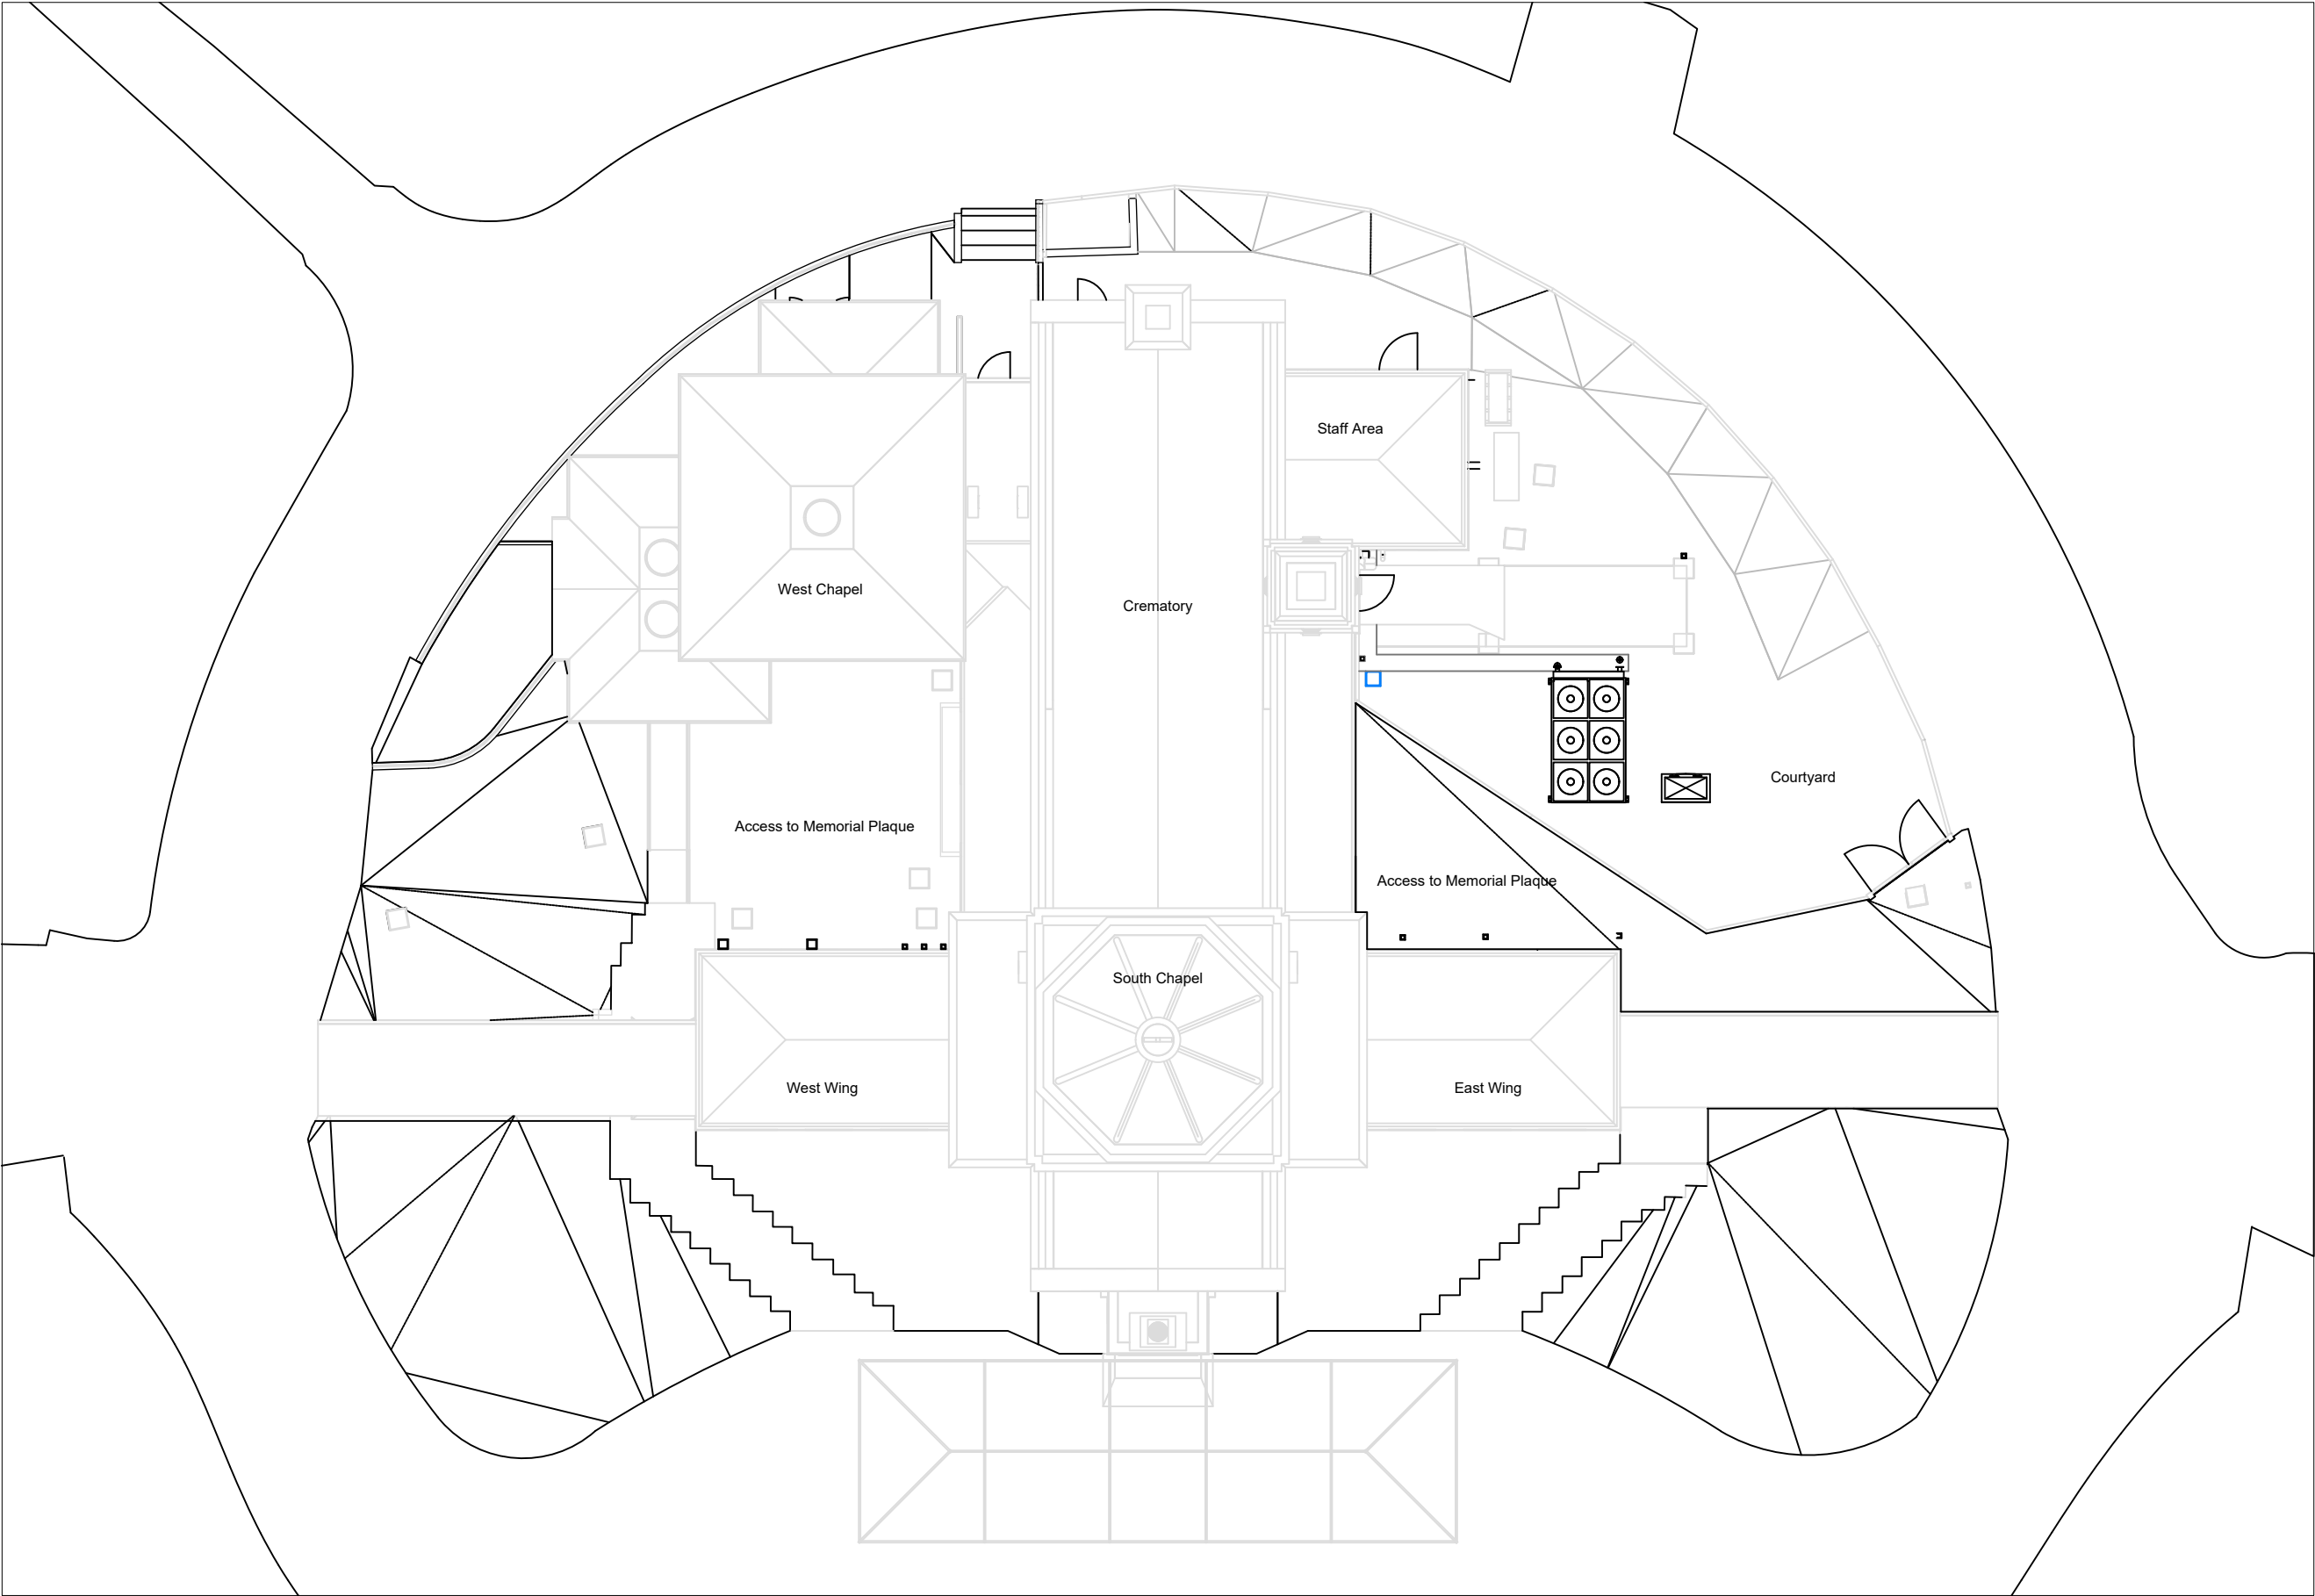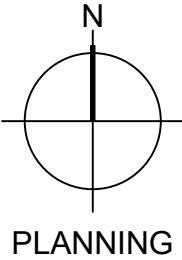 

Rev	Note	Date
A	Issued for Planning Application	10-25




**Reading**
BOROUGH COUNCIL

PROPERTY
SERVICES
Civic Offices, Bridge Street,
Reading
RG1 2LUX
Tel 0118 937 3980

Reading Crematorium - 2022
Cremators Replacement Works

GA Existing Roof Plan

Drawn by:	OOE
Checked by:	
Date:	Feb 2025
Scale:	1:200 @ A3
Drawing No:	2856/2022/P-102
Revision:	A

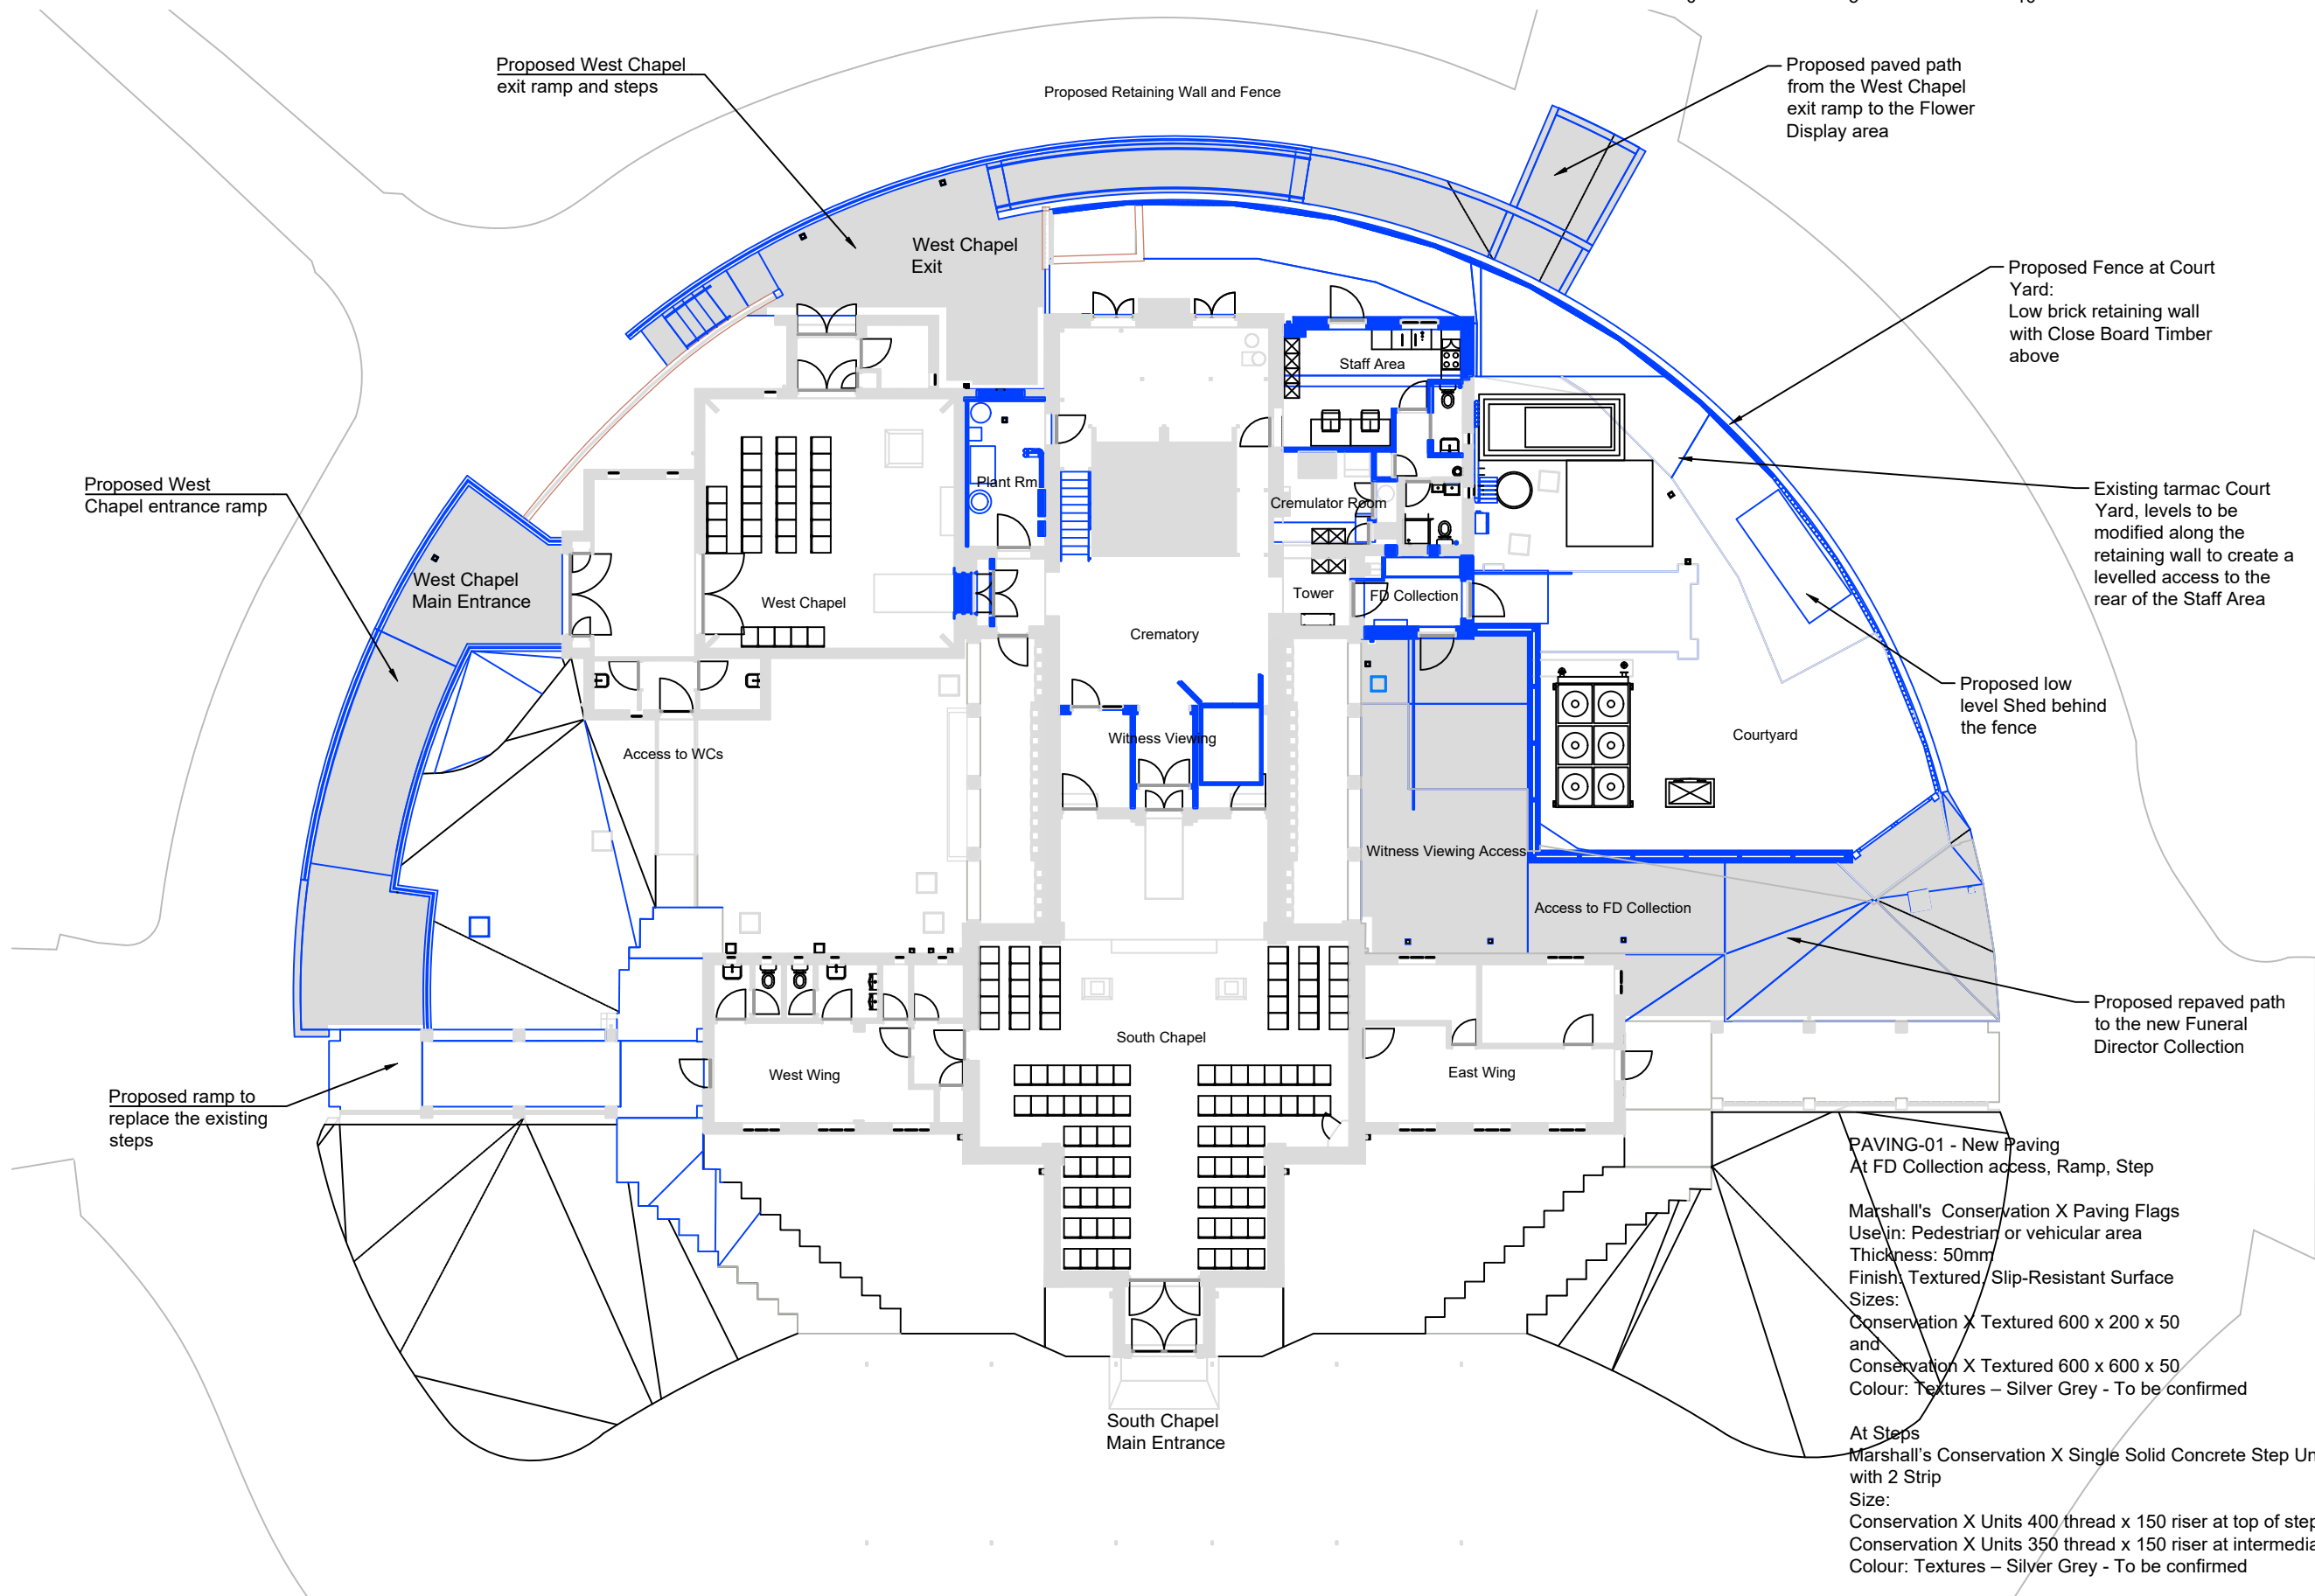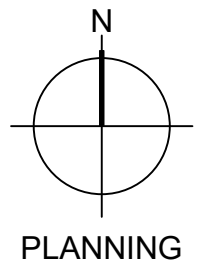 

PAVING-01 - New Paving
At FD Collection access, Ramp, Step

Marshall's Conservation X Paving Flags
Use in: Pedestrian or vehicular area
Thickness: 50mm
Finish: Textured/ Slip-Resistant Surface
Sizes:
Conservation X Textured 600 x 200 x 50
and
Conservation X Textured 600 x 600 x 50
Colour: Textures – Silver Grey - To be confirmed

At Steps
Marshall's Conservation X Single Solid Concrete Step Units
with 2 Strip
Size:
Conservation X Units 400 thread x 150 riser at top of steps
Conservation X Units 350 thread x 150 riser at intermediate
Colour: Textures – Silver Grey - To be confirmed

Hazard Warning Paving at top and bottom of steps
Marshall's Tactile Hazard Warning Textured
Size:
Tactile Hazard Warning Textured 400 x 400 x 50
Colour: Charcoal - To be confirmed
Allow a minimum depth of 800mm




Rev	Note	Date
A	Issued for Planning Application	10-25

 **PROPERTY SERVICES**
Civic Offices, Bridge Street,
Reading
RG1 2LUX
Tel 0118 937 3980

Reading Crematorium - 2022
Cremators Replacement Works

GA Proposed Ground FI Plan

Drawn by:	OOE
Checked by:	
Date:	Feb 2025
Scale:	1:200 @ A3
Drawing No:	2856/2022/P-106
Revision:	A

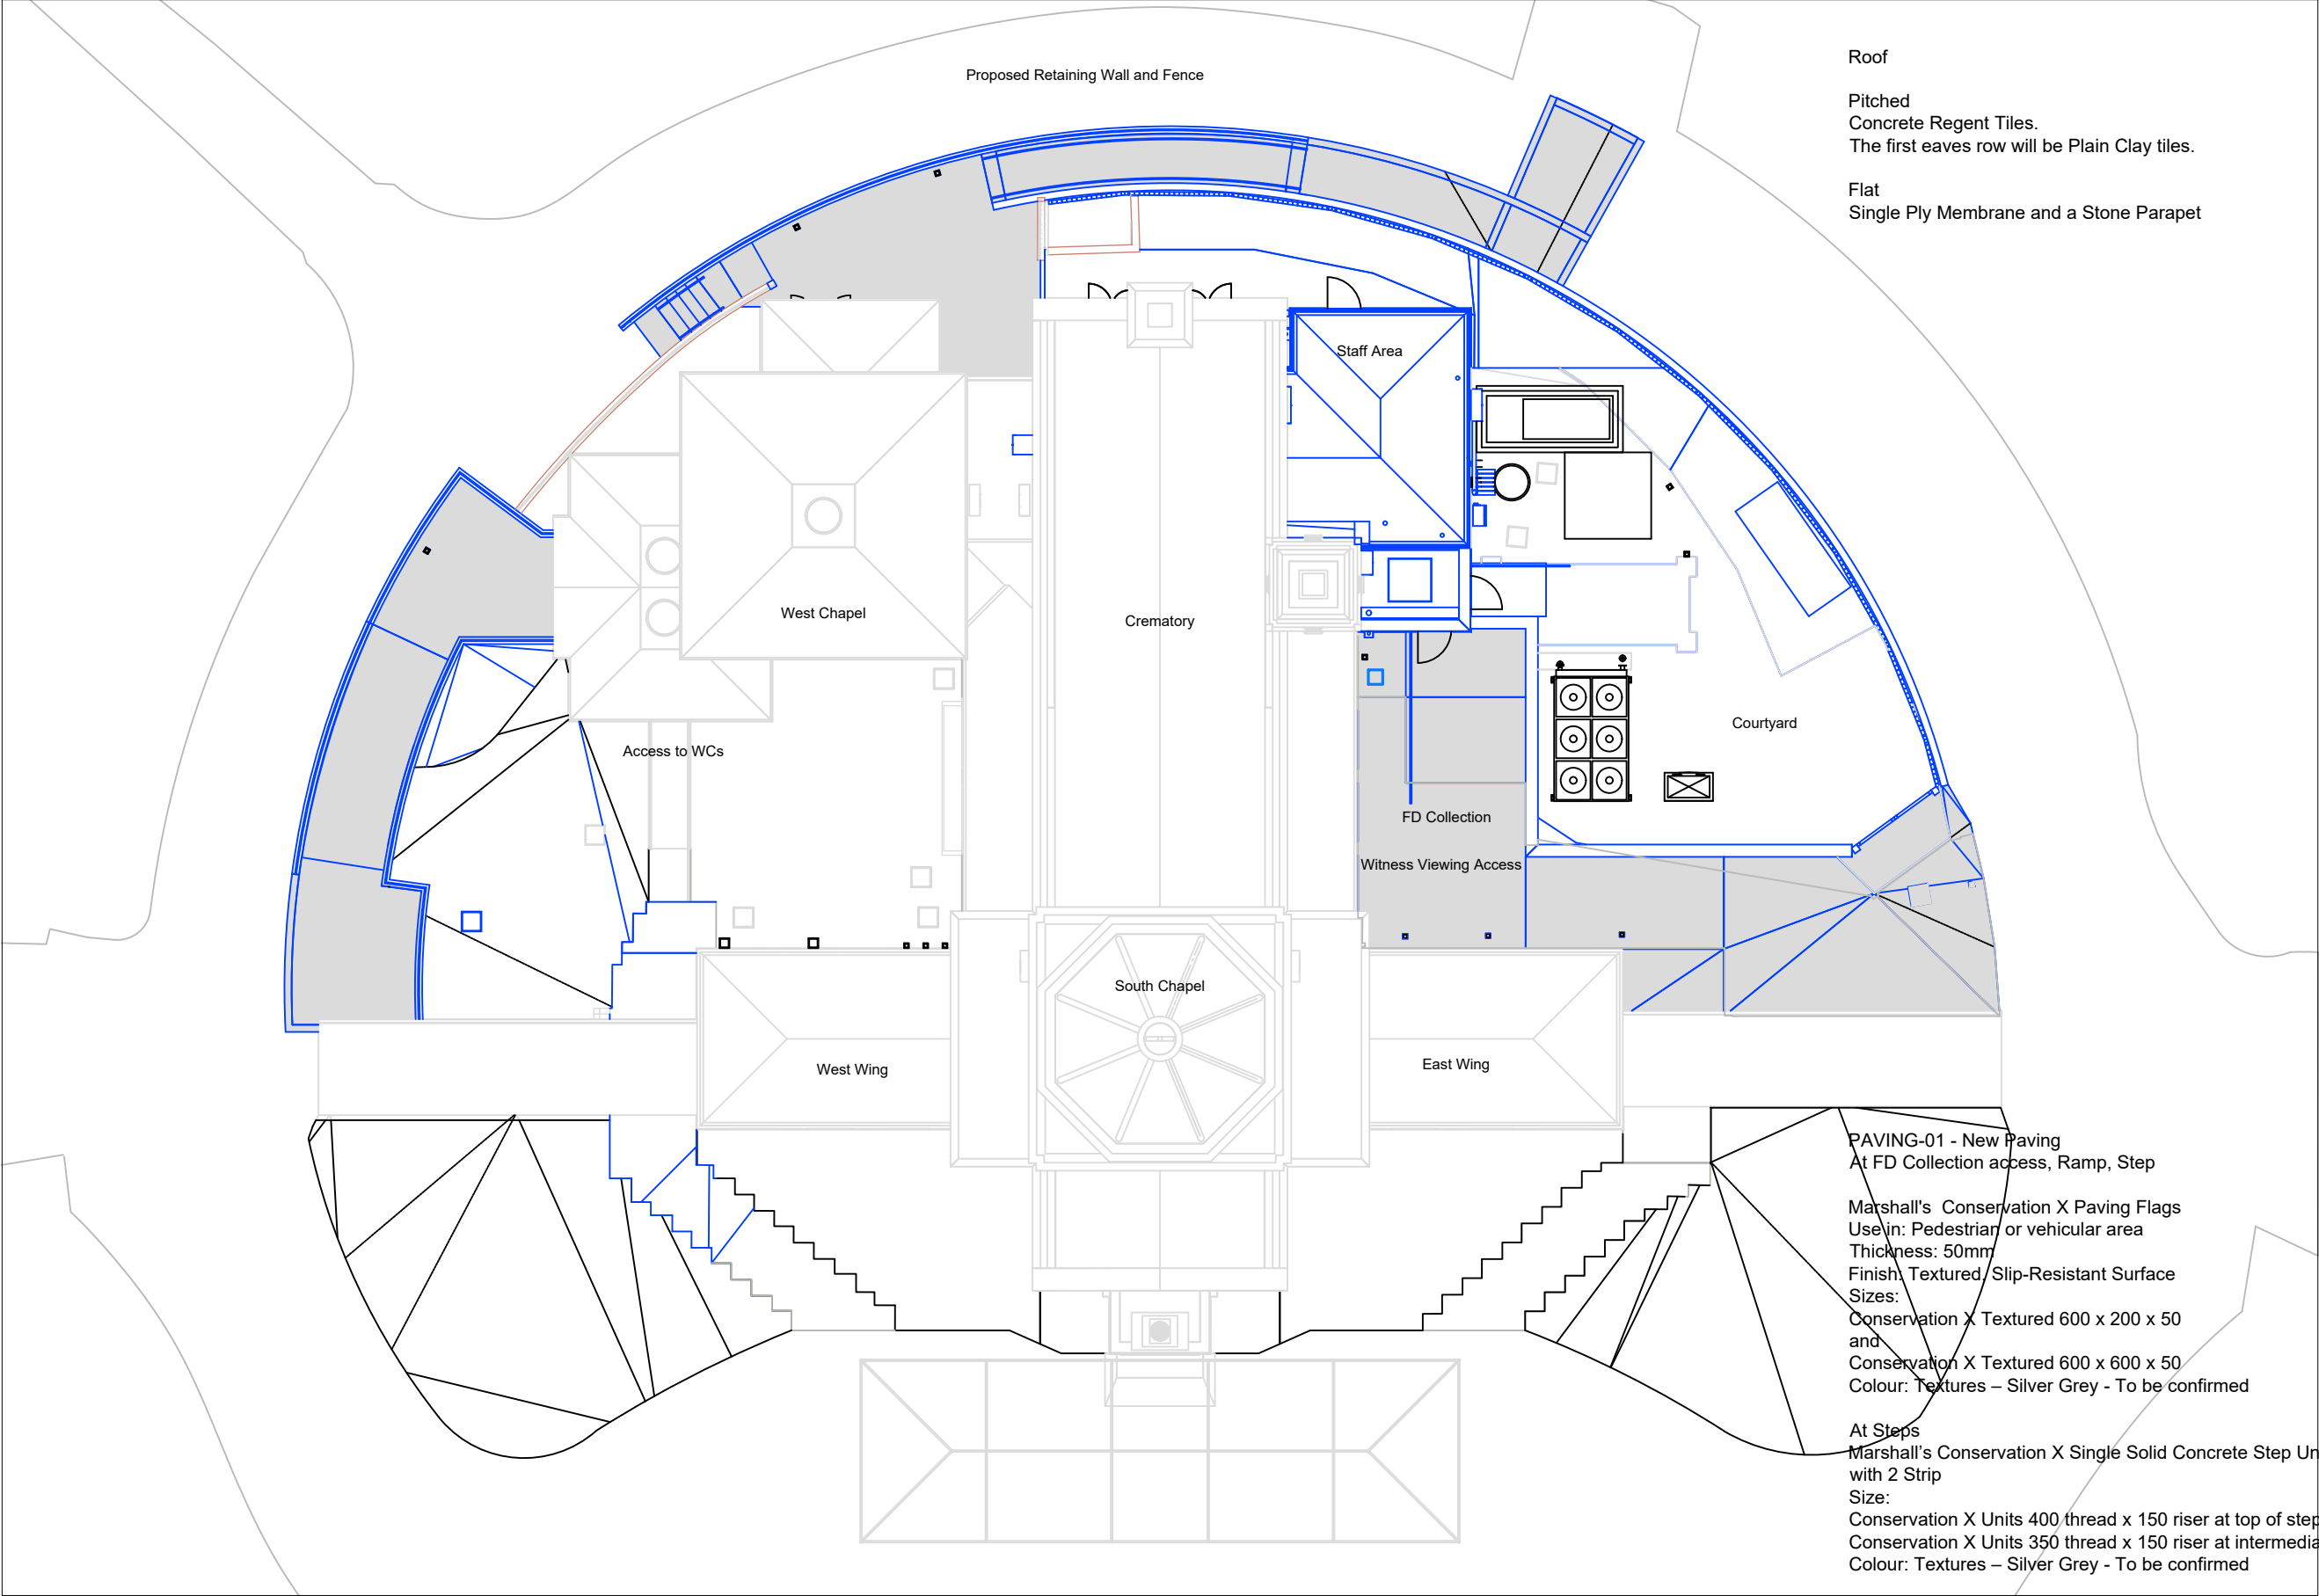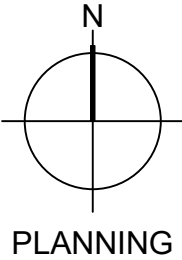 

Roof
Pitched
Concrete Regent Tiles.
The first eaves row will be Plain Clay tiles.

Flat
Single Ply Membrane and a Stone Parapet

PAVING-01 - New Paving
At FD Collection access, Ramp, Step

Marshall's Conservation X Paving Flags
Use in: Pedestrian or vehicular area
Thickness: 50mm
Finish: Textured/ Slip-Resistant Surface
Sizes:
Conservation X Textured 600 x 200 x 50
and
Conservation X Textured 600 x 600 x 50
Colour: Textures – Silver Grey - To be confirmed

At Steps
Marshall's Conservation X Single Solid Concrete Step Units
with 2 Strip
Size:
Conservation X Units 400 thread x 150 riser at top of steps
Conservation X Units 350 thread x 150 riser at intermediate
Colour: Textures – Silver Grey - To be confirmed

Hazard Warning Paving at top and bottom of steps
Marshall's Tactile Hazard Warning Textured
Size:
Tactile Hazard Warning Textured 400 x 400 x 50
Colour: Charcoal - To be confirmed
Allow a minimum depth of 800mm

Rev	Note	Date
A	Issued for Planning Application	10-25



**Reading**
BOROUGH COUNCIL

PROPERTY SERVICES
Civic Offices, Bridge Street,
Reading
RG1 2LUX
Tel 0118 937 3980


Reading Crematorium - 2022
Cremators Replacement Works

GA Proposed Roof Plan

Drawn by:	OOE
Checked by:	
Date:	Feb 2025
Scale:	1:200 @ A3
Drawing No:	2856/2022/P-107
Revision:	A

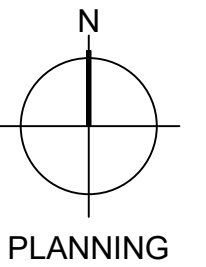 

----- To be removed

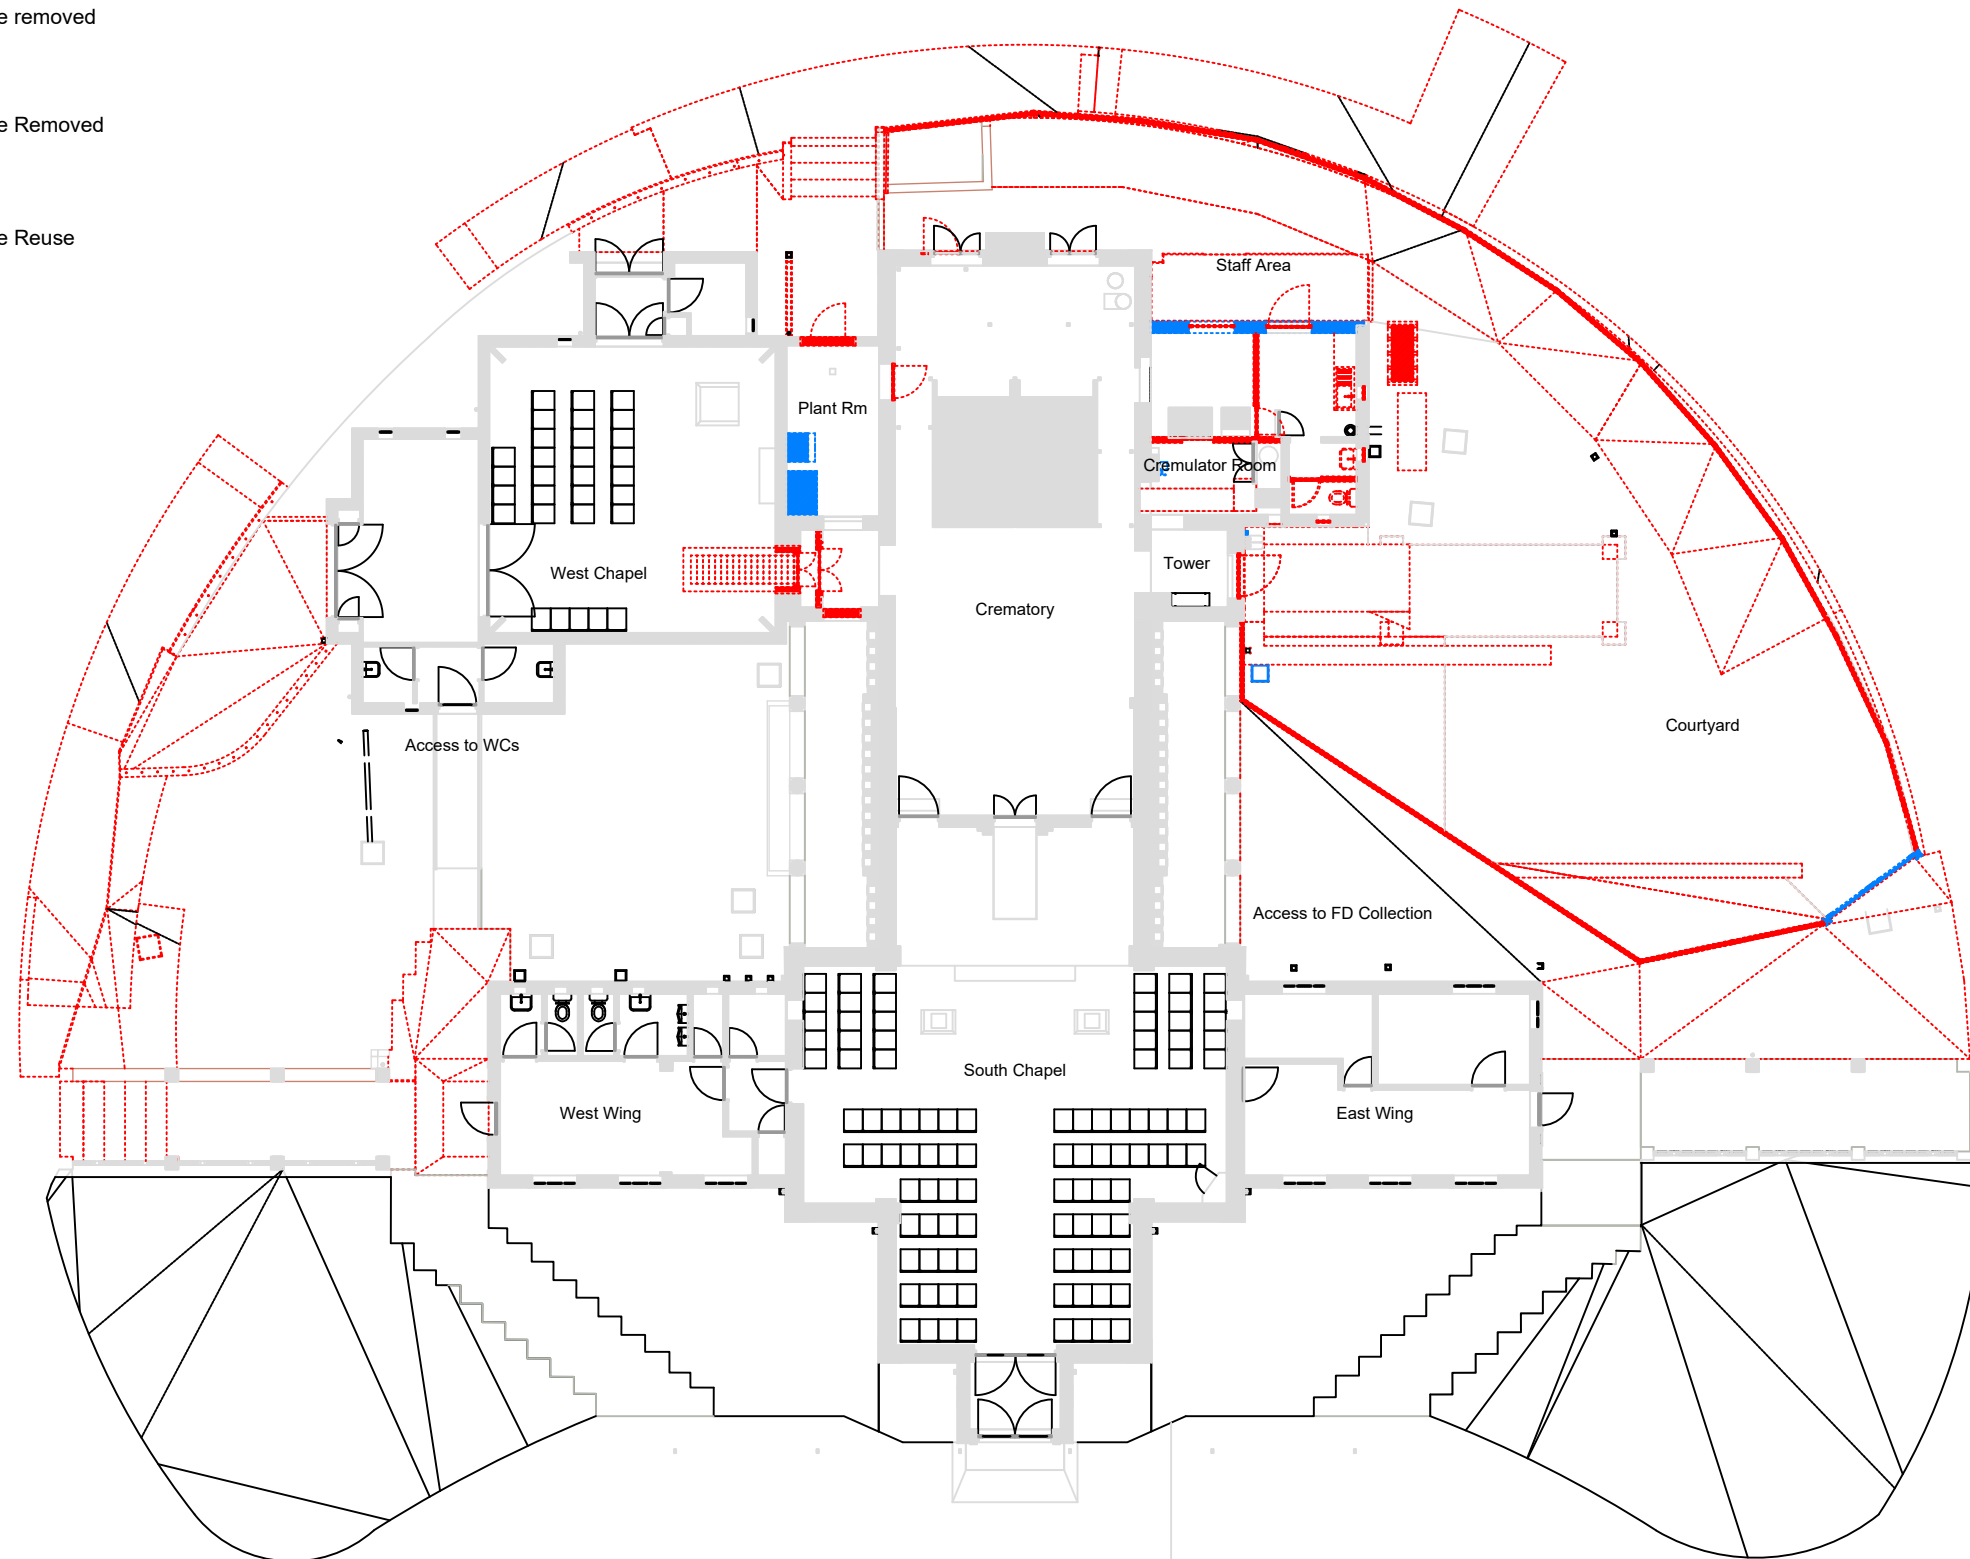



Rev	Note	Date
A	Issued for Planning Application	10-25

 **PROPERTY SERVICES**
Civic Offices, Bridge Street,
Reading
RG1 2LUX
Tel 0118 937 3980


Reading Crematorium - 2022
Cremators Replacement Works

GA Demolition Ground FI Plan

Drawn by:	OOE
Checked by:	
Date:	Feb 2025
Scale:	1:100 @ A3
Drawing No:	2856/2022/P-109
Revision:	A

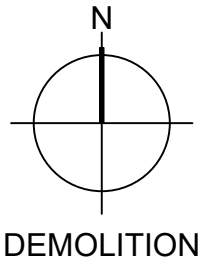 

- - - - - To be removed
- To be Removed
- To be Reuse

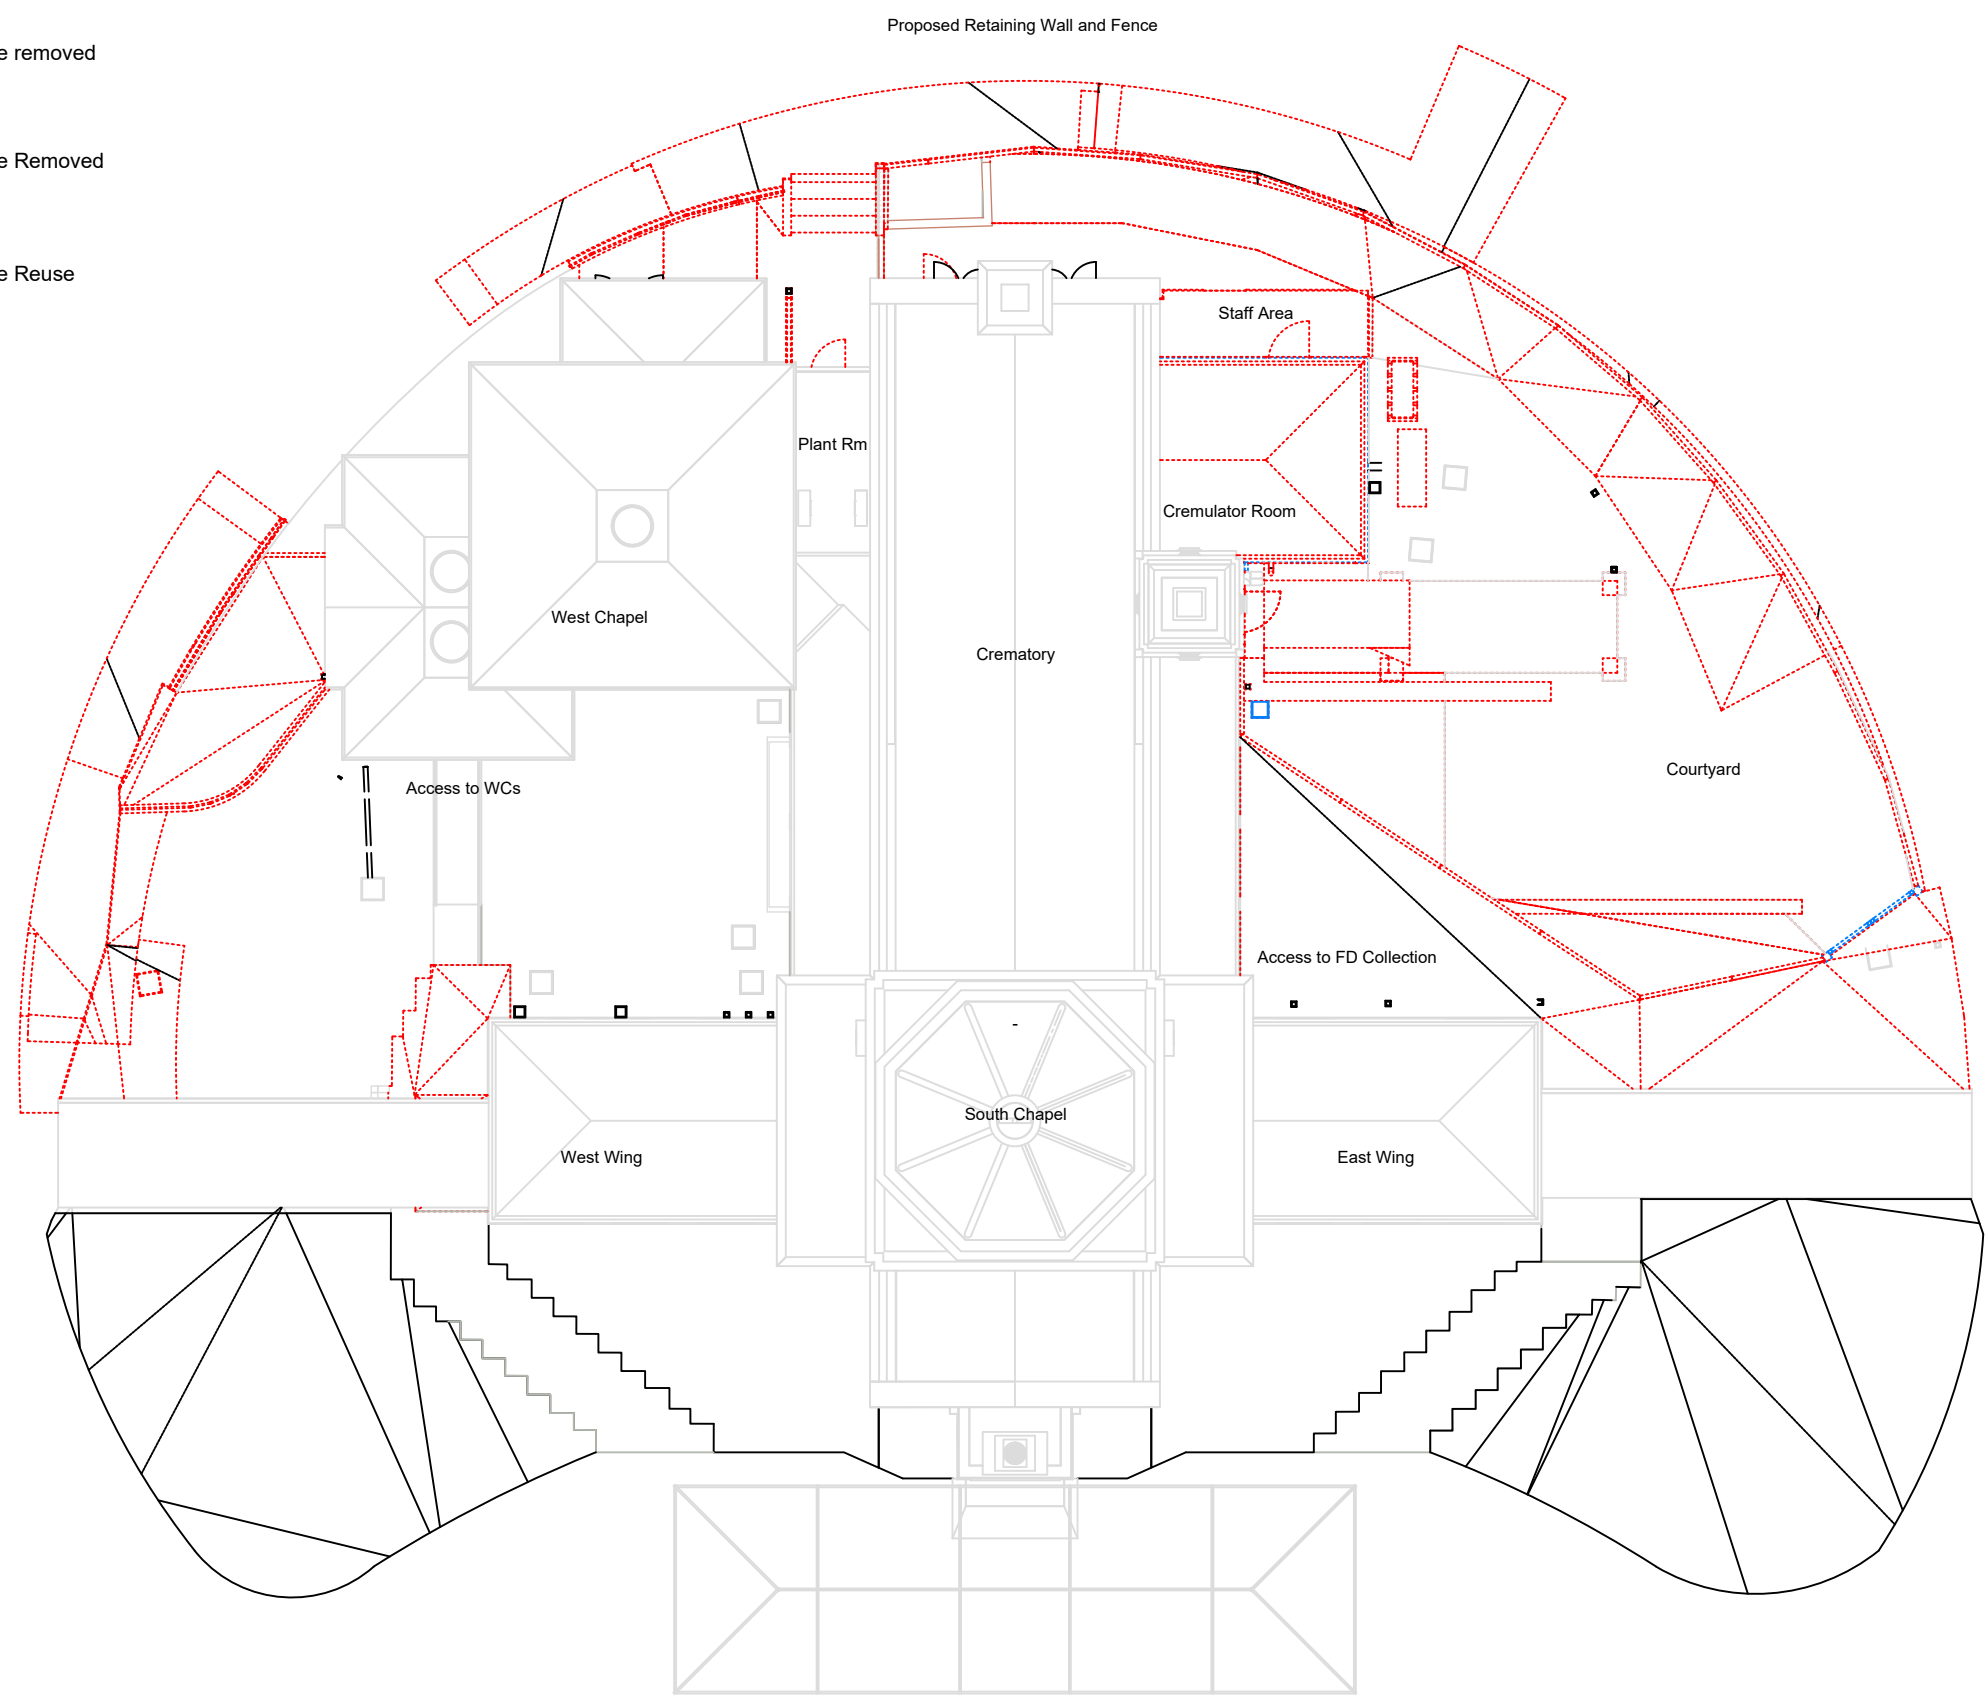

Rev	Note	Date
A	Issued for Planning Application	10-25




PROPERTY SERVICES
Civic Offices, Bridge Street,
Reading
RG1 2LUX
Tel 0118 937 3980

Reading Crematorium - 2022
Cremators Replacement Works

GA Demolition Roof Plan


Drawn by:	OOE
Checked by:	
Date:	Feb 2025
Scale:	1:200 @ A3
Drawing No:	2856/2022/P-110
Revision:	A

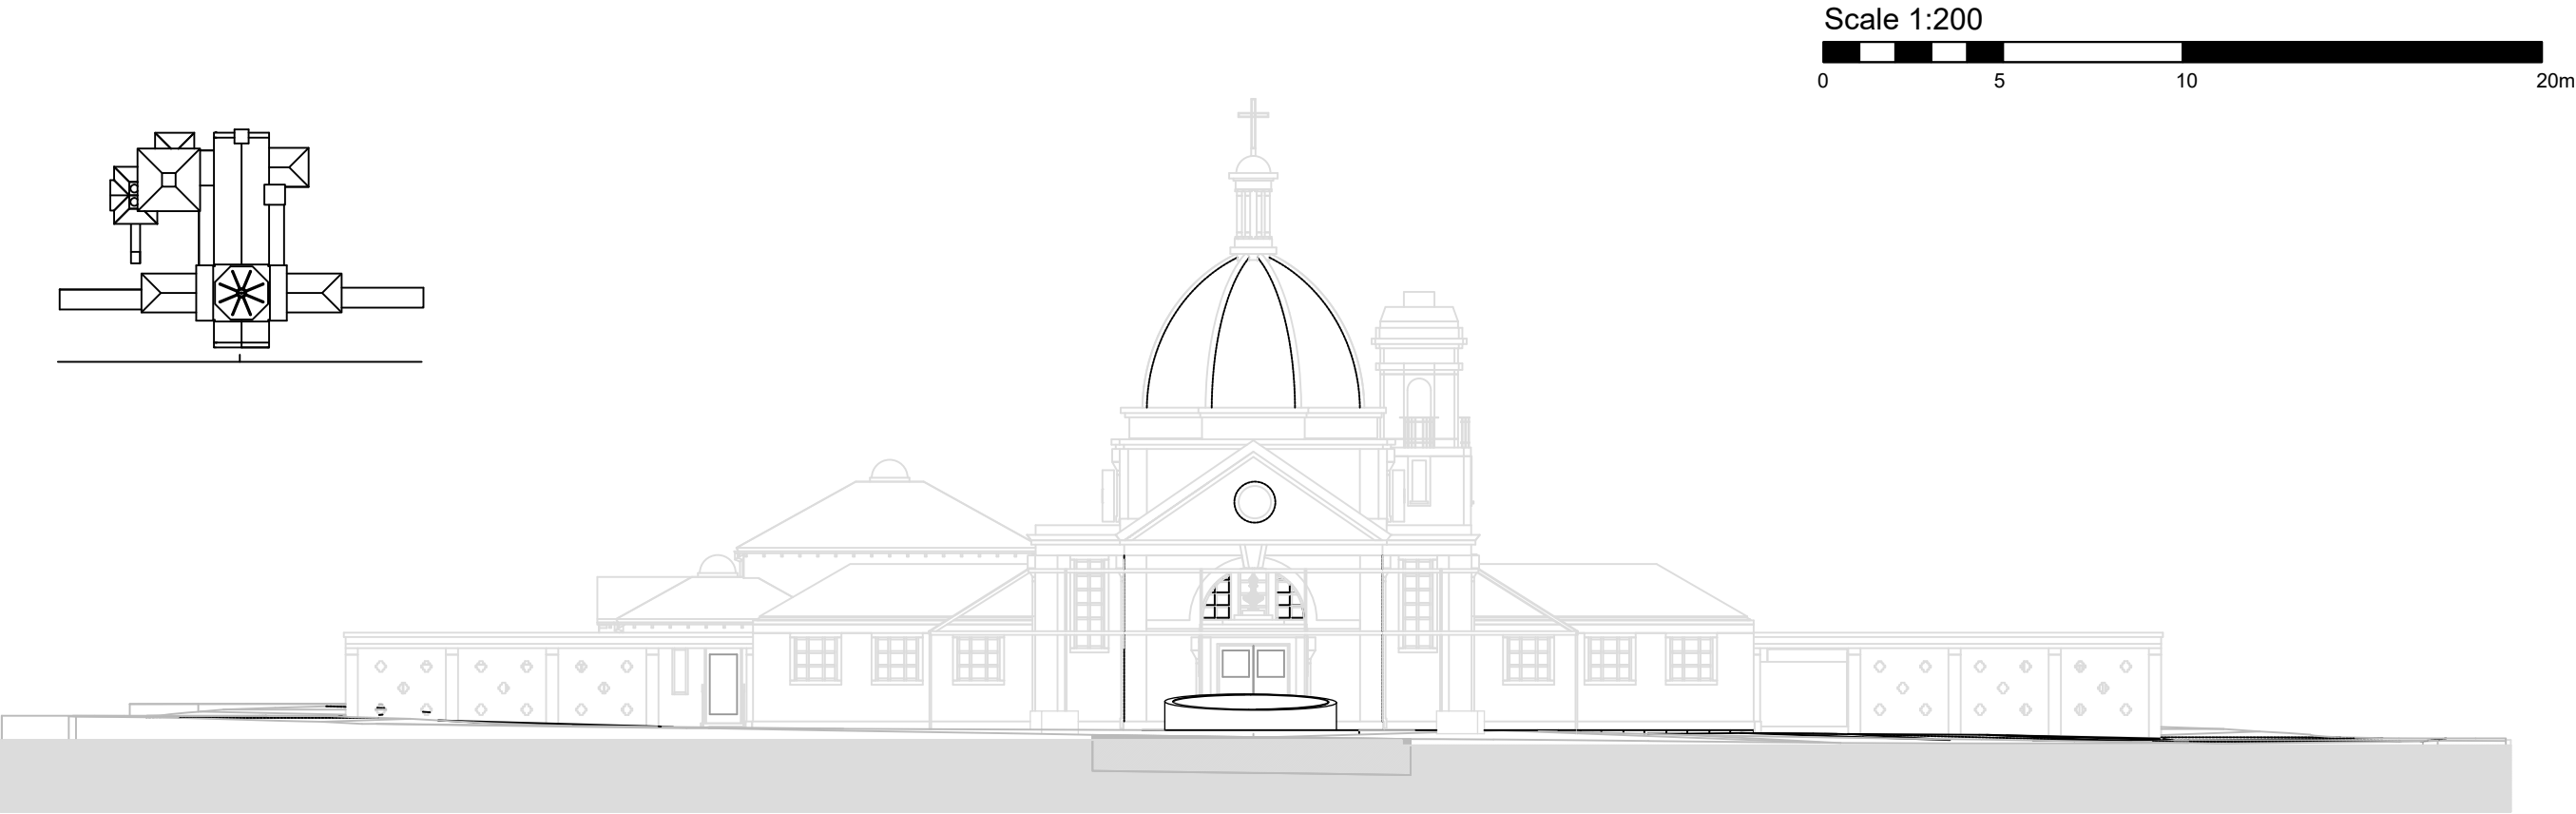

1
P-201

GA EXISTING FRONT ELEVATION - NORTH

1:200

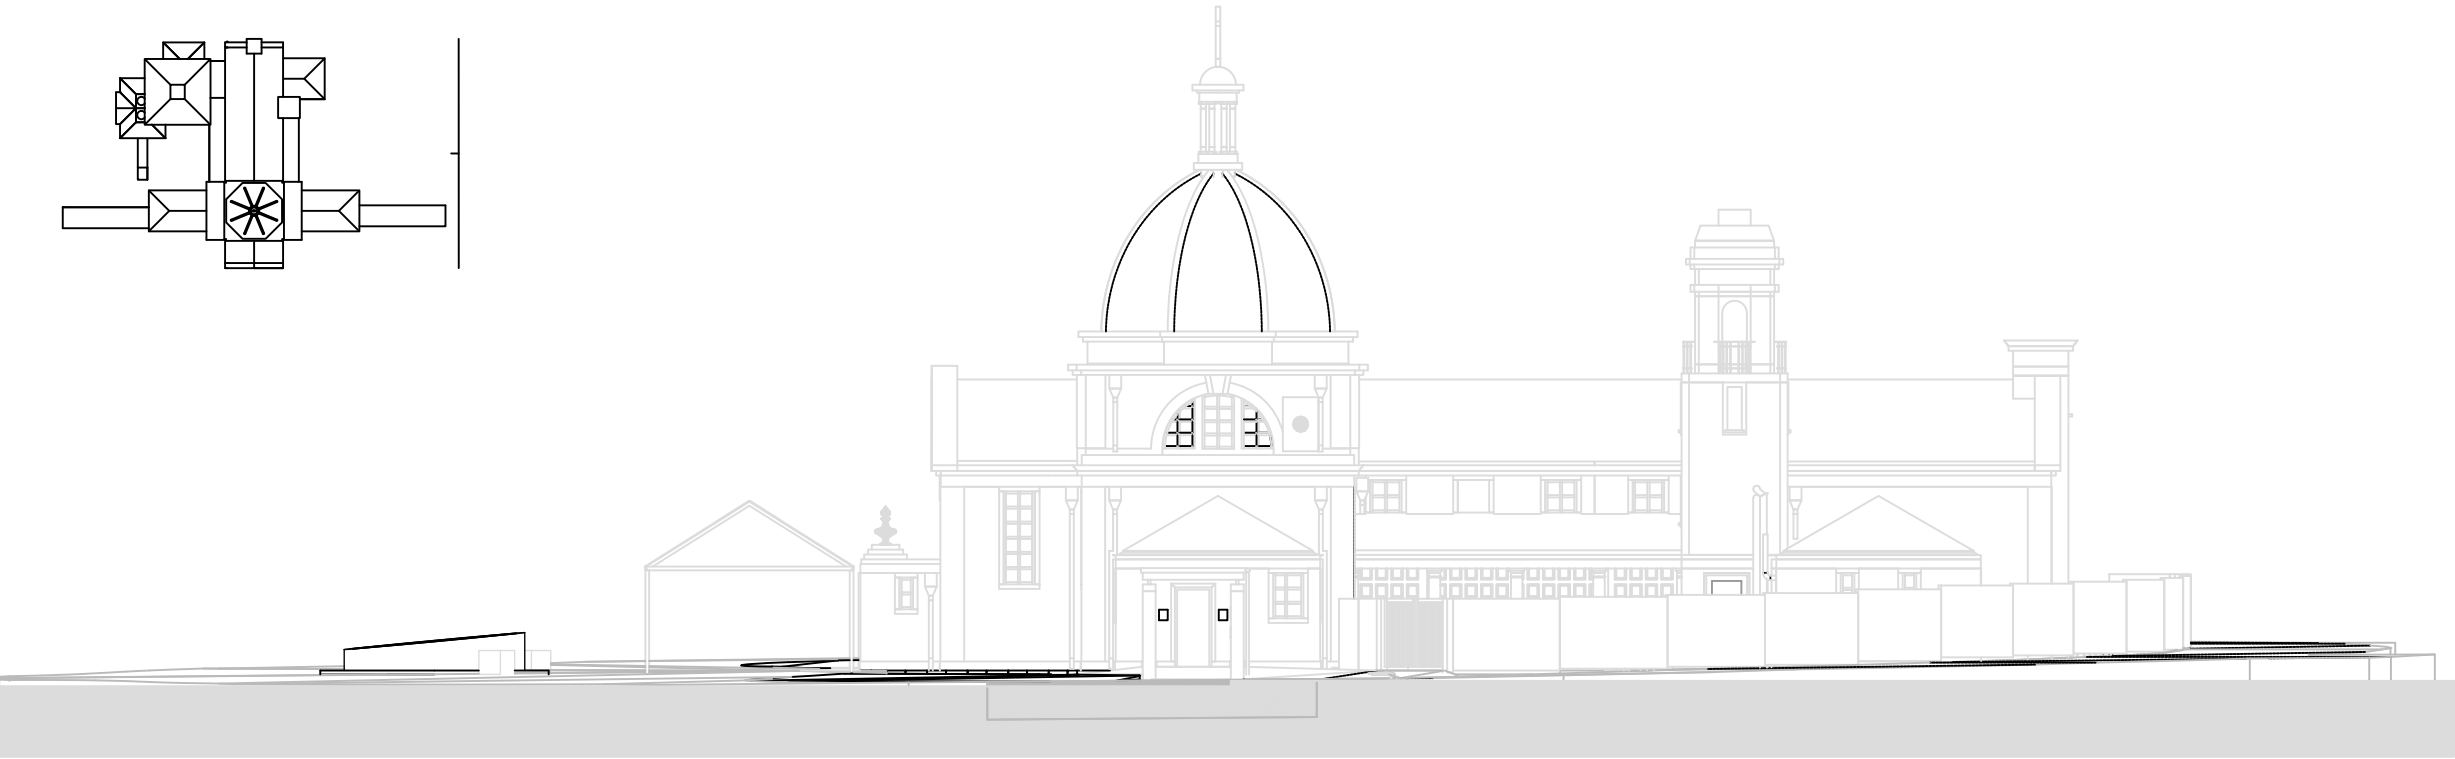

2
P-201

GA EXISTING SIDE ELEVATION - EAST

1:200

Rev	Note	Date
A	Issued for Planning Application _	10-25


**Reading**
BOROUGH COUNCIL

PROPERTY
SERVICES
Civic Offices, Bridge Street,
Reading
RG1 2LUX
Tel 0118 937 3980

Reading Crematorium - 2022
Cremators Replacement Works



GA Existing Front Elevation - North
GA Existing Side Elevation - East

Drawn by:	OOE
Checked by:	
Date:	Feb 2025
Scale:	1:200 @ A3
Drawing No:	2856/2022/P-201
Revision:	A

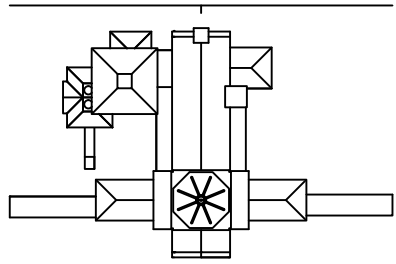

Scale 1:200


0 5 10 20m

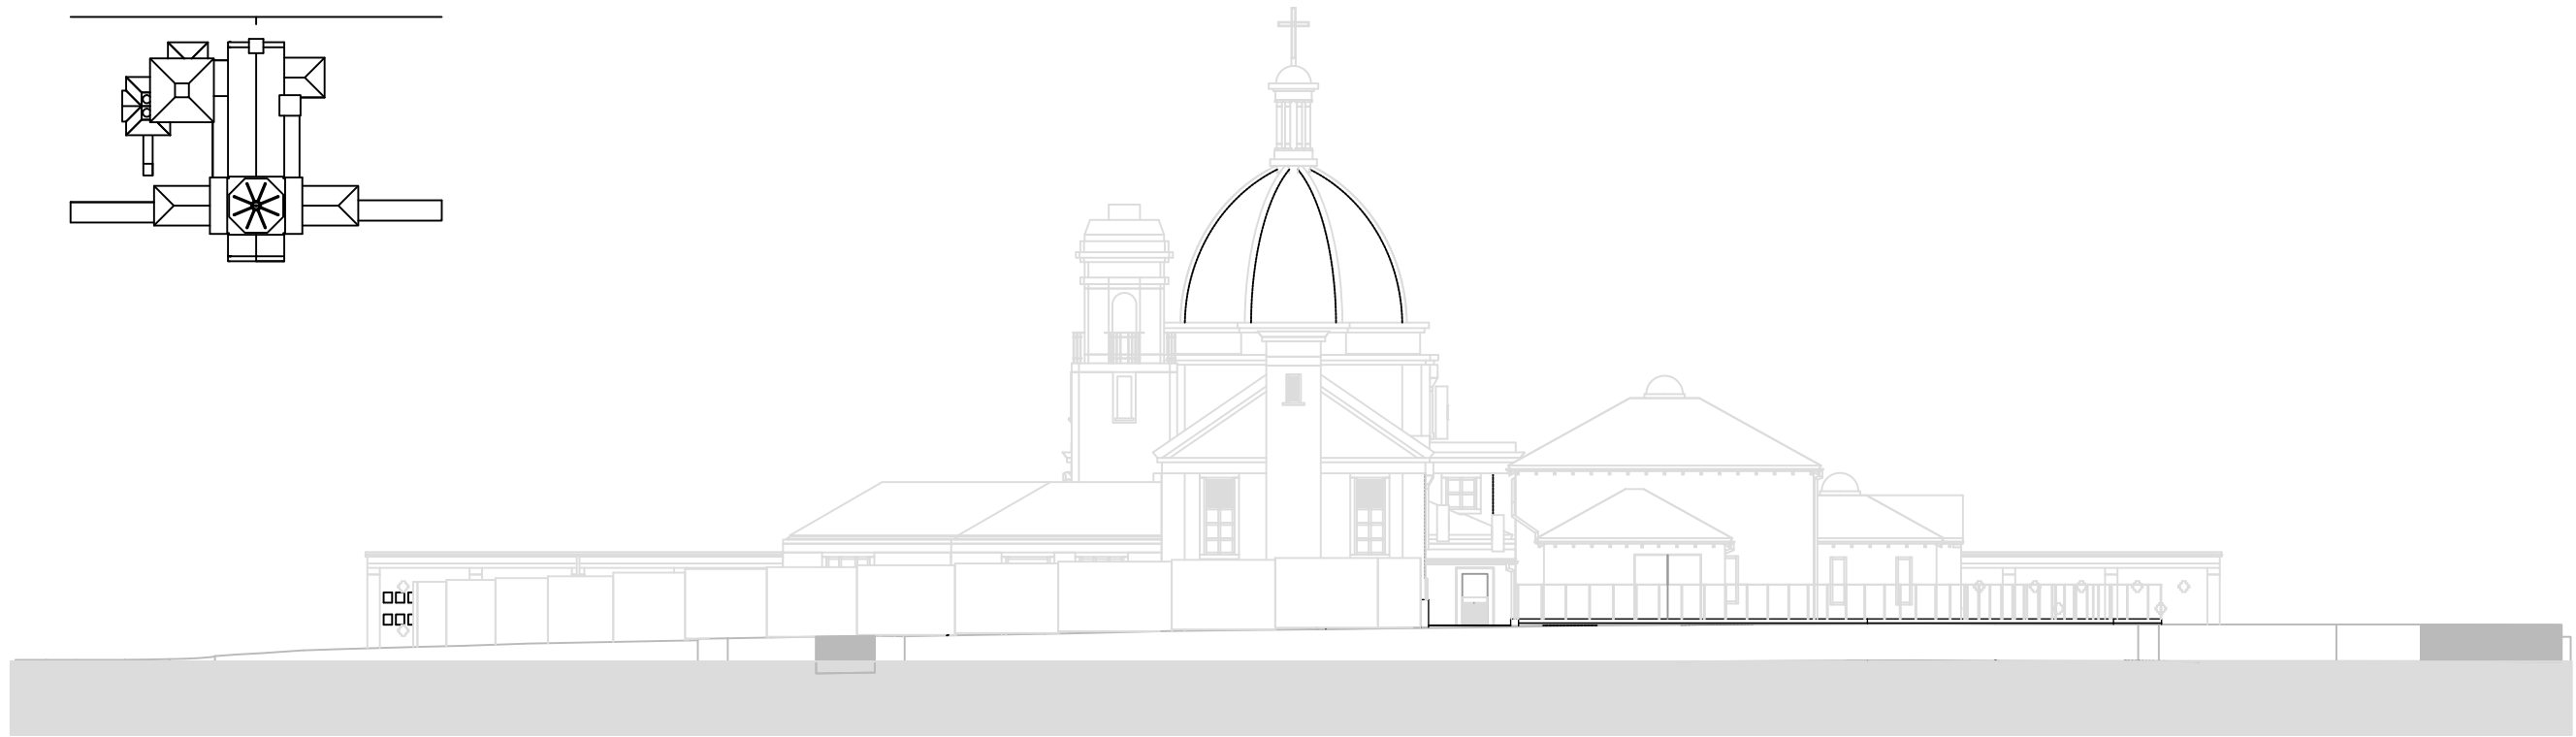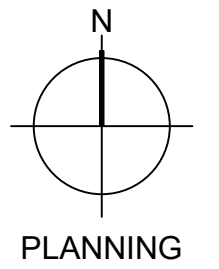

1
P-202

GA EXISTING REAR ELEVATION - SOUTH

1:200

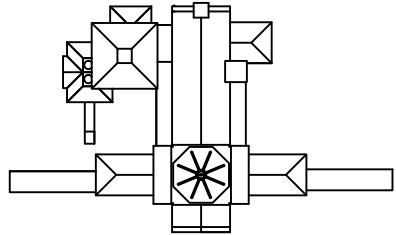

2
P-202

GA EXISTING SIDE ELEVATION - WEST

1:200


Rev	Note	Date
A	Issued for Planning Application _	10-25

 Reading BOROUGH COUNCIL	PROPERTY SERVICES Civic Offices, Bridge Street, Reading RG1 2LUX Tel 0118 937 3980
---	---

Reading Crematorium - 2022
Cremators Replacement Works

GA Existing Rear Elevation - South
GA Existing Side Elevation - West


Drawn by:	OOE
Checked by:	
Date:	Feb 2025
Scale:	1:200 @ A3
Drawing No:	2856/2022/P-202
Revision:	A

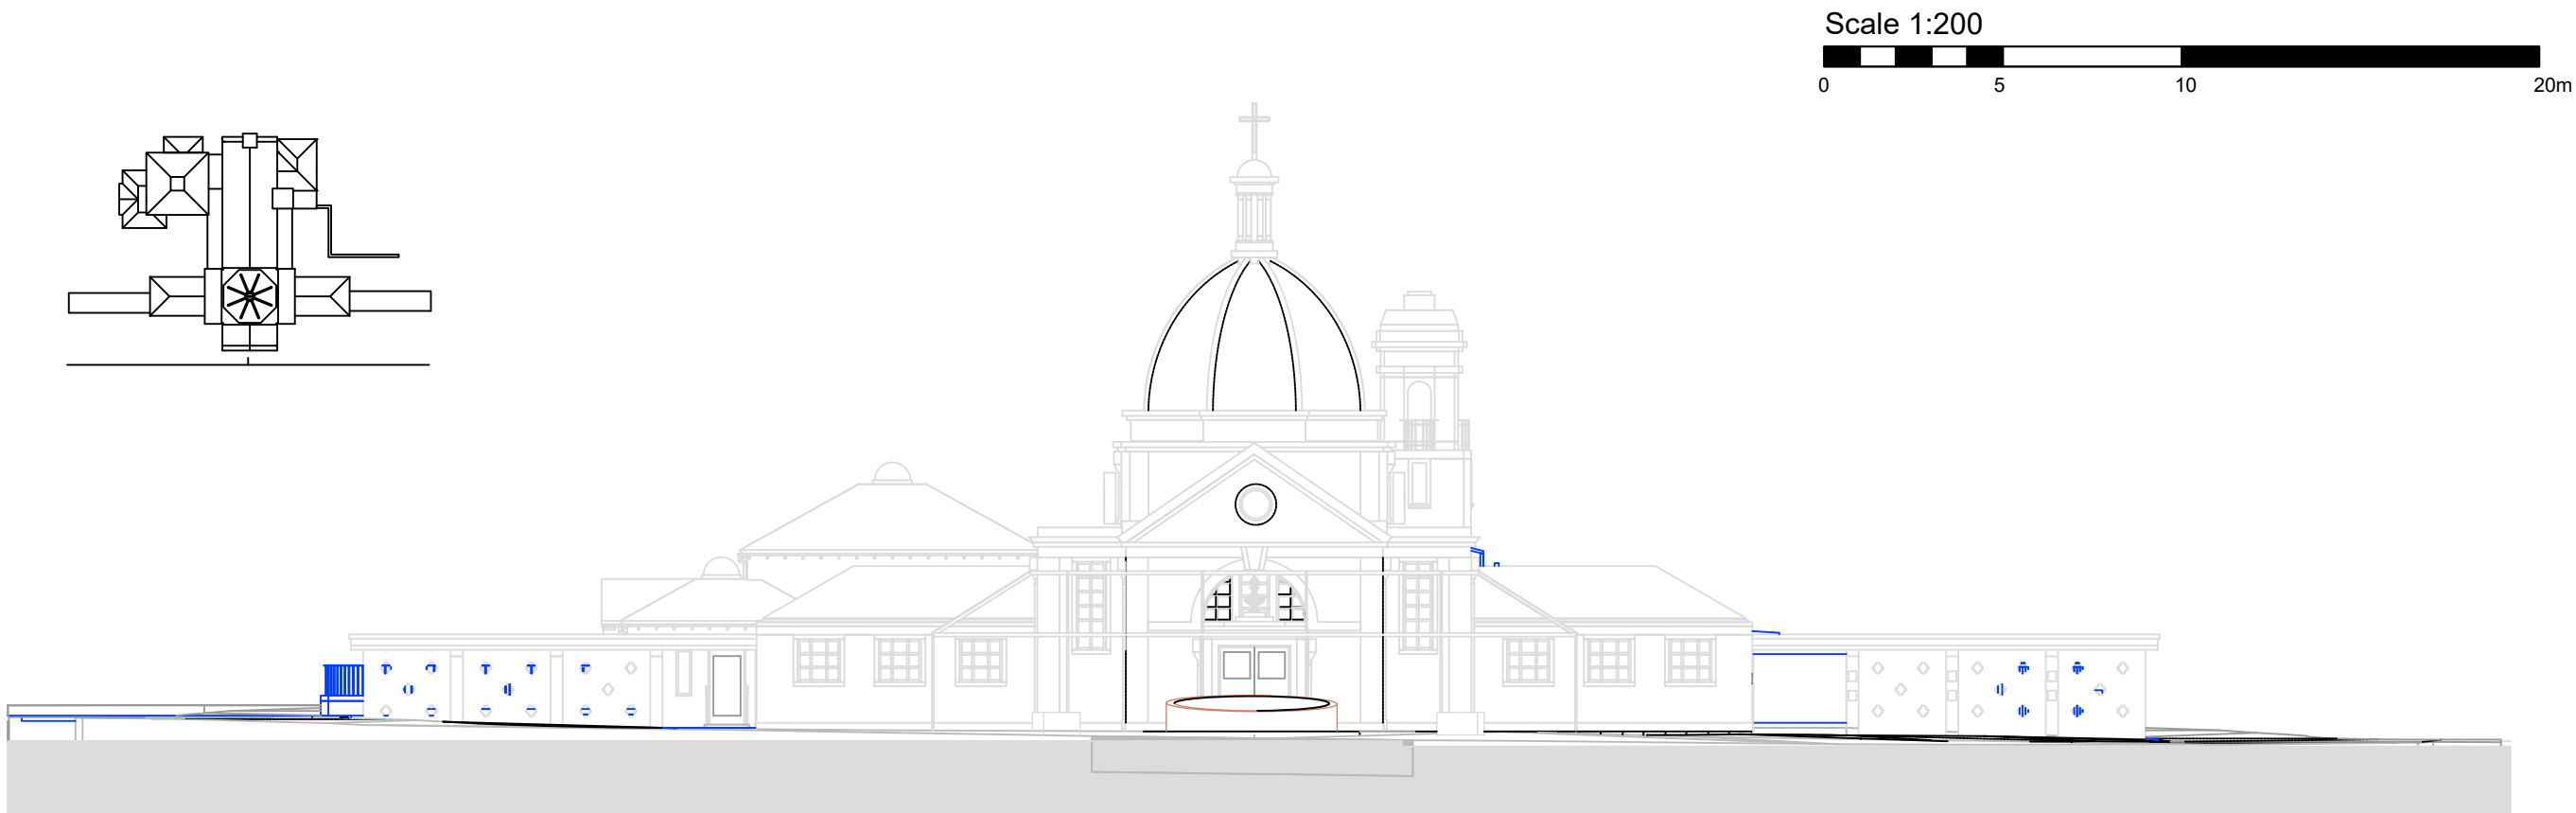

1
P-206

GA PROPOSED FRONT ELEVATION - NORTH

1:200

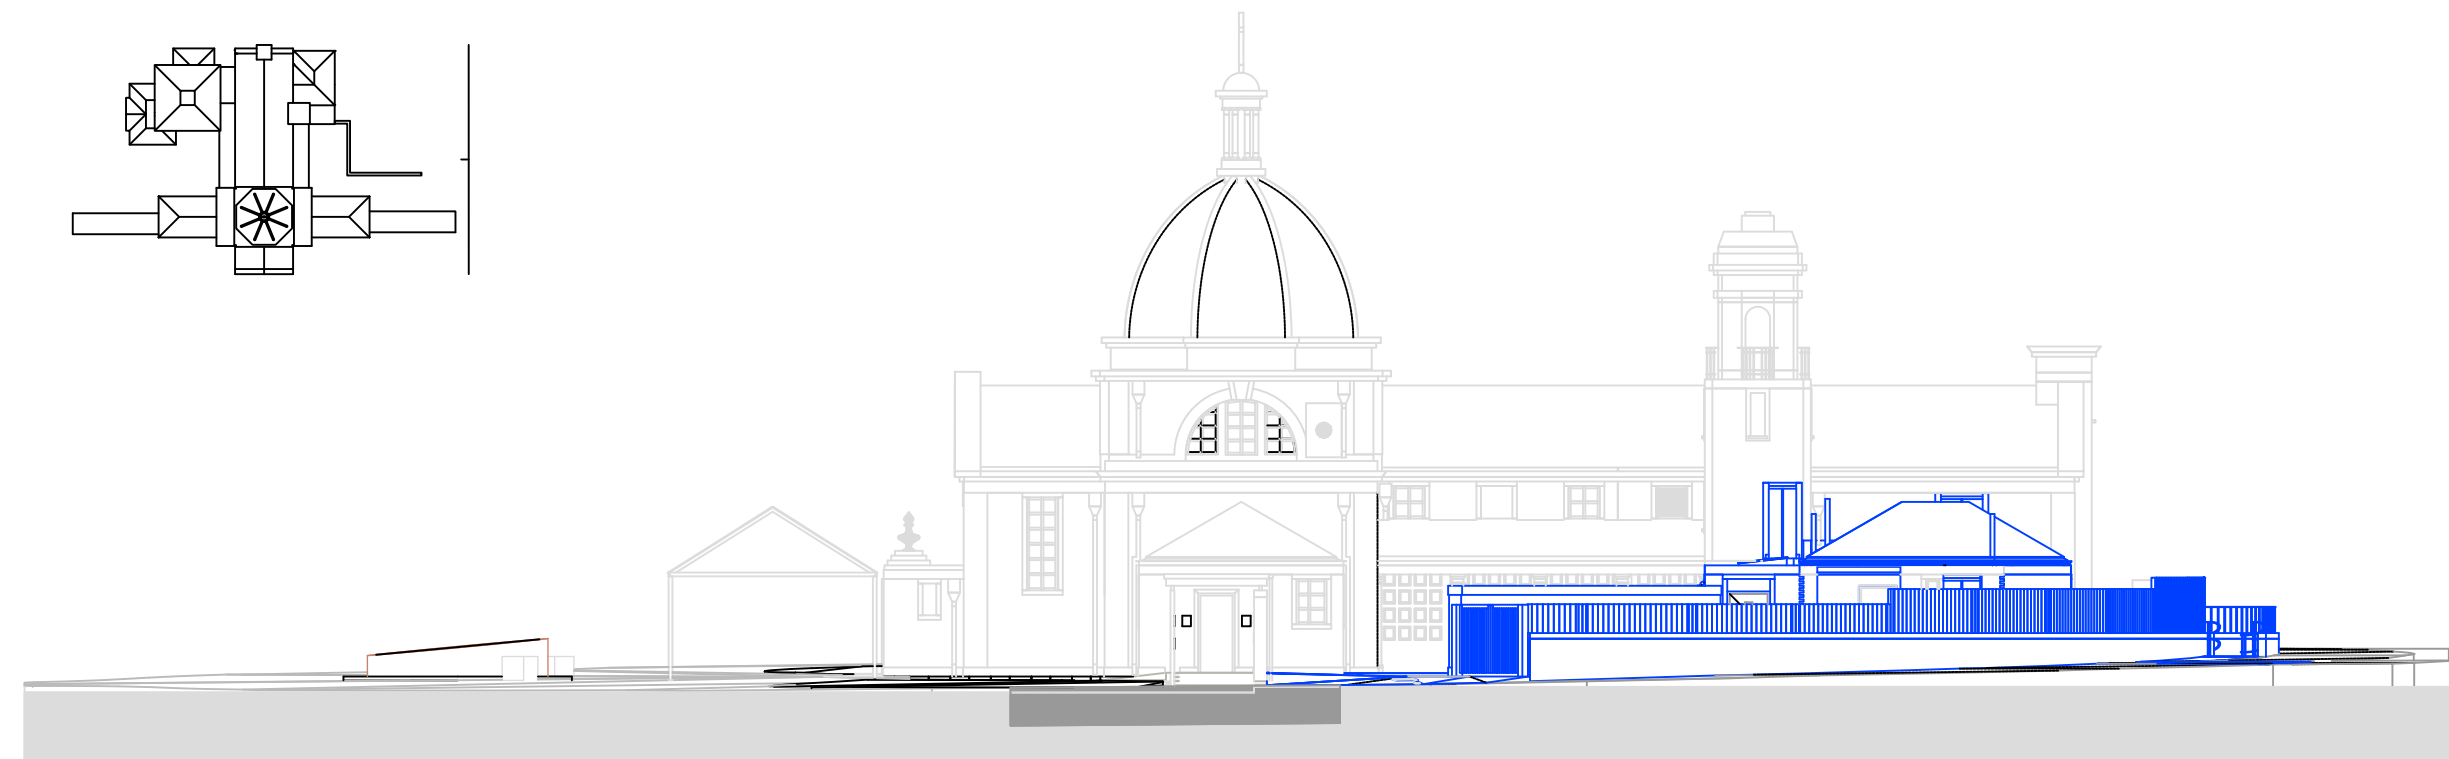

2
P-206

GA PROPOSED SIDE ELEVATION - EAST

1:200





Rev	Note	Date
A	Issued for Planning Application _	10-25

Reading PROPERTY SERVICES
BOROUGH COUNCIL
Civic Offices, Bridge Street,
Reading
RG1 2LUX
Tel 0118 937 3980

Reading Crematorium - 2022
Cremators Replacement Works

GA Proposed Front Elevation -
North, GA Proposed Side Elevation
- East



Drawn by: OOE
Checked by:
Date: Feb 2025
Scale: 1:200 @ A3
Drawing No: 2856/2022/P-206
Revision: A

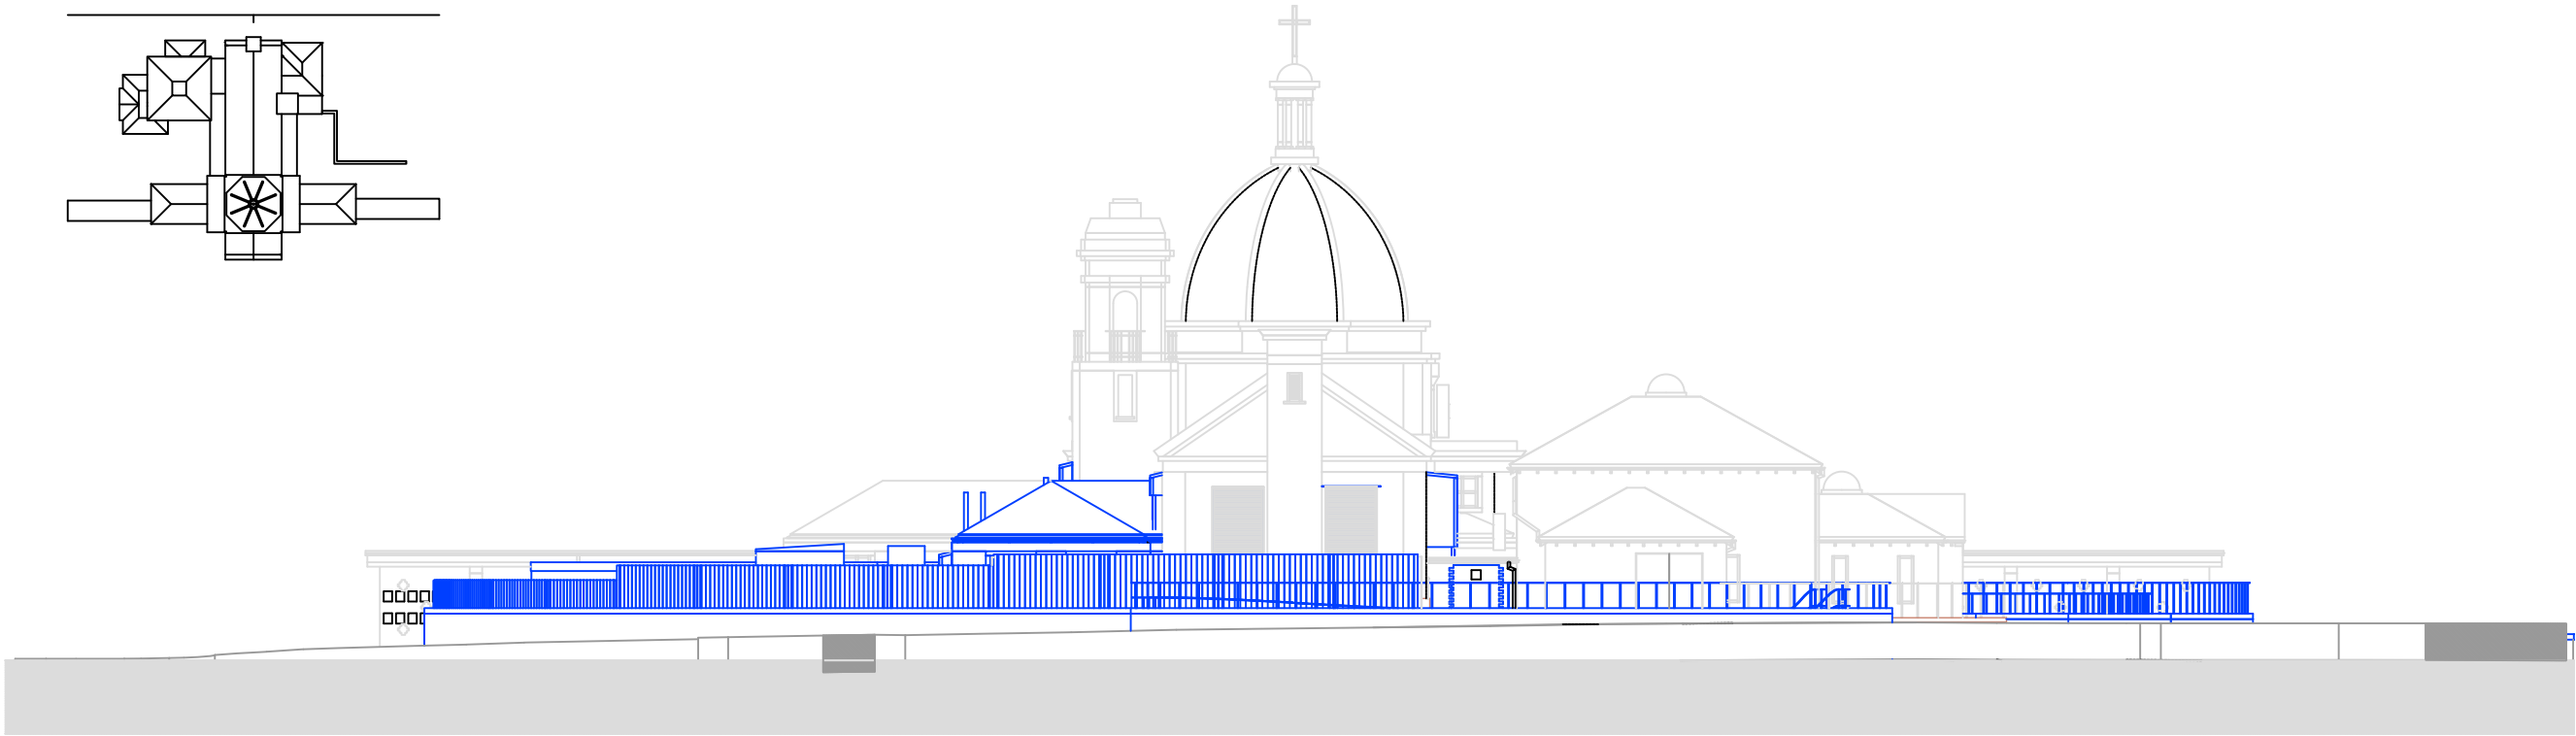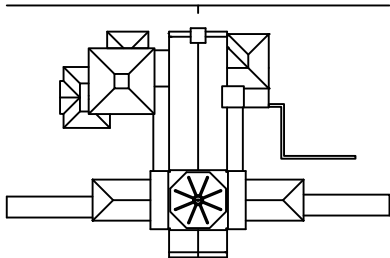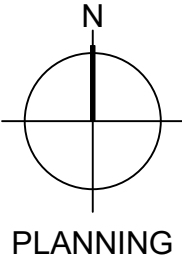 

1
P-207

GA PROPOSED REAR ELEVATION - SOUTH

1:200

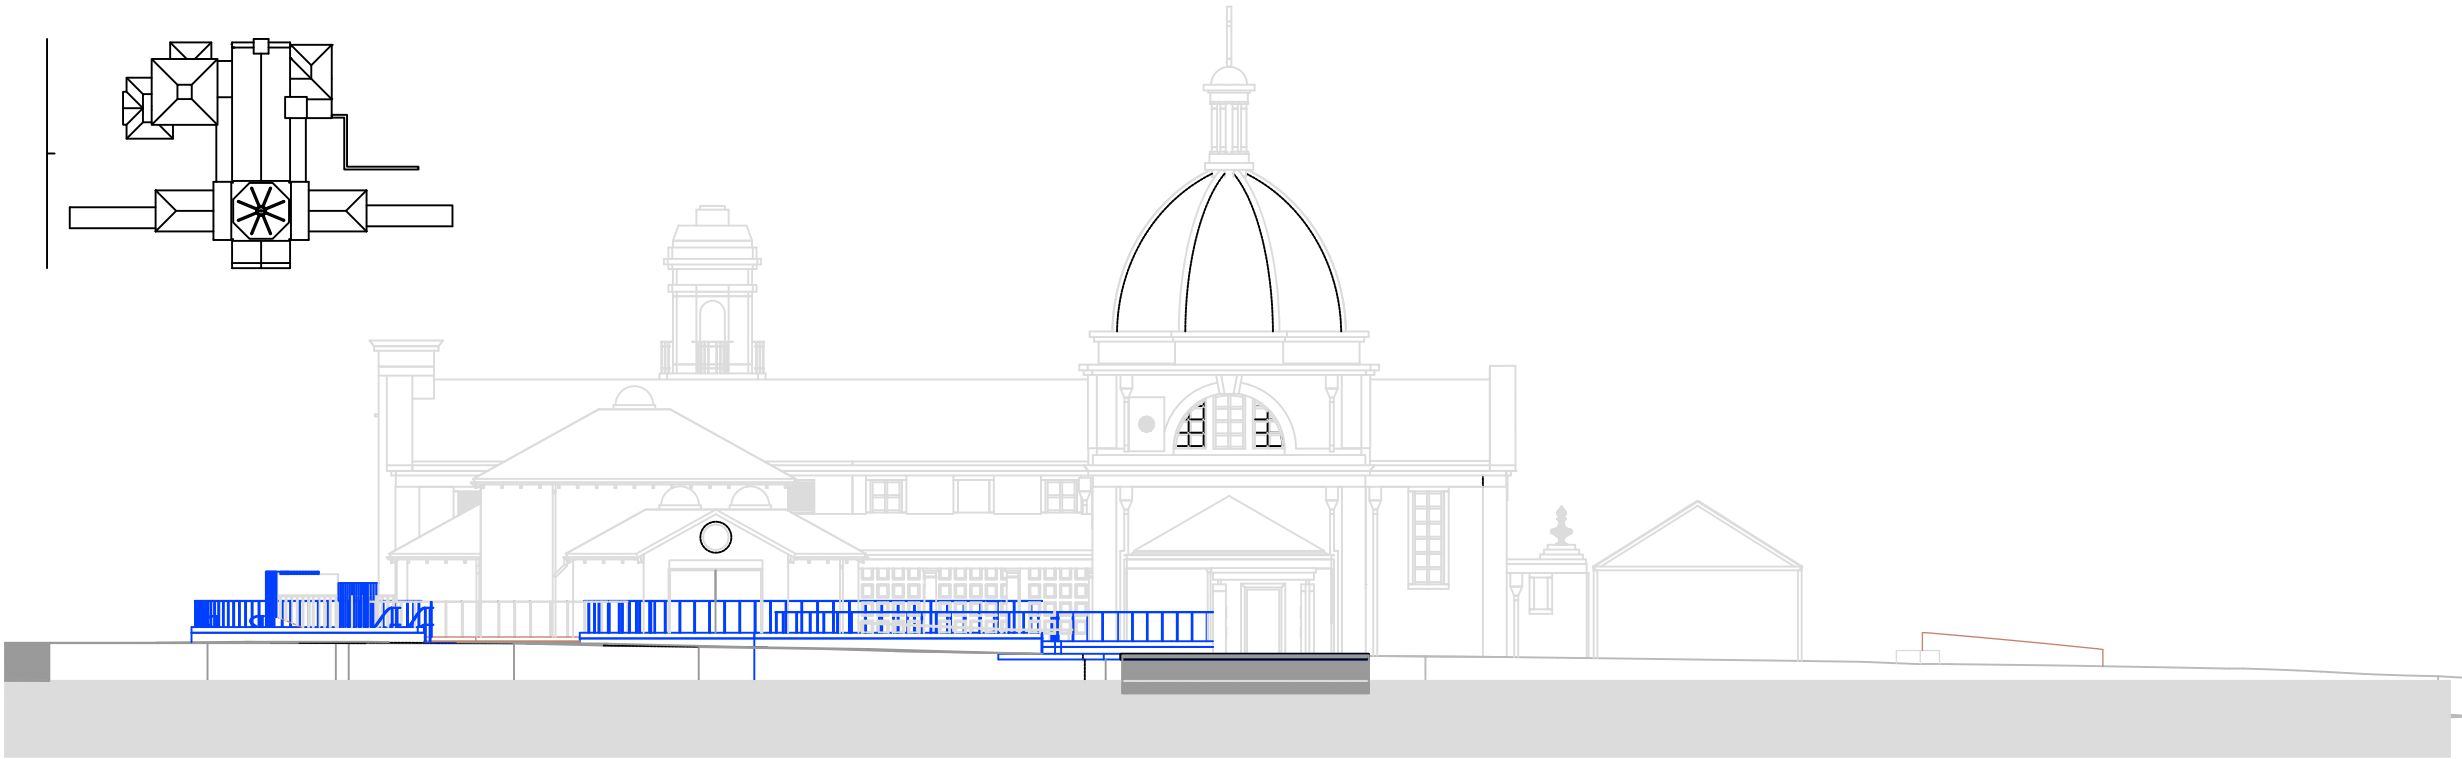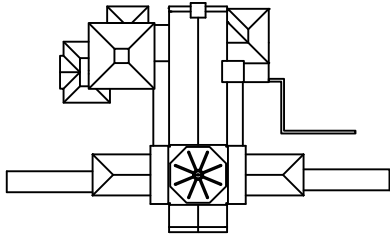

2
P-207

GA PROPOSED SIDE ELEVATION - WEST

1:200

Rev	Note	Date
A	Issued for Planning Application	10-25

**Reading**
BOROUGH COUNCIL

PROPERTY
SERVICES
Civic Offices, Bridge Street,
Reading
RG1 2LUX
Tel 0118 937 3980



Reading Crematorium - 2022
Cremators Replacement Works

GA Proposed Rear Elevation -
South, GA Proposed Side Elevation
- West



Drawn by:	OOE
Checked by:	
Date:	Feb 2025
Scale:	1:200 @ A3
Drawing No:	2856/2022/P-207
Revision:	A

Scale 1:200

0 5 10 20m

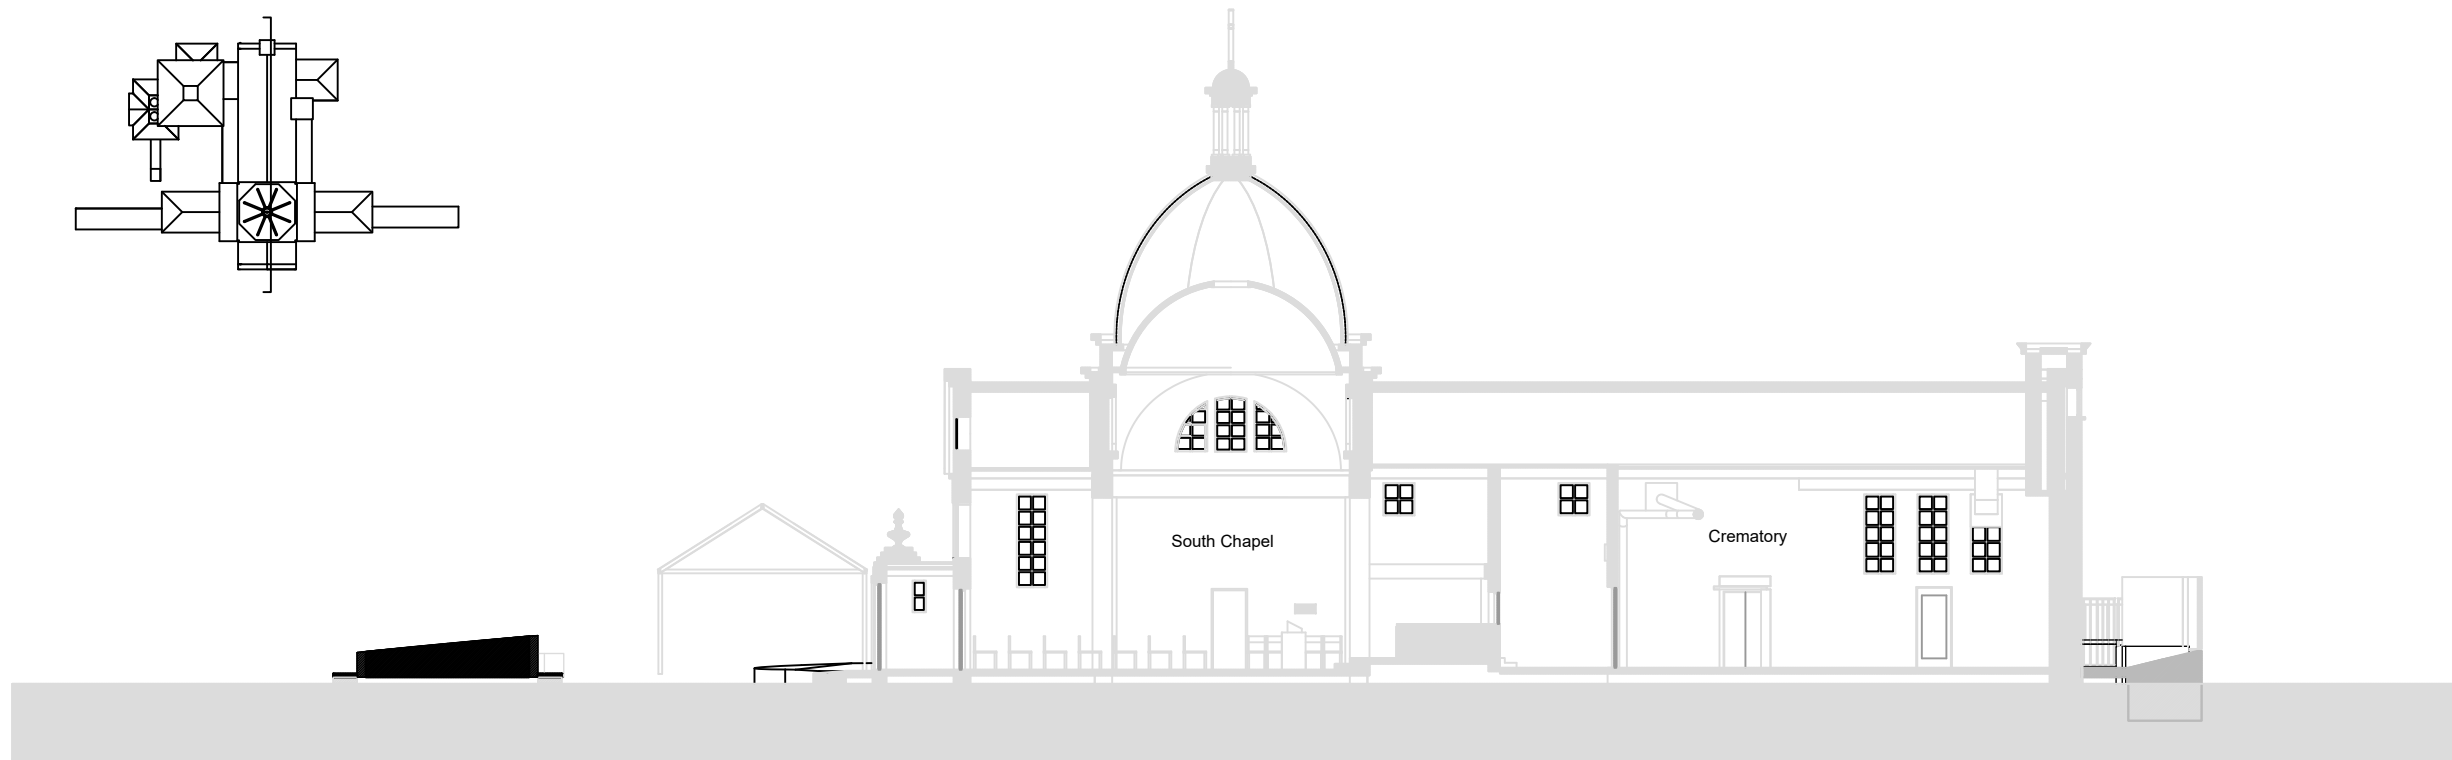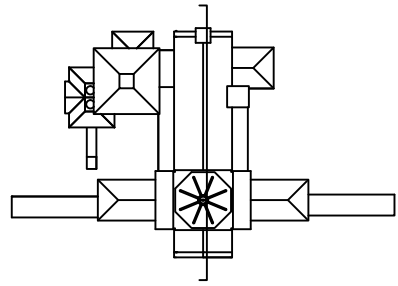

1
P-301
GA EXISTING SITE SECTION - A-A
1:200

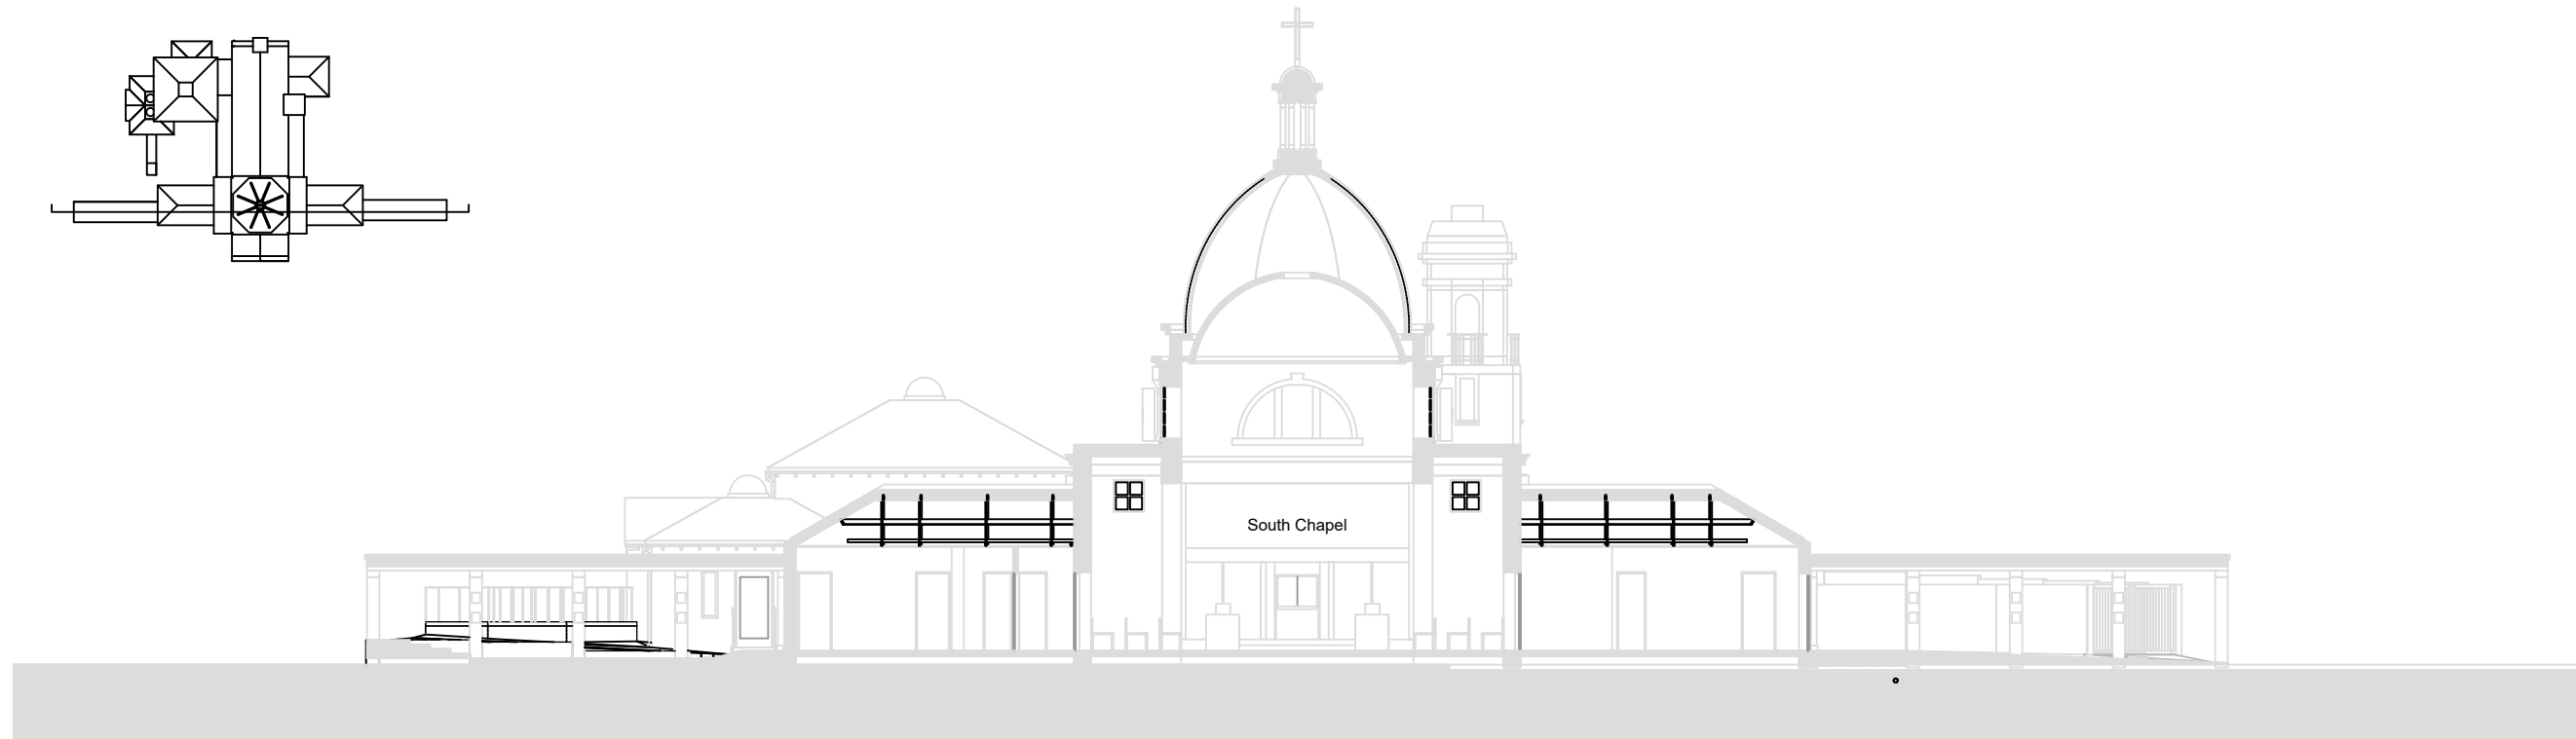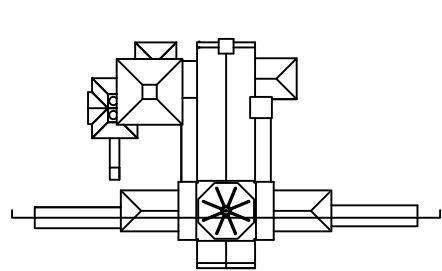

2
P-301
GA EXISTING SITE SECTION - B-B
1:200

Rev	Note	Date
A	Issued for Planning Application _	10-25



 Reading BOROUGH COUNCIL	PROPERTY SERVICES Civic Offices, Bridge Street, Reading RG1 2LUX Tel 0118 937 3980
---	---

Reading Crematorium - 2022 Cremators Replacement Works ----
GA Existing Site Section - A-A, GA Existing Site Section - B-B

Drawn by:	OOE
Checked by:	
Date:	Feb 2025
Scale:	1:200 @ A3
Drawing No:	2856/2022/P-301
Revision:	A


Scale 1:200

0 5 10 20m

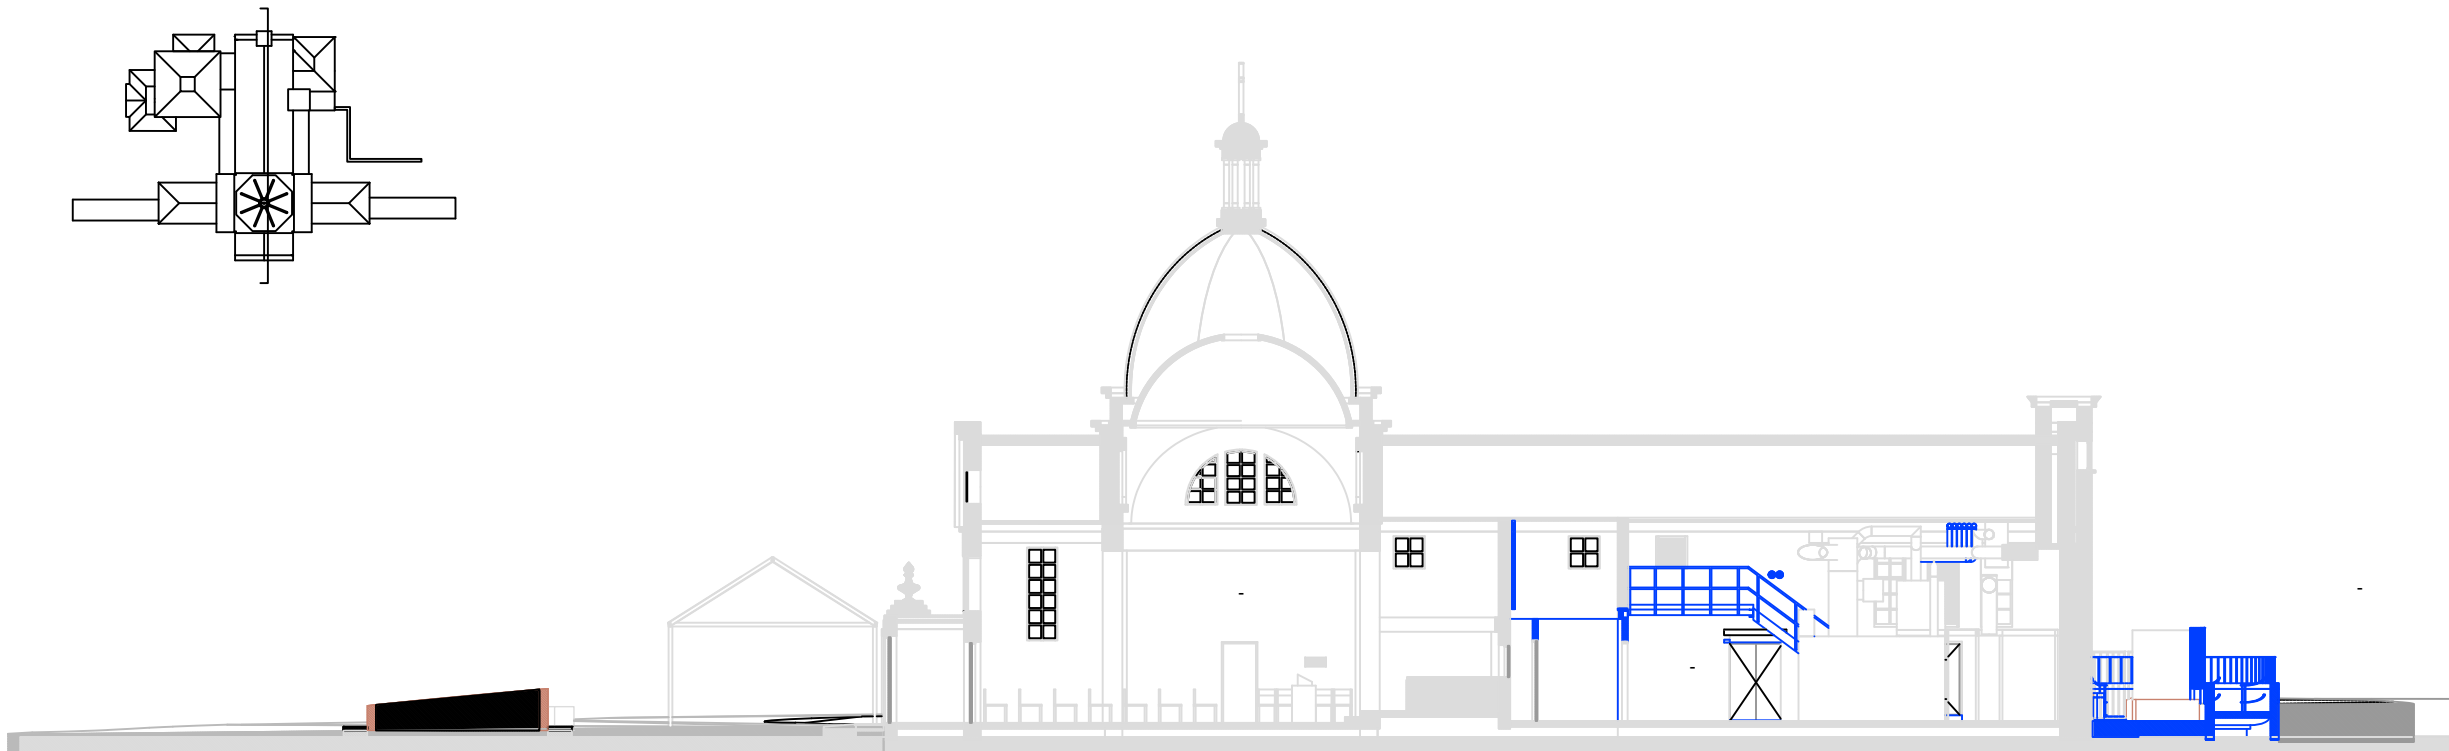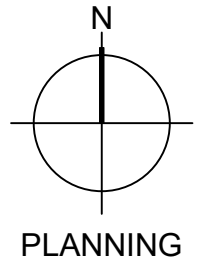

1
P-306
1:200

GA PROPOSED SITE SECTION - A-A

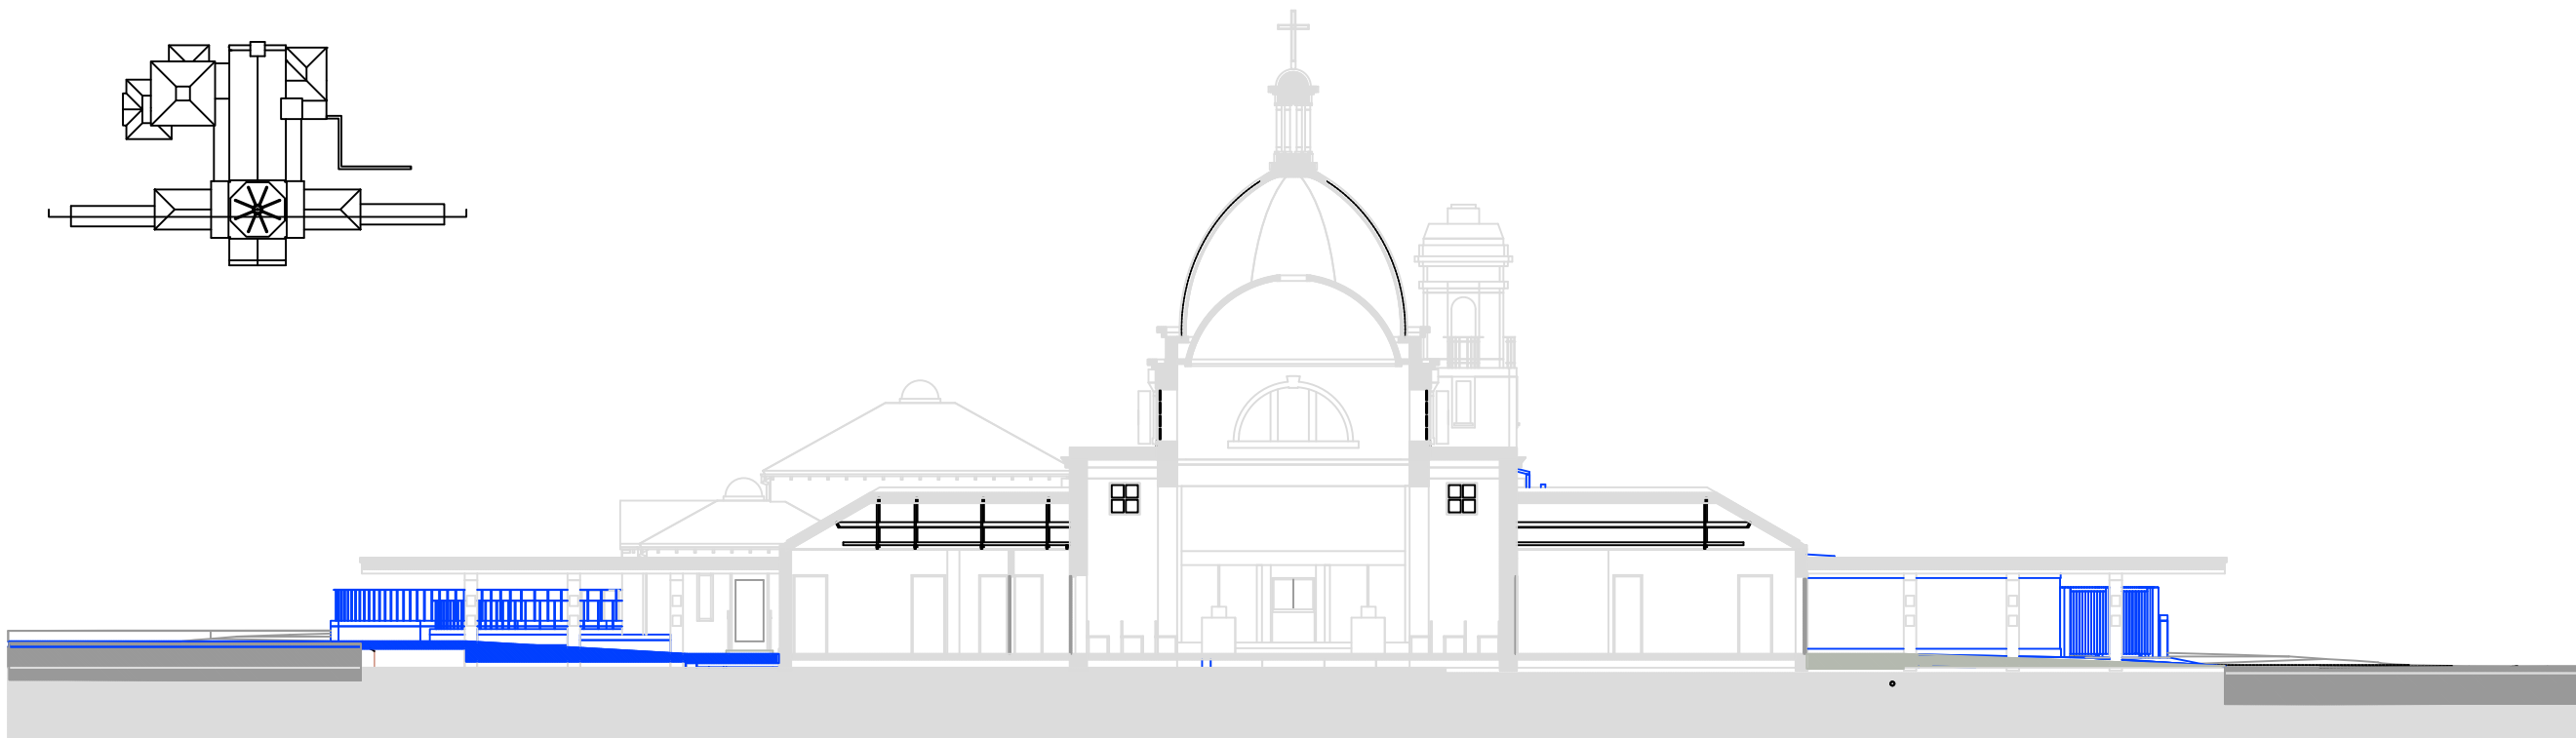

2
P-306
1:200



GA PROPOSED SITE SECTION - B-B

Rev	Note	Date
A	Issued for Planning Application _	10-25

 Reading BOROUGH COUNCIL	PROPERTY SERVICES Civic Offices, Bridge Street, Reading RG1 2LUX Tel 0118 937 3980
---	---

Reading Crematorium - 2022 Cremators Replacement Works ----
GA Proposed Site Section - A-A, GA Proposed Site Section - B-B

Drawn by:	OOE
Checked by:	
Date:	Feb 2025
Scale:	1:200 @ A3
Drawing No:	2856/2022/P-306
Revision:	A

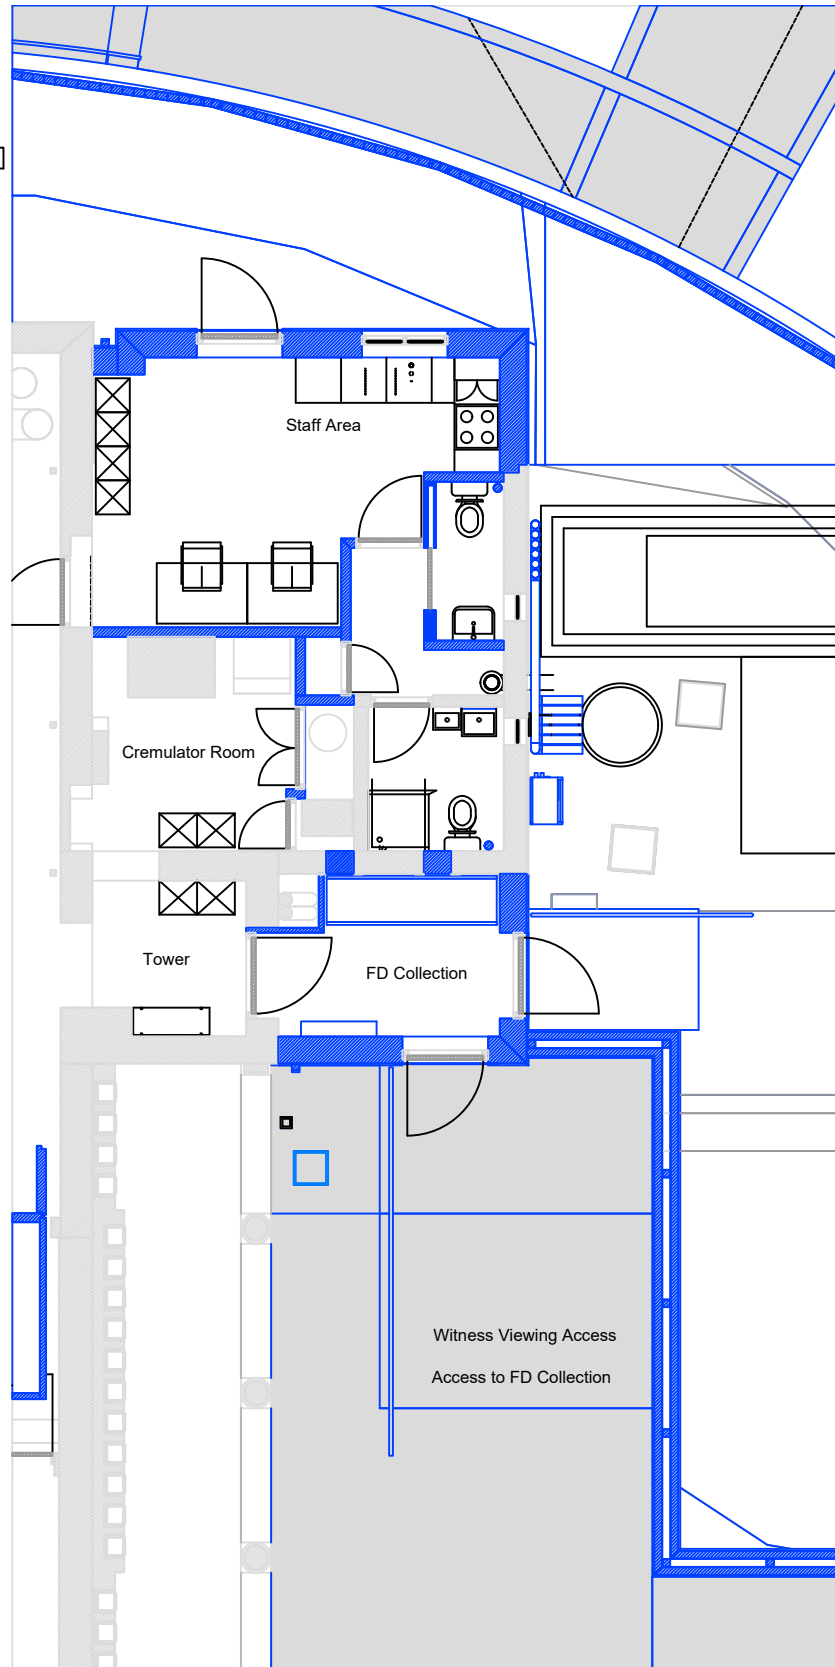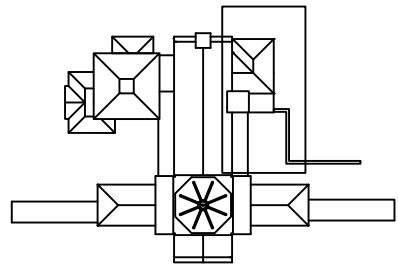

1
P-111

STAFF_AREA-GROUND_FLOOR_PLAN

1:100

Roof
Pitched
Concrete Regent Tiles.
The first eaves row will be Plain Clay tiles.

Flat
Single Ply Membrane and a Stone Parapet

PAVING-01 - New Paving
At FD Collection access, Ramp, Step



Marshall's Conservation X Paving Flags
Use in: Pedestrian or vehicular area
Thickness: 50mm
Finish: Textured, Slip-Resistant Surface
Sizes:
Conservation X Textured 600 x 200 x 50
and
Conservation X Textured 600 x 600 x 50
Colour: Textures – Silver Grey - To be confirmed

At Steps
Marshall's Conservation X Single Solid Concrete Step Units
with 2 Strip
Size:
Conservation X Units 400 thread x 150 riser at top of steps
Conservation X Units 350 thread x 150 riser at intermediate
Colour: Textures – Silver Grey - To be confirmed

Hazard Warning Paving at top and bottom of steps
Marshall's Tactile Hazard Warning Textured
Size:
Tactile Hazard Warning Textured 400 x 400 x 50
Colour: Charcoal - To be confirmed
Allow a minimum depth of 800mm

Scale 1:100

0 1 2 3 4 5 10m

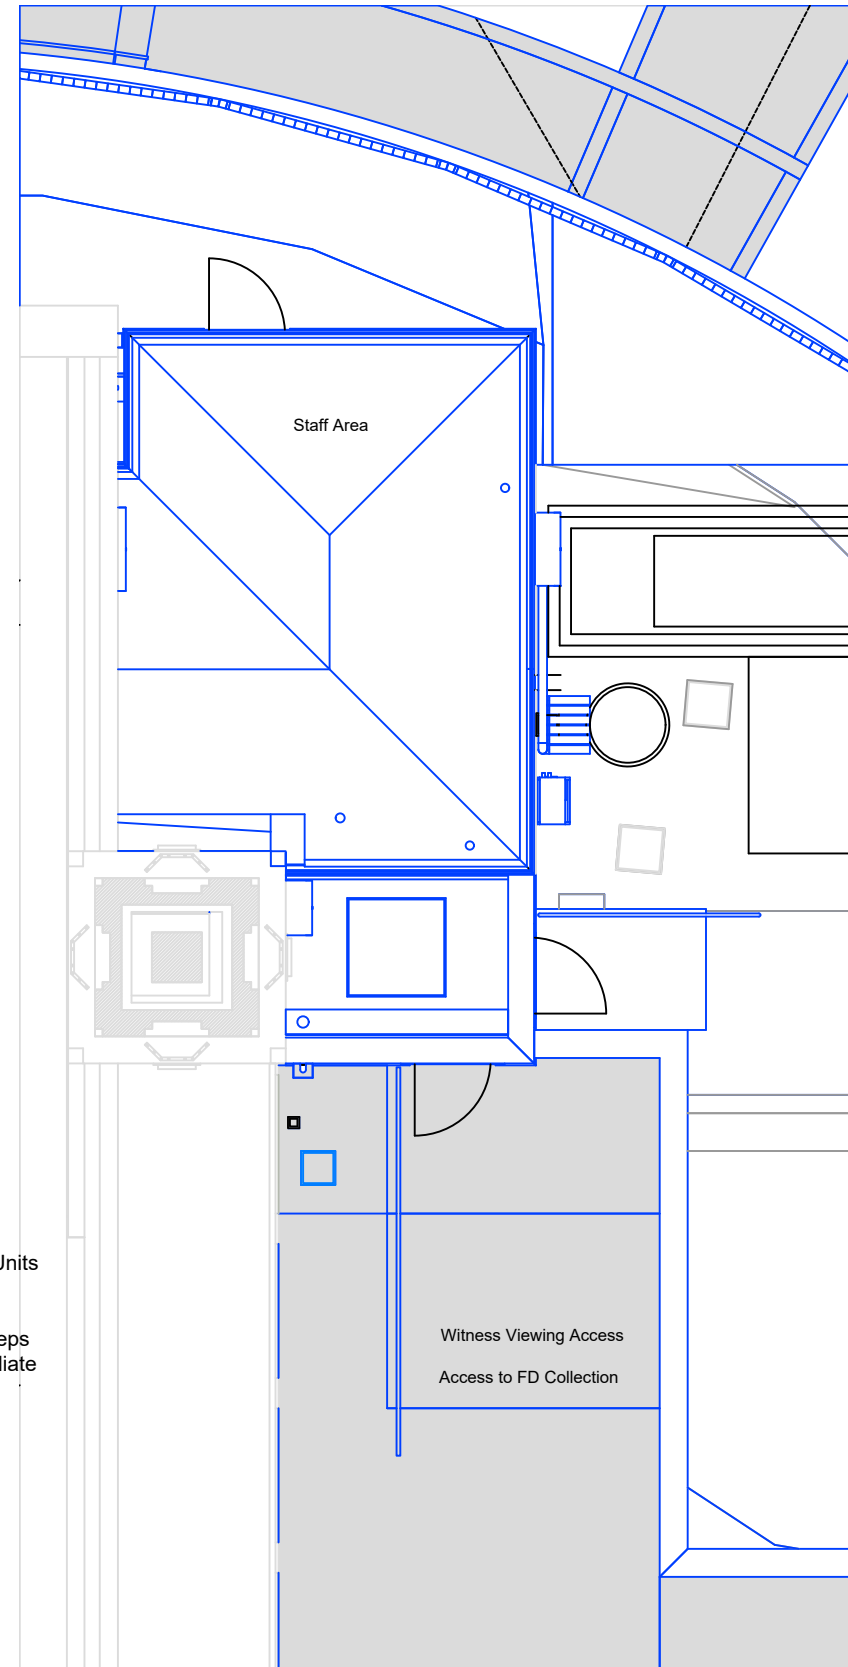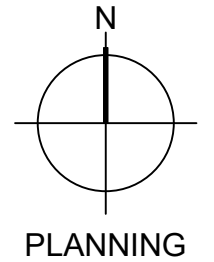

2
P-111

STAFF_AREA-ROOF_PLAN

1:100


Rev	Note	Date
A	Issued for Planning Application	10-25

 **PROPERTY SERVICES**
Civic Offices, Bridge Street,
Reading
RG1 2LUX
Tel 0118 937 3980

Reading Crematorium - 2022
Cremators Replacement Works

Staff_Area-Ground_Floor_Plan,
Staff_Area-Roof_Plan

Drawn by:	OOE
Checked by:	
Date:	Feb 2025
Scale:	1:100 @ A3
Drawing No:	2856/2022/P-111
Revision:	A

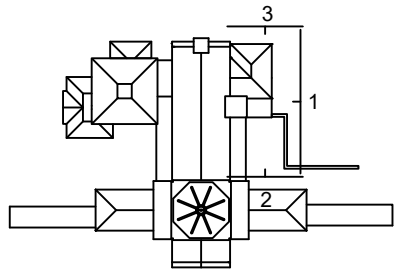

Materials

Roof
Pitched
Concrete Regent Tiles.
The first eaves row will be Plain Clay tiles.
Flat
Single Ply Membrane and a Stone Parapet

Walls – Staff Area
Special Brick – Dimensions: 215 mm (length) x 50 mm (height) x 102.5 mm (depth).
Product Name: Mantis Handmade
Product Type: Soft Mud Handmade Texture Brick
Manufacturer: The Bespoke Brick Company
Colour: Brown Monotone

Walls – Plant Room
Standard Brick – Dimensions: 215 mm (length) x 65 mm (height) x 102.5 mm (depth).
Colour: To match existing

Lead Cladding – Pipe penetration weathering

Windows
W20 Steel Windows – Finish: Hot Dipped Galvanized and Polyester Powder Coated – Colour: RAL 8019 – Supplier: Unique Steel Windows Ltd




External Door – Steel Doors with Vision Panels – Colour: RAL 8019

Rainwater Goods
Alumasc
Traditional Aluminium Rainwater Range
Colour: RAL 9017m Blac


Gutter
Gutter Profile: Heritage Moulded
Size: 150 x 100

RWP + Sockets
Pipe Profile: Heritage Rectangular Pipe
Size: 100 x 75


Hopper Heads
Heritage Rectangular Rainwater Head
Size: To fit pipe 100 x 75

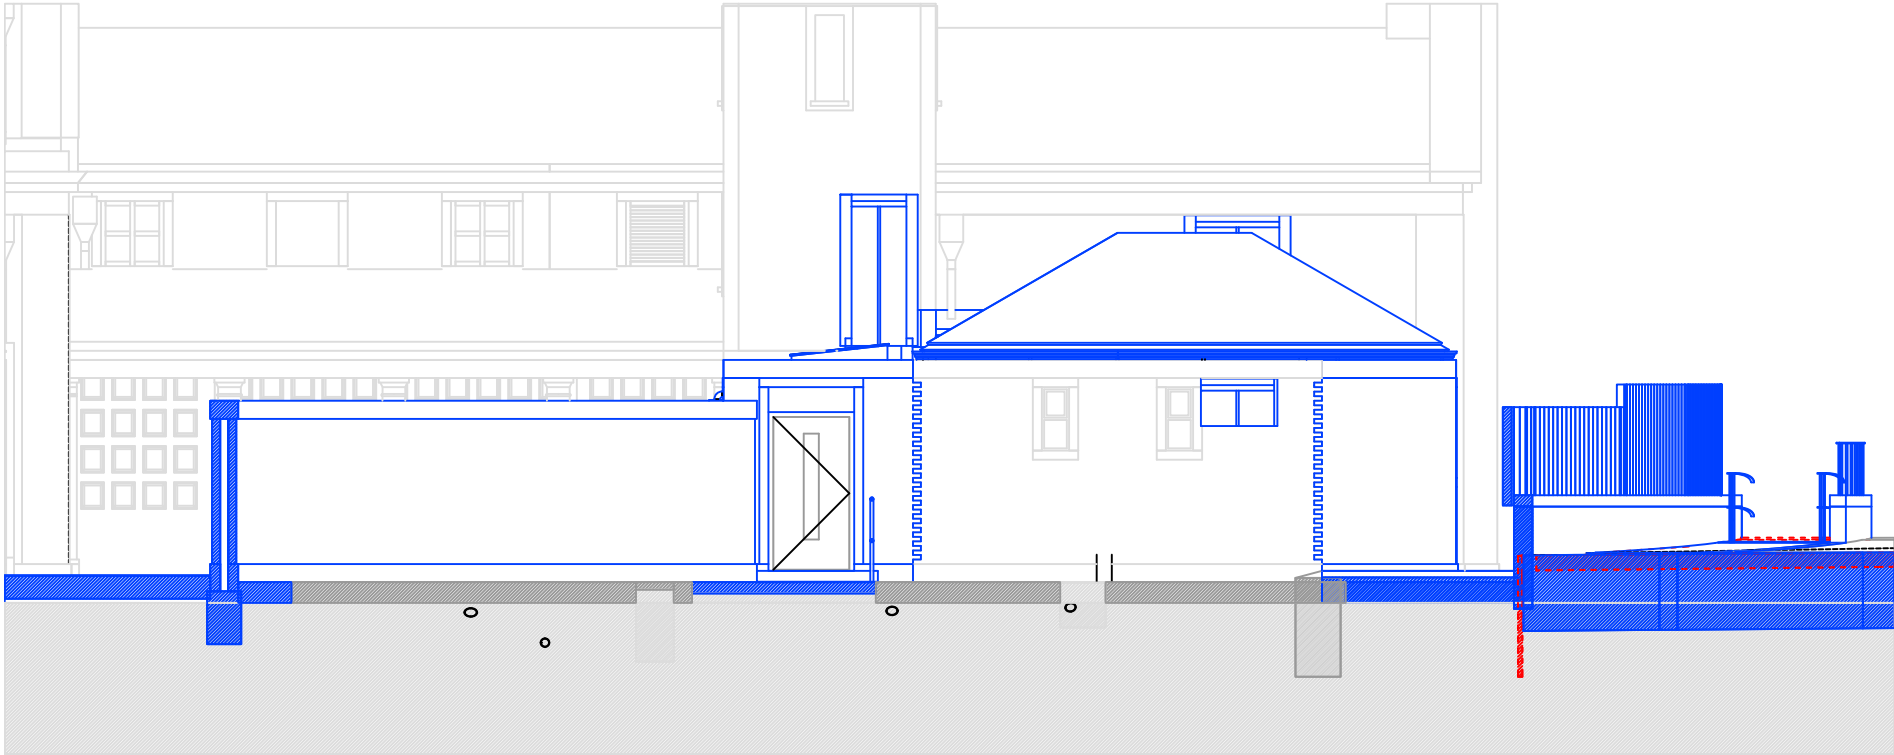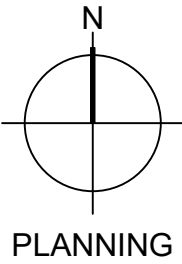 

1
P-211
1:100
STAFF_AREA-ELEVATION-EAST

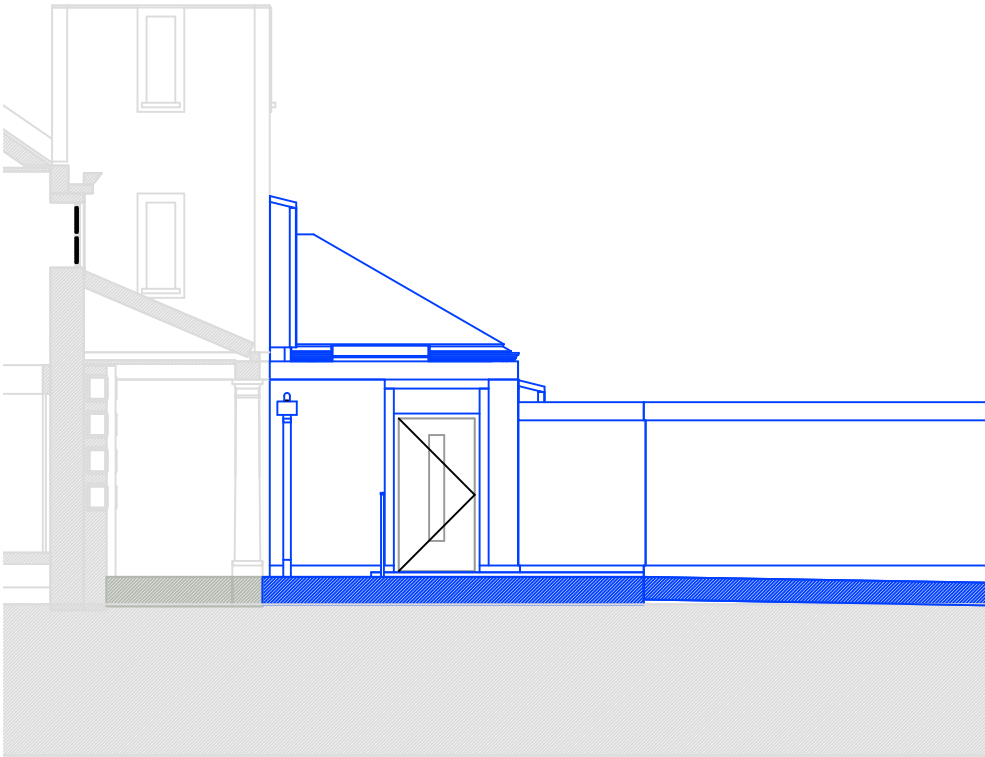

2
P-211
1:100
STAFF_AREA-ELEVATION-NORTH

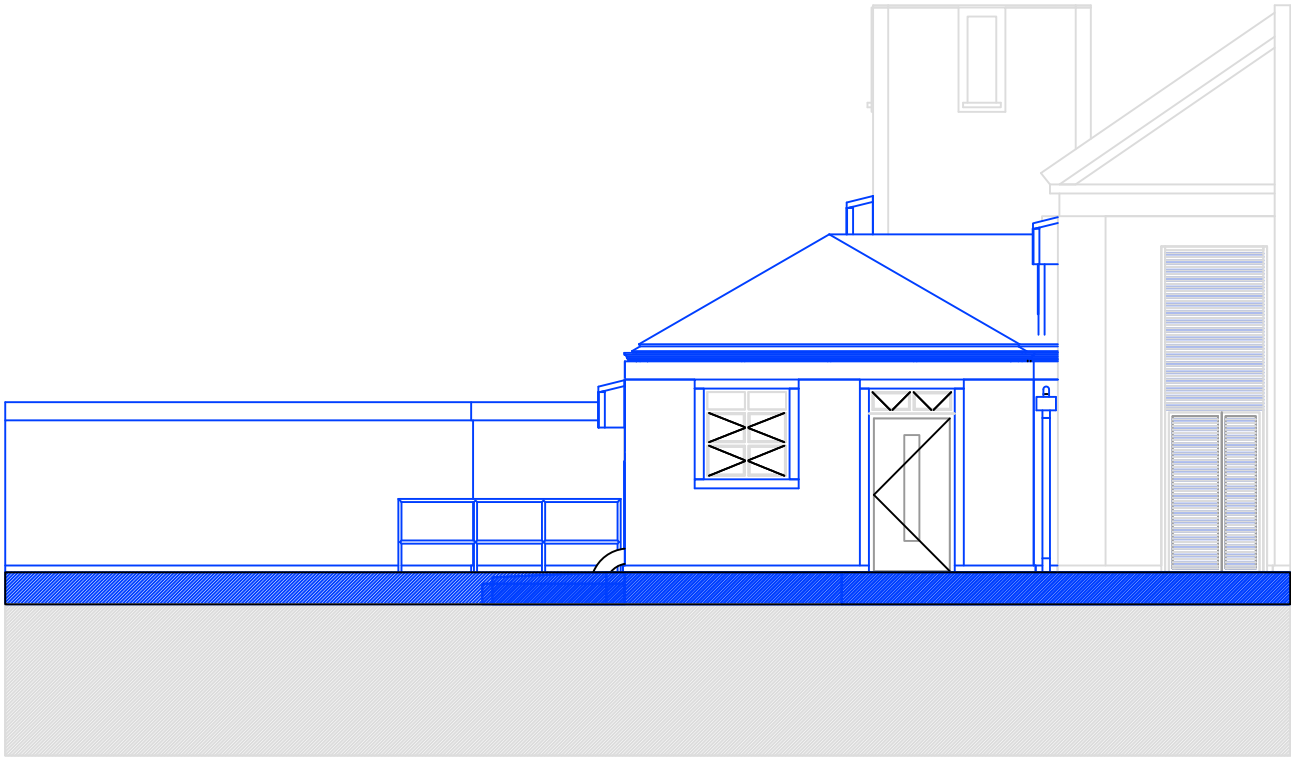

3
P-211
1:100
STAFF_AREA-ELEVATION-SOUTH

Rev	Note	Date
A	Issued for Planning Application _	10-25





**Reading**
BOROUGH COUNCIL

PROPERTY SERVICES
Civic Offices, Bridge Street,
Reading
RG1 2LUX
Tel 0118 937 3980

Reading Crematorium - 2022
Cremators Replacement Works

Staff_Area-Elevation-East,
Staff_Area-Elevation-North,
Staff_Area-Elevation-South

Drawn by:	OOE
Checked by:	
Date:	Feb 2025
Scale:	1:100 @ A3
Drawing No:	2856/2022/P-211
Revision:	A

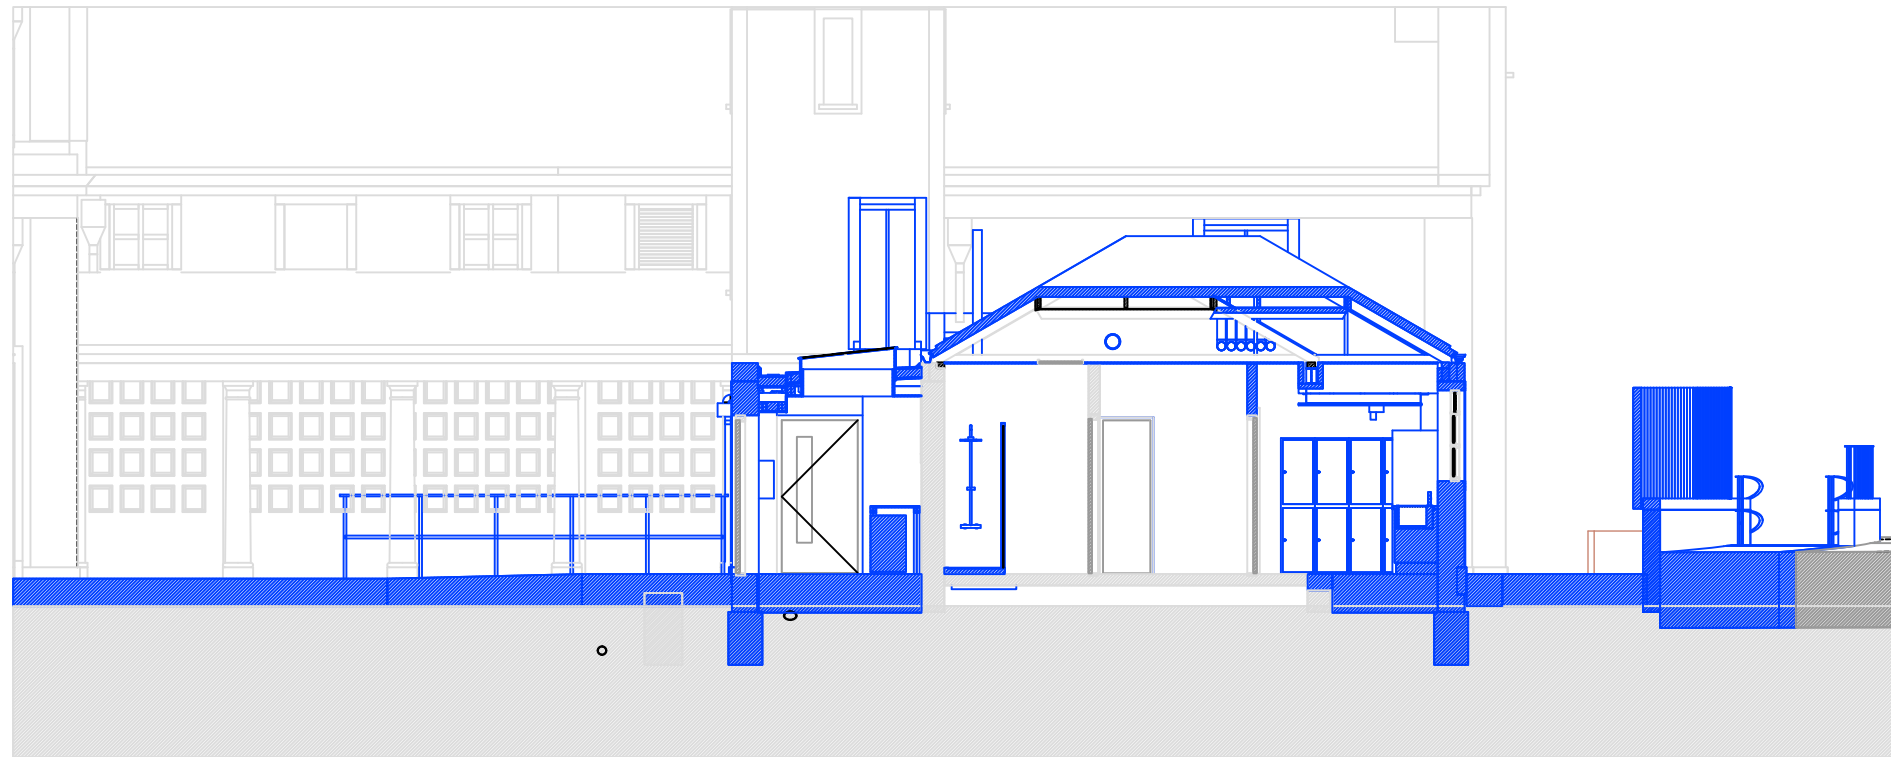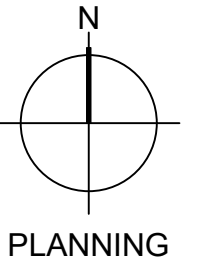 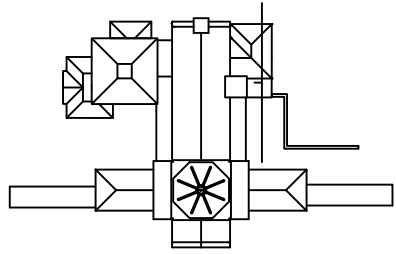

1
P-311

STAFF AREA-SECTION A-A

1:100

Rev	Note	Date
A	Issued for Planning Application	10-25





**Reading**
BOROUGH COUNCIL

PROPERTY
SERVICES
Civic Offices, Bridge Street,
Reading
RG1 2LUX
Tel 0118 937 3980

Reading Crematorium - 2022
Cremators Replacement Works

Staff Area - Section A-A

Drawn by:	OOE
Checked by:	
Date:	Feb 2025
Scale:	1:100 @ A3
Drawing No:	2856/2022/P-311
Revision:	A

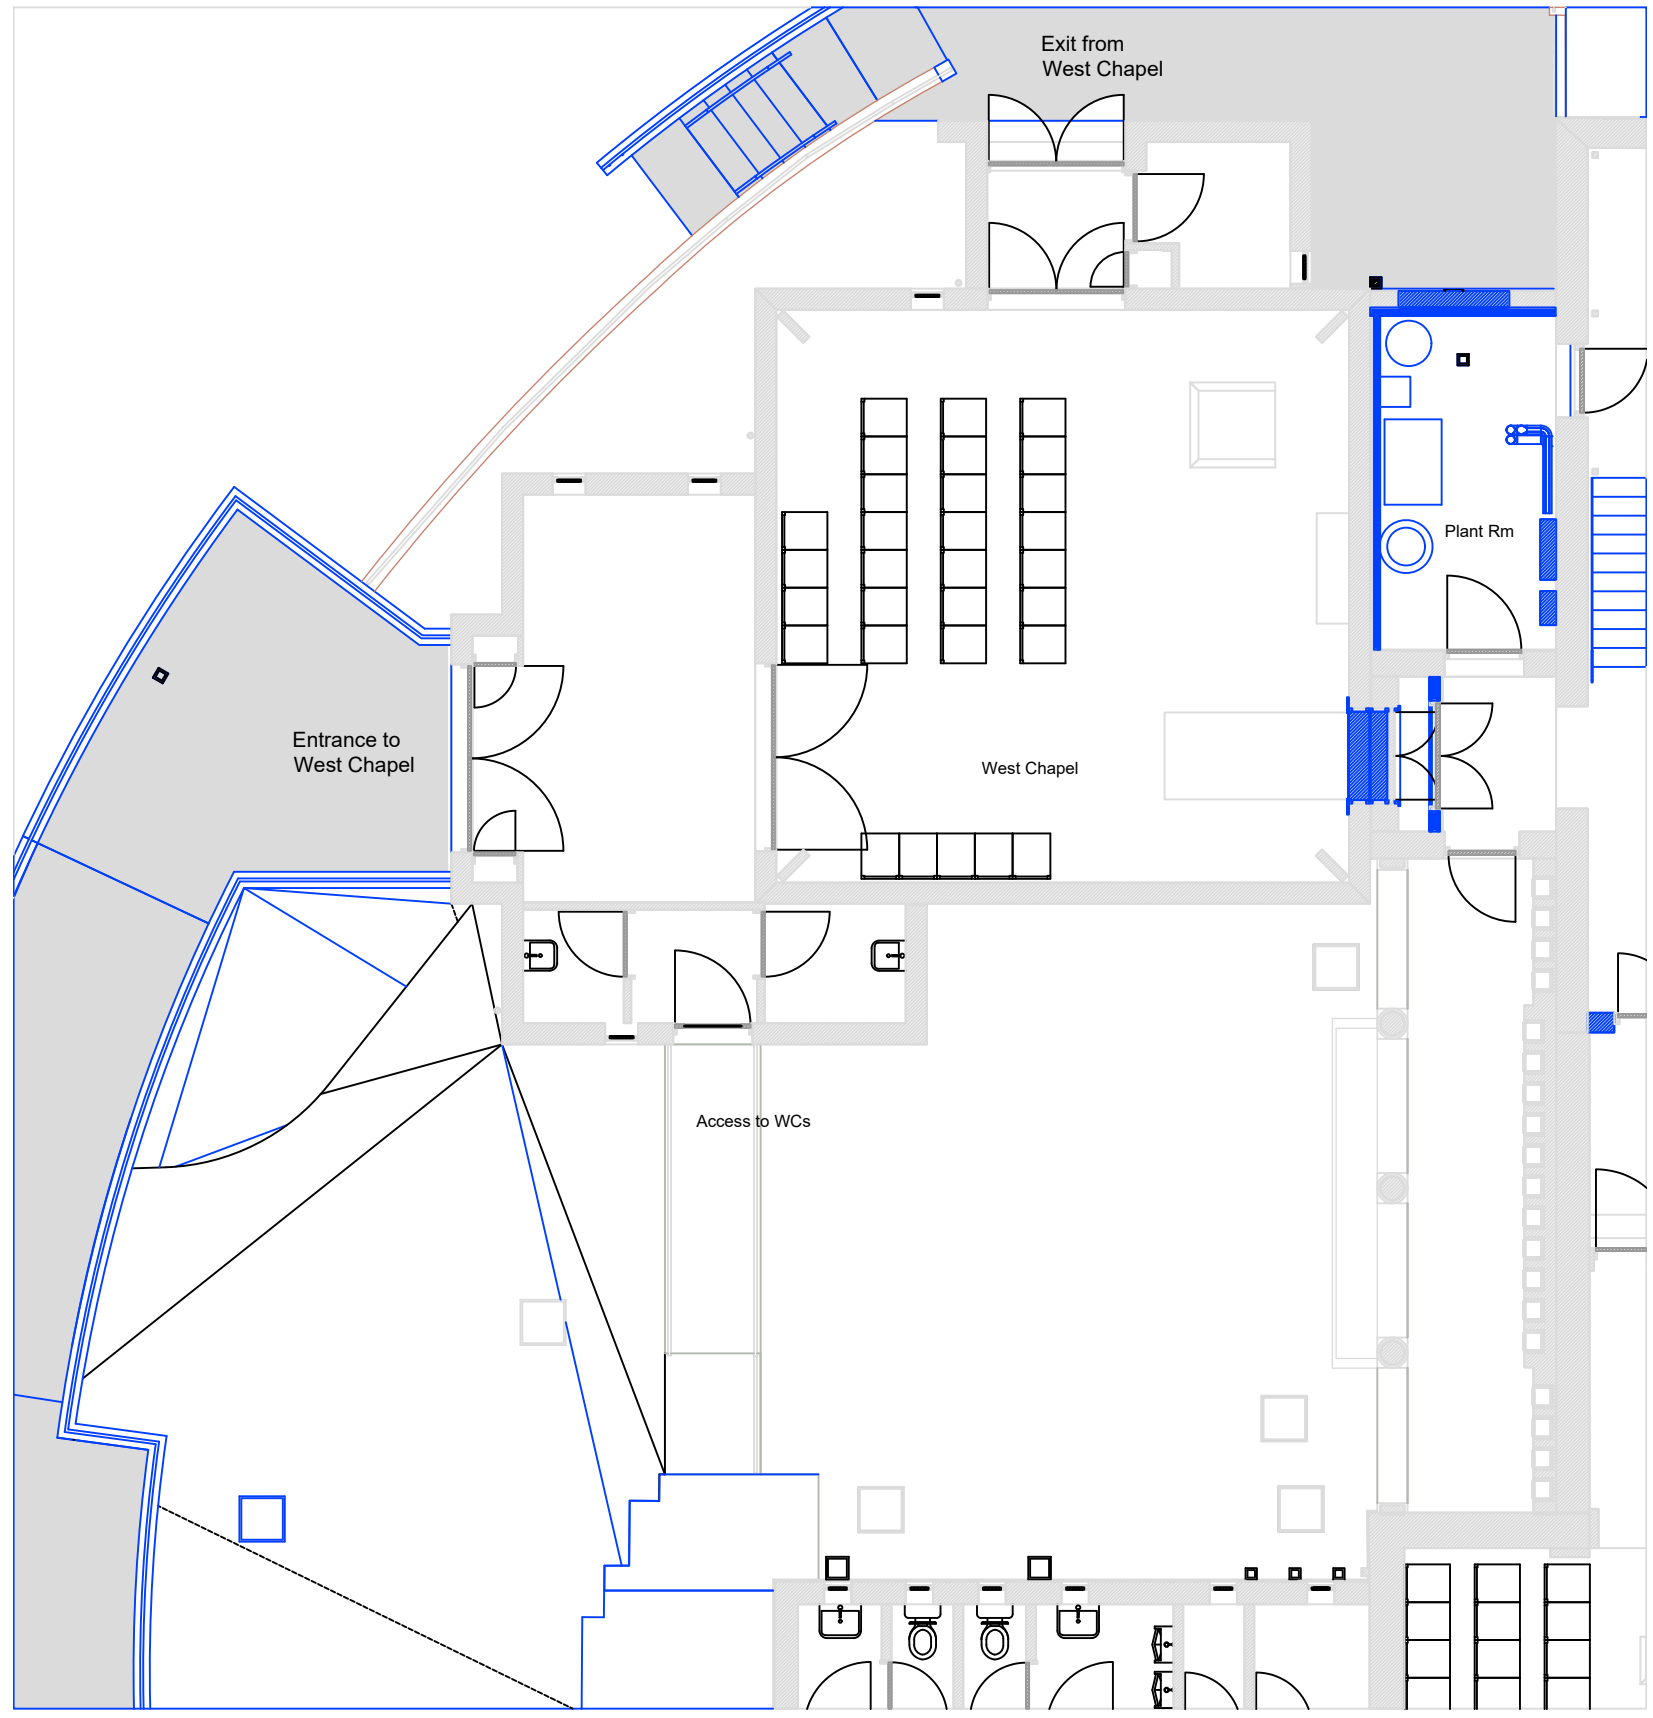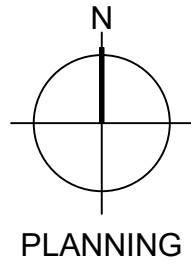 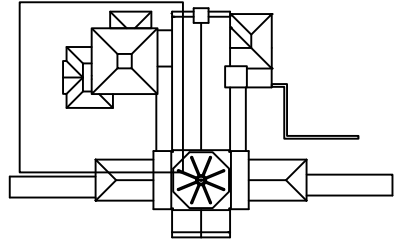

PAVING-01 - New Paving
At FD Collection access, Ramp, Step

Marshall's Conservation X Paving Flags
Use in: Pedestrian or vehicular area
Thickness: 50mm
Finish: Textured, Slip-Resistant Surface
Sizes:
Conservation X Textured 600 x 200 x 50
and
Conservation X Textured 600 x 600 x 50
Colour: Textures – Silver Grey - To be confirmed

At Steps
Marshall's Conservation X Single Solid Concrete Step Units
with 2 Strip
Size:
Conservation X Units 400 thread x 150 riser at top of steps
Conservation X Units 350 thread x 150 riser at intermediate
Colour: Textures – Silver Grey - To be confirmed

Hazard Warning Paving at top and bottom of steps
Marshall's Tactile Hazard Warning Textured
Size:
Tactile Hazard Warning Textured 400 x 400 x 50
Colour: Charcoal - To be confirmed
Allow a minimum depth of 800mm

Rev	Note	Date
A	Issued for Planning Application	10-25

**Reading**
BOROUGH COUNCIL

PROPERTY SERVICES
Civic Offices, Bridge Street,
Reading
RG1 2LUX
Tel 0118 937 3980





Reading Crematorium - 2022
Cremators Replacement Works

W_Chapel-Ground_Floor_Plan

Drawn by:	OOE
Checked by:	
Date:	Feb 2025
Scale:	1:100 @ A3
Drawing No:	2856/2022/P-116
Revision:	A

1
P-116

W_CHAPEL-GROUND_FLOOR_PLAN
1:100

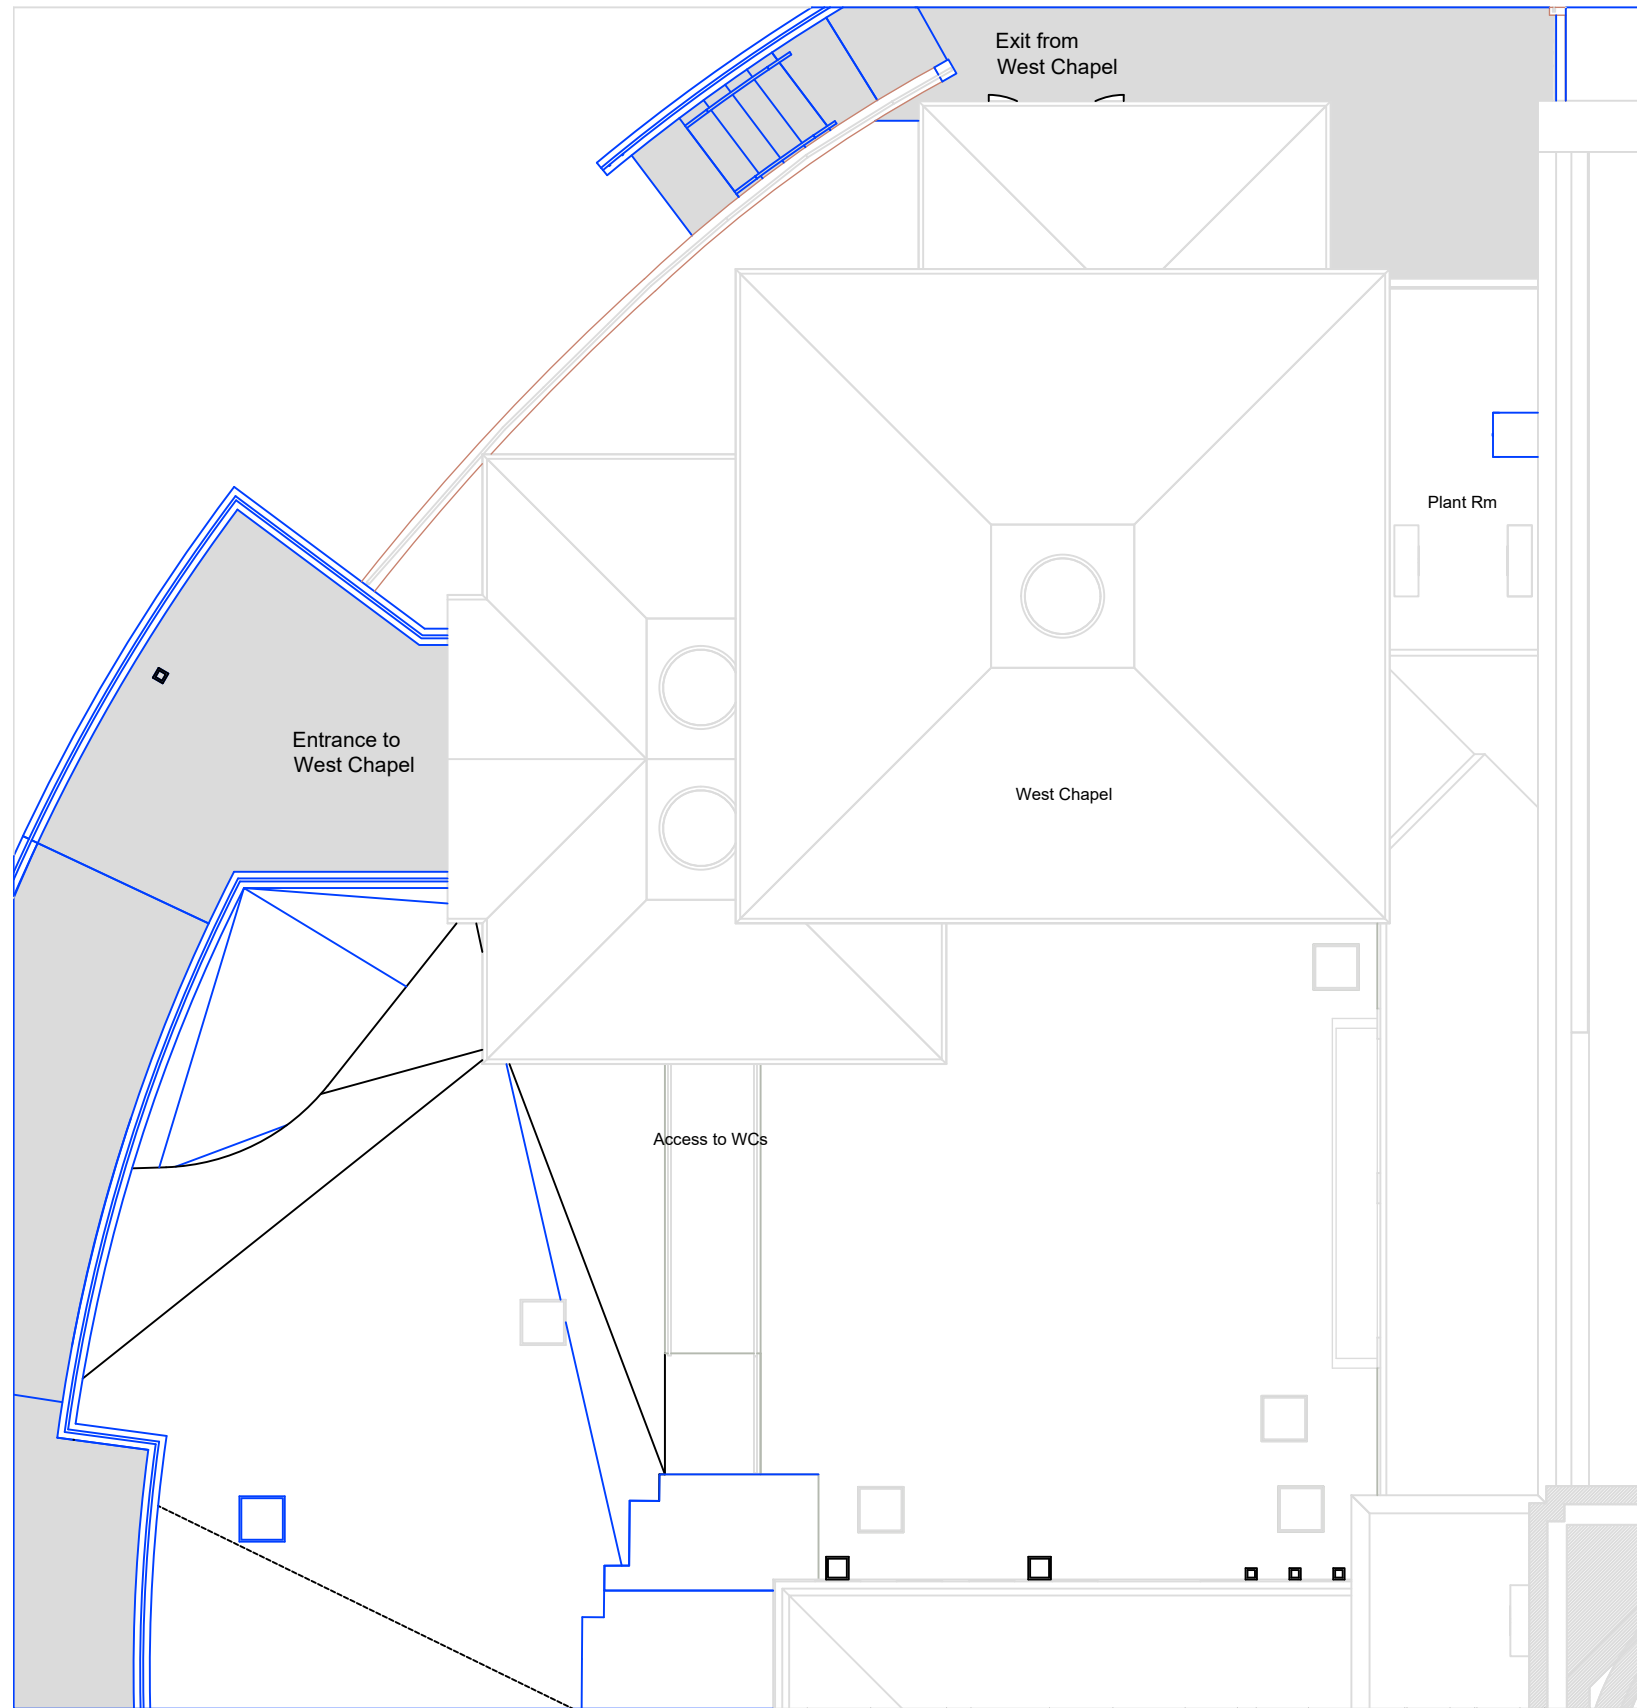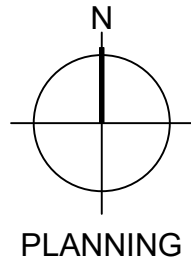 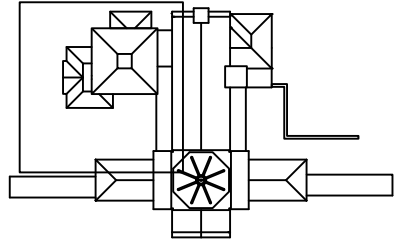

- Roof
- Pitched
Concrete Regent Tiles.
The first eaves row will be Plain Clay tiles.
 - Flat
Single Ply Membrane and a Stone Parapet

- PAVING-01 - New Paving
At FD Collection access, Ramp, Step
- Marshall's Conservation X Paving Flags
Use in: Pedestrian or vehicular area
Thickness: 50mm
Finish: Textured, Slip-Resistant Surface
Sizes:
Conservation X Textured 600 x 200 x 50
and
Conservation X Textured 600 x 600 x 50
Colour: Textures – Silver Grey - To be confirmed
- At Steps
Marshall's Conservation X Single Solid Concrete Step Units
with 2 Strip
Size:
Conservation X Units 400 thread x 150 riser at top of steps
Conservation X Units 350 thread x 150 riser at intermediate
Colour: Textures – Silver Grey - To be confirmed

- Hazard Warning Paving at top and bottom of steps
Marshall's Tactile Hazard Warning Textured
Size:
Tactile Hazard Warning Textured 400 x 400 x 50
Colour: Charcoal - To be confirmed
Allow a minimum depth of 800mm

Rev	Note	Date
A	Issued for Planning Application	10-25

**Reading**
BOROUGH COUNCIL

PROPERTY SERVICES
Civic Offices, Bridge Street,
Reading
RG1 2LUX
Tel 0118 937 3980


Reading Crematorium - 2022
Cremators Replacement Works

W_Chapel-Roof_Plan

Drawn by:	OOE
Checked by:	
Date:	Feb 2025
Scale:	1:100 @ A3
Drawing No:	2856/2022/P-117
Revision:	A

1
P-117

W_CHAPEL-ROOF_PLAN
1:100

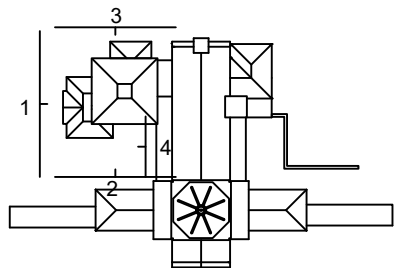

Materials

Roof
Pitched
Concrete Regent Tiles.
The first eaves row will be Plain Clay tiles.
Flat
Single Ply Membrane and a Stone Parapet

Walls – Staff Area
Special Brick – Dimensions: 215 mm (length) x 50 mm (height) x 102.5 mm (depth).
Product Name: Mantis Handmade
Product Type: Soft Mud Handmade Texture Brick
Manufacturer: The Bespoke Brick Company
Colour: Brown Monotone

Walls – Plant Room
Standard Brick – Dimensions: 215 mm (length) x 65 mm (height) x 102.5 mm (depth).
Colour: To match existing

Lead Cladding – Pipe penetration weathering

Windows
W20 Steel Windows – Finish: Hot Dipped Galvanized and Polyester Powder Coated – Colour: RAL 8019 – Supplier: Unique Steel Windows Ltd




External Door – Steel Doors with Vision Panels – Colour: RAL 8019

Rainwater Goods
Alumasc
Traditional Aluminium Rainwater Range
Colour: RAL 9017m Blac


Gutter
Gutter Profile: Heritage Moulded
Size: 150 x 100

RWP + Sockets
Pipe Profile: Heritage Rectangular Pipe
Size: 100 x 75


Hopper Heads
Heritage Rectangular Rainwater Head
Size: To fit pipe 100 x 75

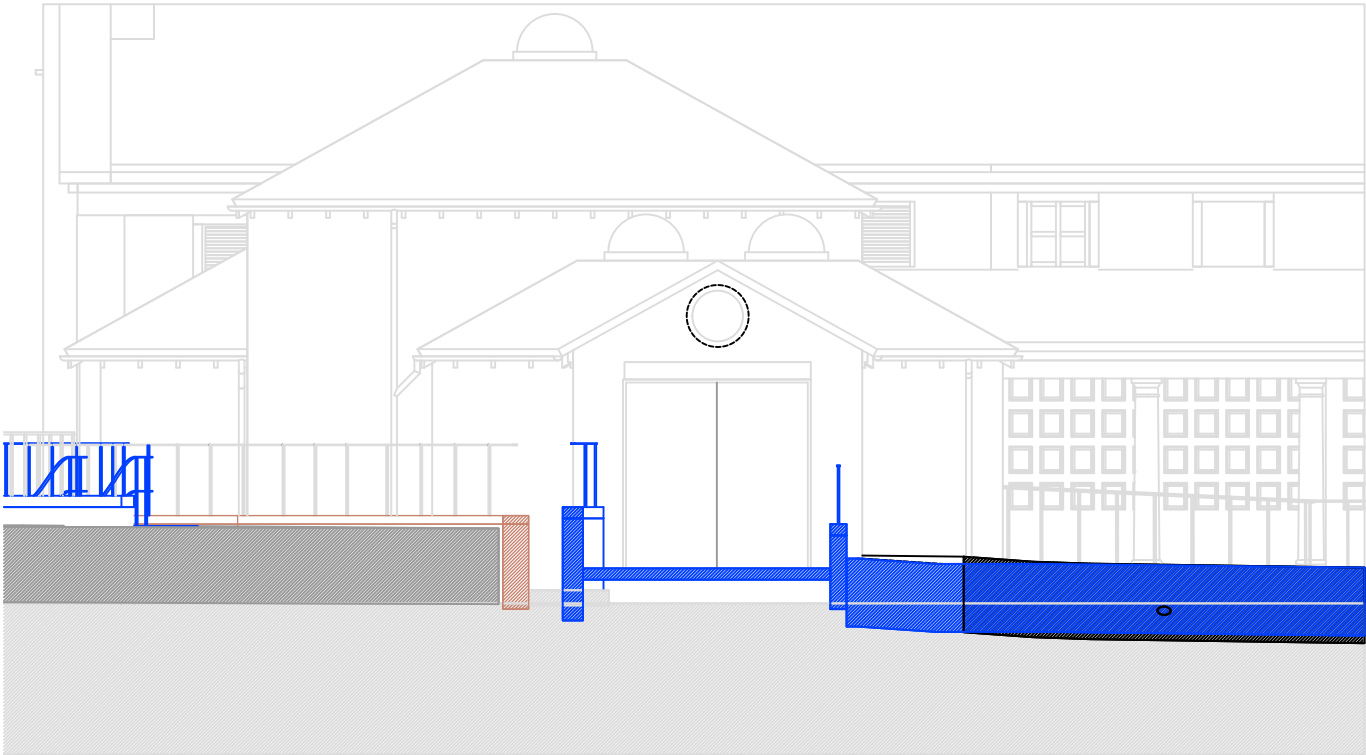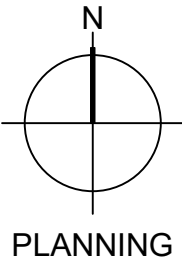 


1
P-216
W_CHAPEL-ELEVATION-EAST
1:100

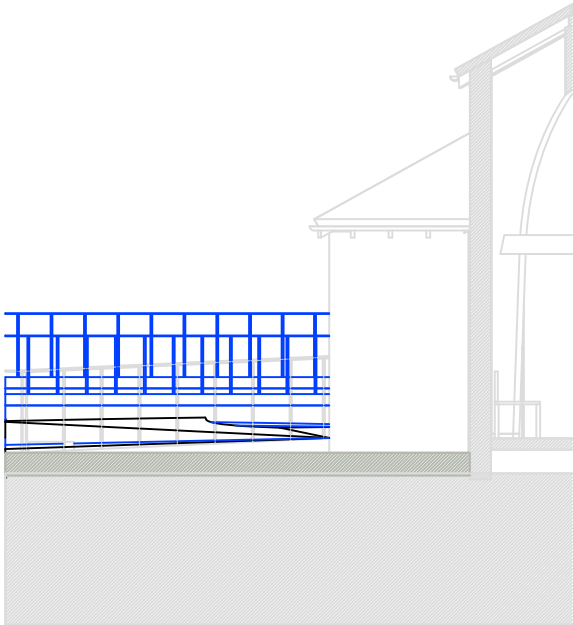

4
P-216
W_CHAPEL-ELEVATION-WEST
1:100

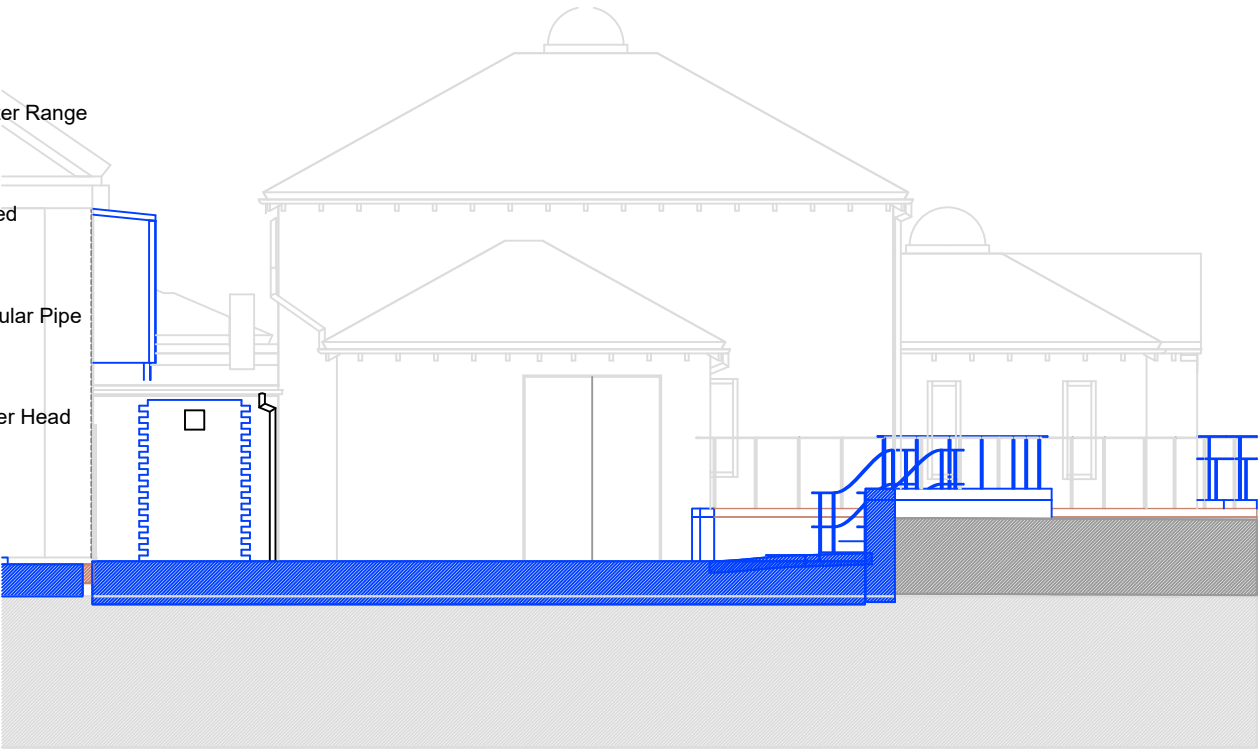

3
P-216
W_CHAPEL-ELEVATION-SOUTH
1:100

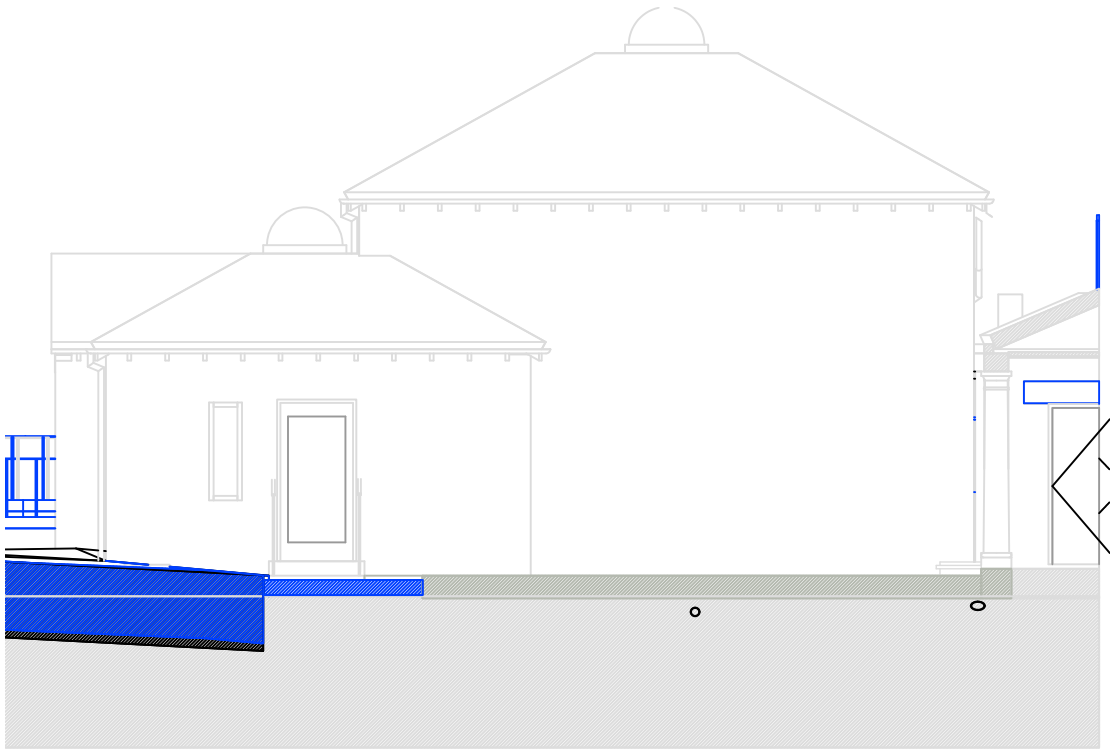

2
P-216
W_CHAPEL-ELEVATION-NORTH
1:100

Rev	Note	Date
A	Issued for Planning Application _	10-25





**Reading**
BOROUGH COUNCIL

PROPERTY
SERVICES
Civic Offices, Bridge Street,
Reading
RG1 2LUX
Tel 0118 937 3980


Reading Crematorium - 2022
Cremators Replacement Works

W_Chapel-Elevation-East,
W_Chapel-Elevation-North,
W_Chapel-Elevation-South,
W_Chapel-Elevation-West

Drawn by:	OOE
Checked by:	
Date:	Feb 2025
Scale:	1:100 @ A3
Drawing No:	2856/2022/P-216
Revision:	A

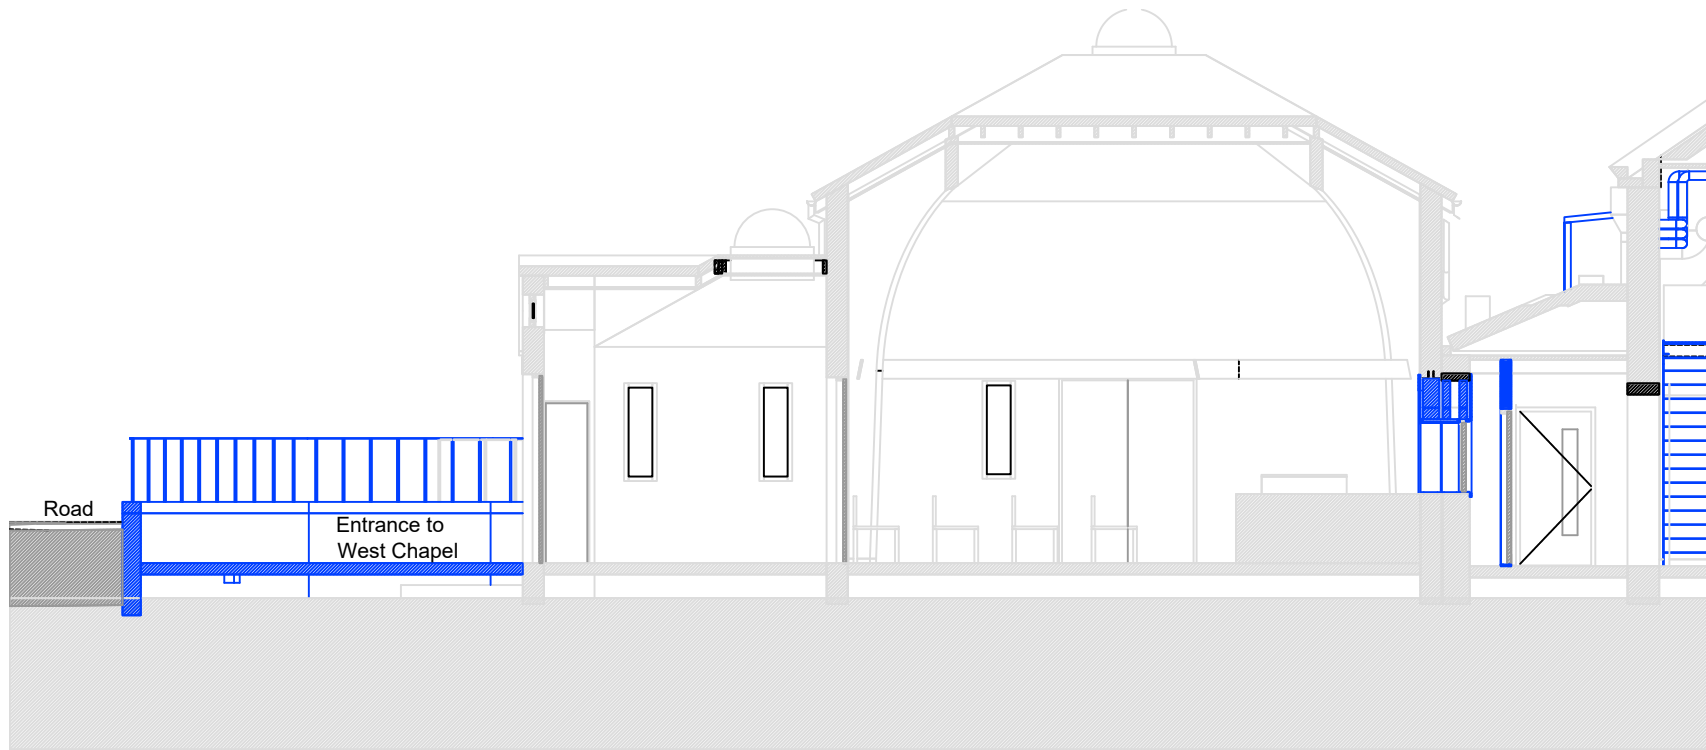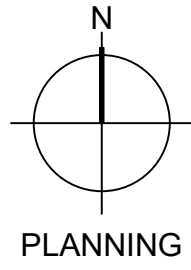 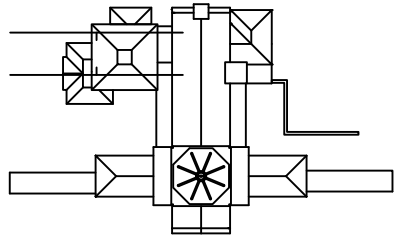

1 **W_CHAPEL - SECTION A-A**
P-316 1:100

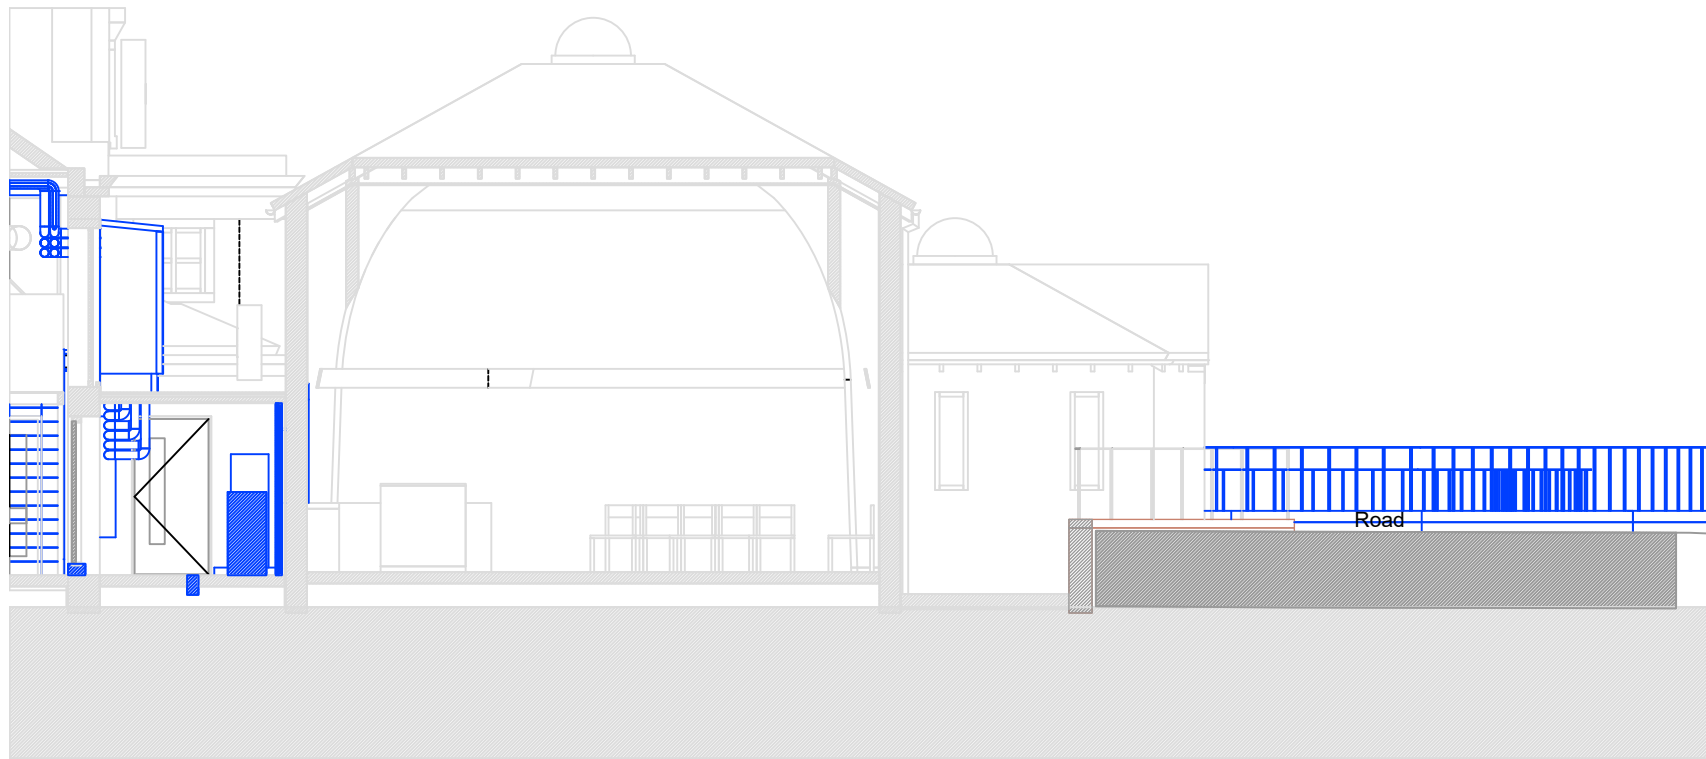

2 **W_CHAPEL - SECTION B-B**
P-316 1:100

Rev	Note	Date
A	Issued for Planning Application	10-25



**Reading**
BOROUGH COUNCIL

PROPERTY
SERVICES
Civic Offices, Bridge Street,
Reading
RG1 2LUX
Tel 0118 937 3980

Reading Crematorium - 2022
Cremators Replacement Works

W_Chapel - Section A-A,
W_Chapel - Section B-B

Drawn by:	OOE
Checked by:	
Date:	Feb 2025
Scale:	1:100 @ A3
Drawing No:	2856/2022/P-316
Revision:	A

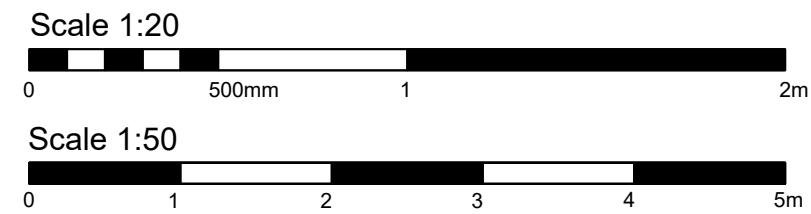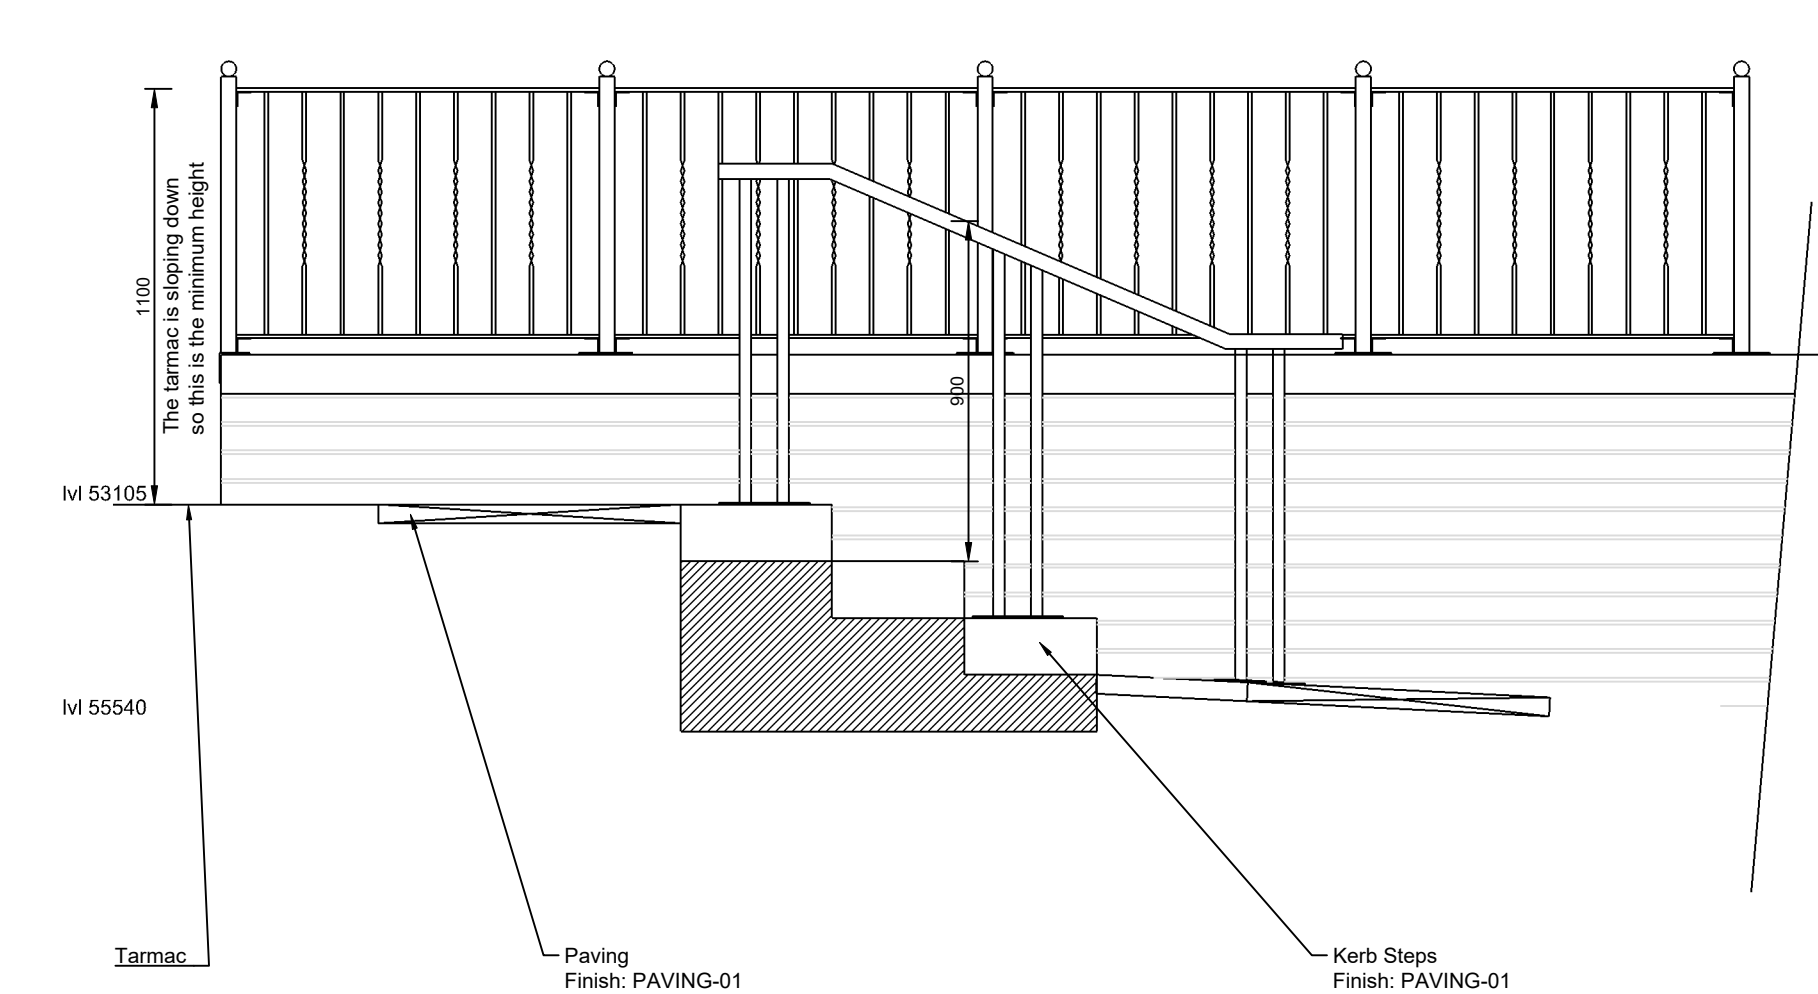

Retaining Wall Railing
40 x 12 x 6 Half Round – Top Rail
40 x 40 x 2.5 Box Section – Post
10 x 10 Square Solid Bar - Infills
40 x 8 Flat - Bottom Rail
Galvanised and Powder Coated
Fixed to the top of the retaining wall and to Structural Engineer's Detail

Retaining Wall
215mm thick Brick Wall
To Structural Engineer's Detail

Stair Railing
42mm Circular Hollow Section – Handrail
30 x 30 x 2.5 Box Section – Post
Galvanised and Powder Coated
Fix to the ground and to Structural Engineer's Detail

Stair
Radius of new outerwall: 25,715mm
Radius of existing inner wall, approx: 24,360mm
Width approx: 1355mm
Riser: 150mm
Finish: PAVING-01 Refer to the drawing WD-114 for the Plan
Plan: Refer to the drawing WD-114

PAVING-01 - New Paving
At FD Collection access, Ramp, Step

Marshall's Conservation X Paving Flags
Use in: Pedestrian or vehicular area
Thickness: 50mm
Finish: Textured, Slip-Resistant Surface
Sizes:
Conservation X Textured 600 x 200 x 50
and
Conservation X Textured 600 x 600 x 50
Colour: Textures – Silver Grey - To be confirmed

At Steps
Marshall's Conservation X Single Solid Concrete Step Units
with 2 Strip
Size:
Conservation X Units 400 thread x 150 riser at top of steps
Conservation X Units 350 thread x 150 riser at intermediate
Colour: Textures – Silver Grey - To be confirmed


Hazard Warning Paving at top and bottom of steps
Marshall's Tactile Hazard Warning Textured
Size:
Tactile Hazard Warning Textured 400 x 400 x 50
Colour: Charcoal - To be confirmed
Allow a minimum depth of 800mm

Ramp Railing
42mm Circular Hollow Section – Handrail
30 x 30 x 2.5 Box Section – Post
Galvanised and Powder Coated
Fix to the ground and to Structural Engineer's Detail


Ramp Paving
Finish: PAVING-01 Refer to the drawing WD-114 for the Plan
Plan: Refer to the drawing WD-114

PLANNING


STEPS-01-Exit-Steps

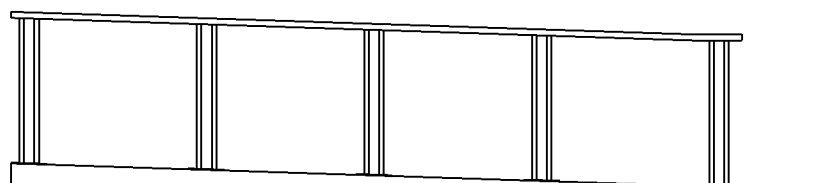


RAMP-01 FD-Ramp

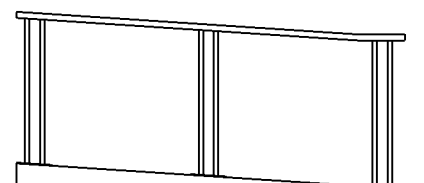

RAMP-02 Courtyard-Ramp

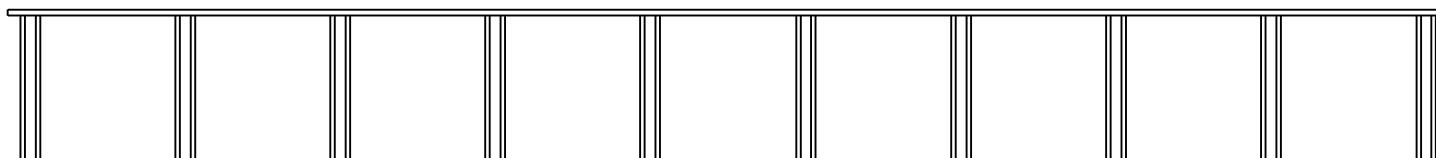

RAMP-03 Exit-Ramp

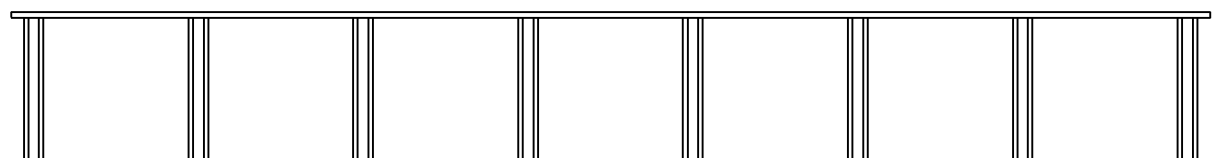

RAMP-04 Entrance-Ramp

Rev	Note	Date
A	Note Issued for Planning Application	10-25

 Reading BOROUGH COUNCIL	PROPERTY SERVICES Civic Offices, Bridge Street, Reading RG1 2LUX Tel 0118 937 3980
---	---




Reading Crematorium - 2022 Cremators Replacement Works

Stair and Ramp Details

Drawn by:	OOE
Checked by:	
Date:	Feb 2025
Scale:	1:20 and 1:50 @ A3
Drawing No:	2856/2022/P-401
Revision:	A



Abutment Flashing:
Point all flashing with lead sheet sealant

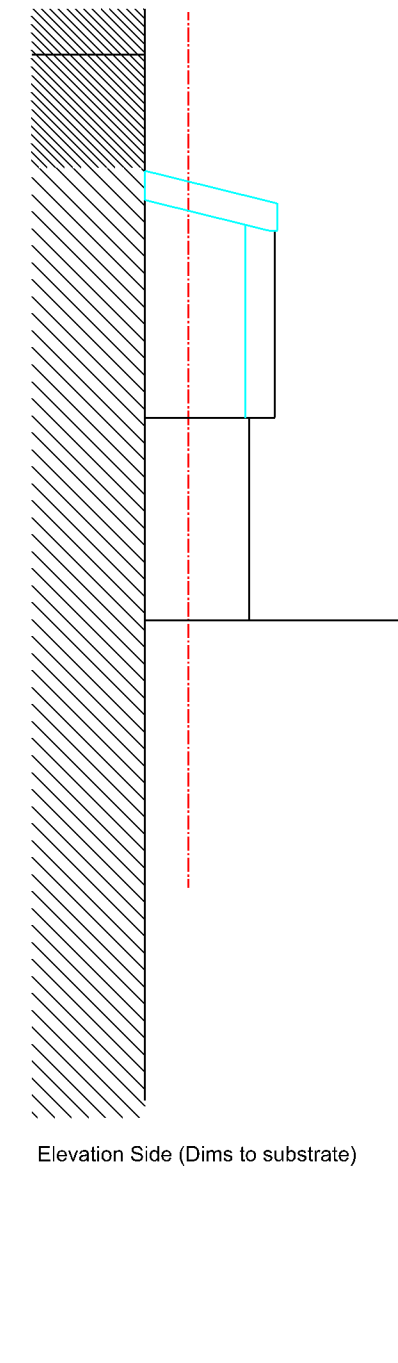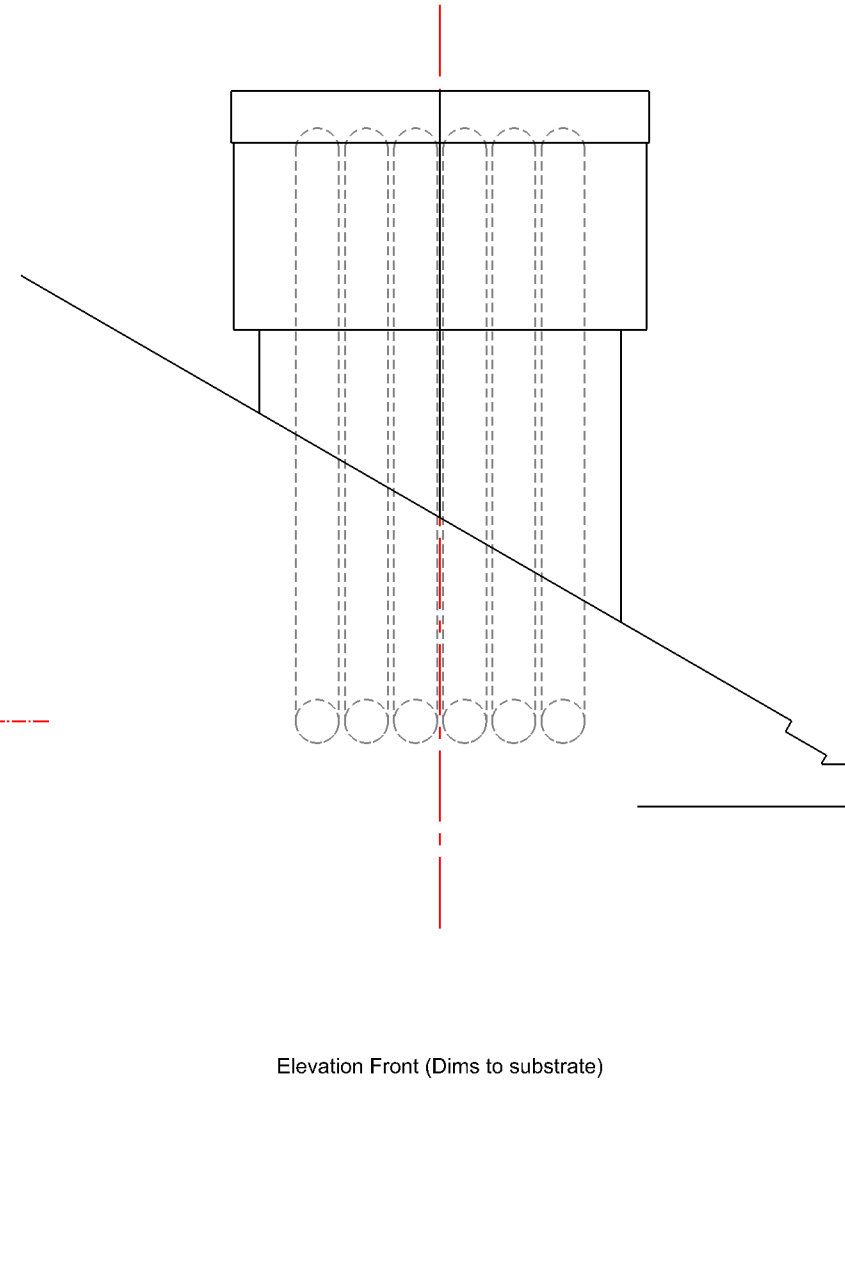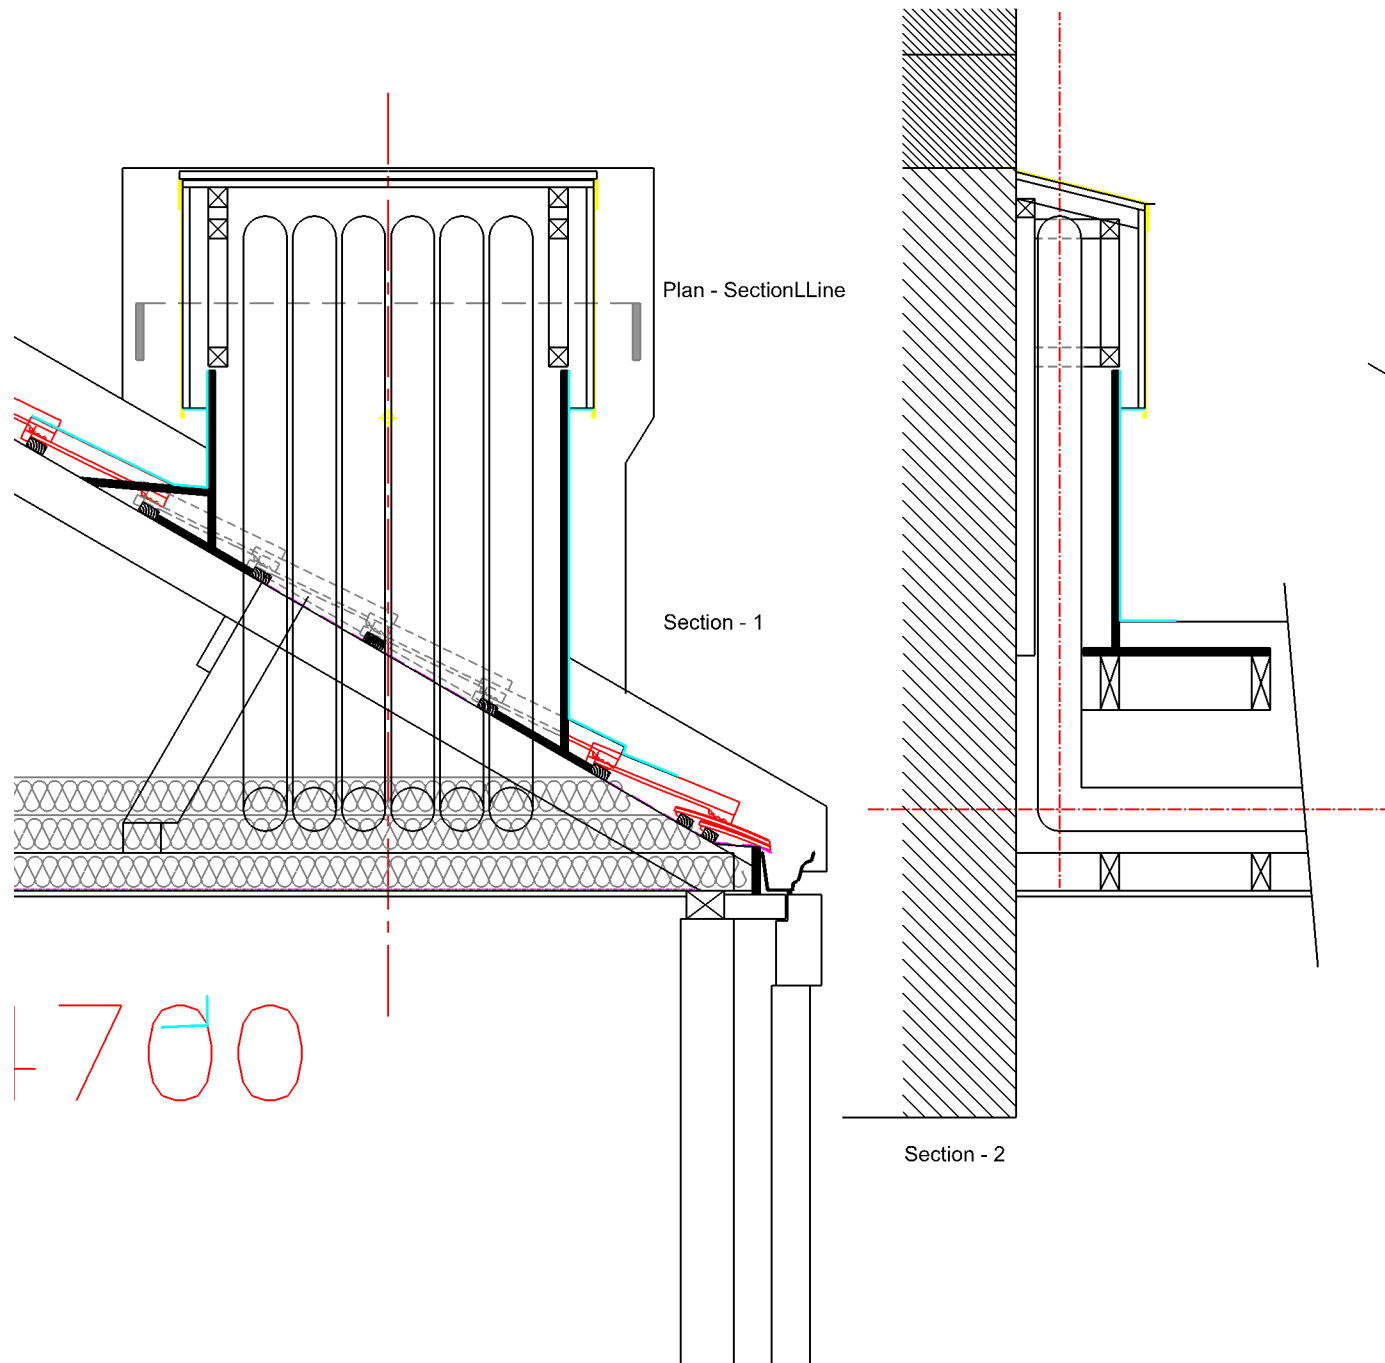

Rev A	Note Issued for Planning Application _	Date 10-25
----------	--	---------------

 **Reading** PROPERTY
BOROUGH COUNCIL SERVICES

Civic Offices, Bridge Street,
Reading
RG1 2LUX
Tel 0118 937 3980

Reading Crematorium - 2022
Cremators Replacement Works

Typical Pipe Penetration Lead
Cladding Detail

Drawn by:	OOE
Checked by:	
Date:	Sept 2025
Scale:	1:20 @ A3
Drawing No:	2856/2022/P-402
Revision:	A