


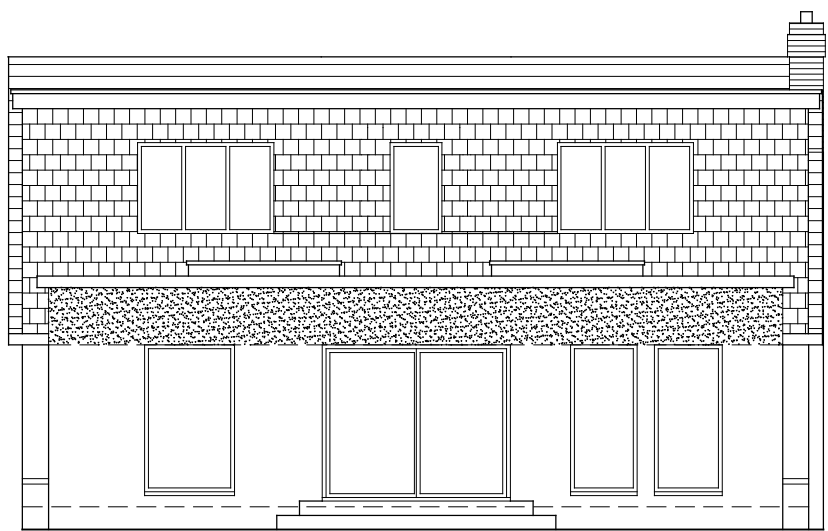


Proposed Rear Elevation




Proposed Front Elevation
Scale 1:100



Proposed RH Side Elevation

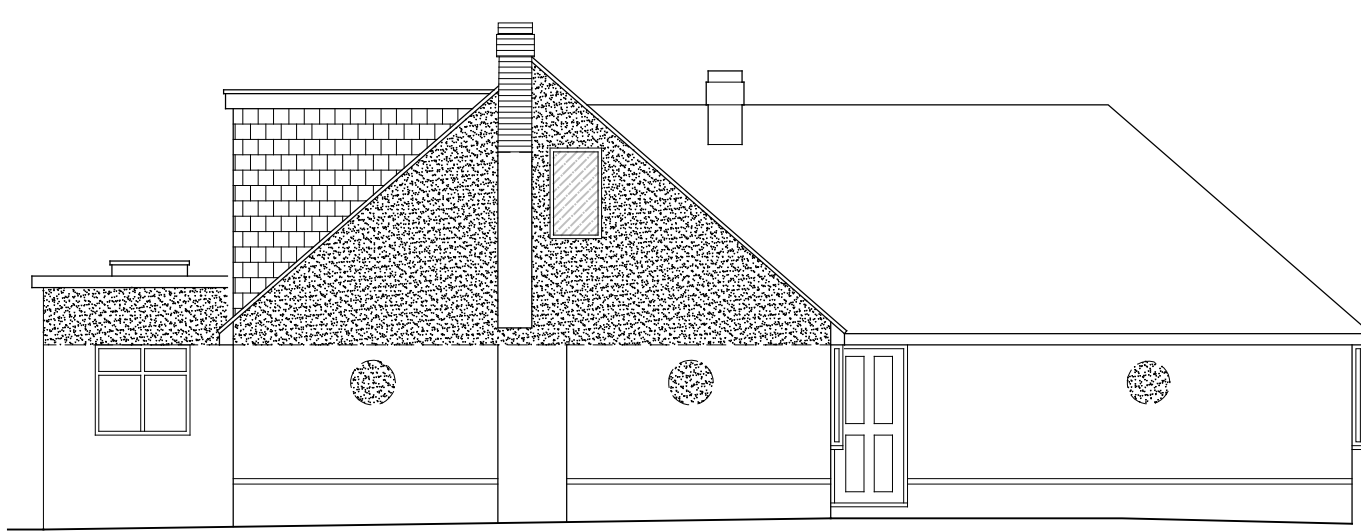


Proposed LH Side Elevation



 


MATERIALS



Walls: Cream Render to match existing
Brown tile hanging to dormer
Roof : Brown concrete roof tiles to match existing
Grey flat roof system
Windows : White windows to blend with existing

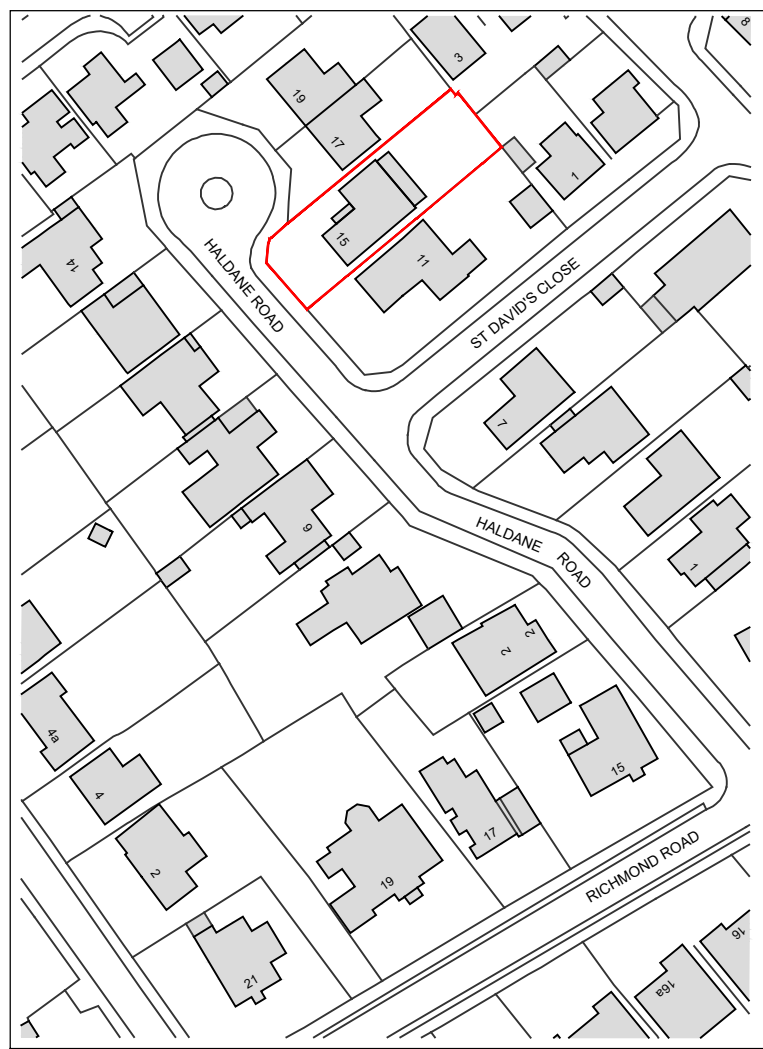


Location Plan
scale 1:1250

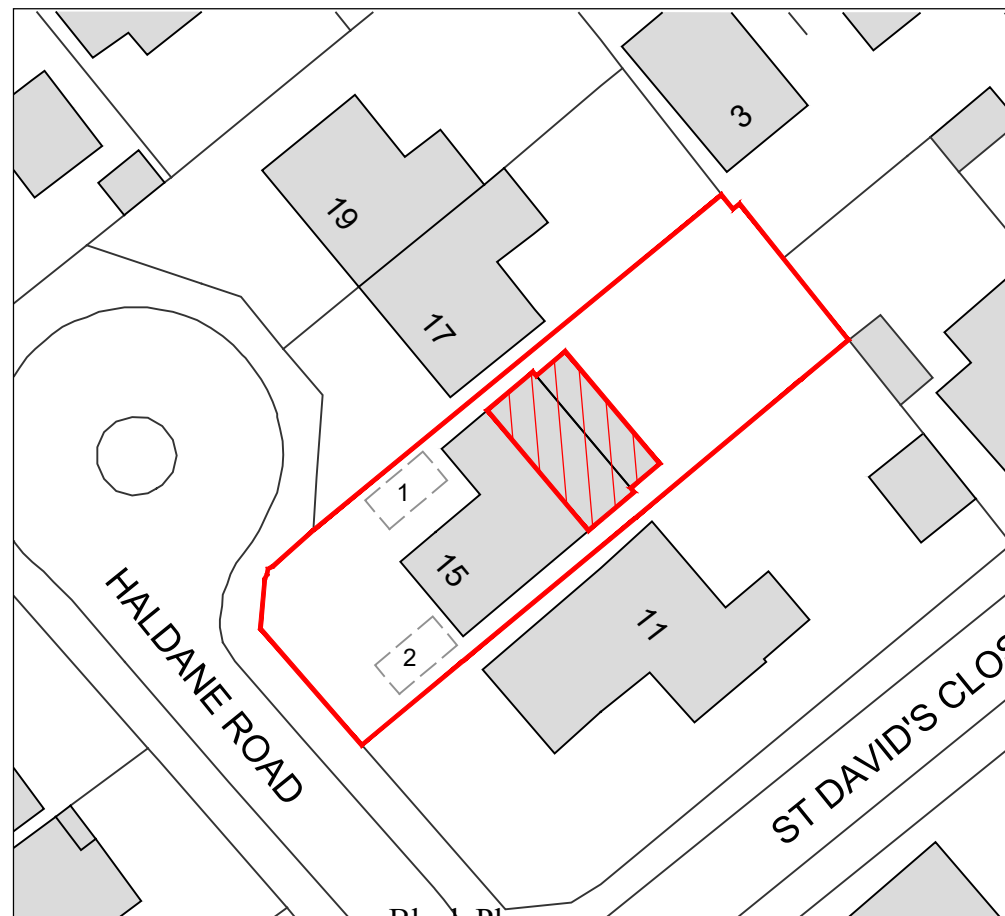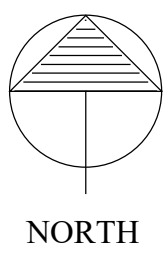 

Block Plan
scale 1:500

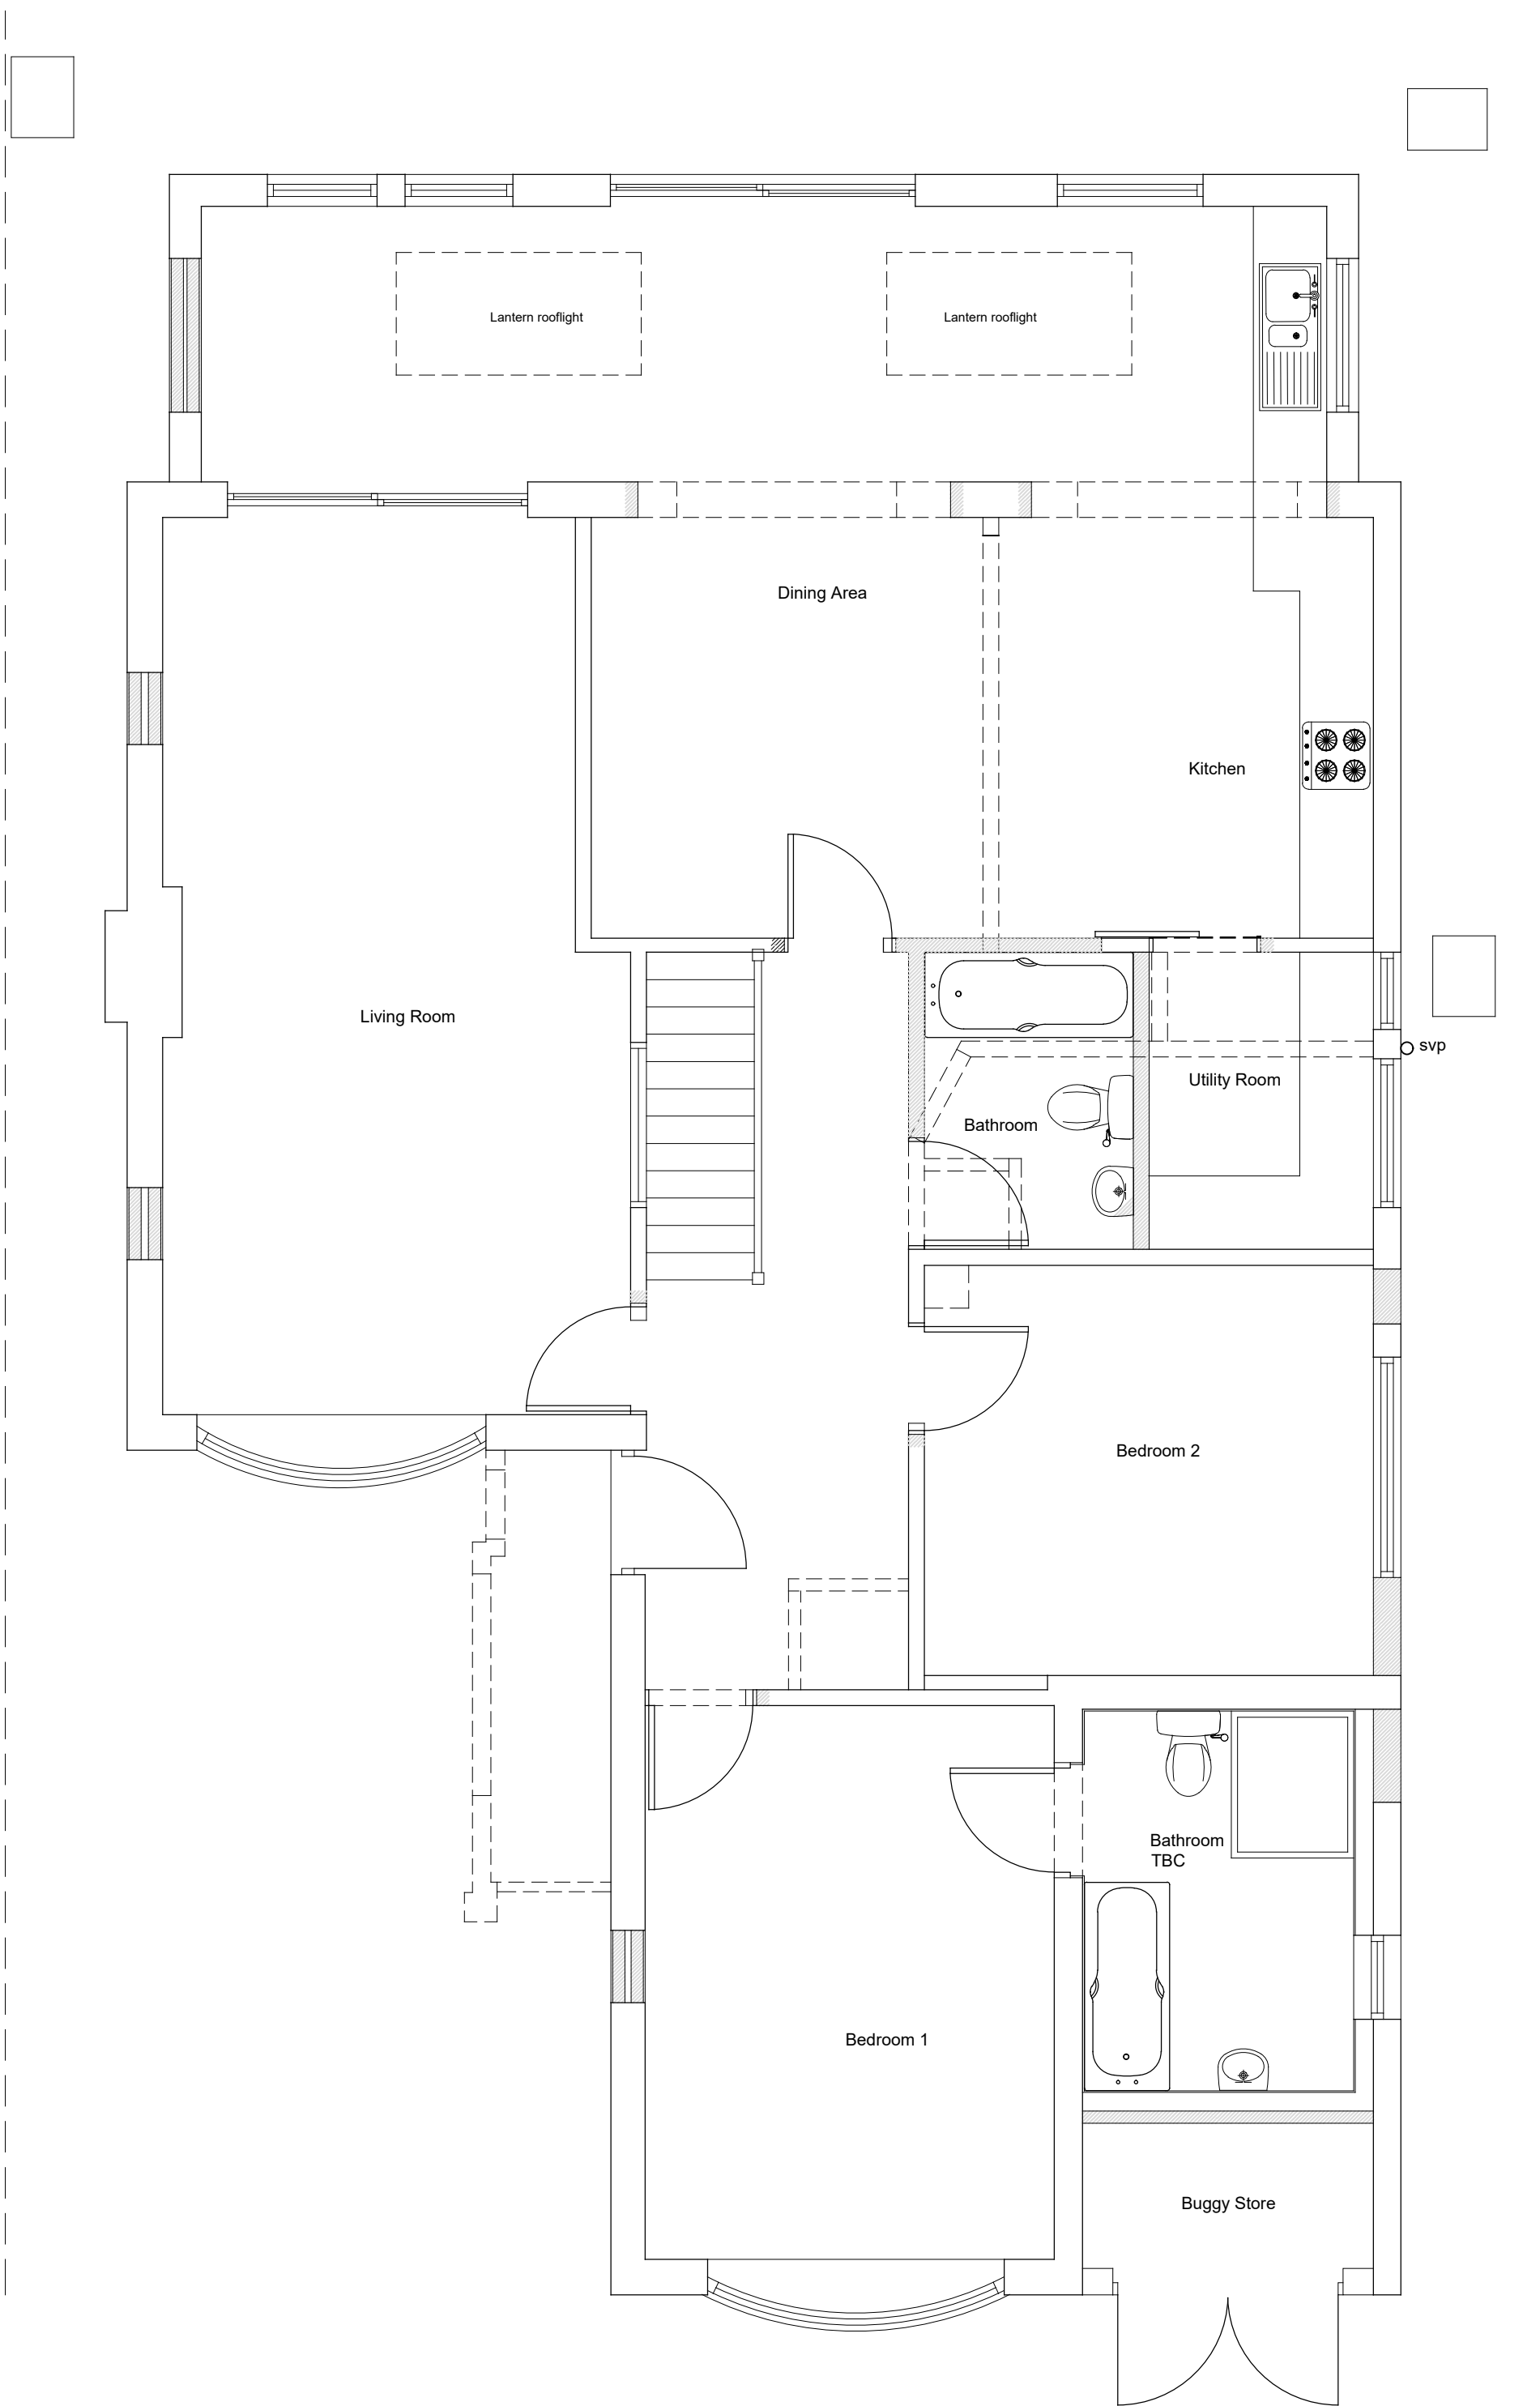 

Proposed Ground Floor Plan
Scale 1:50

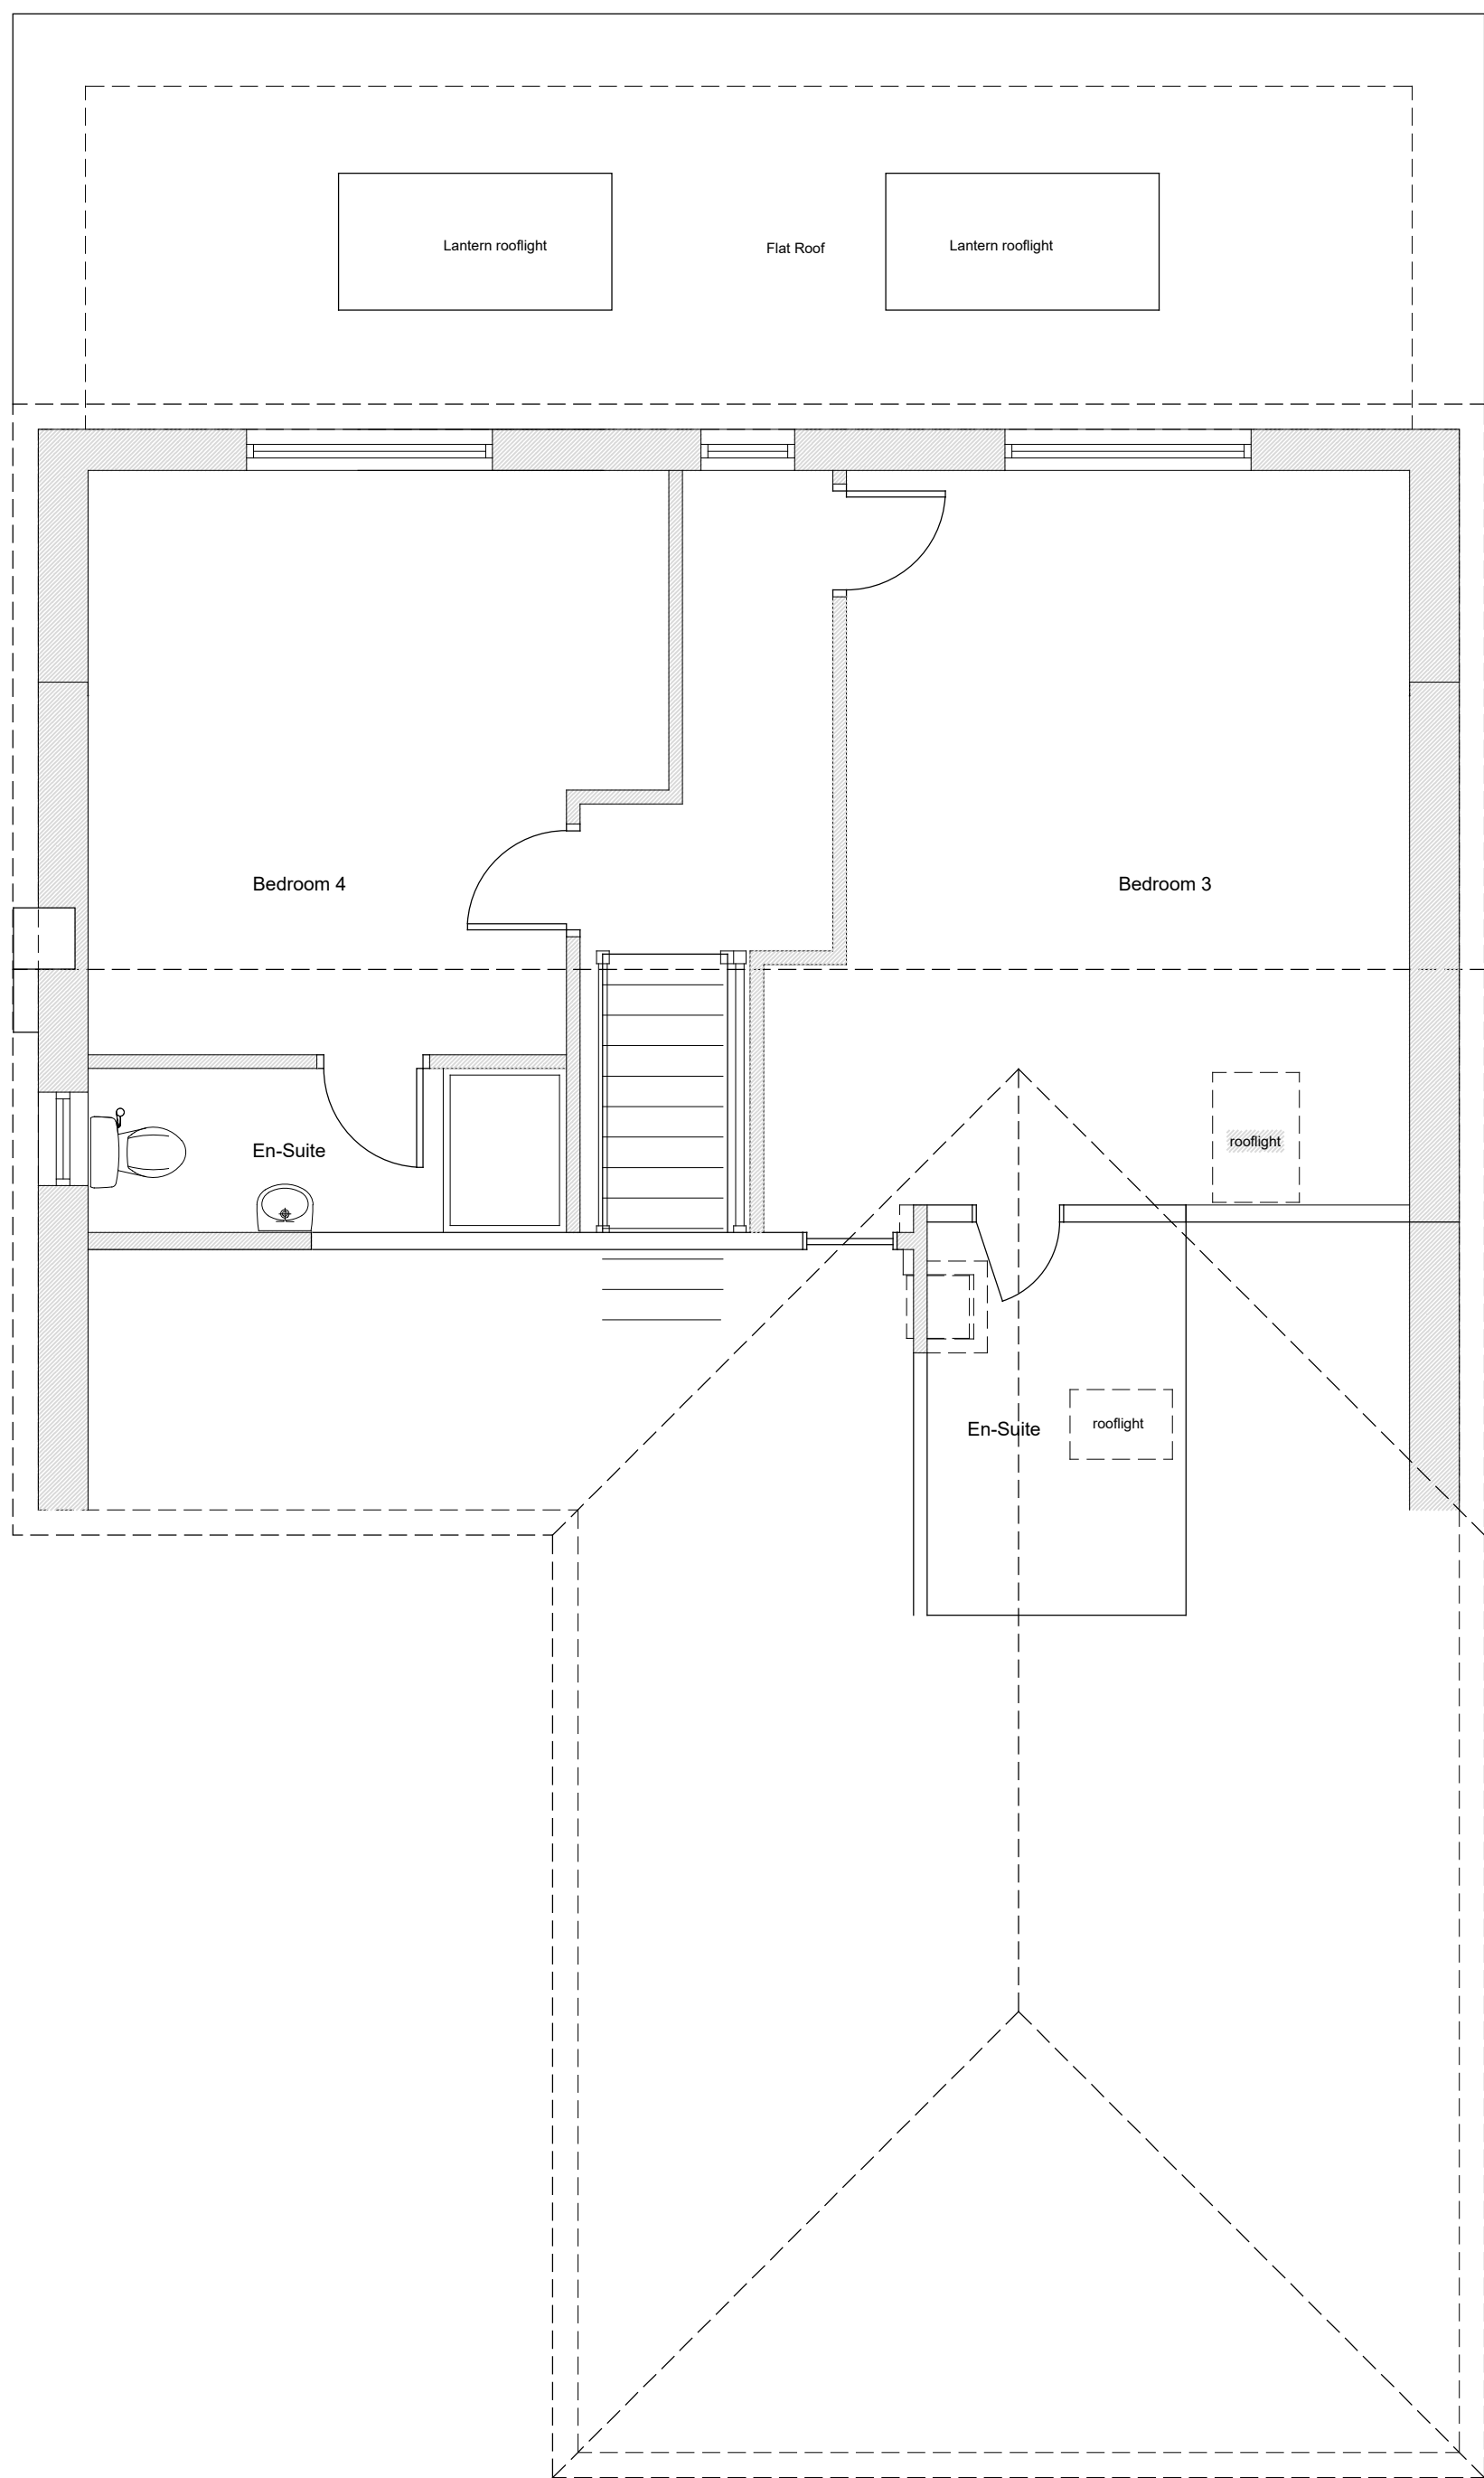

Proposed First Floor Plan
Scale 1:50

REV	DATE	NOTES	BY
FOR ISSUE AS PLANNING APPLICATION			

David Tingle
Building Design & Surveying Services

17 Woodland Drive Tilehurst Reading
Berkshire, RG30 4RT.
T: 0118.9419311 M: 07711902344

Copyright © David Tingle Building Design (2003)

MISS R. HARTLEY & MR C. HARTLEY
15 HALDANE ROAD, CAVERSHAM
READING RG4 7PS

PROPOSED FIRST FLOOR REAR
EXTENSION & GARAGE CONVERSION
PROPOSED
PLAN & ELEVATIONS
Scale: 1:100 & 1:50 A1 Date: Nov 2025

Dwg No: 8AC.MP02 Rev: