


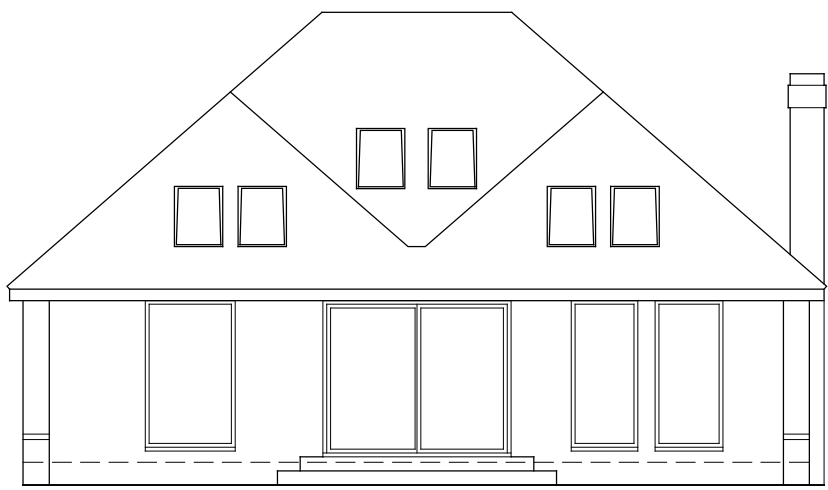



Existing Rear Elevation




Existing Front Elevation
Scale 1:100






Existing RH Side Elevation

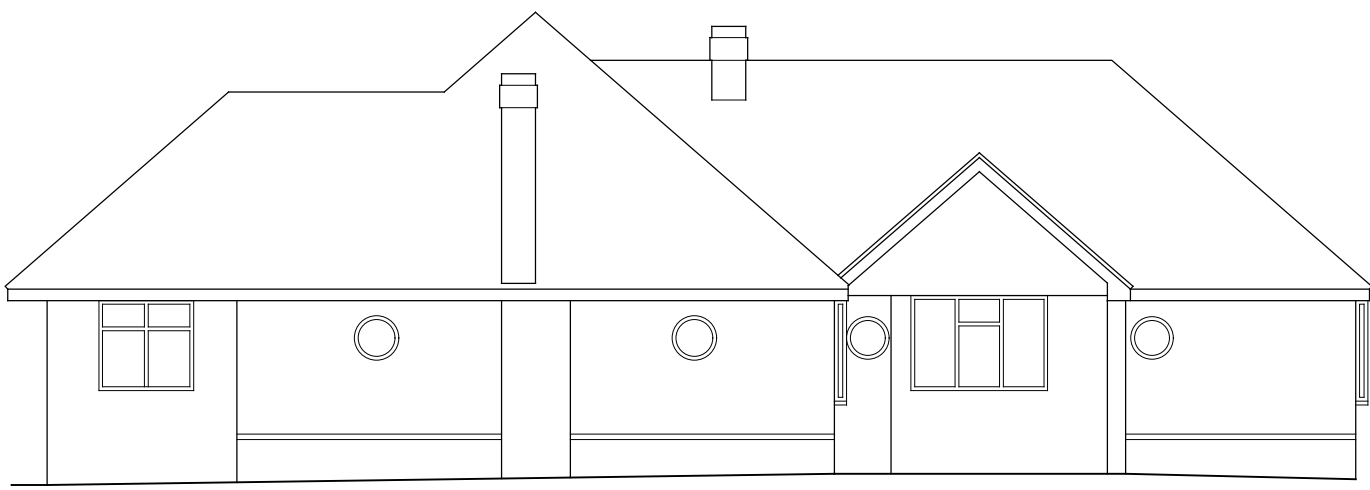 



Existing LH Side Elevation

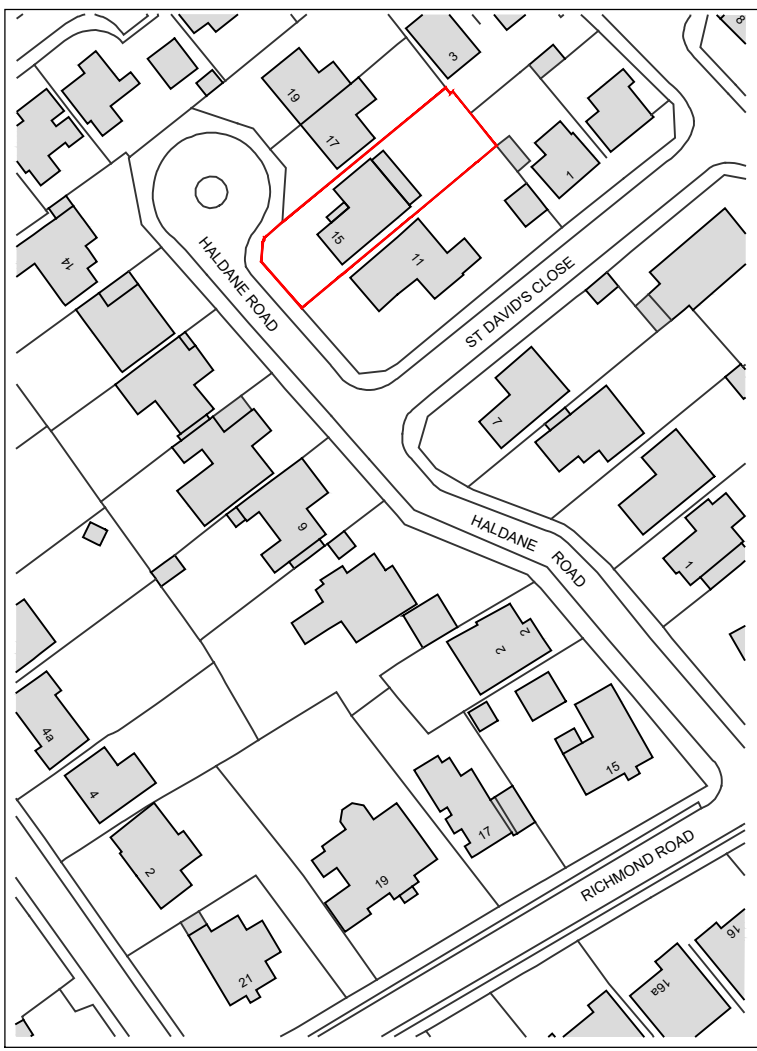



Location Plan
scale 1:1250

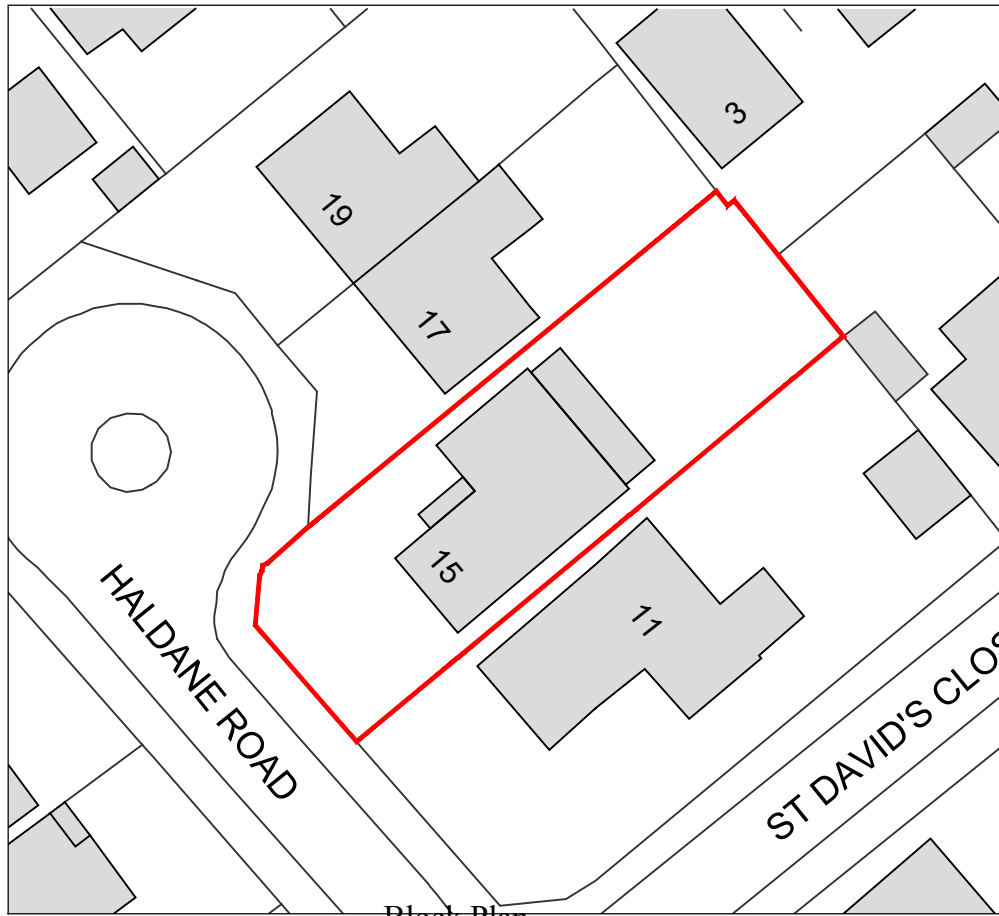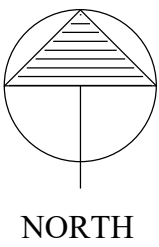 

Block Plan
scale 1:500

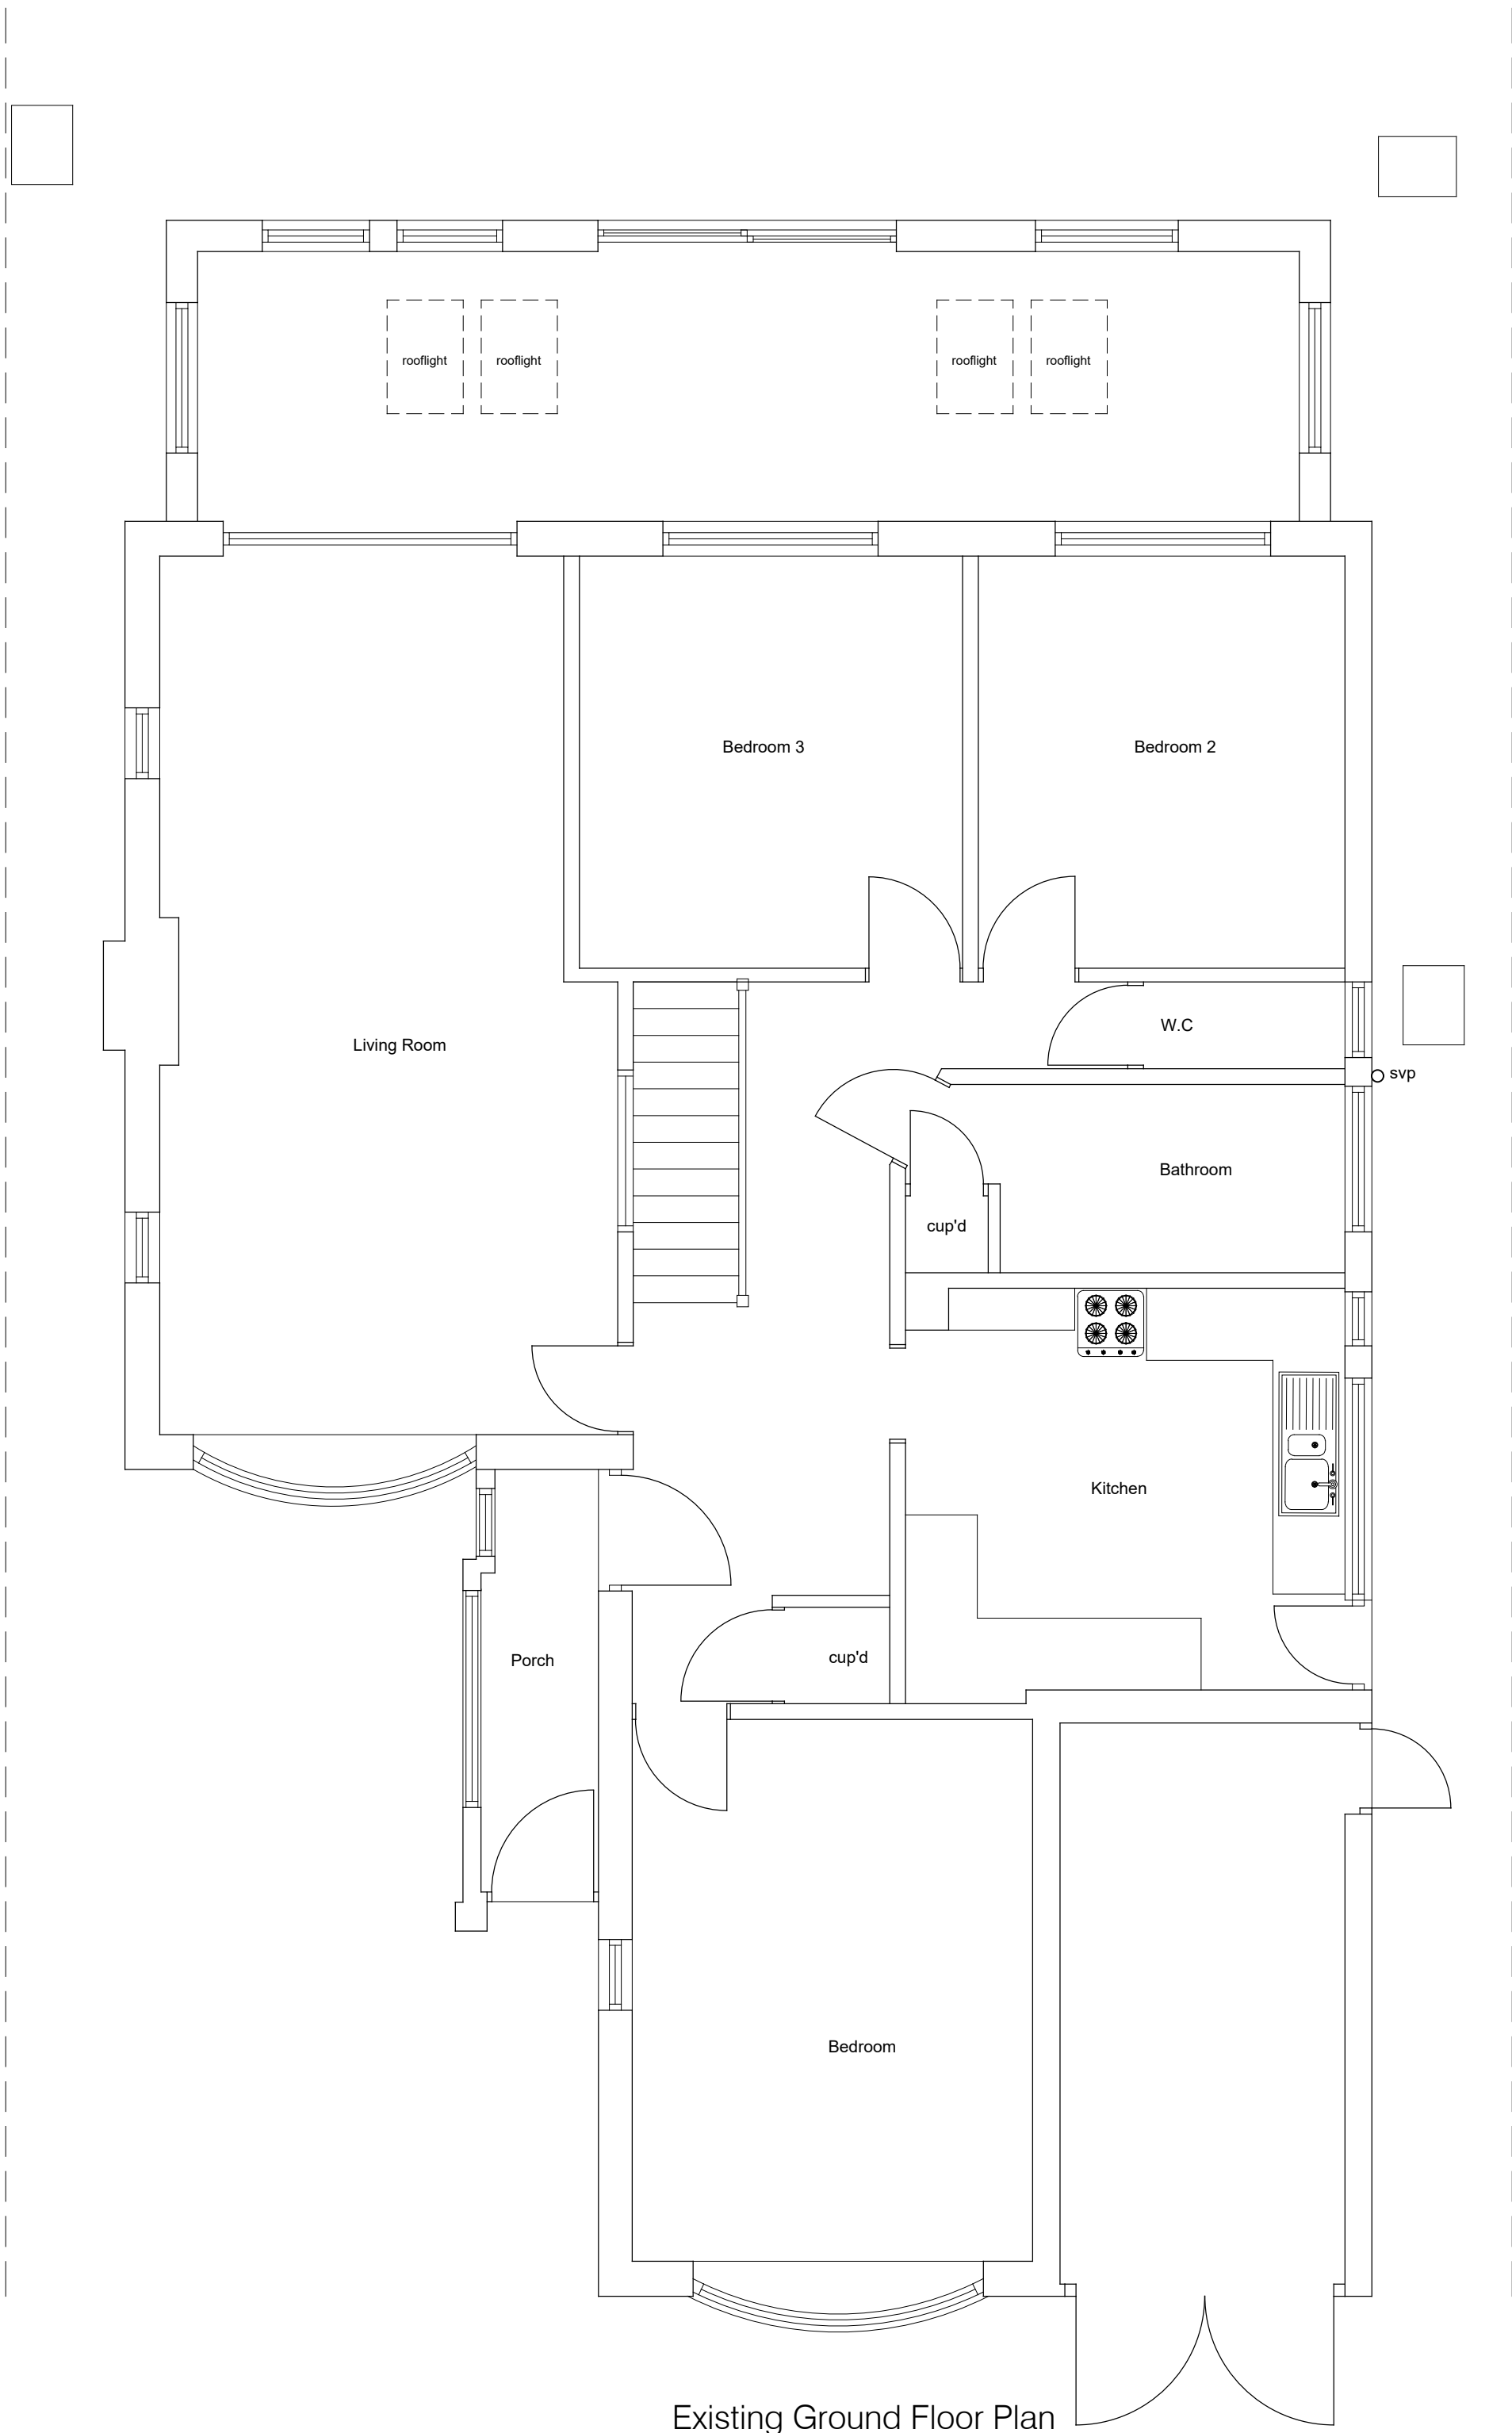 

Existing Ground Floor Plan
Scale 1:50

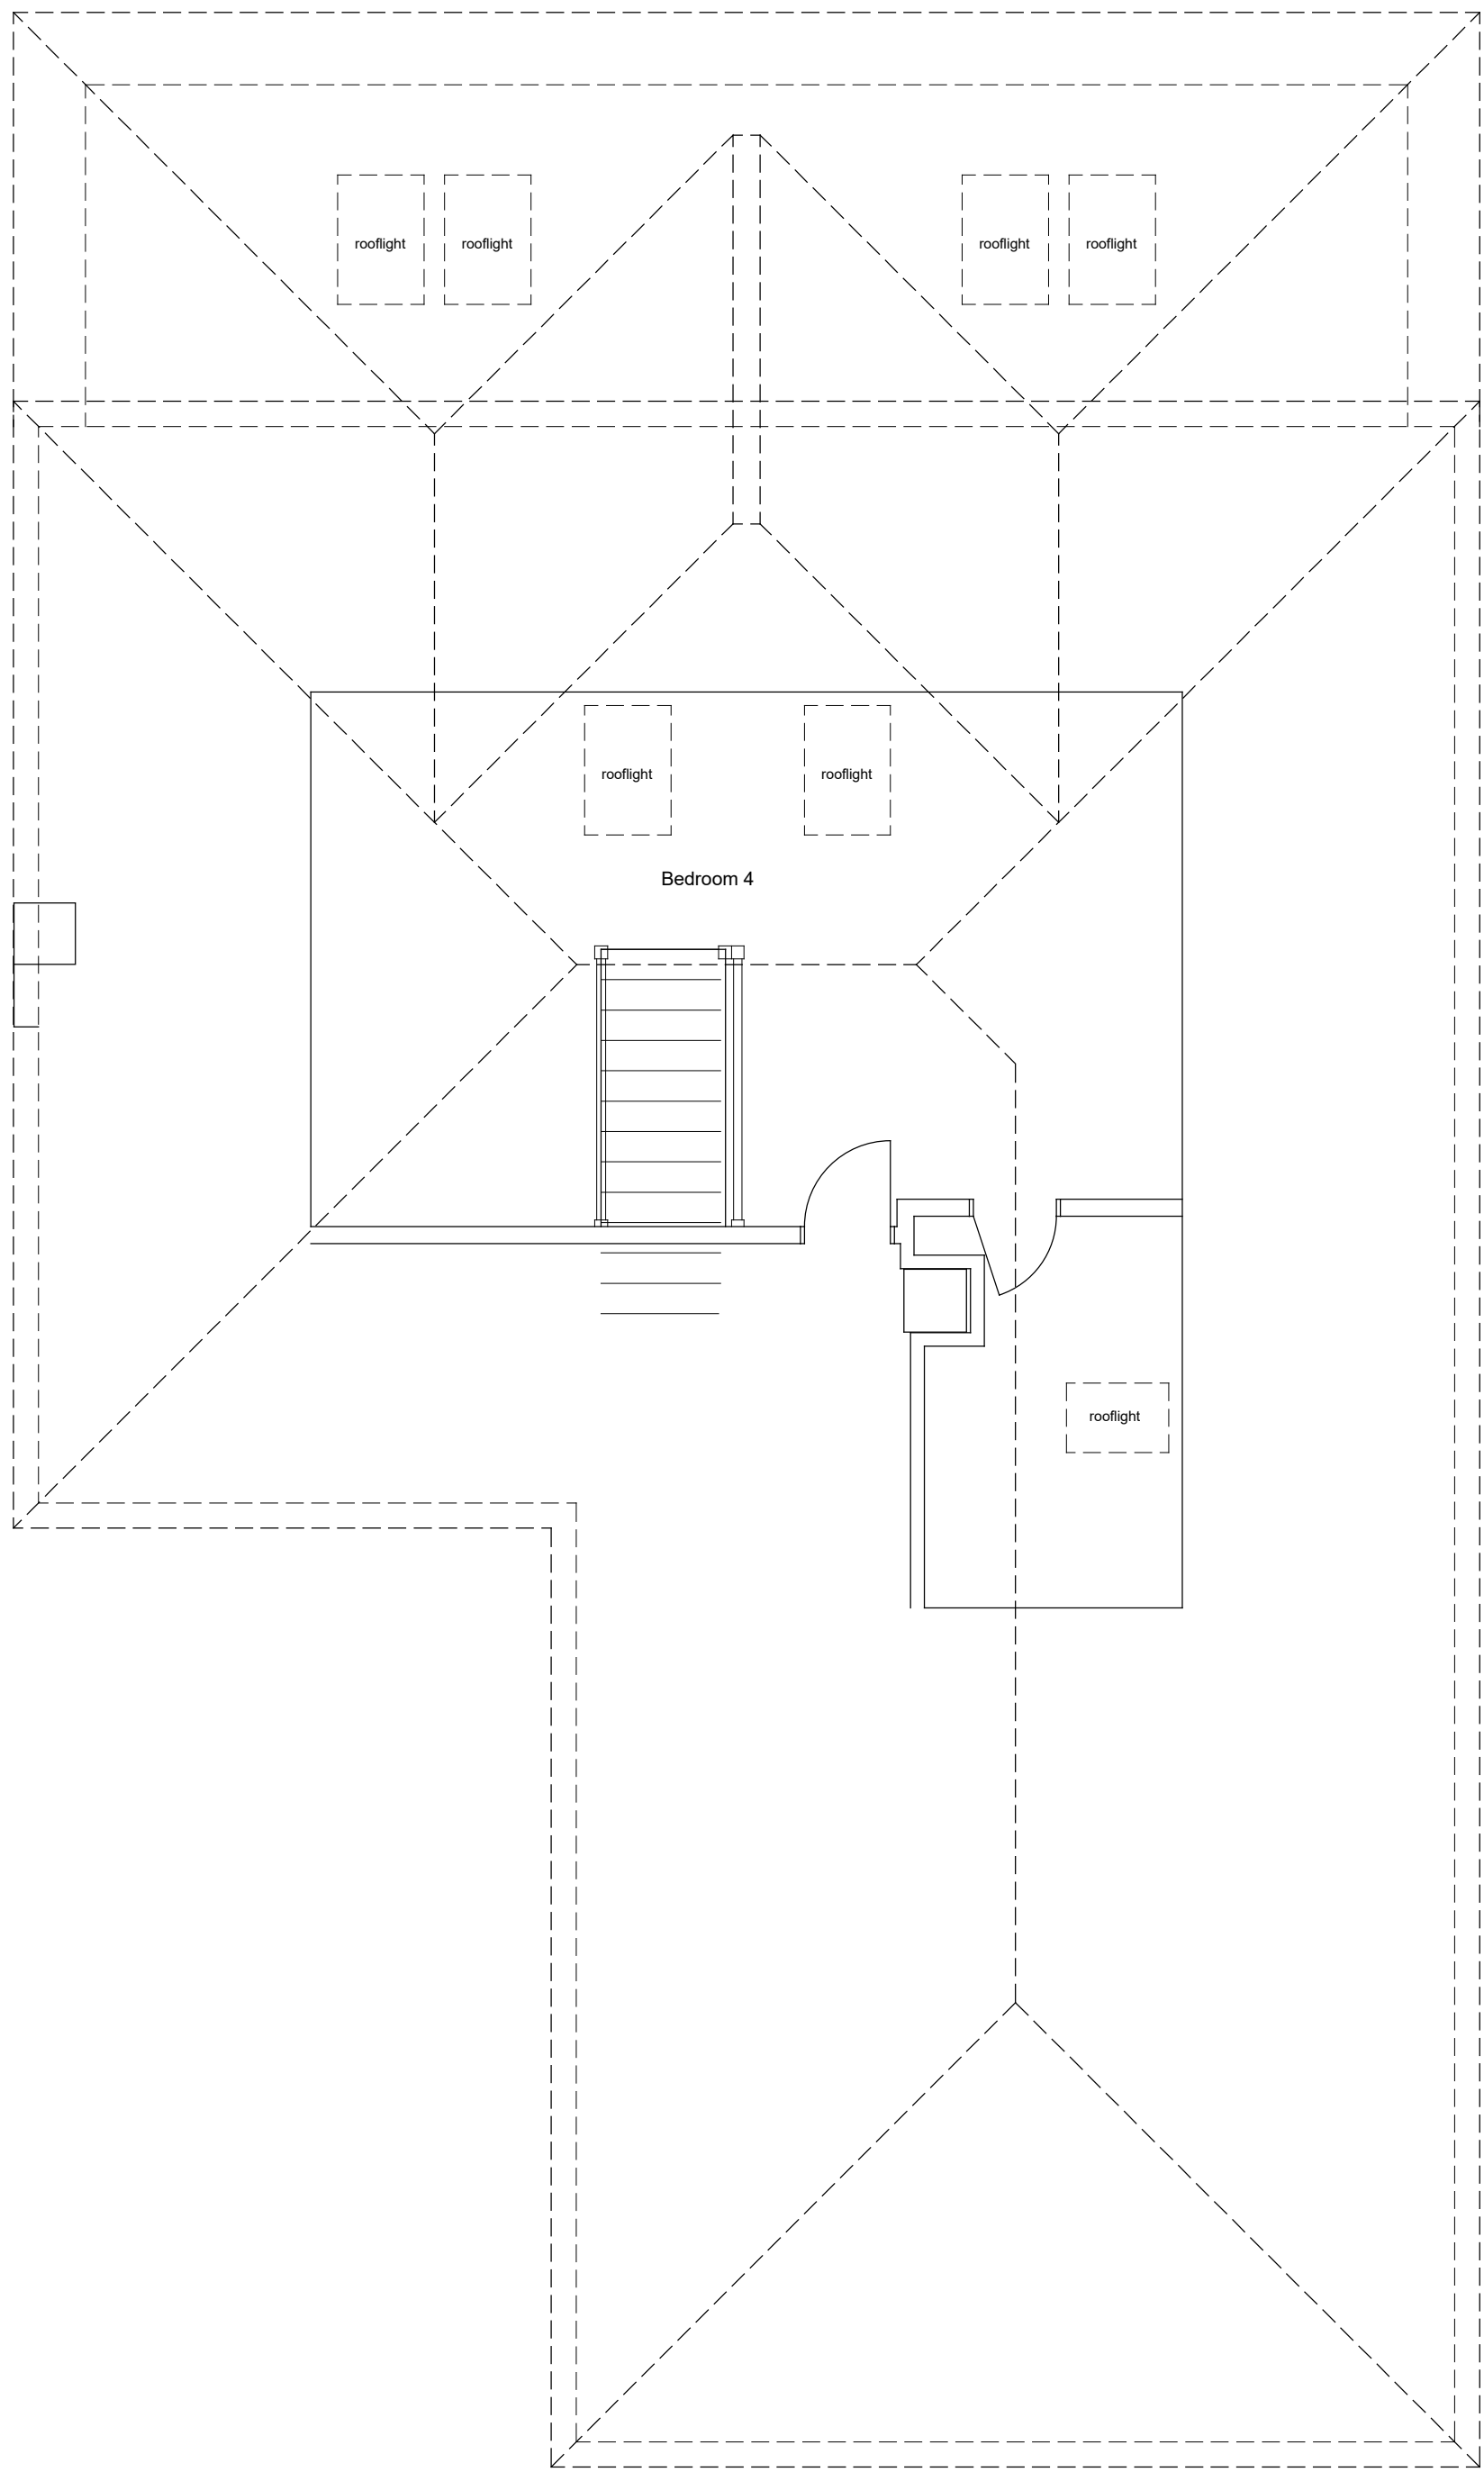 

Existing First Floor Plan
Scale 1:50

REV	DATE	NOTES	BY
FOR ISSUE AS PLANNING APPLICATION			

David Tingle

Building Design & Surveying Services

17 Woodland Drive, Tilehurst, Reading
Berkshire, RG30 4RT.
T: 0118.9419311 M: 07711902344
Copyright © David Tingle Building Design (2003)

MISS R. HARTLEY & MR C. HARTLEY
15 HALDANE ROAD, CAVERSHAM
READING RG4 7PS

PROPOSED FIRST FLOOR REAR
EXTENSION & GARAGE CONVERSION
EXISTING
PLAN & ELEVATIONS
Scale: 1:100 & 1:50 A1 Date: Nov 2025
Dwg No: **8AC.MP01** Rev: