

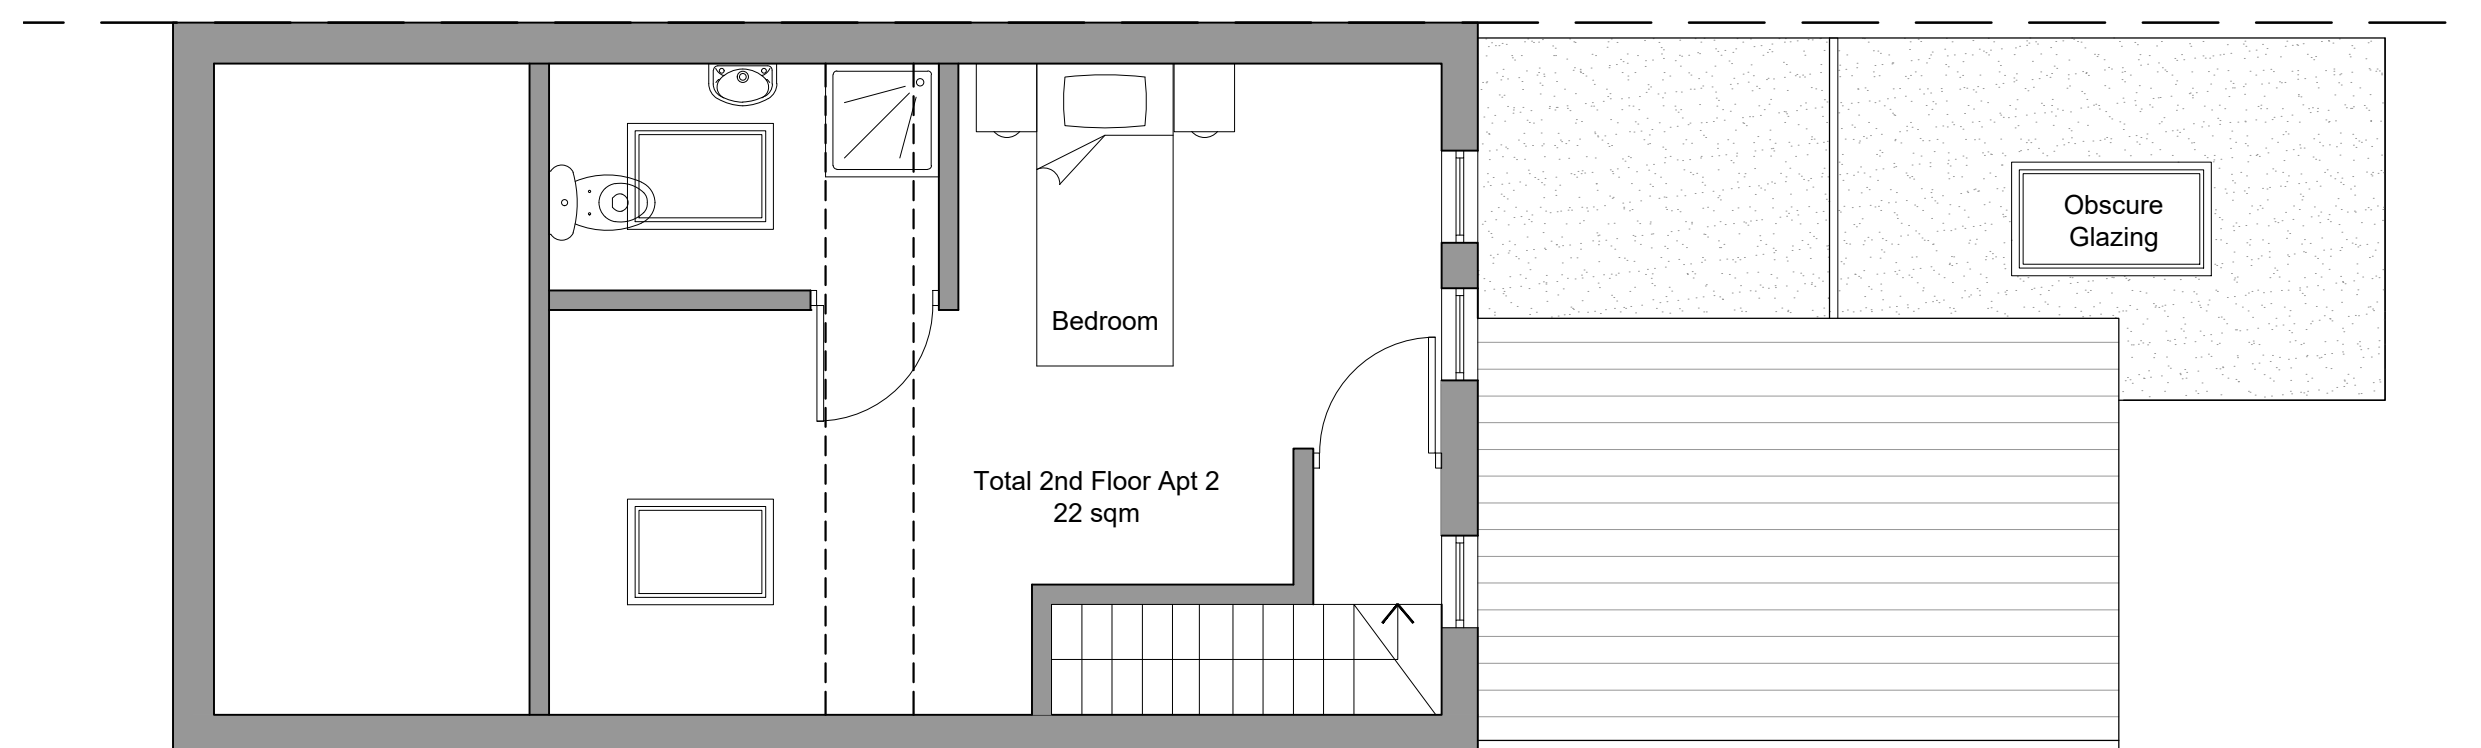
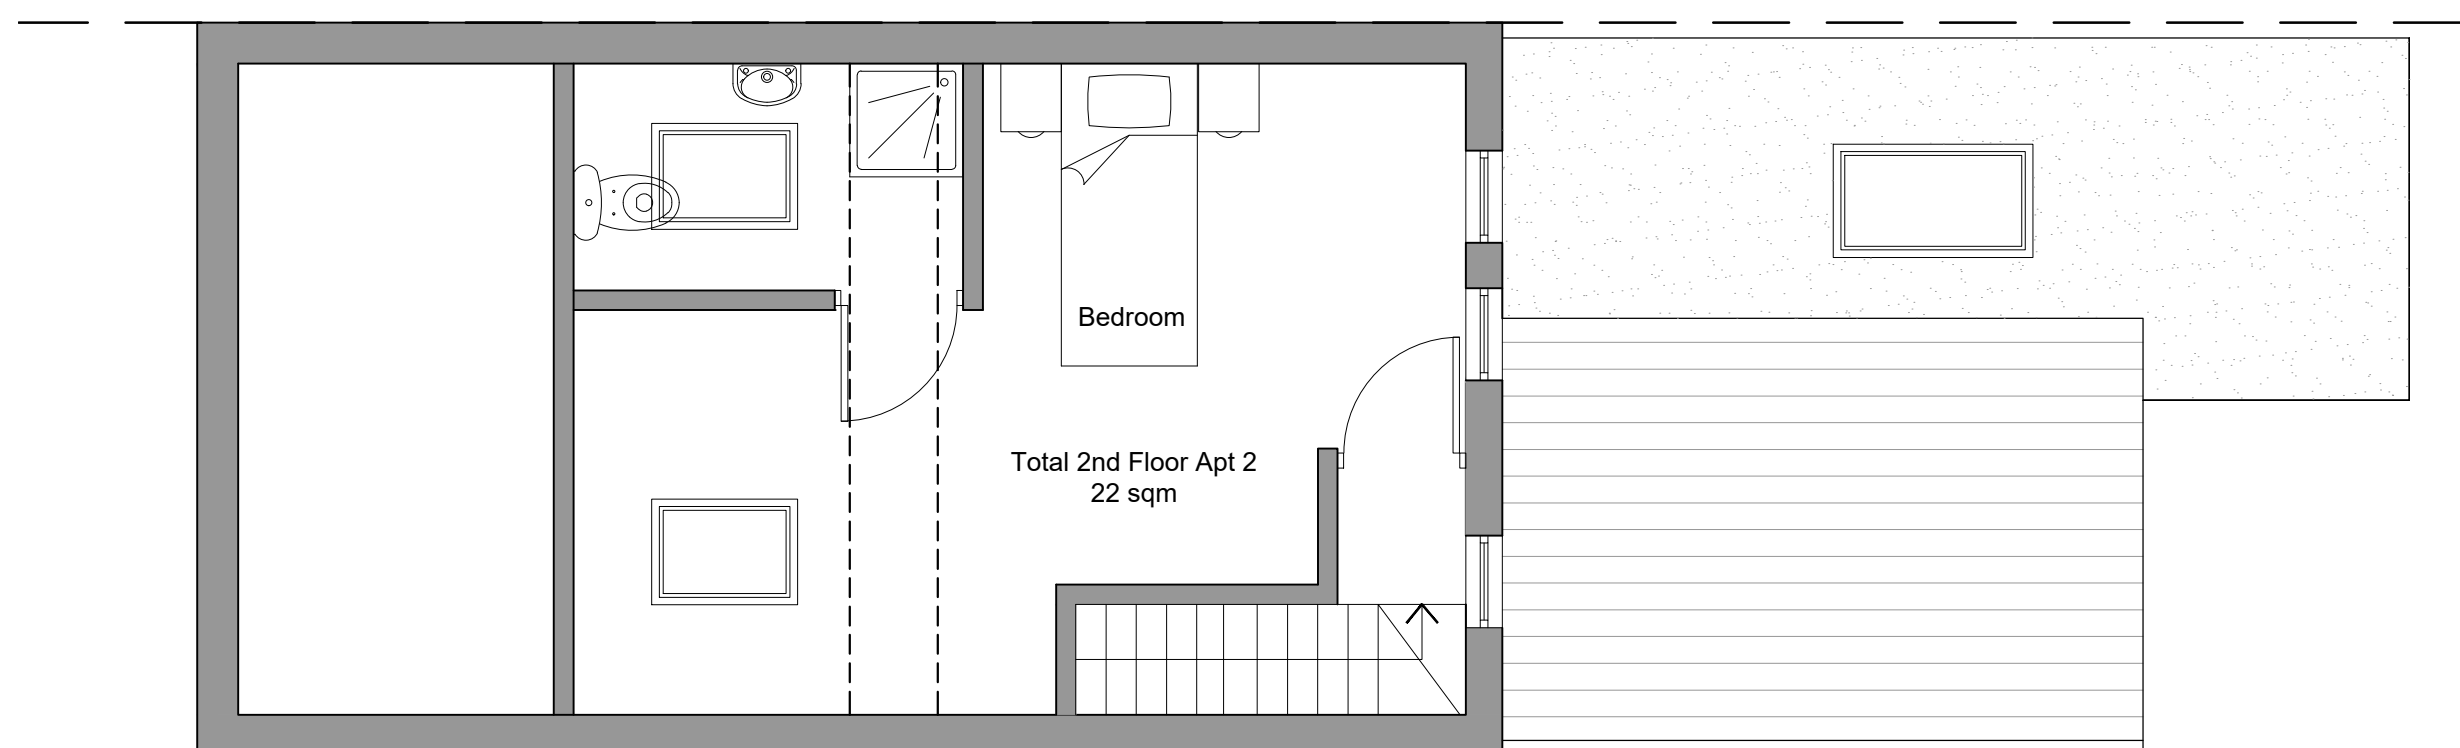
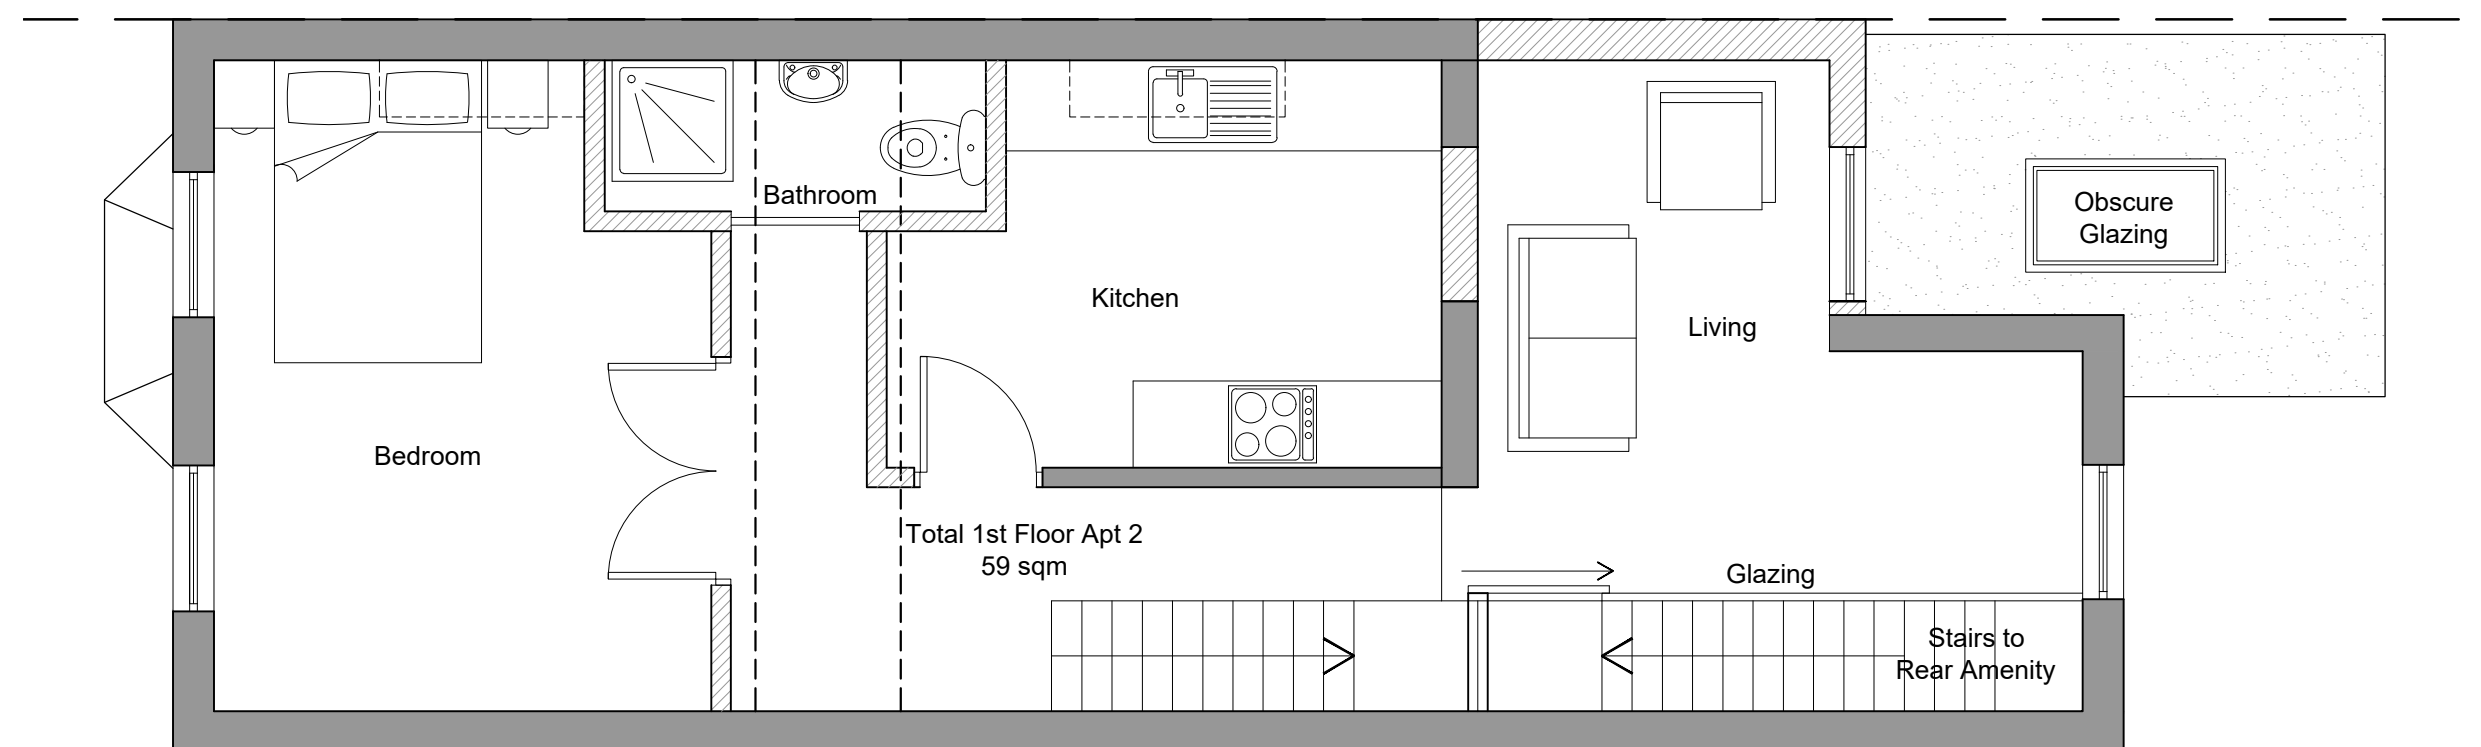
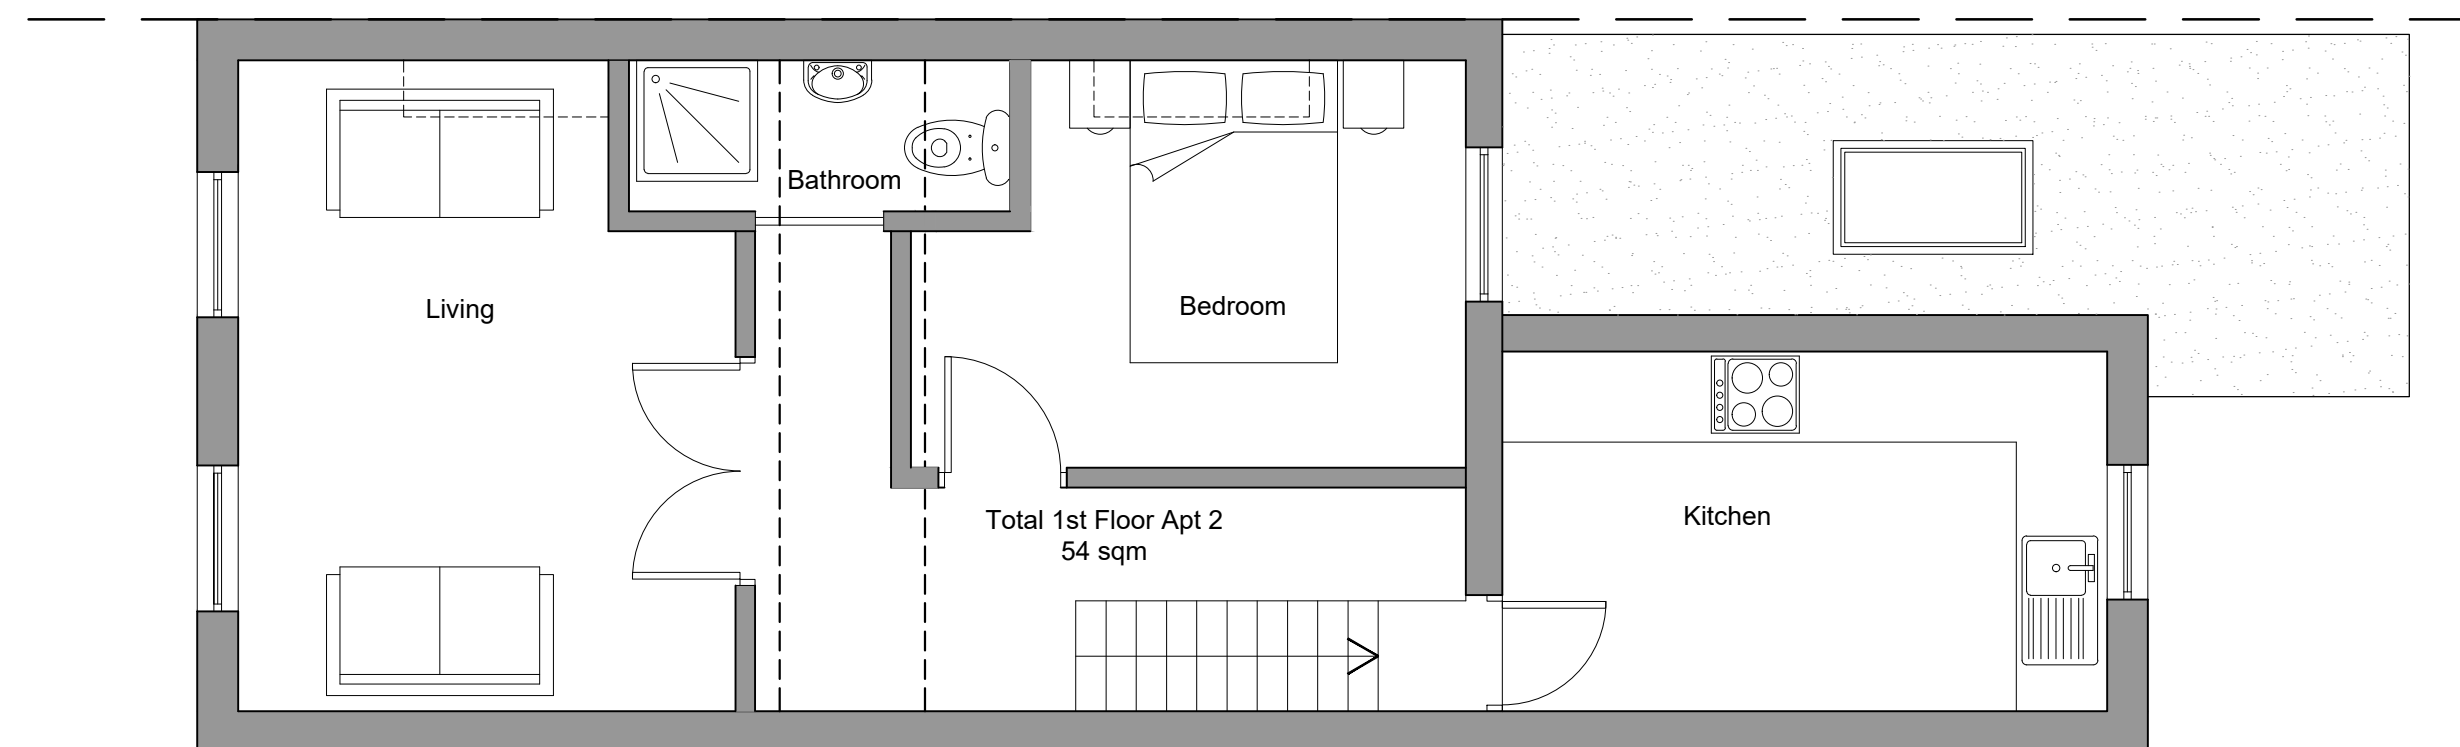
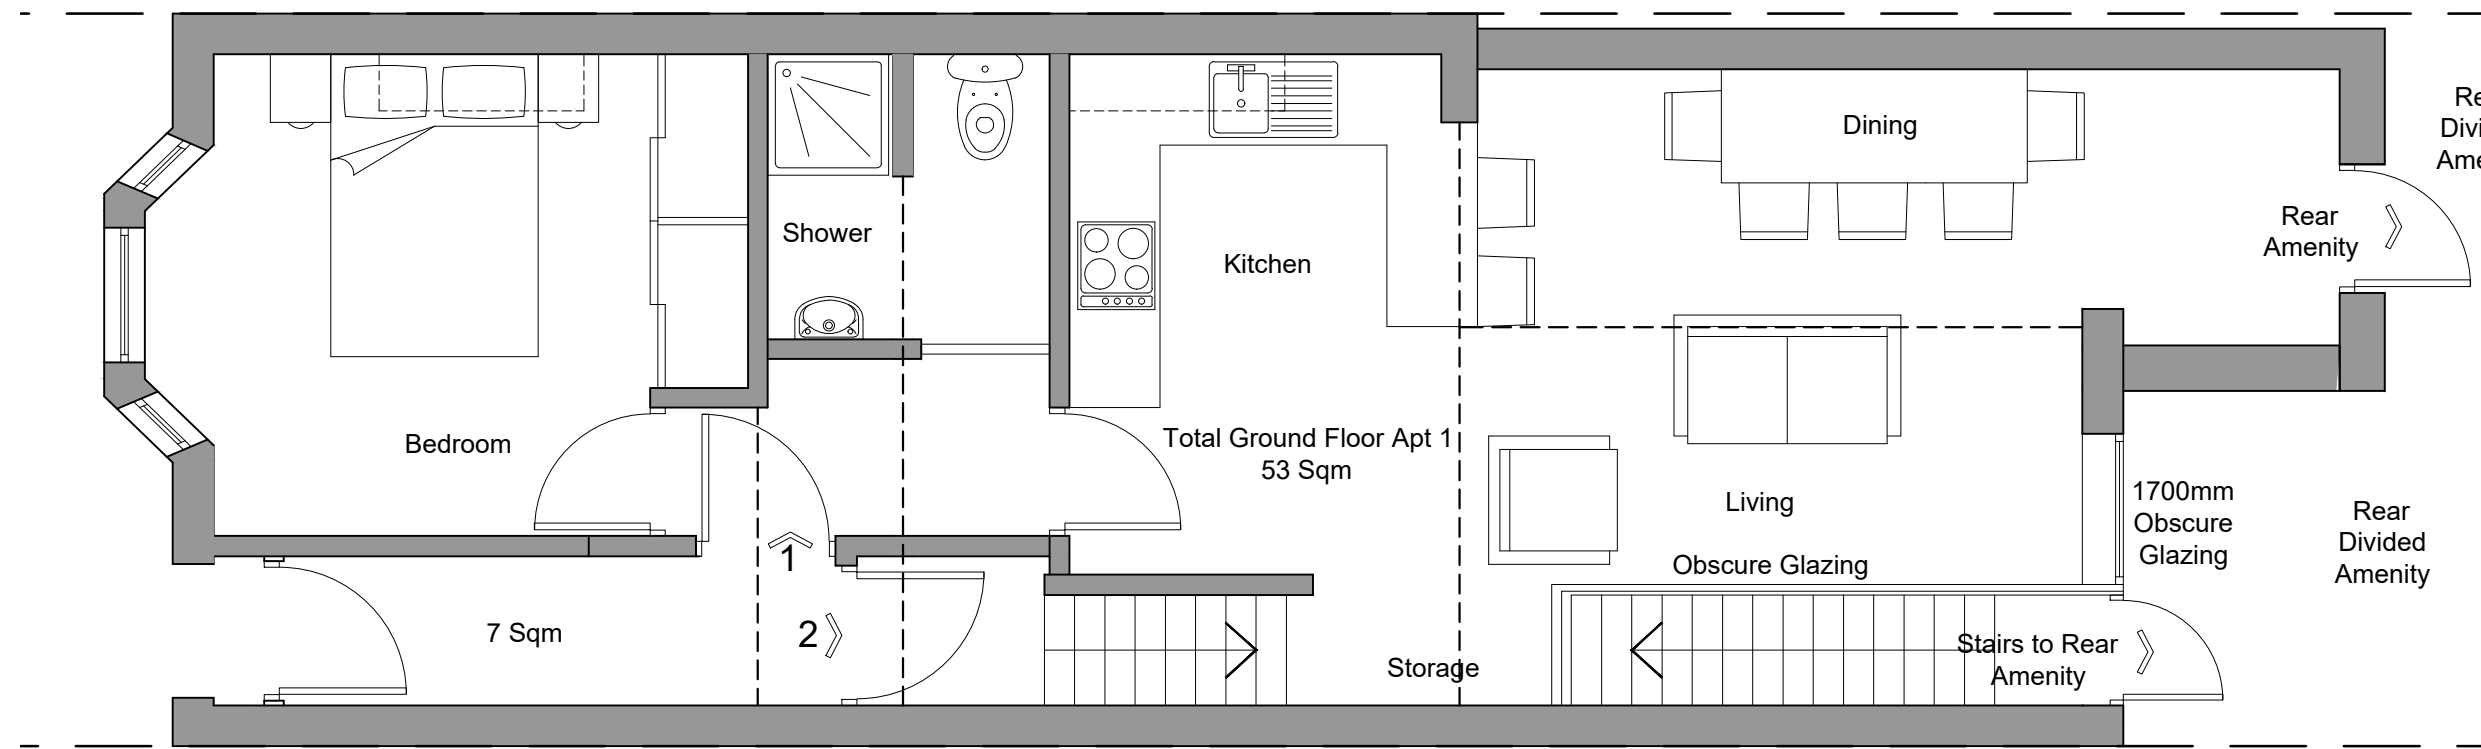
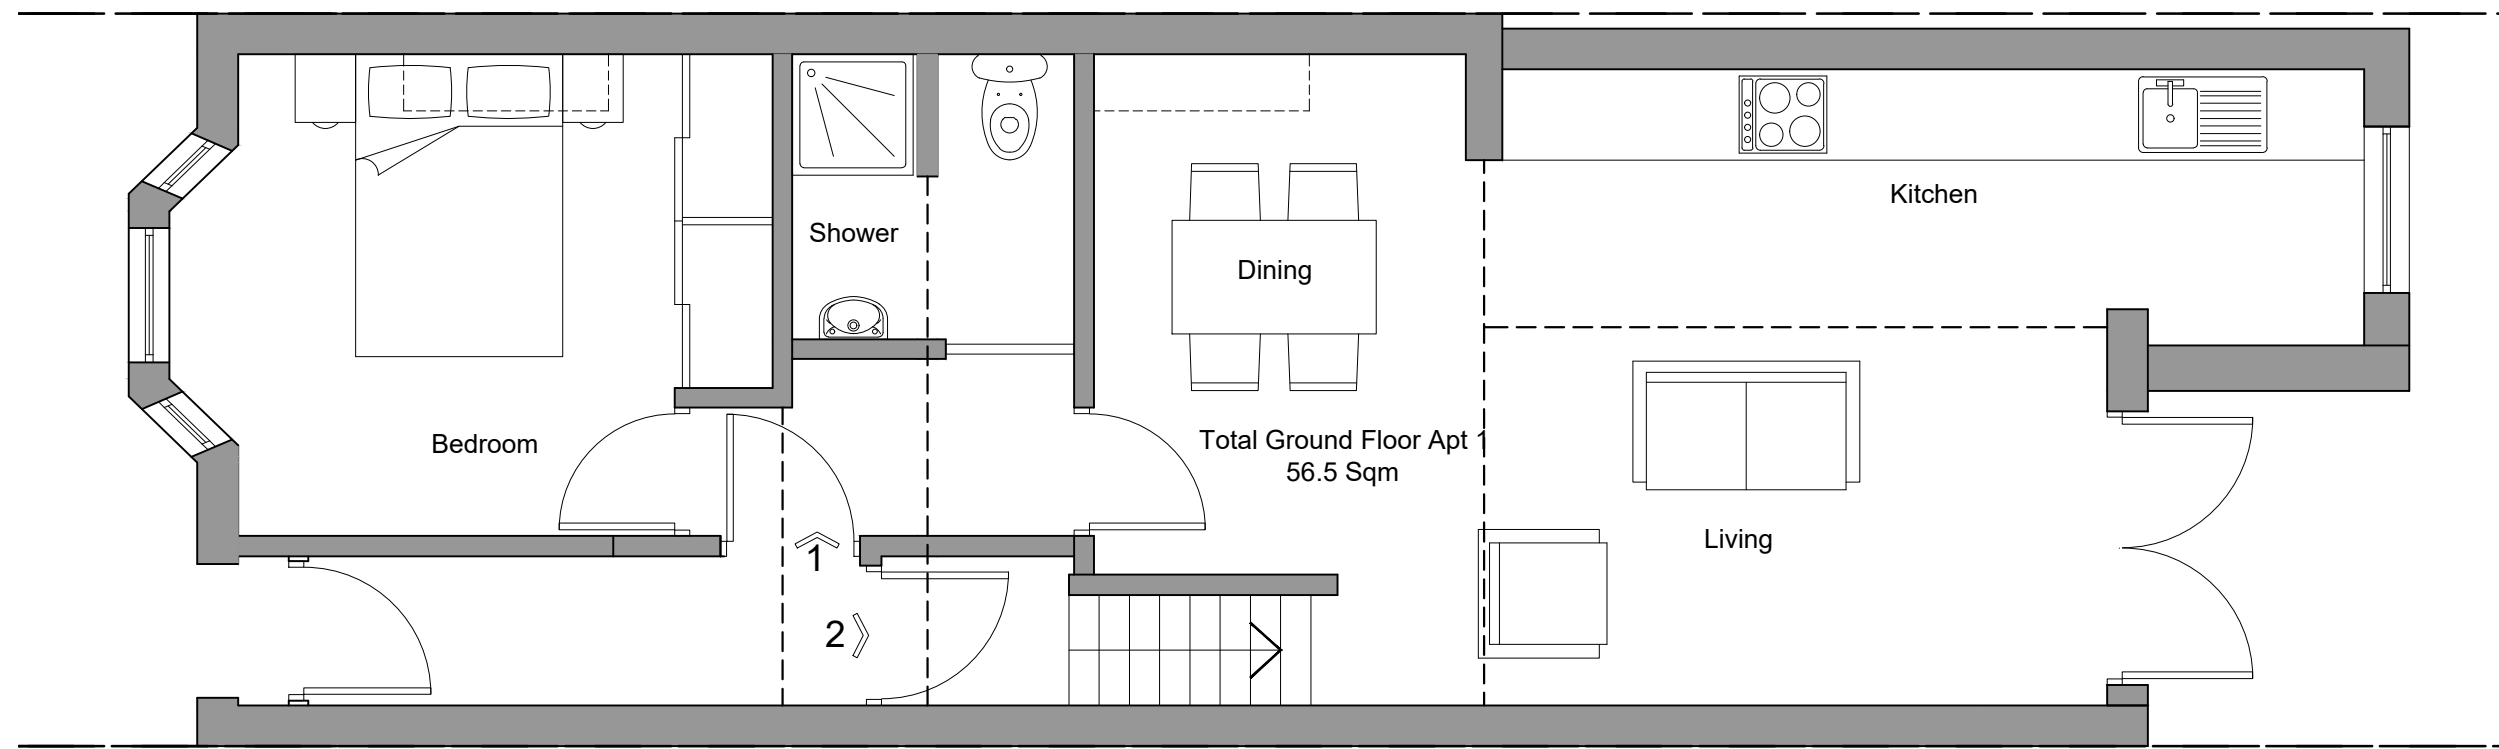


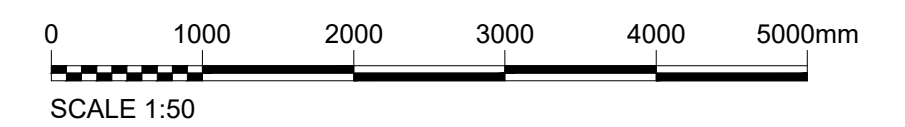


Key

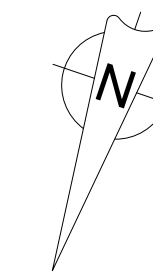

A	13.11.25	JA	DA	JA	ISSUED FOR PLANNING APPROVAL
REV	DATE	DRN	CHKD	APPD	DESCRIPTION
DRAWING STATUS					

For Approval

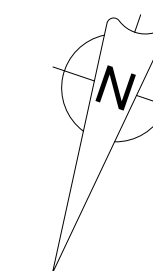

E: info@bluebirdengineering.co.uk
T: 0118 9583 551
A: 46 London Street, Reading, RG1 4SQ

CLIENT
Ash Cummings Properties Ltd

PROJECT	8 Blenheim Road Reading
---------	----------------------------

TITLE	Existing and Proposed Floor Plan Planning Approval
-------	--

DRAWN JA	DATE Nov 25	SCALE 1:50 @ A1
DRG NO A-1010		REV A

© BLUEBIRD ENGINEERING LTD 2022

