


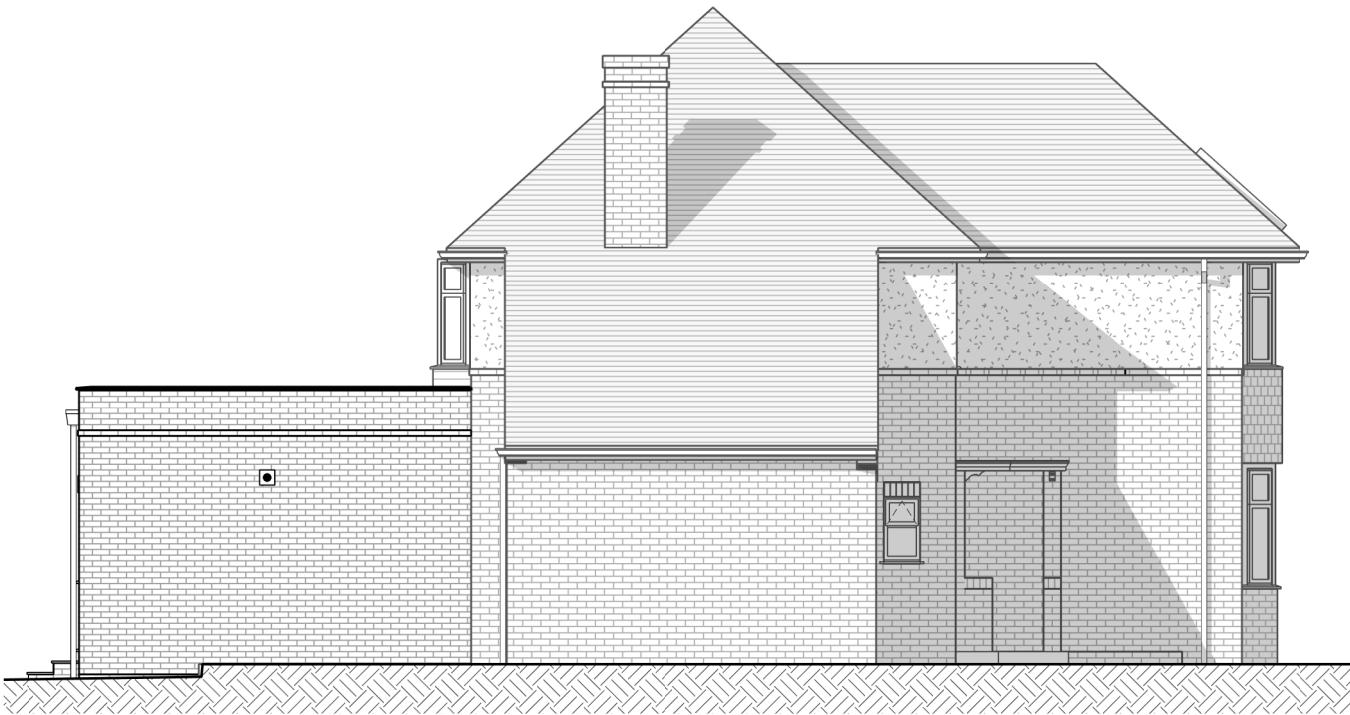

PROPOSED WEST ELEVATION
Scale 1 : 100



PROPOSED NORTH ELEVATION
Scale 1 : 100



PROPOSED EAST ELEVATION
Scale 1 : 100



PROPOSED SOUTH ELEVATION
Scale 1 : 100

(Scale 1:100 at A3)
0 1,000 2,000 3,000 5,000

0	FIRST ISSUE	JMR	21.11.2025
Rev.	Revision Details	By	Date

Client
MR. K. & MRS. R. DWYER

Project Location
**116 KIDMORE END ROAD,
EMMER GREEN, READING,
BERKSHIRE. RG4 8SL**

Project Description
**SINGLE STOREY REAR
EXTENSION**

Drawing Title
PROPOSED ELEVATIONS

Drawn	JMR	Drawing No.	RTP-00124-109-0
Date	21.11.2025		
Scale	1 : 100	Sheet Size	A3