





Scale

Layout

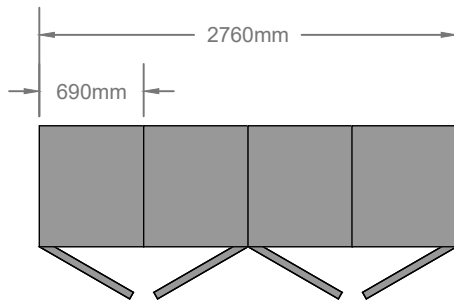

Bin storage solution for up to 4no. 240L wheelie bins.

Built with a steel and aluminum frame
with slated detail made of rot proof material

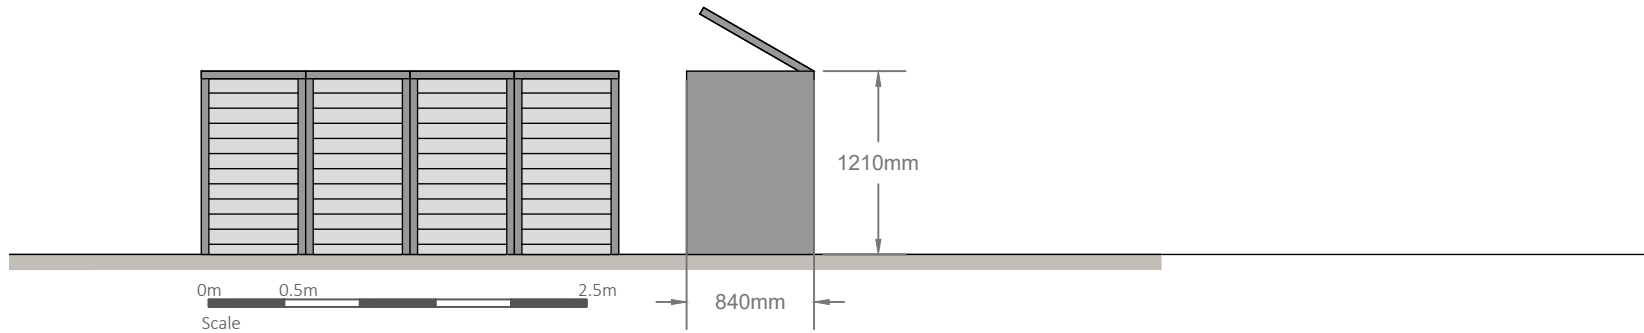

Front elevation

Side elevation

Proposed Bin Store Detail

Project: 83 Connaught Road Reading RG30 2UE

Client: Imani Living Limited

Number: TI-ILL001-006

Scale: 1:50 @A4

Date: 20 Nov.25



Technical Illustration

Contact: Gillian at gepakeman@gmail.com or telephone 07379019667

NOTES:
Plan is for planning application
submission and must not be used
for construction