



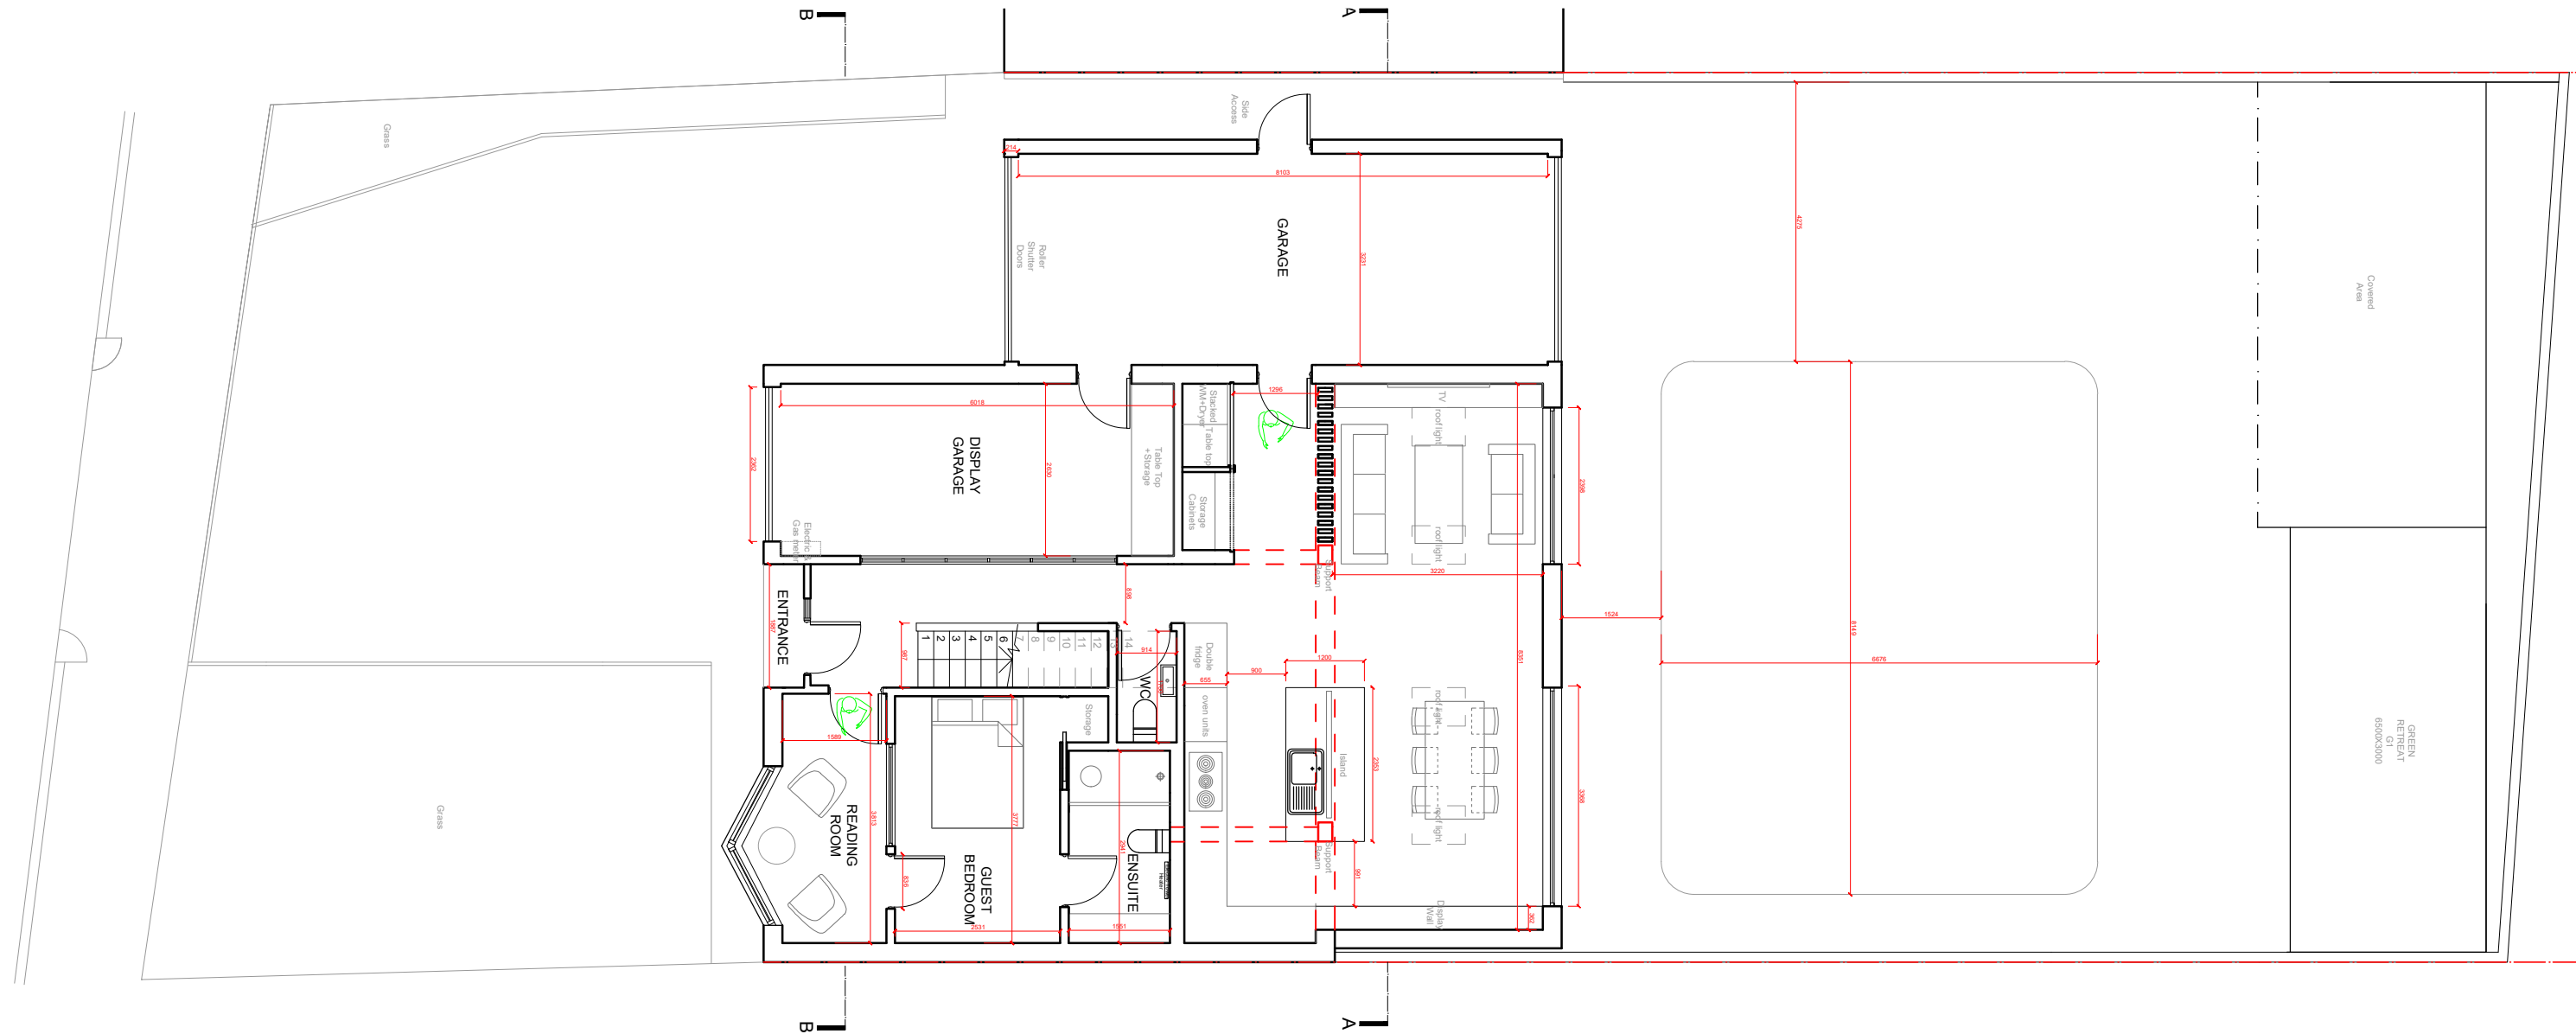

Proposed Ground Floor Plan
(1:100)

General Notes:
This drawing is based on current available information and should not be relied on as accurate measurements of usable space.

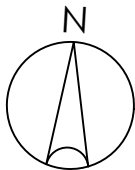

Project
11 Woodford Close, Reading
RG4 7HN

Title
Proposed Ground Floor Plan

Scale 1:50 @ A3	Date 12/12/2024
Drawn by: CC	Revision
Drawing No. D100-121224-001	-