



DEVELOPMENTS IN DESIGN LTD

WWW.DEVELOPMENTSINDESIGN.CO.UK
TEL.01344 641286

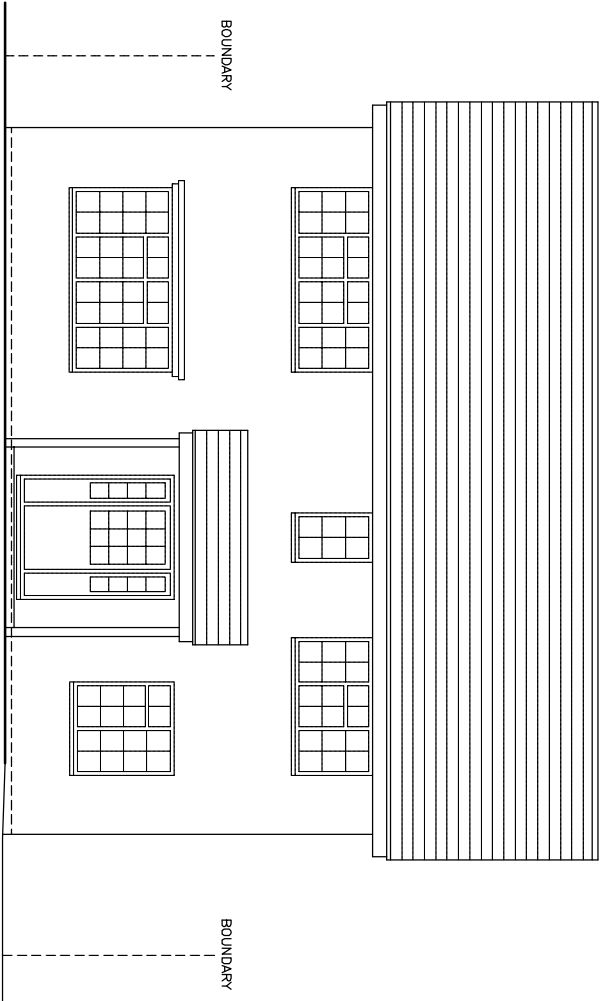


ROOF TILES, GREY INTERLOCKING TILE
BRICKWORK, RED MIX FACING BRICK
ALL GUTTERING AND DOWNPIPES WHITE PLASTIC
WINDOWS WHITE UPVC
ALL EXTERNAL TIMBER CLAD IN WHITE UPVC

EXISTING FRONT ELEVATION

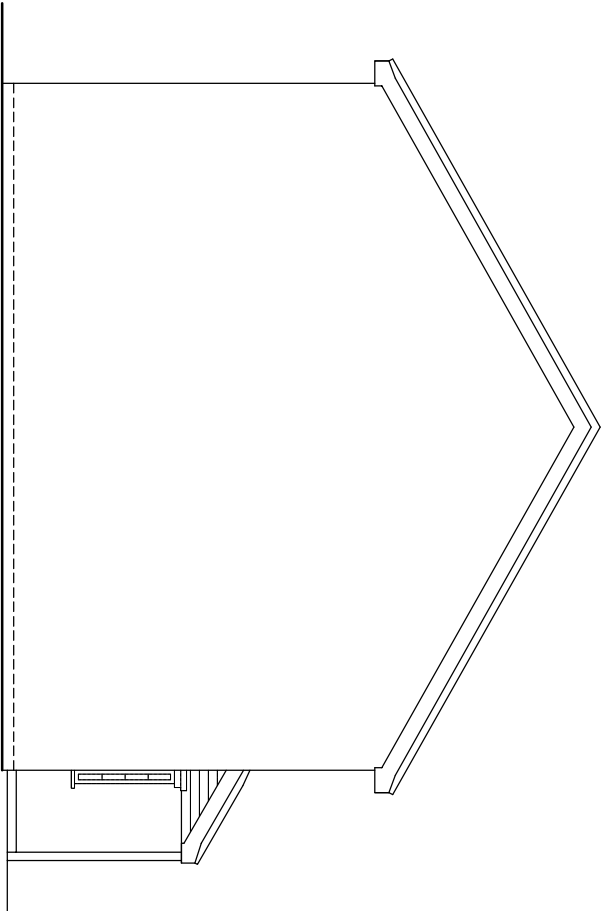


EXISTING SIDE ELEVATION

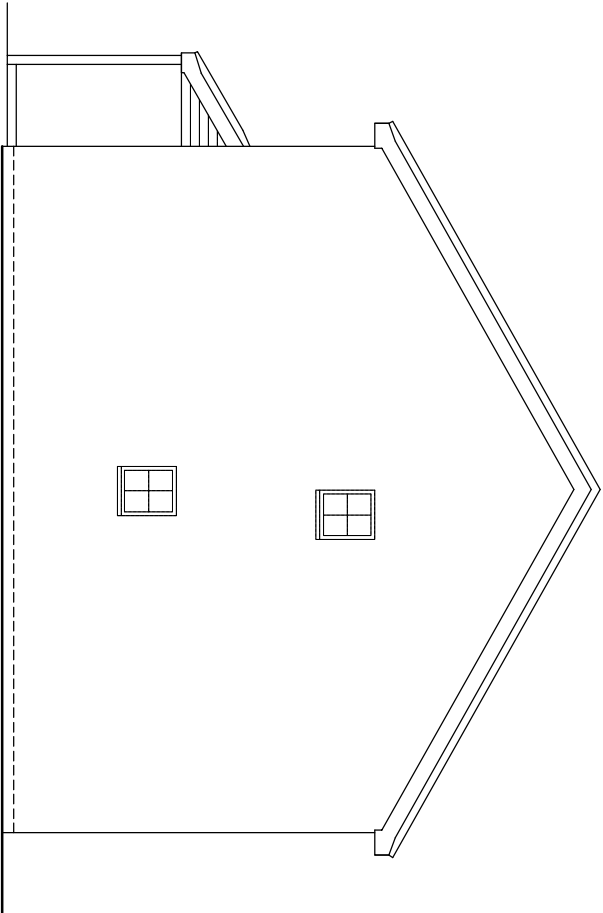

EXISTING SIDE ELEVATION

PROPOSED FRONT EXTENSION

 

DRAWING NO. GL.001
DATE 28.10.25
SCALE 1:100

MRS J GAULT

14 TWIN OAKS EMMER GREEN BERKS RG4 8SW